PROJECT REFERENCE NO.	SHEET NO.
WBS#: 43996.3.1	5

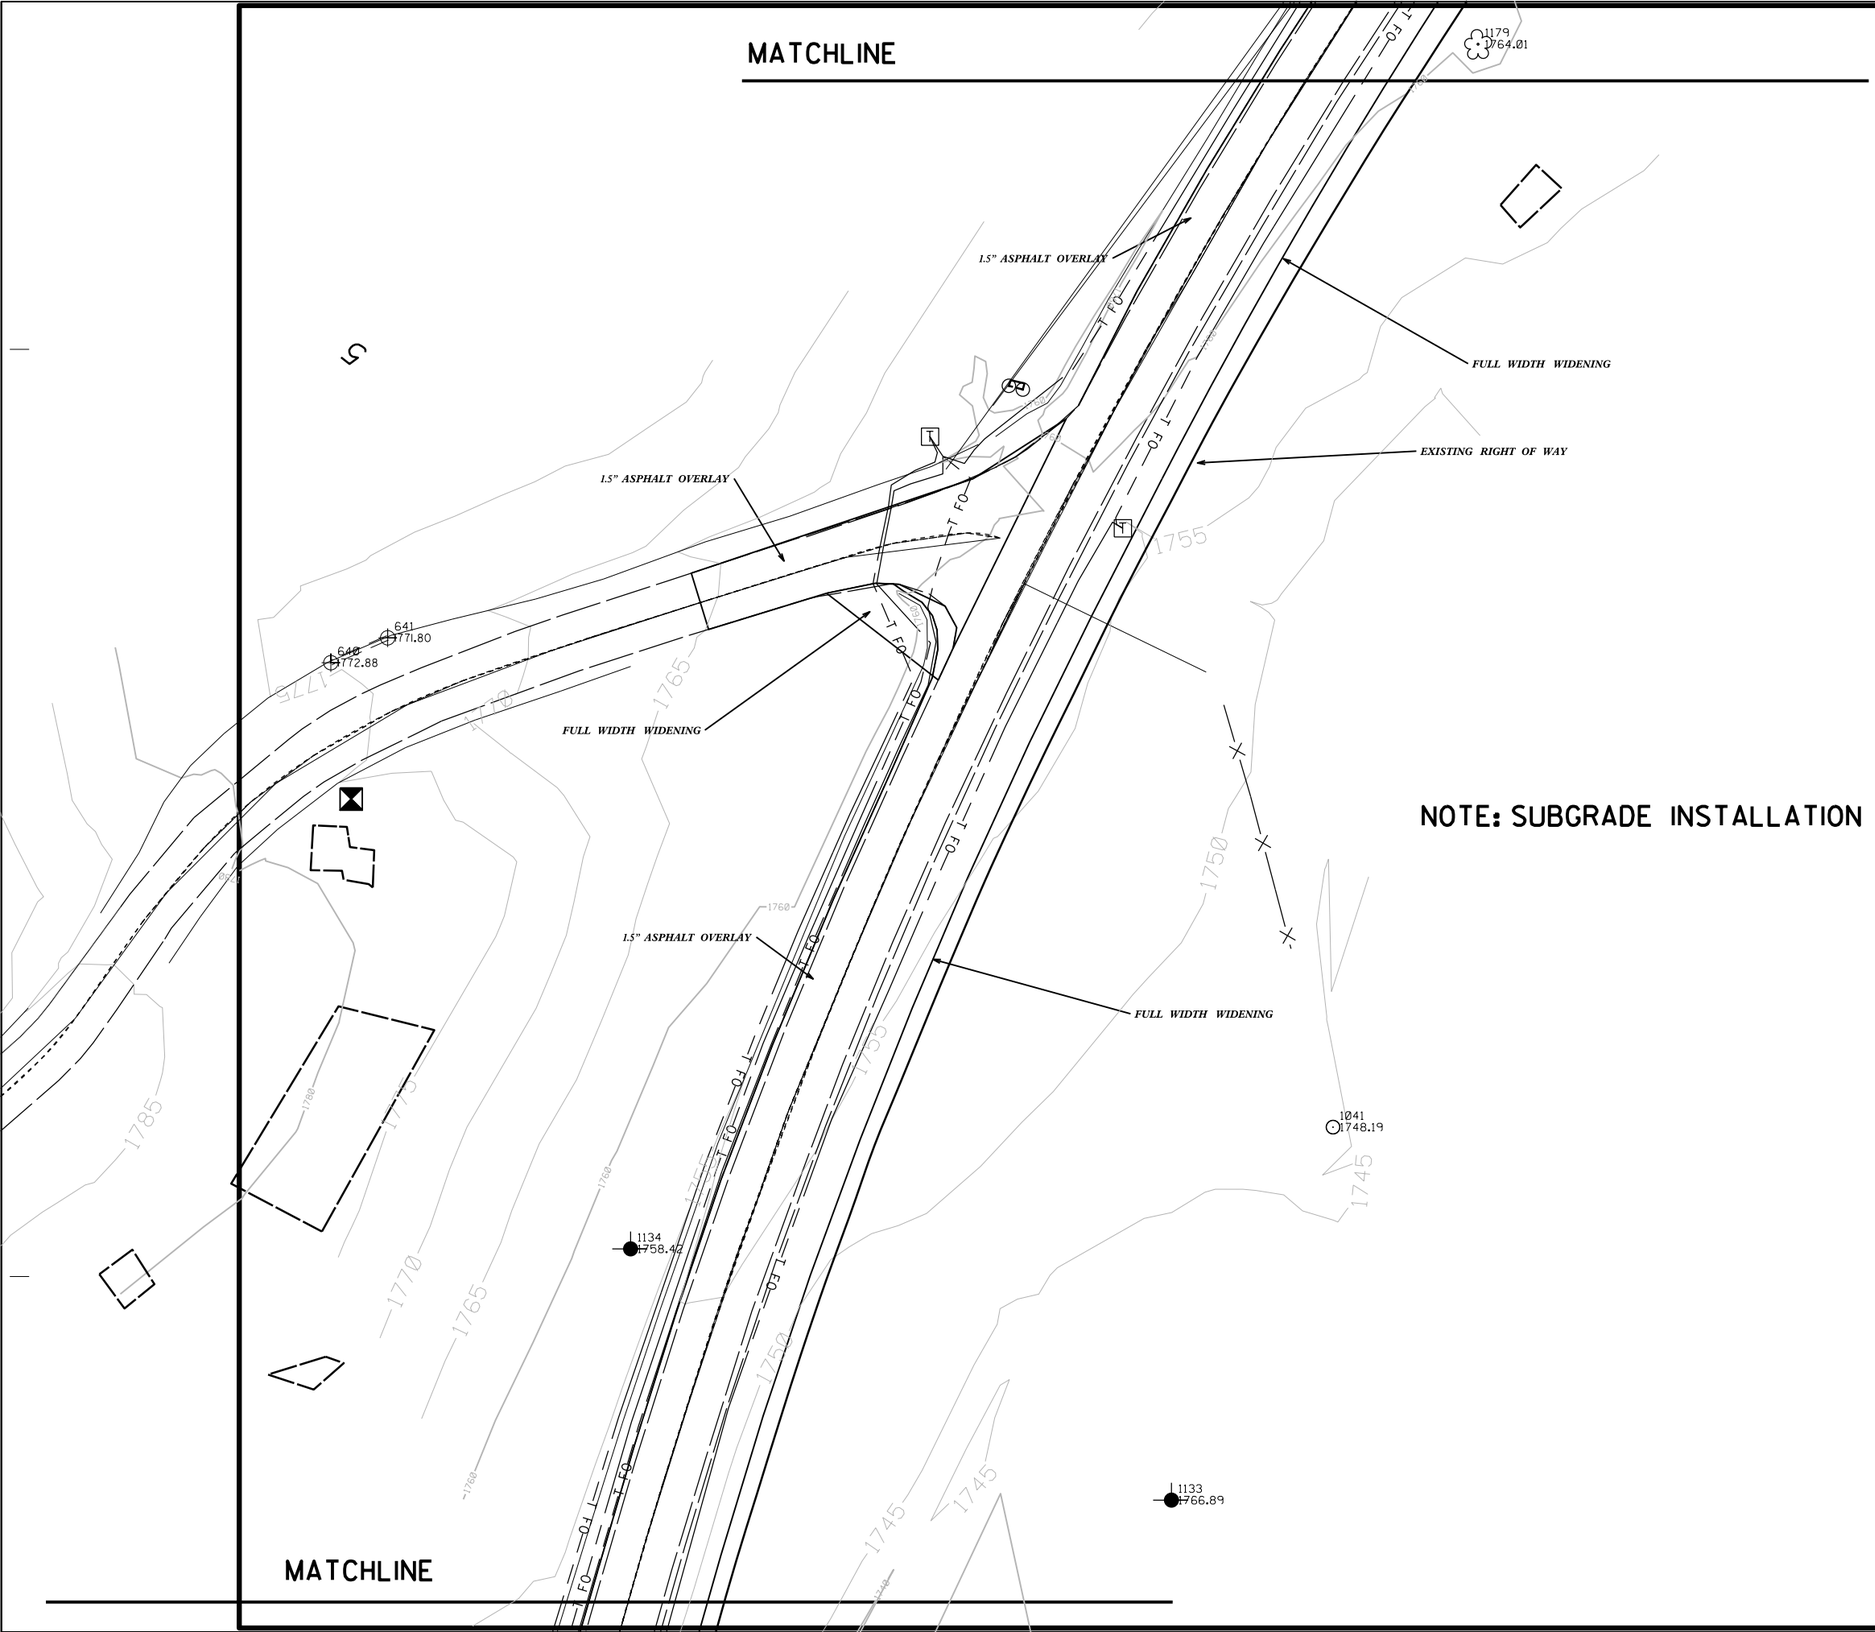

NOTE: SUBGRADE INSTALLATION BY OTHERS