This electronic collection of documents is provided for the convenience of the user and is Not a Certified Document –

The documents contained herein were originally issued and sealed by the individuals whose names and license numbers appear on each page, on the dates appearing with their signature on that page.
This file or an individual page shall not be considered a certified document.

DocuSign Envelope ID: 45663612-4F54-4D0F-A6CB-531C9AD56D41

PROJECT REFERENCE NO.	SHEET NO.
U-6055	X-1A
R/W SHEET NO.	

U-6055
CROSS-SECTION INDEX

XS-INDEX X-1A
EARTHWORK VOLUME SUMMARY..... X-1B
-L- ..... X-1 THRU X-2
-Y1- ..... X-3 THRU X-4
-Y2- ..... X-5 THRU X-6
-Y3- ..... X-7 THRU X-8
-Y4- ..... X-9 THRU X-10

REVISIONS

8/17/99
10/12/2018
X:\6001\U-6055\Roadway\XSC\U-6055_Rdy_xpl_Index.dgn
User:smelvin

DocuSign Envelope ID: 45663612-4F54-4D0F-A6CB-531C9AD56D41

PROJ. REFERENCE NO.	SHEET NO.
U-6055	X-1B

STATE OF NORTH CAROLINA
DIVISION OF HIGHWAYS

NOTE: EMBANKMENT COLUMN DOES NOT INCLUDES BACKFILL FOR UNDERCUT

CROSS-SECTION SUMMARY

Station L	Uncl. Exc. (cu. yd.)	Embt (cu. yd.)
10+00.00	0	0
12+20.00	7	0
12+50.00	16	2
12+67.86	6	2
12+81.00	5	1
13+00.00	10	0
13+50.00	20	14
13+65.16	3	17
14+10.16	4	92

Station Y3	Uncl. Exc. (cu. yd.)	Embt (cu. yd.)
10+00.00	0	0
10+45.00	1	121
10+50.00	0	14
11+00.00	8	82
11+50.00	47	29
12+00.00	42	18
12+50.00	2	3

Station Y1	Uncl. Exc. (cu. yd.)	Embt (cu. yd.)
10+70.00	0	0
11+00.00	6	0
11+50.00	40	4
11+75.00	38	4
12+00.00	53	3
12+07.79	18	1
12+52.79	94	8

Approximate quantities only. Unclassified excavation, fine grading, clearing and grubbing, and removal of existing pavement will be paid for at the lump sum price for "Grading".

Station Y2	Uncl. Exc. (cu. yd.)	Embt (cu. yd.)
10+00.00	0	0
10+45.00	2	16
10+50.00	0	2
10+75.00	6	35
11+00.00	9	45
11+50.00	8	35

Station Y4	Uncl. Exc. (cu. yd.)	Embt (cu. yd.)
10+55.00	0	0
10+75.00	37	0
11+00.00	94	2
11+25.00	143	2
11+50.00	165	0
11+83.03	128	1

DocuSign Envelope ID: 45663612-4F54-4D0F-A6CB-531C9AD56D41

6/23/16

0 5 10	PROJ. REFERENCE NO.	SHEET NO.
	U-6055	X-1

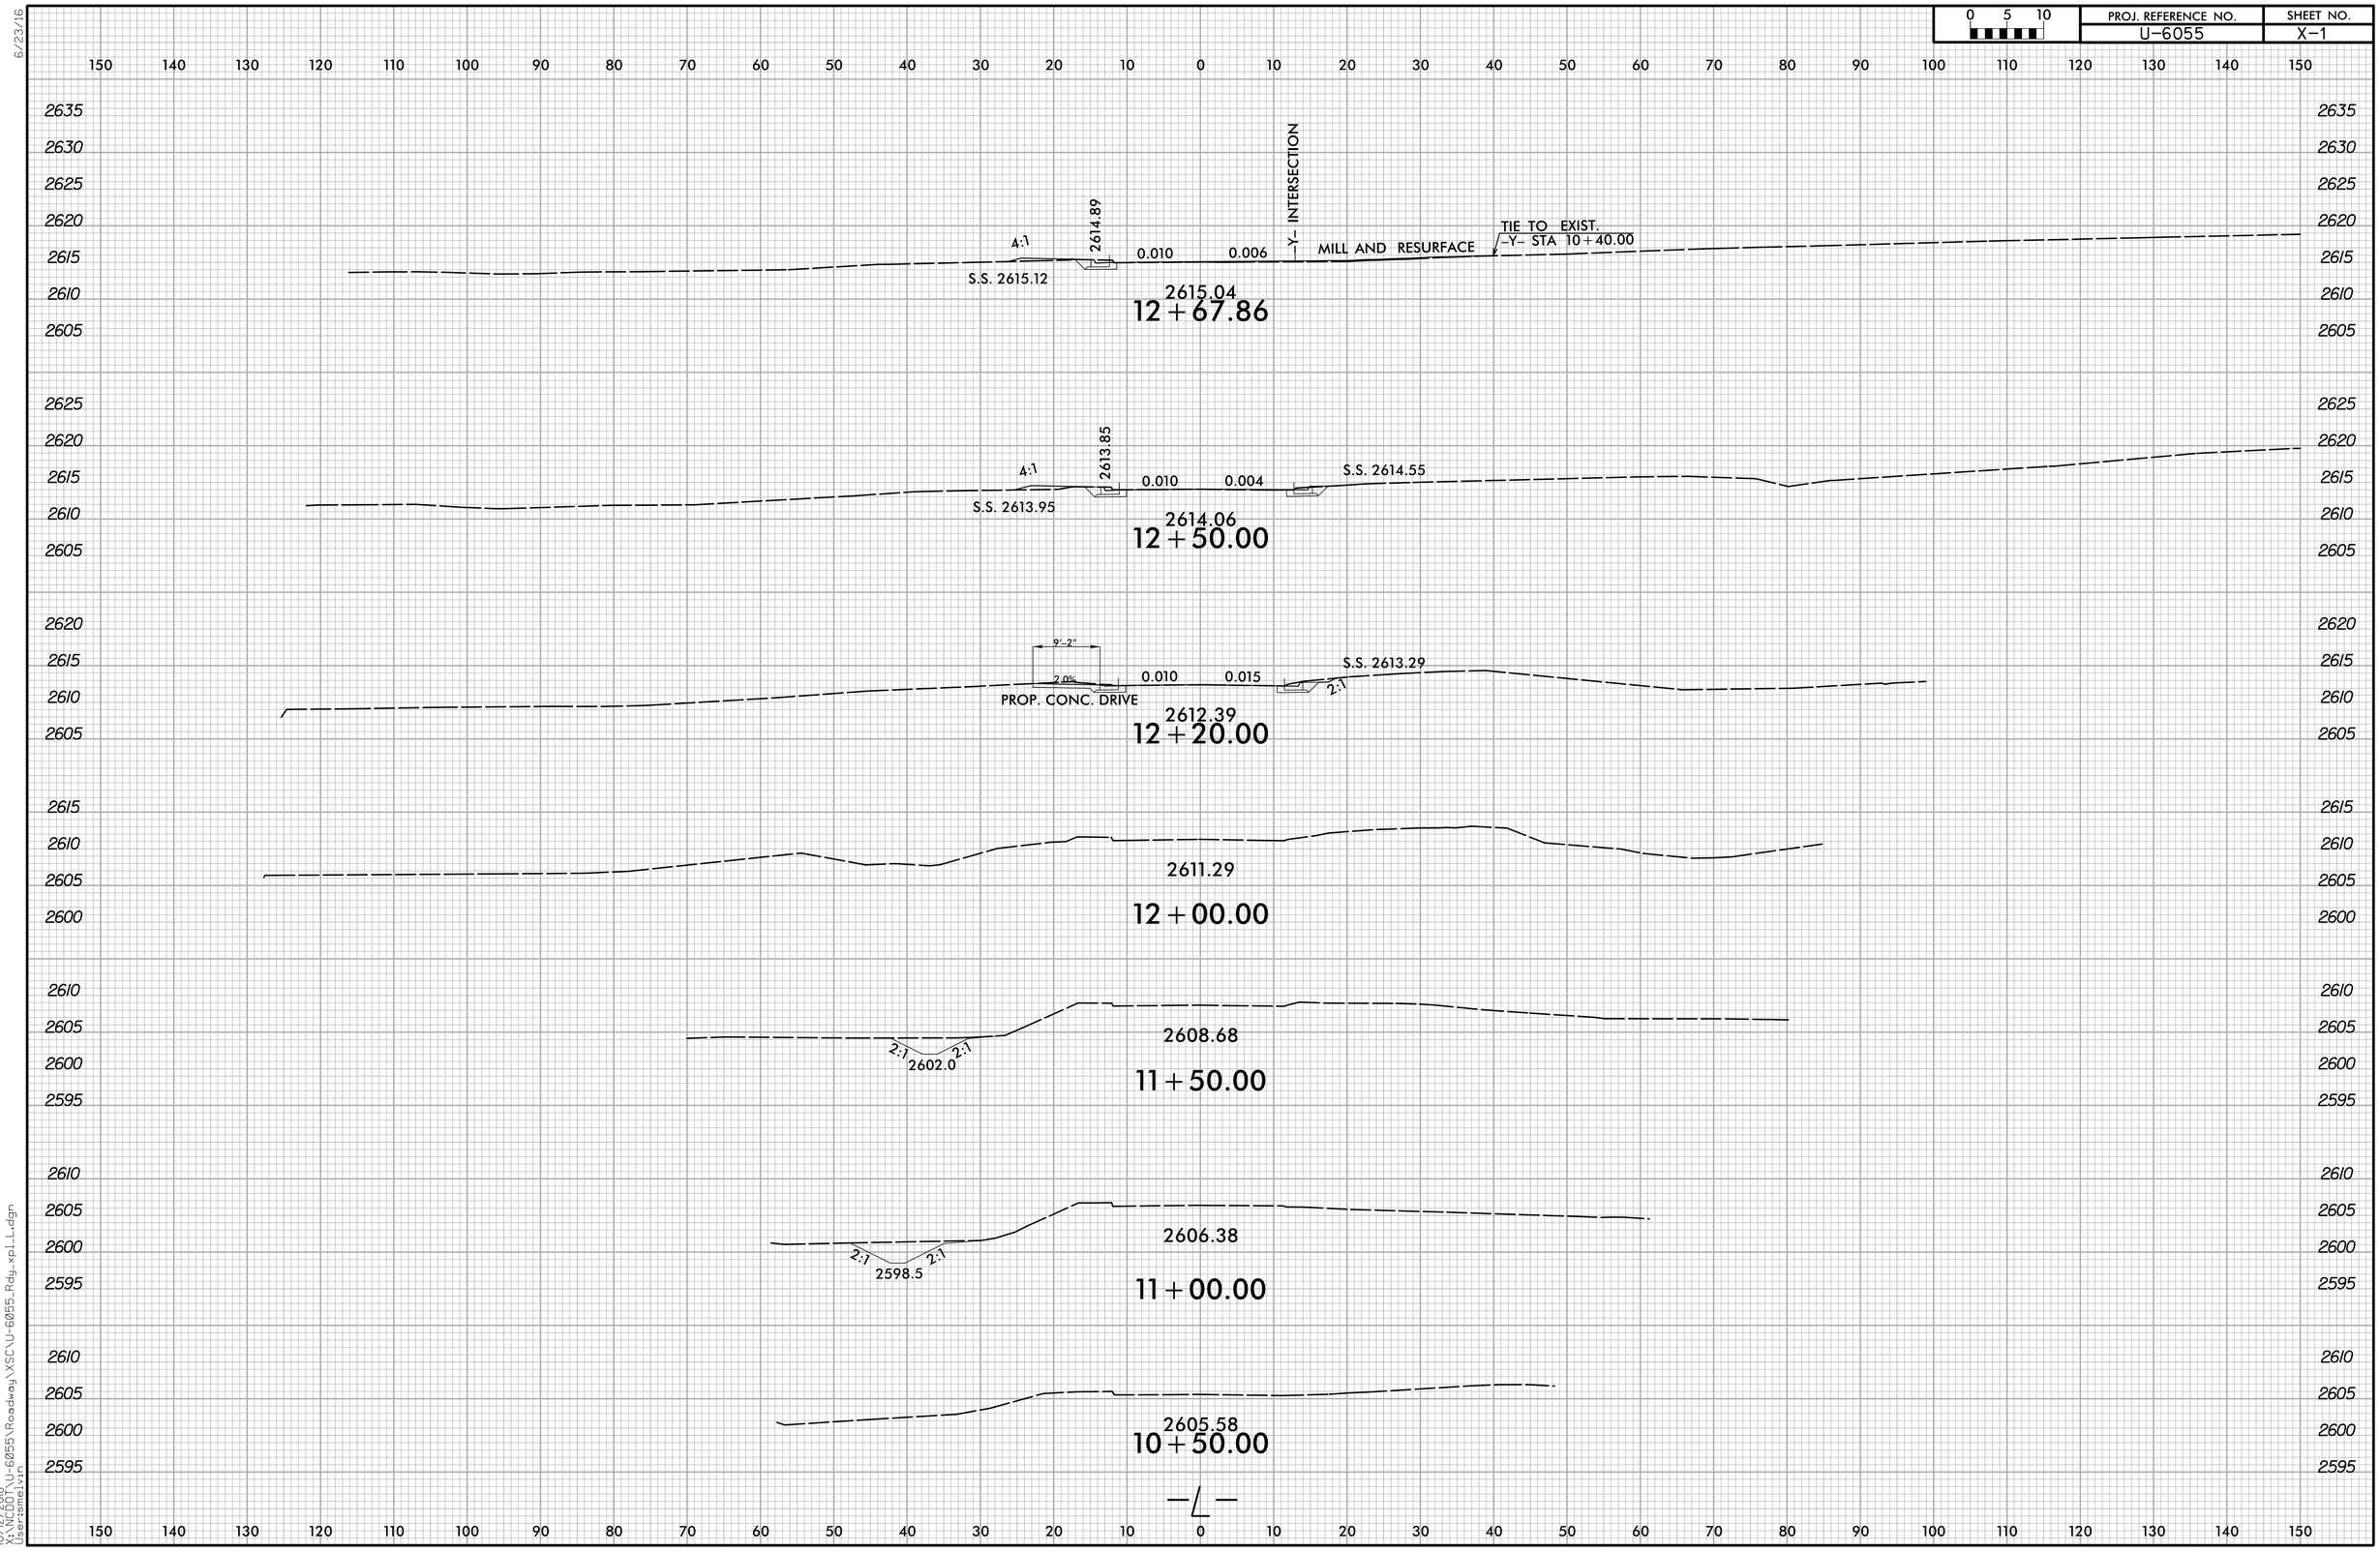

10/12/2018
X:\NCDOT\U-6055\Roadway\XSC\U-6055_Rdy_xpl_L.dgn
Usersmelvin

DocuSign Envelope ID: 45663612-4F54-4D0F-A6CB-531C9AD56D41

6/23/16

0 5 10	PROJ. REFERENCE NO.	SHEET NO.
	U-6055	X-2

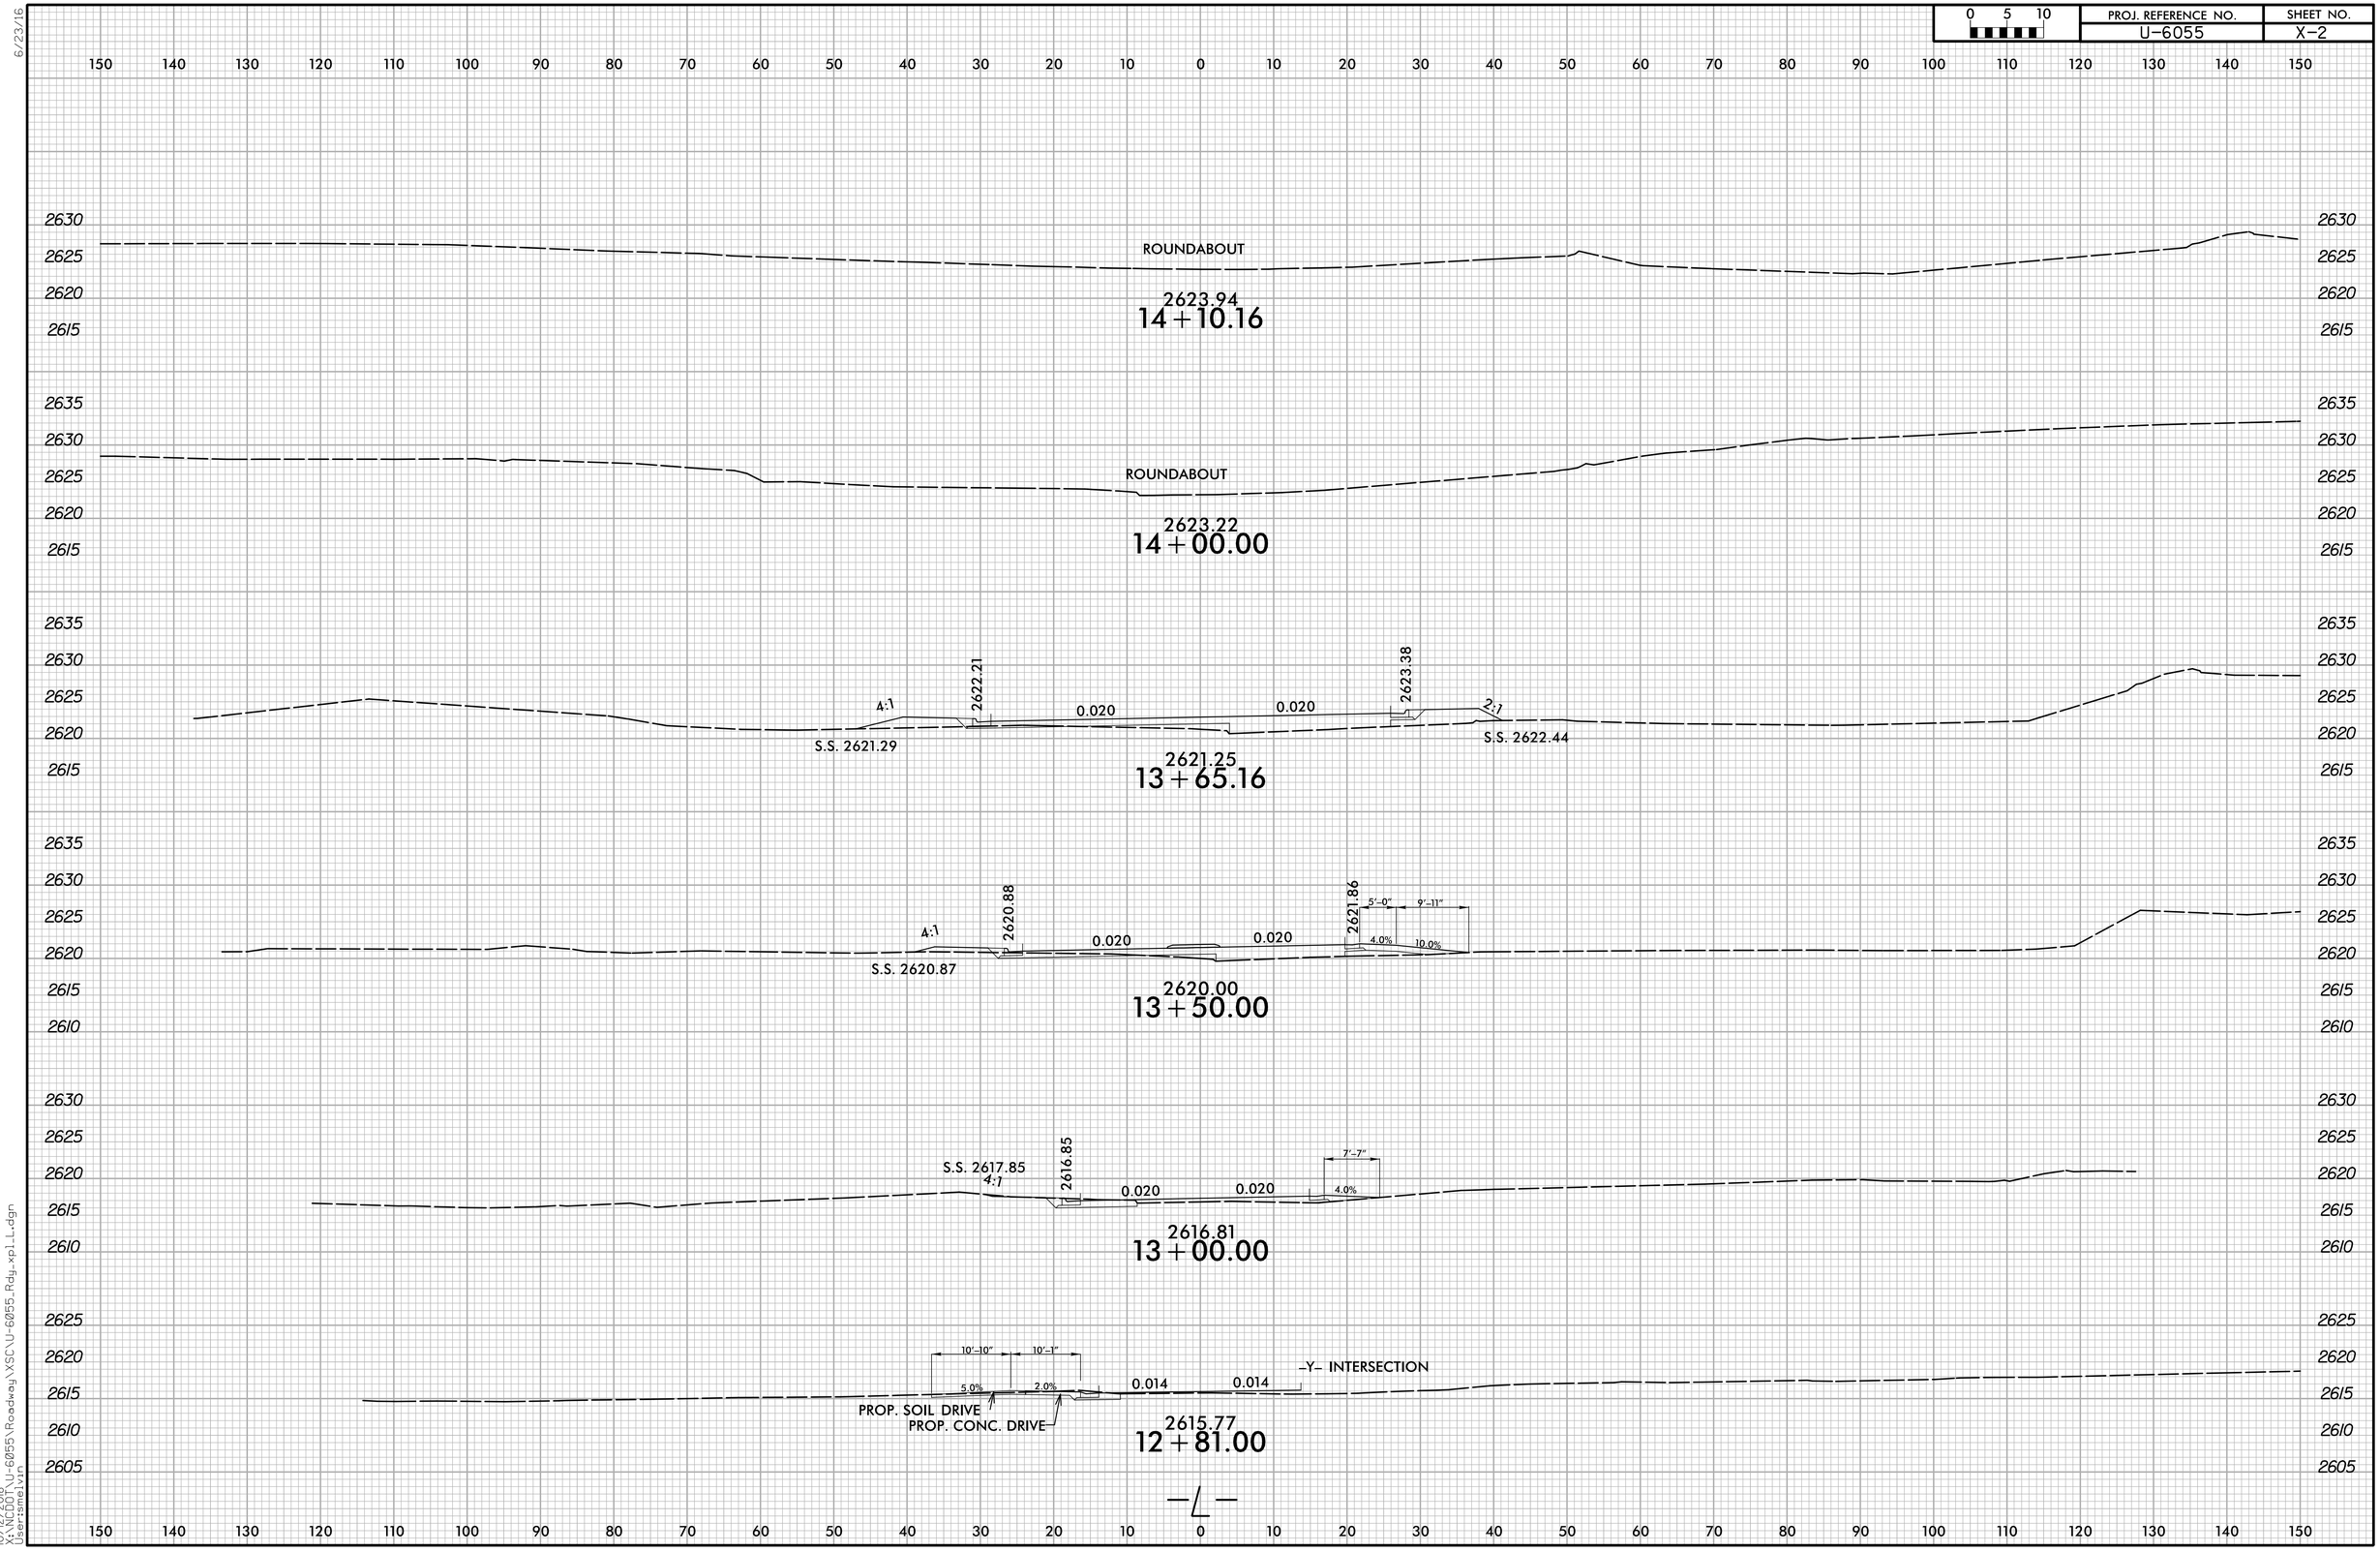

10/12/2018
X:\NCDOT\U-6055\Roadway\XSC\U-6055_Rdy_xpl_L.dgn
Usersmelvin

DocuSign Envelope ID: 45663612-4F54-4D0F-A6CB-531C9AD56D41

6/23/16

0 5 10	PROJ. REFERENCE NO.	SHEET NO.
	U-6055	X-3

10/12/2018
X:\NCDOT\U-6055\Roadway\XSC\U-6055_Rdy_xpl_Y1.dgn
User:melvin

DocuSign Envelope ID: 45663612-4F54-4D0F-A6CB-531C9AD56D41

6/23/16

0 5 10	PROJ. REFERENCE NO.	SHEET NO.
	U-6055	X-4

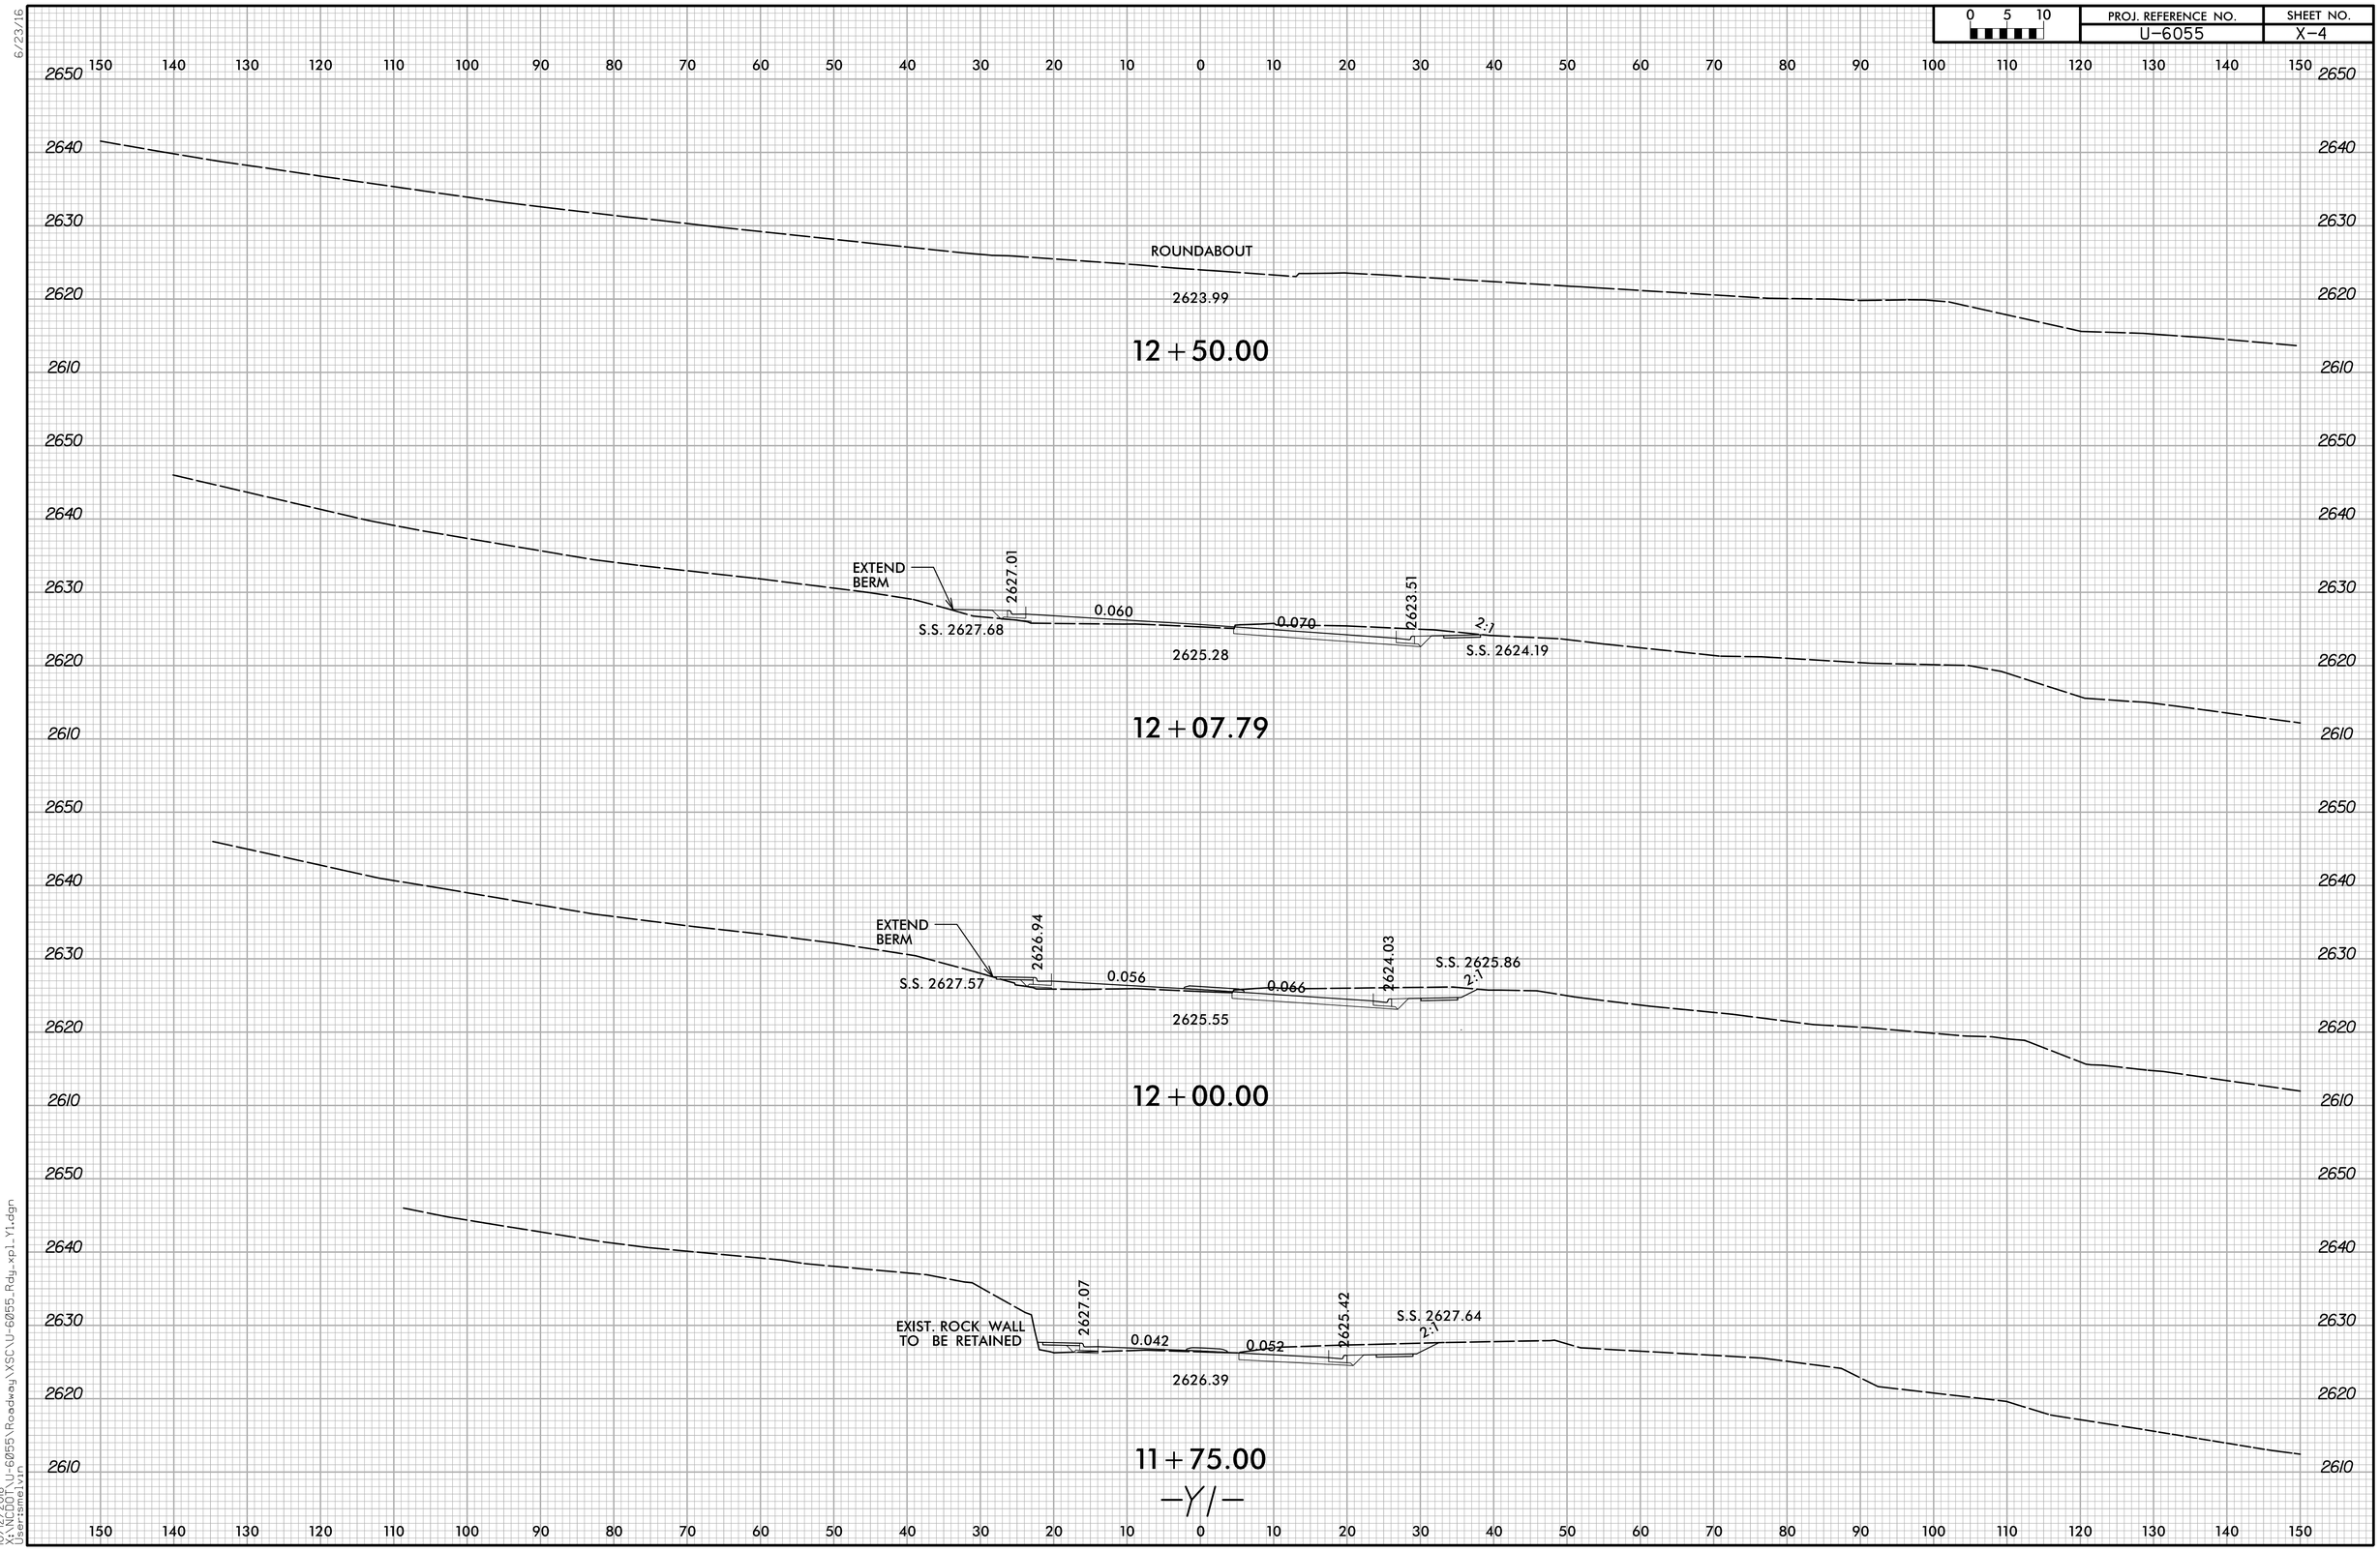

10/12/2018
X:\NCDOT\U-6055\Roadway\XSC\U-6055_Rdy_xpl_Y1.dgn
Usersmelvin

DocuSign Envelope ID: 45663612-4F54-4D0F-A6CB-531C9AD56D41

0 5 10	PROJ. REFERENCE NO.	SHEET NO.
	U-6055	X-5

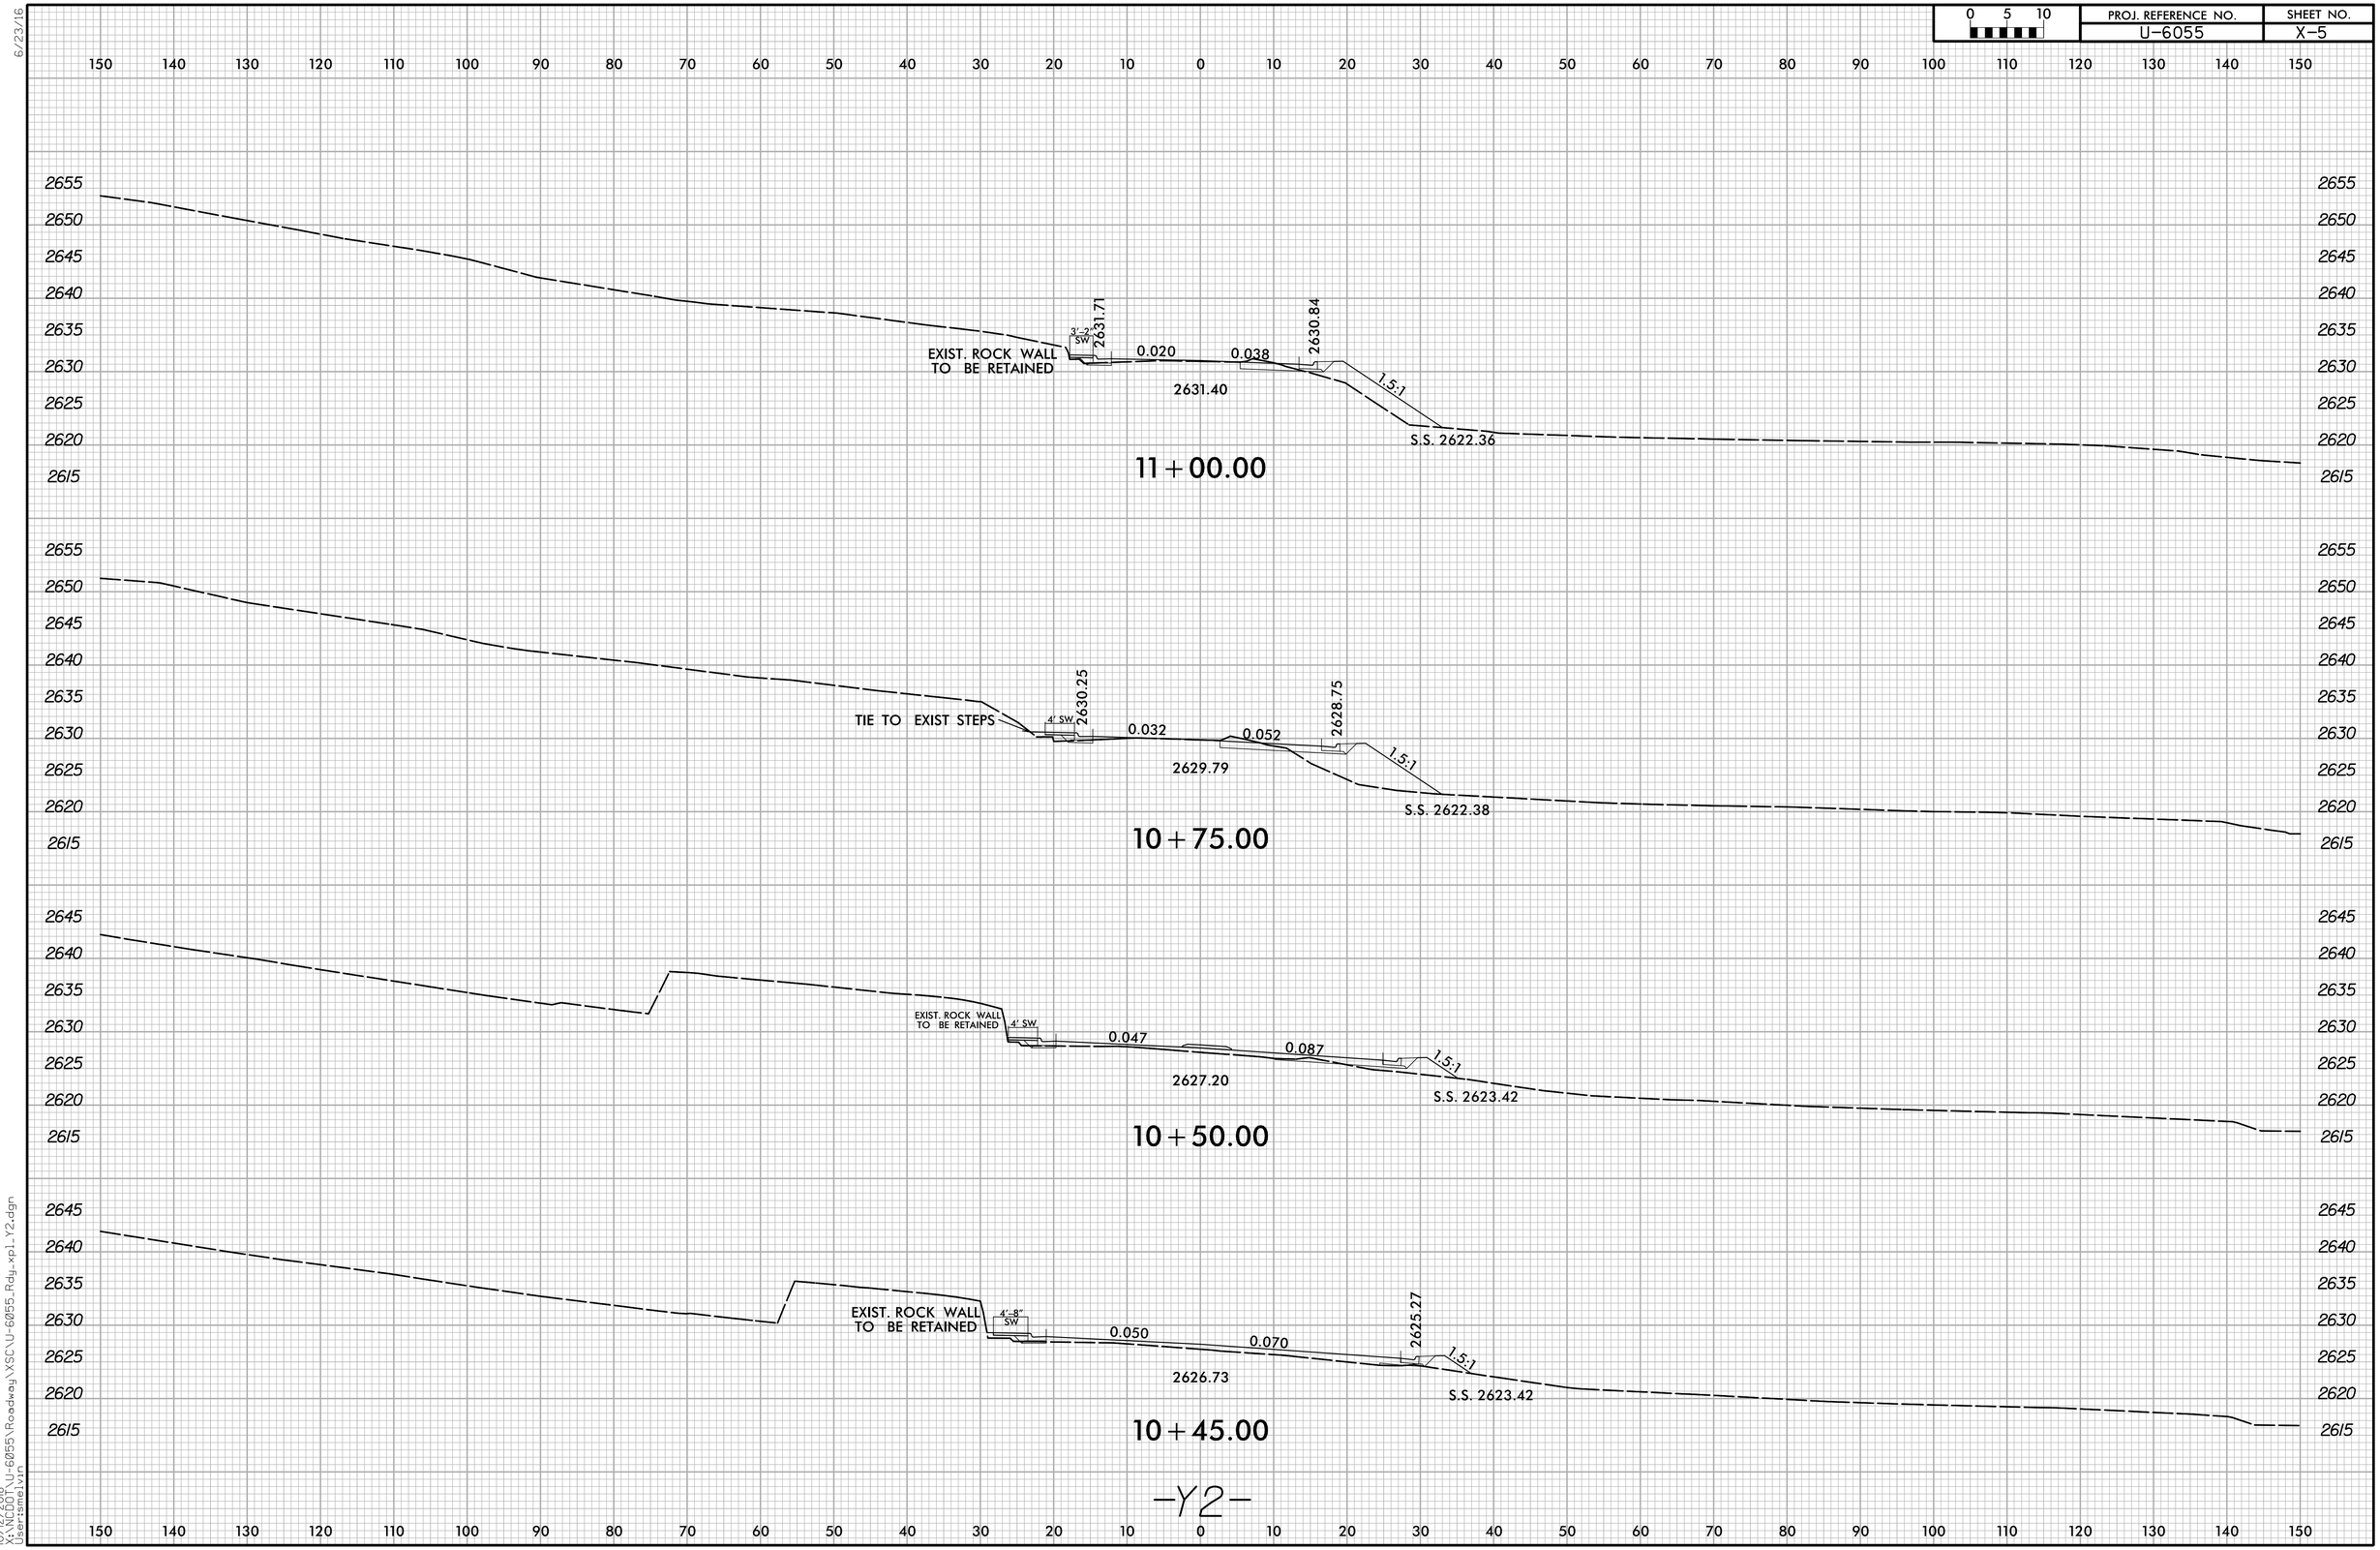

DocuSign Envelope ID: 45663612-4F54-4D0F-A6CB-531C9AD56D41

6/23/16

0 5 10	PROJ. REFERENCE NO.	SHEET NO.
	U-6055	X-6

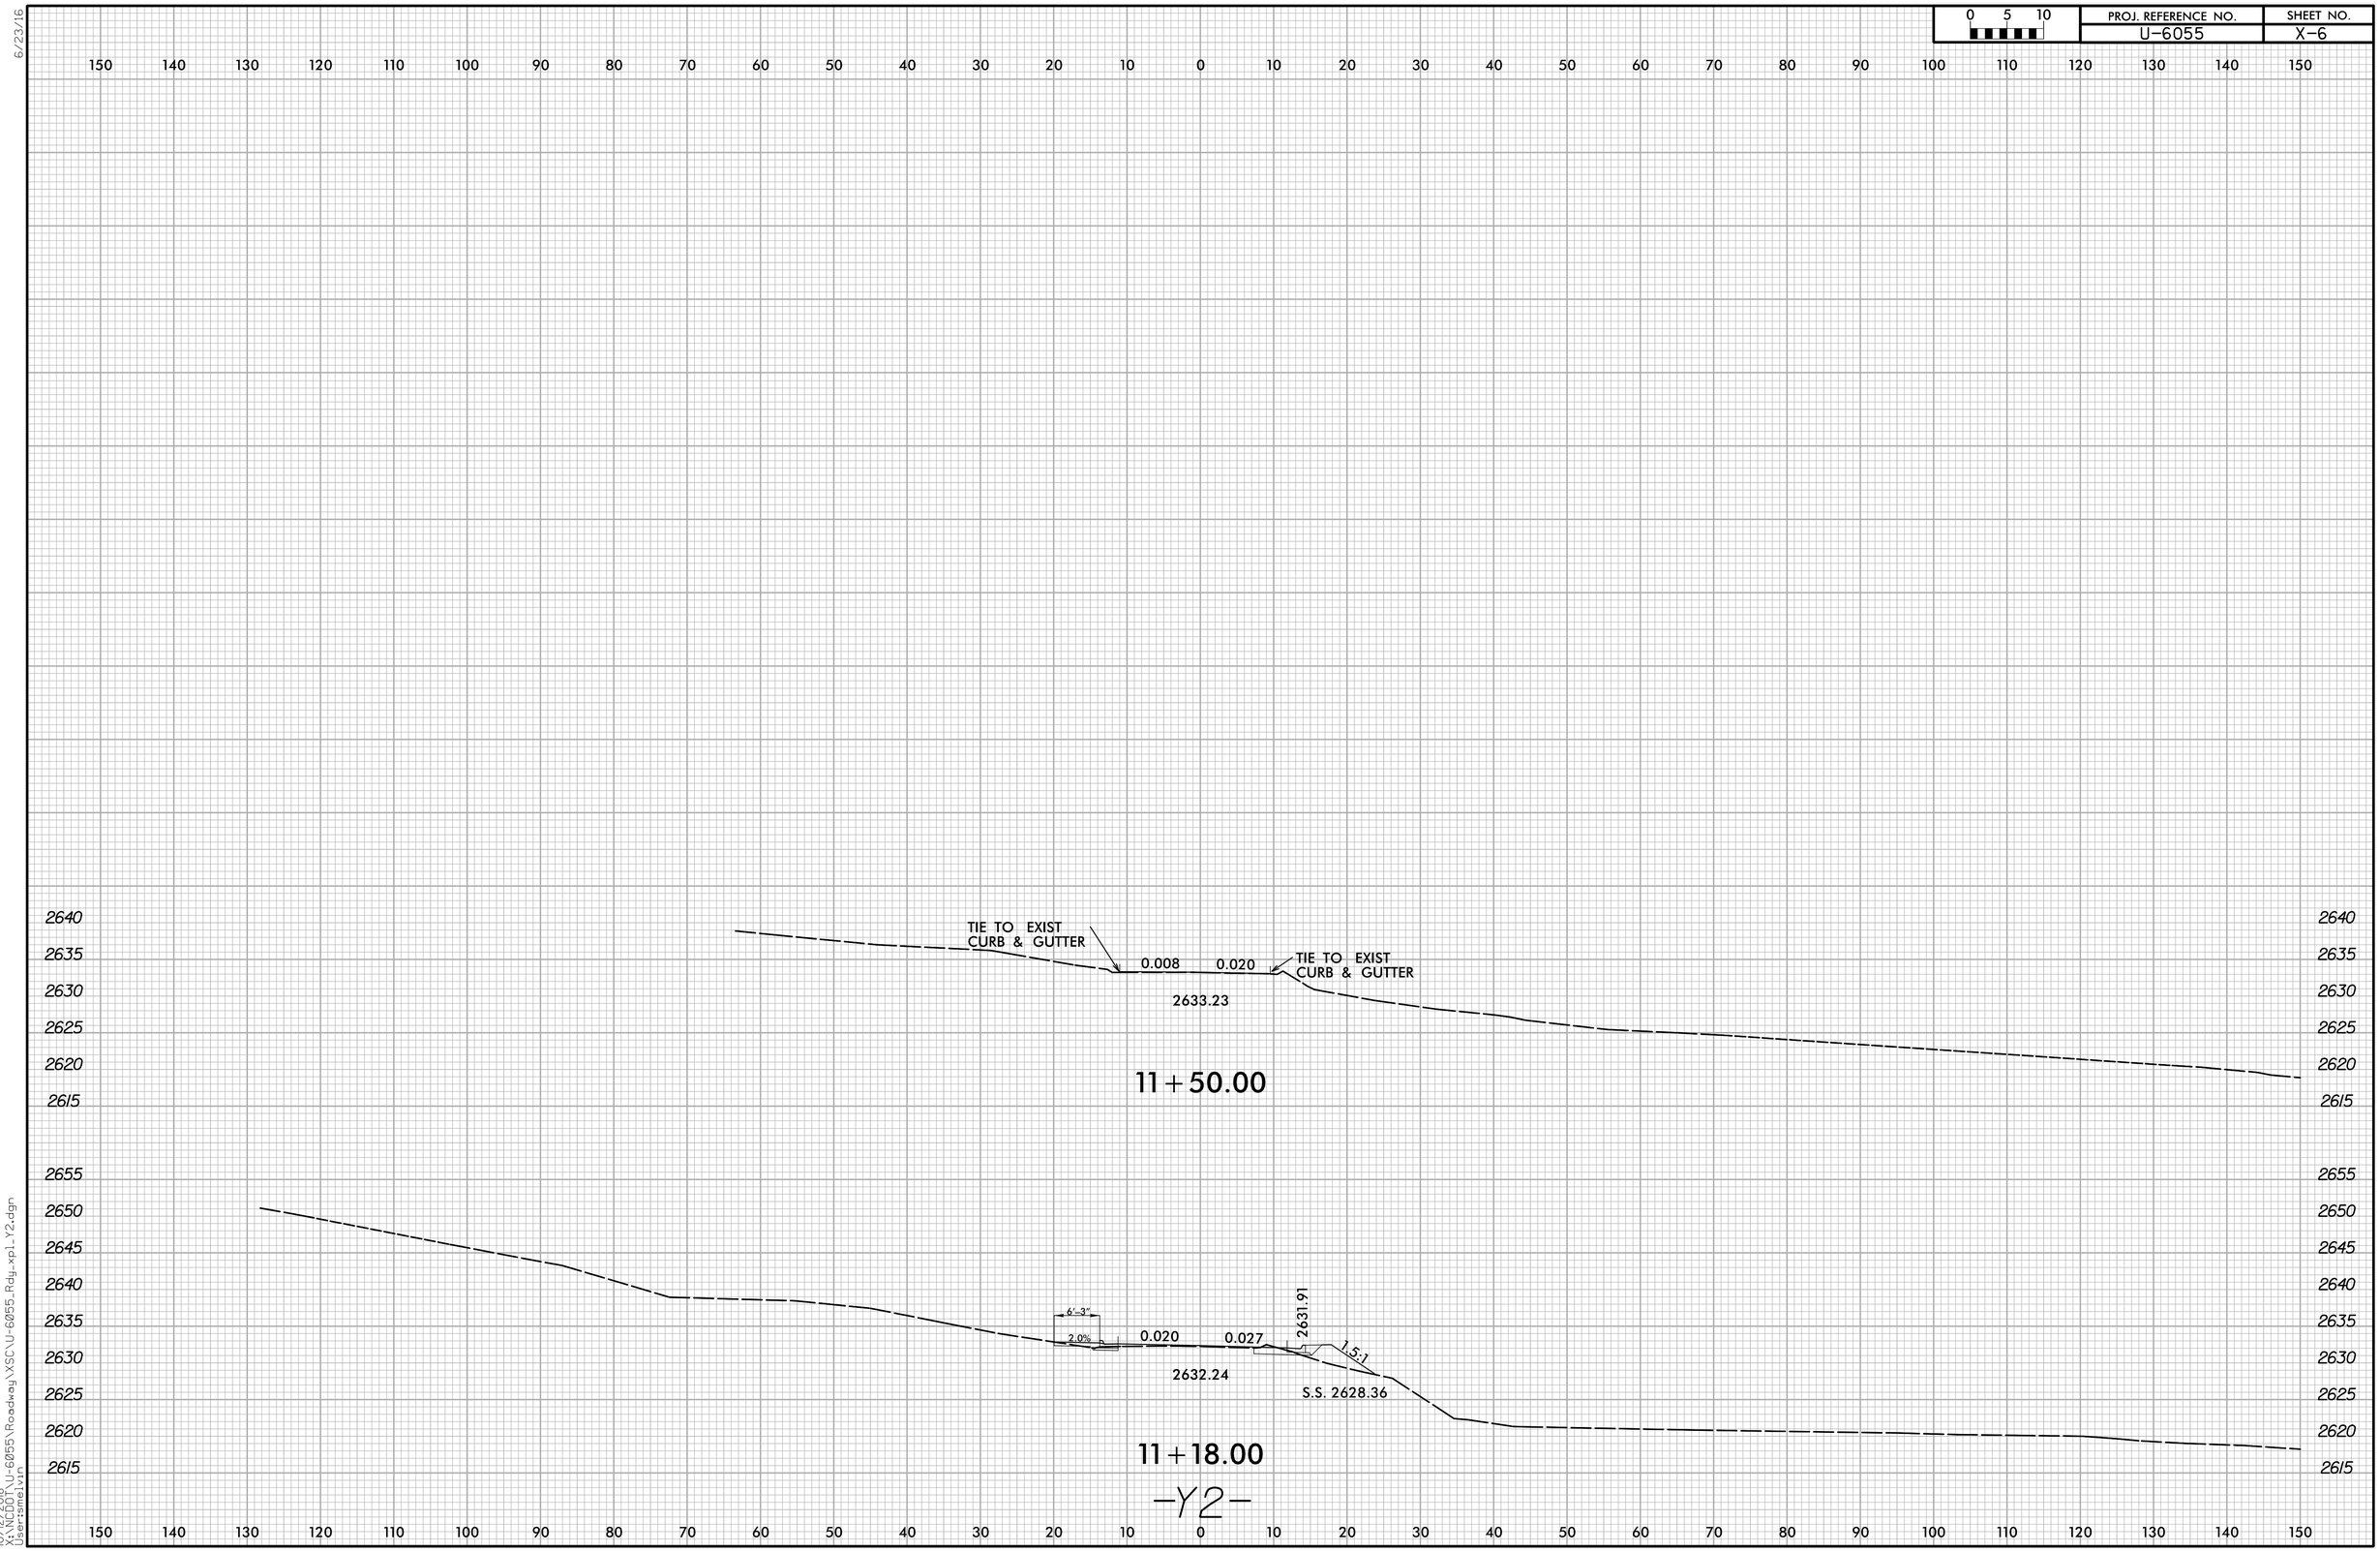

10/12/2018
X:\NCDOT\U-6055\Roadway\XSC\U-6055_Rdy_xpl_Y2.dgn
Usersmelvin

DocuSign Envelope ID: 45663612-4F54-4D0F-A6CB-531C9AD56D41

6/23/16

0 5 10	PROJ. REFERENCE NO.	SHEET NO.
	U-6055	X-7

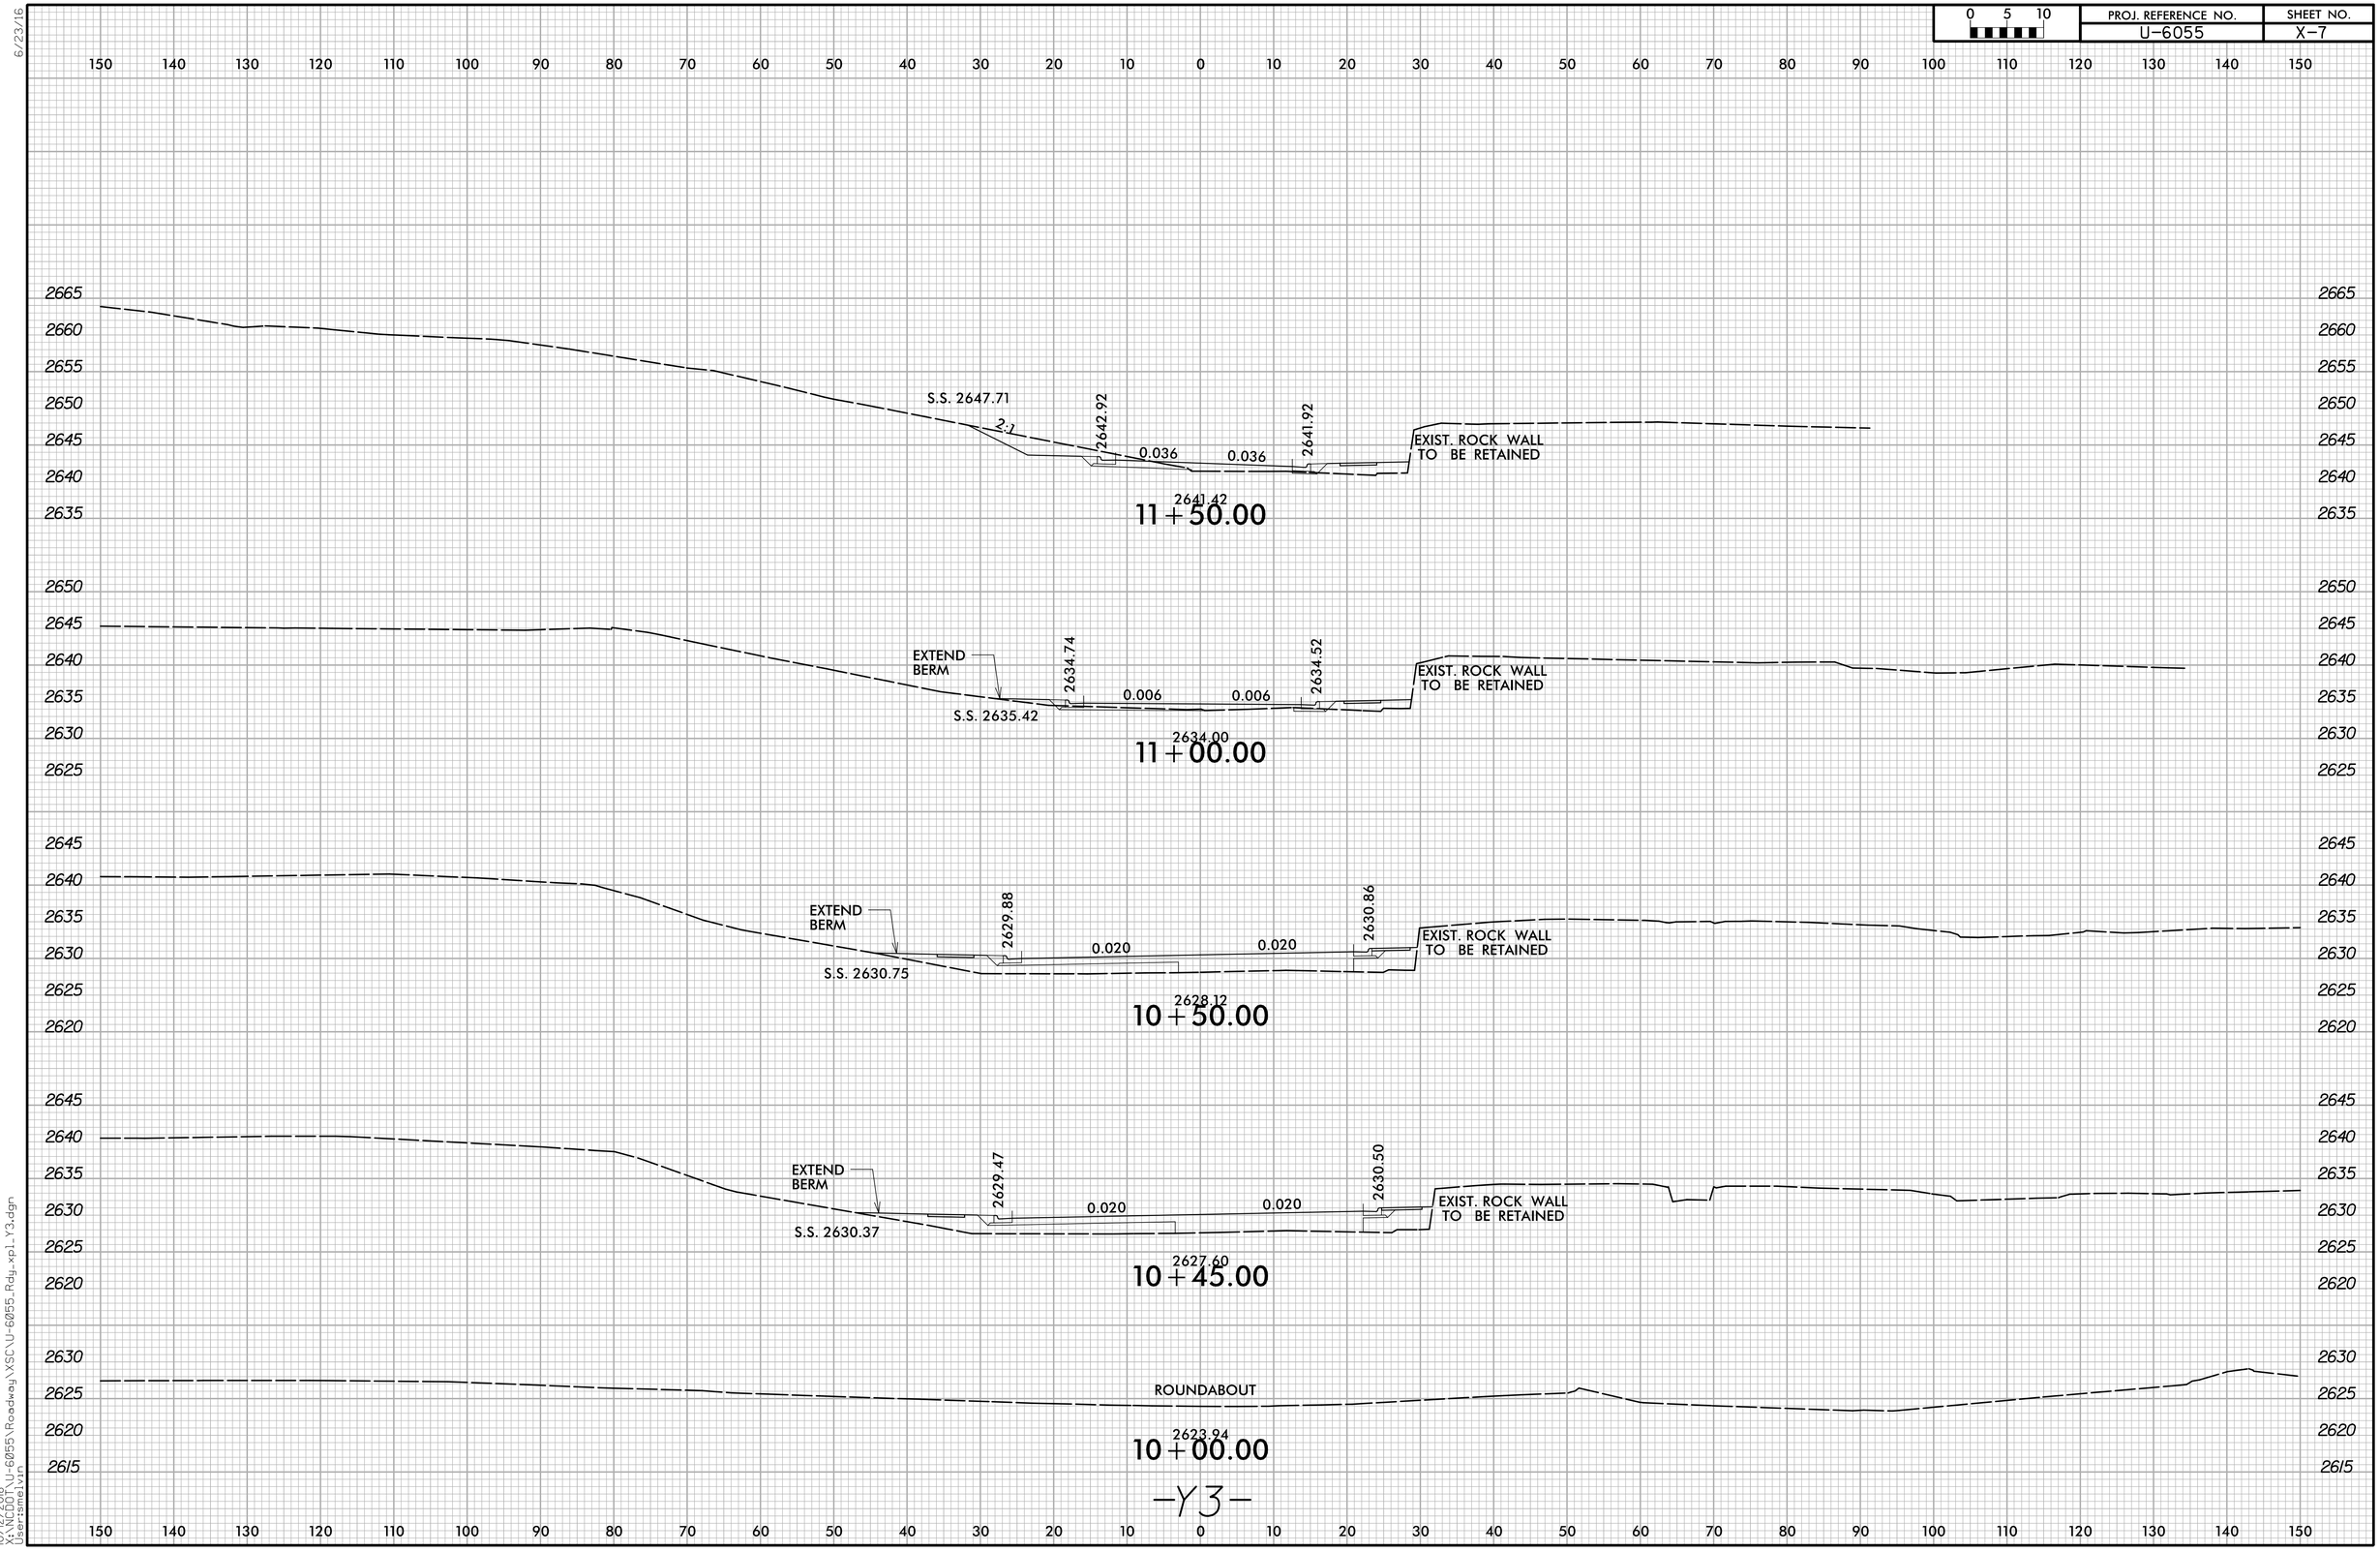

10/12/2018
X:\NCDOT\U-6055\Roadway\XSC\U-6055_Rdy_xpl_Y3.dgn
Usersmelvin

DocuSign Envelope ID: 45663612-4F54-4D0F-A6CB-531C9AD56D41

6/23/16

0 5 10	PROJ. REFERENCE NO.	SHEET NO.
	U-6055	X-8

10/12/2018
X:\NCDOT\U-6055\Roadway\XSC\U-6055_Rdy_xpl_Y3.dgn
Usersmelvin

DocuSign Envelope ID: 45663612-4F54-4D0F-A6CB-531C9AD56D41

6/23/16

0 5 10	PROJ. REFERENCE NO.	SHEET NO.
	U-6055	X-9

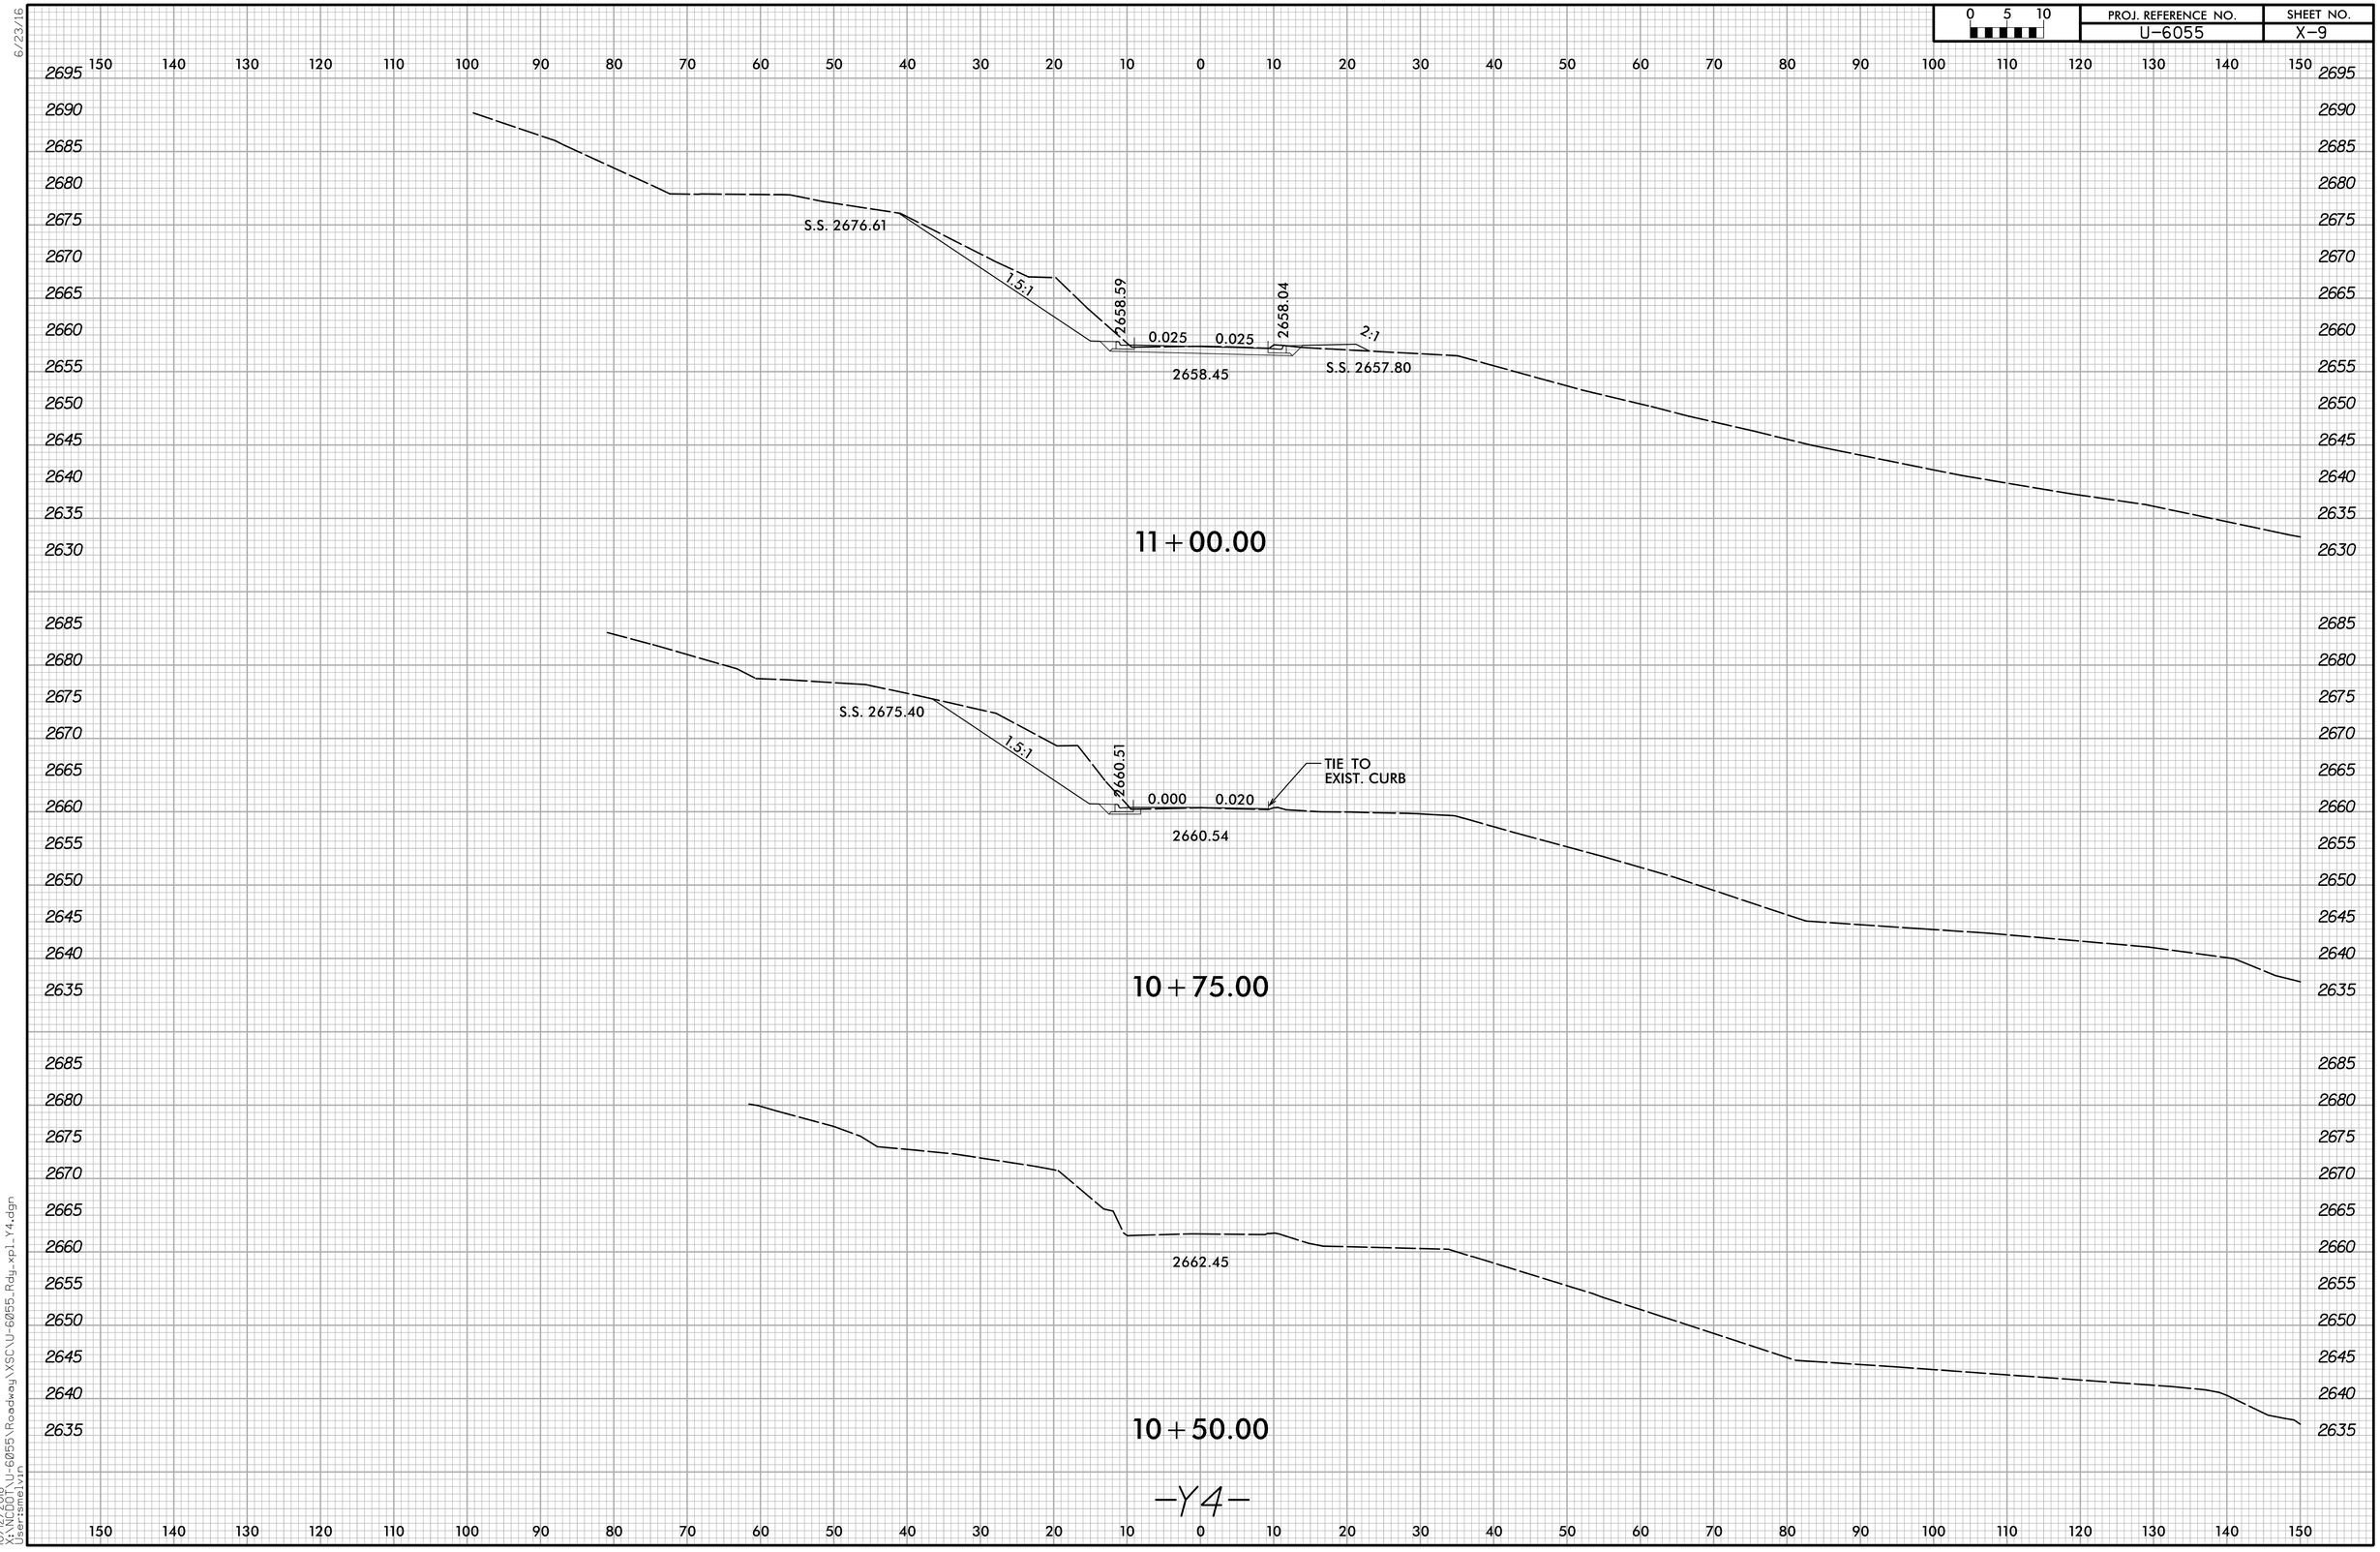

-Y4-

10/12/2018
X:\NCDOT\U-6055\Roadway\XSC\U-6055_Rdy_xpl_Y4.dgn
User:melvin

DocuSign Envelope ID: 45663612-4F54-4D0F-A6CB-531C9AD56D41

6/23/16

0 5 10	PROJ. REFERENCE NO.	SHEET NO.
	U-6055	X-10

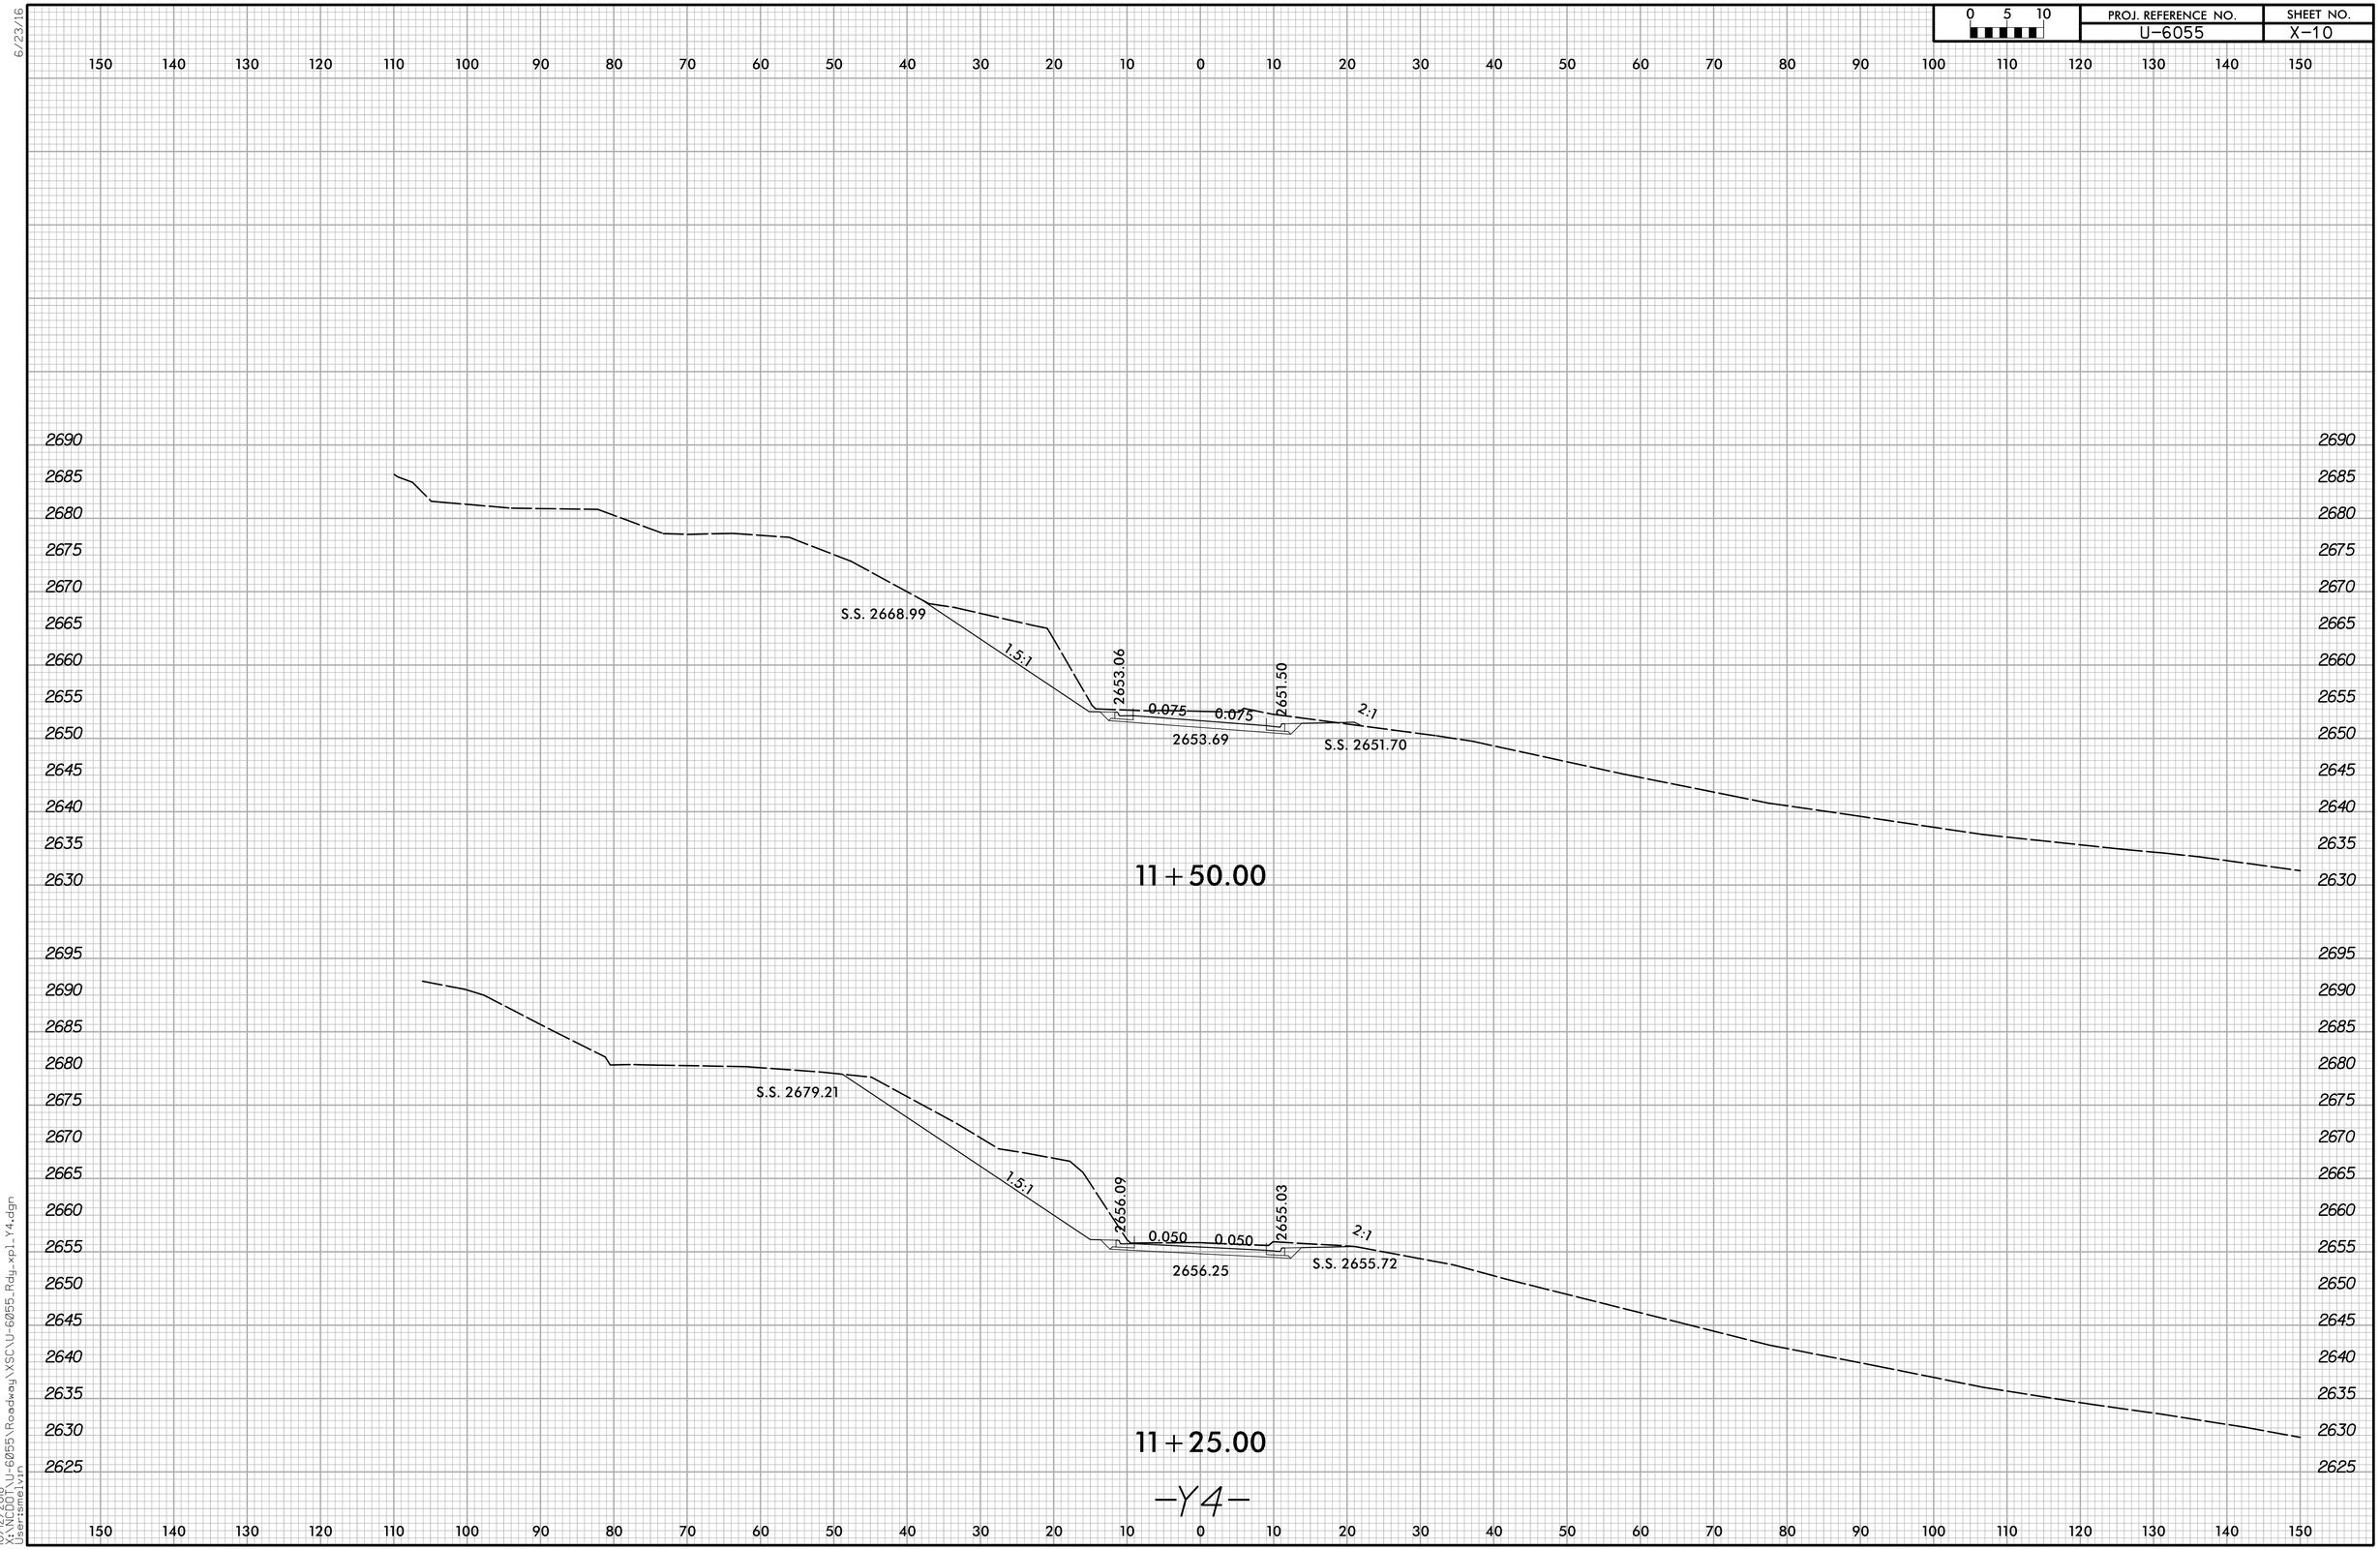

10/12/2018
X:\NCDOT\U-6055\Roadway\XSC\U-6055_Rdy_xpl_Y4.dgn
User:smelvin