This electronic collection of documents is provided for the convenience of the user and is Not a Certified Document –

The documents contained herein were originally issued and sealed by the individuals whose names and license numbers appear on each page, on the dates appearing with their signature on that page.
This file or an individual page shall not be considered a certified document.

DocuSign Envelope ID: AB569C42-9040-4452-8765-5EE7E6D72C5D

09/08/99

TIP PROJECT: U-5866

See Sheet 1-A For Index of Sheets

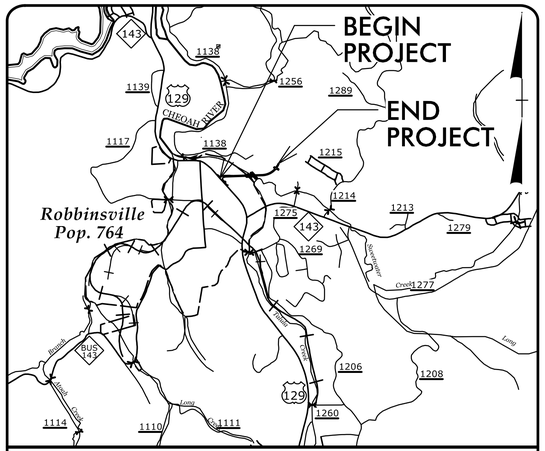

VICINITY MAP

STATE OF NORTH CAROLINA
DIVISION OF HIGHWAYS

GRAHAM COUNTY

STATE	STATE PROJECT REFERENCE NO.	SHEET NO.	TOTAL SHEETS
N.C.	U-5866	1	

STATE PROJ. NO.	F.A. PROJ. NO.	DESCRIPTION
46390.1.D1	N/A	PE
46390.2.1	N/A	R/W, UTIL.
46390.3.1	N/A	CONST.

LOCATION: NEW ROUTE FROM US 129 (RODNEY ORR BYP) TO ROBBINSVILLE HIGH SCHOOL /MIDDLE SCHOOL CAMPUS INCLUDING BRIDGE OVER CHEOAH RIVER

TYPE OF WORK: GRADING, DRAINAGE, PAVING, STRUCTURE, AND SIGNALS

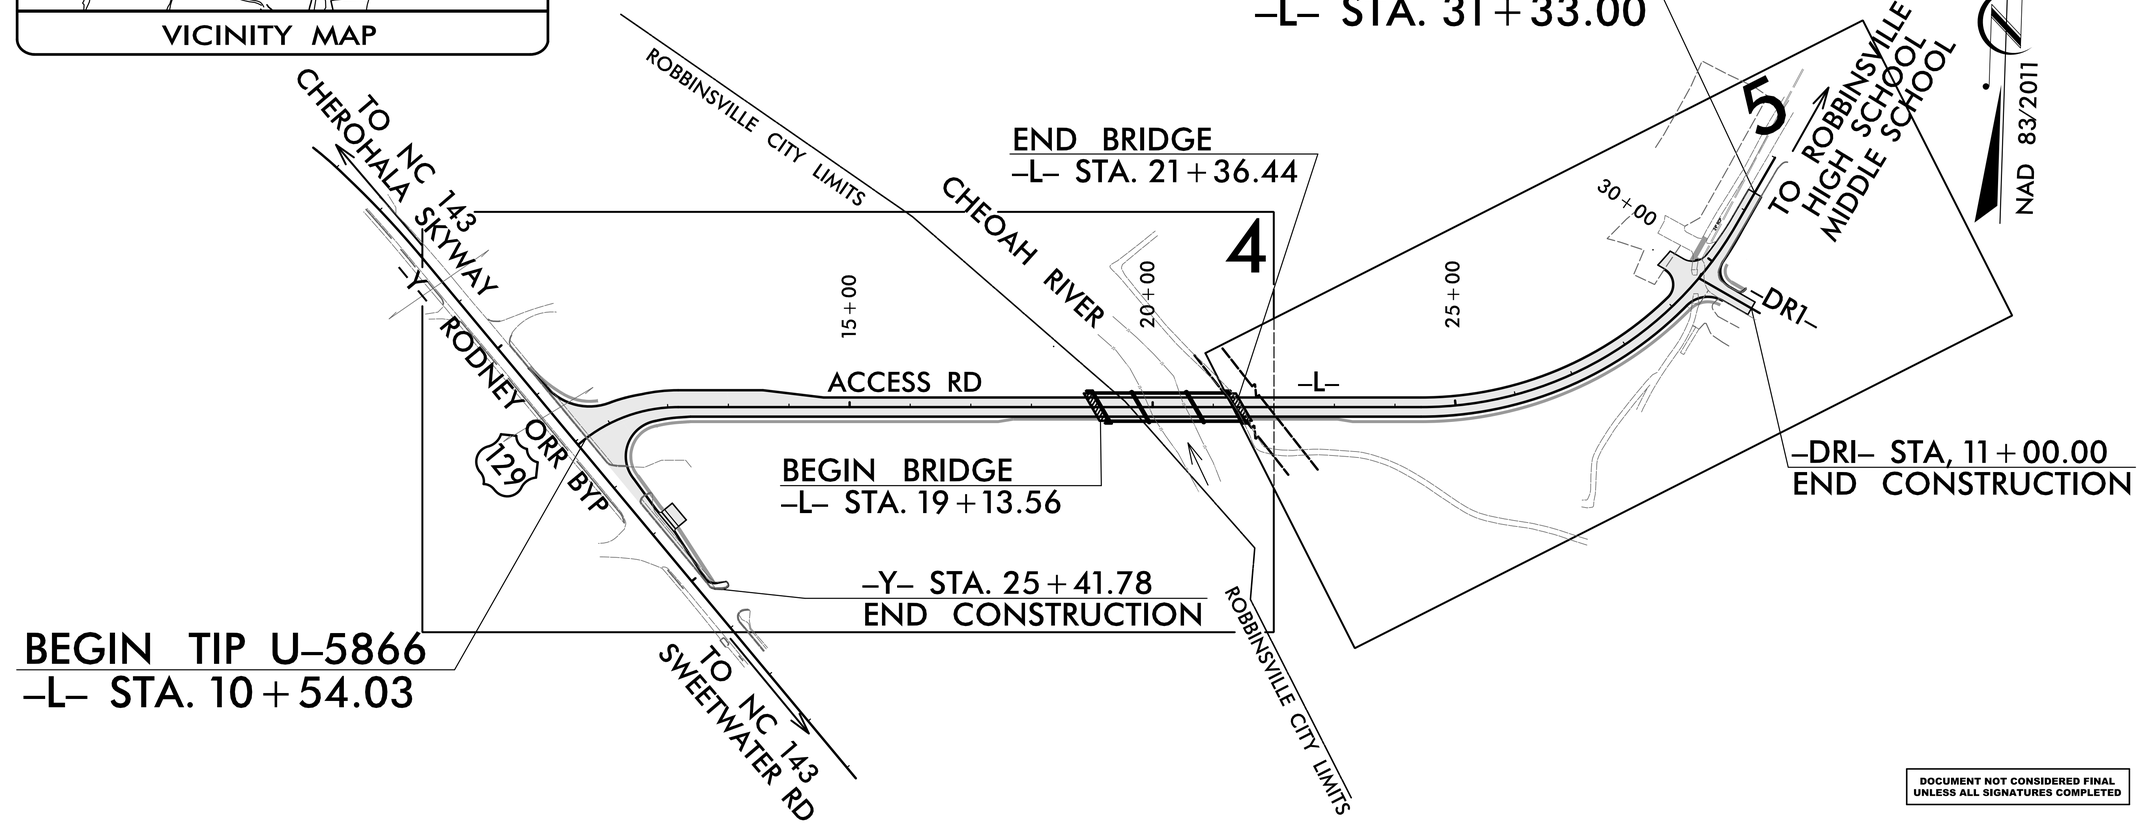

DOCUMENT NOT CONSIDERED FINAL UNLESS ALL SIGNATURES COMPLETED

CONTRACT: DN00560

2/19/2018
X:\NCDOT\U-5866\Roadway\Proj\U-5866_Rdy_tsh.dgn
User:smelvin

GRAPHIC SCALES

50 25 0 50 100
PLANS

50 25 0 50 100
PROFILE (HORIZONTAL)

10 5 0 10 20
PROFILE (VERTICAL)

DESIGN DATA

ADT 2015 = N/A
ADT 2041 = 1200
K = 20 %
D = 60 %
T = 8 % *
V = 30 MPH
* TTST =1% DUAL =7%
FUNC CLASS =
URBAN COLLECTOR
REGIONAL TIER

PROJECT LENGTH

LENGTH ROADWAY TIP PROJECT U-5866	=	0.352 MILES
LENGTH STRUCTURE TIP PROJECT U-5866	=	0.042 MILES
TOTAL LENGTH TIP PROJECT U-5866	=	0.394 MILES

NCDOT CONTACT: STEPHEN WILLIAMS

PLANS PREPARED BY:
TGS ENGINEERS
804-C N. LAFAYETTE ST
SHELBY, NC 28150
PH (704) 476-0003
CORP. LICENSE NO.: C-0275

PLANS PREPARED FOR:
NORTH CAROLINA DEPARTMENT OF TRANSPORATION
DIVISION 14
253 Webster Road
Sylva, NC 28779

RIGHT OF WAY DATE:
FEB. 17, 2017

LETTING DATE:
MARCH 13, 2018

2012 STANDARD SPECIFICATIONS

JIMMY L. TERRY, PE
PROJECT ENGINEER

SANDRA G. MELVIN
PROJECT DESIGN ENGINEER

NORTH CAROLINA PROFESSIONAL SEAL 038697 ENGINEER DAVID B. PETTY

HYDRAULICS ENGINEER
2/20/2018
DocuSigned by: David B Petty
400EFF4863B5465...
SIGNATURE: ***P.E.***

NORTH CAROLINA PROFESSIONAL SEAL 35018 ENGINEER JIMMY L. TERRY

ROADWAY DESIGN ENGINEER
2/20/2018
DocuSigned by: Jimmy Terry
FD39F3B882E94D0...
SIGNATURE: ***P.E.***

STATE OF NORTH CAROLINA DEPARTMENT OF TRANSPORTATION

DocuSign Envelope ID: AB569C42-9040-4452-8765-5EE7E6D72C5D

8/17/99

PROJECT REFERENCE NO.	SHEET NO.
U-5866	1A

ROADWAY DESIGN ENGINEER

NORTH CAROLINA PROFESSIONAL SEAL 035018 ENGINEER JIMMY L. TERRY

4/20/2018

DOCUMENT NOT CONSIDERED FINAL UNLESS ALL SIGNATURES COMPLETED

INDEX OF SHEETS

SHEET NO.	SHEET
1	TITLE SHEET
1A	INDEX OF SHEETS, GENERAL NOTES, AND LIST OF STANDARD DRAWINGS
1B	CONVENTIONAL SYMBOLS
1-C	SURVEY CONTROL SHEET
2A-1	PAVEMENT SCHEDULE AND TYPICAL SECTIONS
2B-1	DETAIL OF EXCAVATION
2C-1 THRU 2C-2	CURB RAMP DETAILS
2C-3 THRU 2C-5	GUARDRAIL PLACEMENT DETAILS
2C-6 THRU 2C-8	GUARDRAIL INSTALLATION DETAILS
2C-9 THRU 2C-10	STRUCTURE ANCHOR UNITS DETAILS
3B-1	SUMMARY OF GUARDRAIL, EARTHWORK SUMMARY AND ASPHALT PAVEMENT REMOVAL SUMMARY
3D-1	SUMMARY OF DRAINAGE QUANTITIES
3G-1	GEOTECHNICAL SUMMARIES
3P-1	PARCEL INDEX SHEET
4 THRU 6	PLAN AND PROFILE SHEETS
TMP-1 THRU TMP-4	TRAFFIC MANAGEMENT PLANS
PMP-1 THRU PMP-4	PAVEMENT MARKING PLAN
EC-1 THRU EC-6	EROSION CONTROL PLANS
RF-1	REFORESTATION PLANS
SIGN-1 THRU SIGN-4	SIGNING PLANS
SIG-1 THRU SIG-1.2	SIGNAL PLANS
SIG P1 THRU SIG P3	PEDESTRIAN DETAILS
UC-1 THRU UC-6	UTILITY CONSTRUCTION PLANS
UO-1 THRU UO-2	UTILITIES BY OTHERS
X-INDEX	CROSS-SECTION INDEX
X-SUM	EARTHWORK VOLUME SUMMARY
X-1 THRU X-10	CROSS-SECTIONS
S-1 THRU S-32	STRUCTURE PLANS

GENERAL NOTES

GENERAL NOTES: 2012 SPECIFICATIONS
EFFECTIVE: 01-17-2012
REVISED: 10-31-2014

GRADE LINE:
GRADING AND SURFACING:

THE GRADE LINES SHOWN DENOTE THE FINISHED ELEVATION OF THE PROPOSED SURFACING AT GRADE POINTS SHOWN ON THE TYPICAL SECTIONS. GRADE LINES MAY BE ADJUSTED AT THEIR BEGINNING AND ENDING AND AT STRUCTURES AS DIRECTED BY THE ENGINEER IN ORDER TO SECURE A PROPER TIE-IN.

CLEARING:

CLEARING ON THIS PROJECT SHALL BE PERFORMED TO THE LIMITS ESTABLISHED BY METHOD II.

SUPERELEVATION:

ALL CURVES ON THIS PROJECT SHALL BE SUPERELEVATED IN ACCORDANCE WITH STD. NO. 225.04 USING THE RATE OF SUPERELEVATION AND RUNOFF SHOWN ON THE PLANS. SUPERELEVATION IS TO BE REVOLVED ABOUT THE GRADE POINTS SHOWN ON THE TYPICAL SECTIONS.

SHOULDER CONSTRUCTION:

ASPHALT, EARTH, AND CONCRETE SHOULDER CONSTRUCTION ON THE HIGH SIDE OF SUPERELEVATED CURVES SHALL BE IN ACCORDANCE WITH STD. NO. 560.01

SUBSURFACE DRAINS:

SUBSURFACE DRAINS SHALL BE CONSTRUCTED IN ACCORDANCE WITH STD. NO. 815.02 AT LOCATIONS DIRECTED BY THE ENGINEER.

DRIVEWAYS:

DRIVEWAYS SHALL BE CONSTRUCTED IN ACCORDANCE WITH STD. 848.02 USING 900 MM RADII OR RADII AS SHOWN ON THE PLANS. LOCATIONS OF DRIVES WILL BE AS SHOWN ON THE PLANS OR AS DIRECTED BY THE ENGINEER.

GUARDRAIL:

THE GUARDRAIL LOCATIONS SHOWN ON THE PLANS MAY BE ADJUSTED DURING CONSTRUCTION AS DIRECTED BY THE ENGINEER. THE CONTRACTOR SHOULD CONSULT WITH THE ENGINEER PRIOR TO ORDERING GUARDRAIL MATERIAL.

TEMPORARY SHORING:

SHORING REQUIRED FOR THE MAINTENANCE OF TRAFFIC WILL BE PAID FOR AS "EXTRA WORK" IN ACCORDANCE WITH SECTION 104-7.

END BENTS:

THE ENGINEER SHALL CHECK THE STRUCTURE END BENT PLANS, DETAILS, AND CROSS-SECTION PRIOR TO SETTING OF THE SLOPE STAKES FOR THE EMBANKMENT OR EXCAVATION APPROACHING A BRIDGE.

UTILITIES:

UTILITY OWNERS ON THIS PROJECT ARE DUKE ENERGY, FRONTIER COMMUNICATION, TOWN OF ROBBINSVILLE, AND ZITO MEDIA

ANY RELOCATION OF EXISTING UTILITIES WILL BE ACCOMPLISHED BY OTHERS, EXCEPT AS SHOWN ON THE PLANS.

RIGHT-OF-WAY MARKERS:

ALL RIGHT-OF-WAY MARKERS ON THIS PROJECT SHALL BE PLACED BY CONTRACT.

CURB RAMPS

CURB RAMPS ARE SHOWN ON THE PLANS AT APPROXIMATE LOCATIONS. CONSTRUCT ALL CURB RAMPS ACCORDANCE WITH STD 848.05 and/or 848.06.

STANDARD DRAWINGS

EFF. 01-17-2012
REV. 02-29-2016

2012 ROADWAY ENGLISH STANDARD DRAWINGS

The following Roadway Standards as appear in "Roadway Standard Drawings" Highway Design Branch - N. C. Department of Transportation - Raleigh, N. C., Dated January, 2012 are applicable to this project and by reference hereby are considered a part of these plans:

STD.NO.	TITLE
DIVISION 2 - EARTHWORK	
200.02	Method of Clearing - Method II
225.02	Guide for Grading Subgrade - Secondary and Local
225.04	Method of Obtaining Superelevation - Two Lane Pavement
225.06	Method of Grading Sight Distance at Intersections
DIVISION 3 - PIPE CULVERTS	
300.01	Method of Pipe Installation
DIVISION 4 - MAJOR STRUCTURES	
422.10	Reinforced Bridge Approach Fills
DIVISION 5 - SUBGRADE, BASES AND SHOULDERS	
560.01	Method of Shoulder Construction - High Side of Superelevated Curve - Method I
DIVISION 8 - INCIDENTALS	
815.02	Subsurface Drain
838.01	Concrete Endwall for Single and Double Pipe Culverts - 15" thru 48" Pipe 90 Skew
838.11	Brick Endwall for Single and Double Pipe Culverts - 15" thru 48" Pipe 90 Skew
840.00	Concrete Base Pad for Drainage Structures
840.01	Brick Catch Basin - 12" thru 54" Pipe
840.02	Concrete Catch Basin - 12" thru 54" Pipe
840.03	Frame, Grates and Hood - for Use on Standard Catch Basin
840.45	Precast Drainage Structure
840.46	Traffic Bearing Precast Drainage Structure
840.66	Drainage Structure Steps
846.01	Concrete Curb, Gutter and Curb & Gutter
848.01	Concrete Sidewalk
848.02	Driveway Turnout - Radius Type
848.05	Curb Ramp - Proposed Curb & Gutter
876.02	Guide for Rip Rap at Pipe Outlets

11/1/2017
K:\TDOT\U-5866\Roadway\Proj\U-5866_Rdy_tsh.dgn
ltsearsmelvin

DocuSign Envelope ID: AB569C42-9040-4452-8765-5EE7E6D72C5D

12/2/2016

PROJECT REFERENCE NO.	SHEET NO.
U-5866	1B

STATE OF NORTH CAROLINA, DIVISION OF HIGHWAYS

CONVENTIONAL PLAN SHEET SYMBOLS

Note: Not to Scale

**S.U.E. = Subsurface Utility Engineering*

BOUNDARIES AND PROPERTY:

- State Line
- County Line
- Township Line
- City Line
- Reservation Line
- Property Line
- Existing Iron Pin — EIP
- Computed Property Corner
- Property Monument — ECM
- Parcel/Sequence Number — 123
- Existing Fence Line
- Proposed Woven Wire Fence
- Proposed Chain Link Fence
- Proposed Barbed Wire Fence
- Existing Wetland Boundary — WLB
- Proposed Wetland Boundary — WLB
- Existing Endangered Animal Boundary — EAB
- Existing Endangered Plant Boundary — EPB
- Existing Historic Property Boundary — HPB
- Known Contamination Area: Soil — S
- Potential Contamination Area: Soil — S
- Known Contamination Area: Water — W
- Potential Contamination Area: Water — W
- Contaminated Site: Known or Potential

BUILDINGS AND OTHER CULTURE:

- Gas Pump Vent or U/G Tank Cap
- Sign — S
- Well — W
- Small Mine
- Foundation
- Area Outline
- Cemetery
- Building
- School
- Church
- Dam

HYDROLOGY:

- Stream or Body of Water
- Hydro, Pool or Reservoir
- Jurisdictional Stream — JS
- Buffer Zone 1 — BZ 1
- Buffer Zone 2 — BZ 2
- Flow Arrow
- Disappearing Stream
- Spring
- Wetland
- Proposed Lateral, Tail, Head Ditch — FLOW
- False Sump

RAILROADS:

- Standard Gauge — CSX TRANSPORTATION
- RR Signal Milepost — MILEPOST 35
- Switch — SWITCH
- RR Abandoned
- RR Dismantled

RIGHT OF WAY & PROJECT CONTROL:

- Secondary Horiz and Vert Control Point
- Primary Horiz Control Point
- Primary Horiz and Vert Control Point
- Exist Permanent Easment Pin and Cap
- New Permanent Easement Pin and Cap
- Vertical Benchmark
- Existing Right of Way Marker
- Existing Right of Way Line
- New Right of Way Line — RW
- New Right of Way Line with Pin and Cap — RW
- New Right of Way Line with Concrete or Granite R/W Marker — RW
- New Control of Access Line with Concrete C/A Marker — CA
- Existing Control of Access — CA
- New Control of Access — CA
- Existing Easement Line — E
- New Temporary Construction Easement — E
- New Temporary Drainage Easement — TDE
- New Permanent Drainage Easement — PDE
- New Permanent Drainage / Utility Easement — DUE
- New Permanent Utility Easement — PUE
- New Temporary Utility Easement — TUE
- New Aerial Utility Easement — AUE

ROADS AND RELATED FEATURES:

- Existing Edge of Pavement
- Existing Curb
- Proposed Slope Stakes Cut — C
- Proposed Slope Stakes Fill — F
- Proposed Curb Ramp — CR
- Existing Metal Guardrail
- Proposed Guardrail
- Existing Cable Guiderail
- Proposed Cable Guiderail
- Equality Symbol
- Pavement Removal

VEGETATION:

- Single Tree
- Single Shrub
- Hedge
- Woods Line
- Orchard
- Vineyard — Vineyard

EXISTING STRUCTURES:

MAJOR:

- Bridge, Tunnel or Box Culvert — CONC
- Bridge Wing Wall, Head Wall and End Wall — CONC WW

MINOR:

- Head and End Wall — CONC HW
- Pipe Culvert
- Footbridge
- Drainage Box: Catch Basin, DI or JB — CB
- Paved Ditch Gutter
- Storm Sewer Manhole — S
- Storm Sewer — S

UTILITIES:

POWER:

- Existing Power Pole
- Proposed Power Pole
- Existing Joint Use Pole
- Proposed Joint Use Pole
- Power Manhole — P
- Power Line Tower
- Power Transformer
- U/G Power Cable Hand Hole
- H-Frame Pole
- U/G Power Line LOS B (S.U.E.*) — P
- U/G Power Line LOS C (S.U.E.*) — P
- U/G Power Line LOS D (S.U.E.*) — P

TELEPHONE:

- Existing Telephone Pole
- Proposed Telephone Pole
- Telephone Manhole — T
- Telephone Pedestal — T
- Telephone Cell Tower
- U/G Telephone Cable Hand Hole
- U/G Telephone Cable LOS B (S.U.E.*) — T
- U/G Telephone Cable LOS C (S.U.E.*) — T
- U/G Telephone Cable LOS D (S.U.E.*) — T
- U/G Telephone Conduit LOS B (S.U.E.*) — TC
- U/G Telephone Conduit LOS C (S.U.E.*) — TC
- U/G Telephone Conduit LOS D (S.U.E.*) — TC
- U/G Fiber Optics Cable LOS B (S.U.E.*) — T FO
- U/G Fiber Optics Cable LOS C (S.U.E.*) — T FO
- U/G Fiber Optics Cable LOS D (S.U.E.*) — T FO

WATER:

- Water Manhole — W
- Water Meter
- Water Valve
- Water Hydrant
- U/G Water Line LOS B (S.U.E*) — W
- U/G Water Line LOS C (S.U.E*) — W
- U/G Water Line LOS D (S.U.E*) — W
- Above Ground Water Line — A/G Water

TV:

- TV Pedestal — C
- TV Tower
- U/G TV Cable Hand Hole — HH
- U/G TV Cable LOS B (S.U.E.*) — TV
- U/G TV Cable LOS C (S.U.E.*) — TV
- U/G TV Cable LOS D (S.U.E.*) — TV
- U/G Fiber Optic Cable LOS B (S.U.E.*) — TV FO
- U/G Fiber Optic Cable LOS C (S.U.E.*) — TV FO
- U/G Fiber Optic Cable LOS D (S.U.E.*) — TV FO

GAS:

- Gas Valve
- Gas Meter
- U/G Gas Line LOS B (S.U.E.*) — G
- U/G Gas Line LOS C (S.U.E.*) — G
- U/G Gas Line LOS D (S.U.E.*) — G
- Above Ground Gas Line — A/G Gas

SANITARY SEWER:

- Sanitary Sewer Manhole
- Sanitary Sewer Cleanout
- U/G Sanitary Sewer Line — SS
- Above Ground Sanitary Sewer — A/G Sanitary Sewer
- SS Forced Main Line LOS B (S.U.E.*) — FSS
- SS Forced Main Line LOS C (S.U.E.*) — FSS
- SS Forced Main Line LOS D (S.U.E.*) — FSS

MISCELLANEOUS:

- Utility Pole
- Utility Pole with Base
- Utility Located Object
- Utility Traffic Signal Box — S
- Utility Unknown U/G Line LOS B (S.U.E.*) — ?UTL
- U/G Tank; Water, Gas, Oil
- Underground Storage Tank, Approx. Loc. — UST
- A/G Tank; Water, Gas, Oil
- Geoenvironmental Boring
- U/G Test Hole LOS A (S.U.E.*)
- Abandoned According to Utility Records — AATUR
- End of Information — E.O.I.

DocuSign Envelope ID: AB569C42-9040-4452-8765-5EE7E6D72C5D

PROJECT REFERENCE NO.	SHEET NO.
U-5866	IC-1

SURVEY CONTROL SHEET U-5866

BL

POINT	DESC.	NORTH	EAST	ELEVATION	L STATION	OFFSET
BL-2		608814.7792	567236.2101	1986.79	10+61.81	15.39 LT
BL-3		608906.8924	568043.2127	1976.84	18+72.36	30.05 LT
BL-4		608979.3332	568515.0660	1978.19	23+46.43	86.24 LT
BL-5		609141.6377	569071.2915	1984.12	29+81.64	5.46 LT

****
BM1 ELEVATION = 1986.38
N 608656 E 567298
L STATION 10+03.27 145 RIGHT
FLANGE BOLT ON FIRE HYDRANT

****
****
BM2 ELEVATION = 1983.73
N 608668 E 568736
L STATION 25+24.00 240 RIGHT
RR SPIKE IN BASE OF 23" POPLAR

****

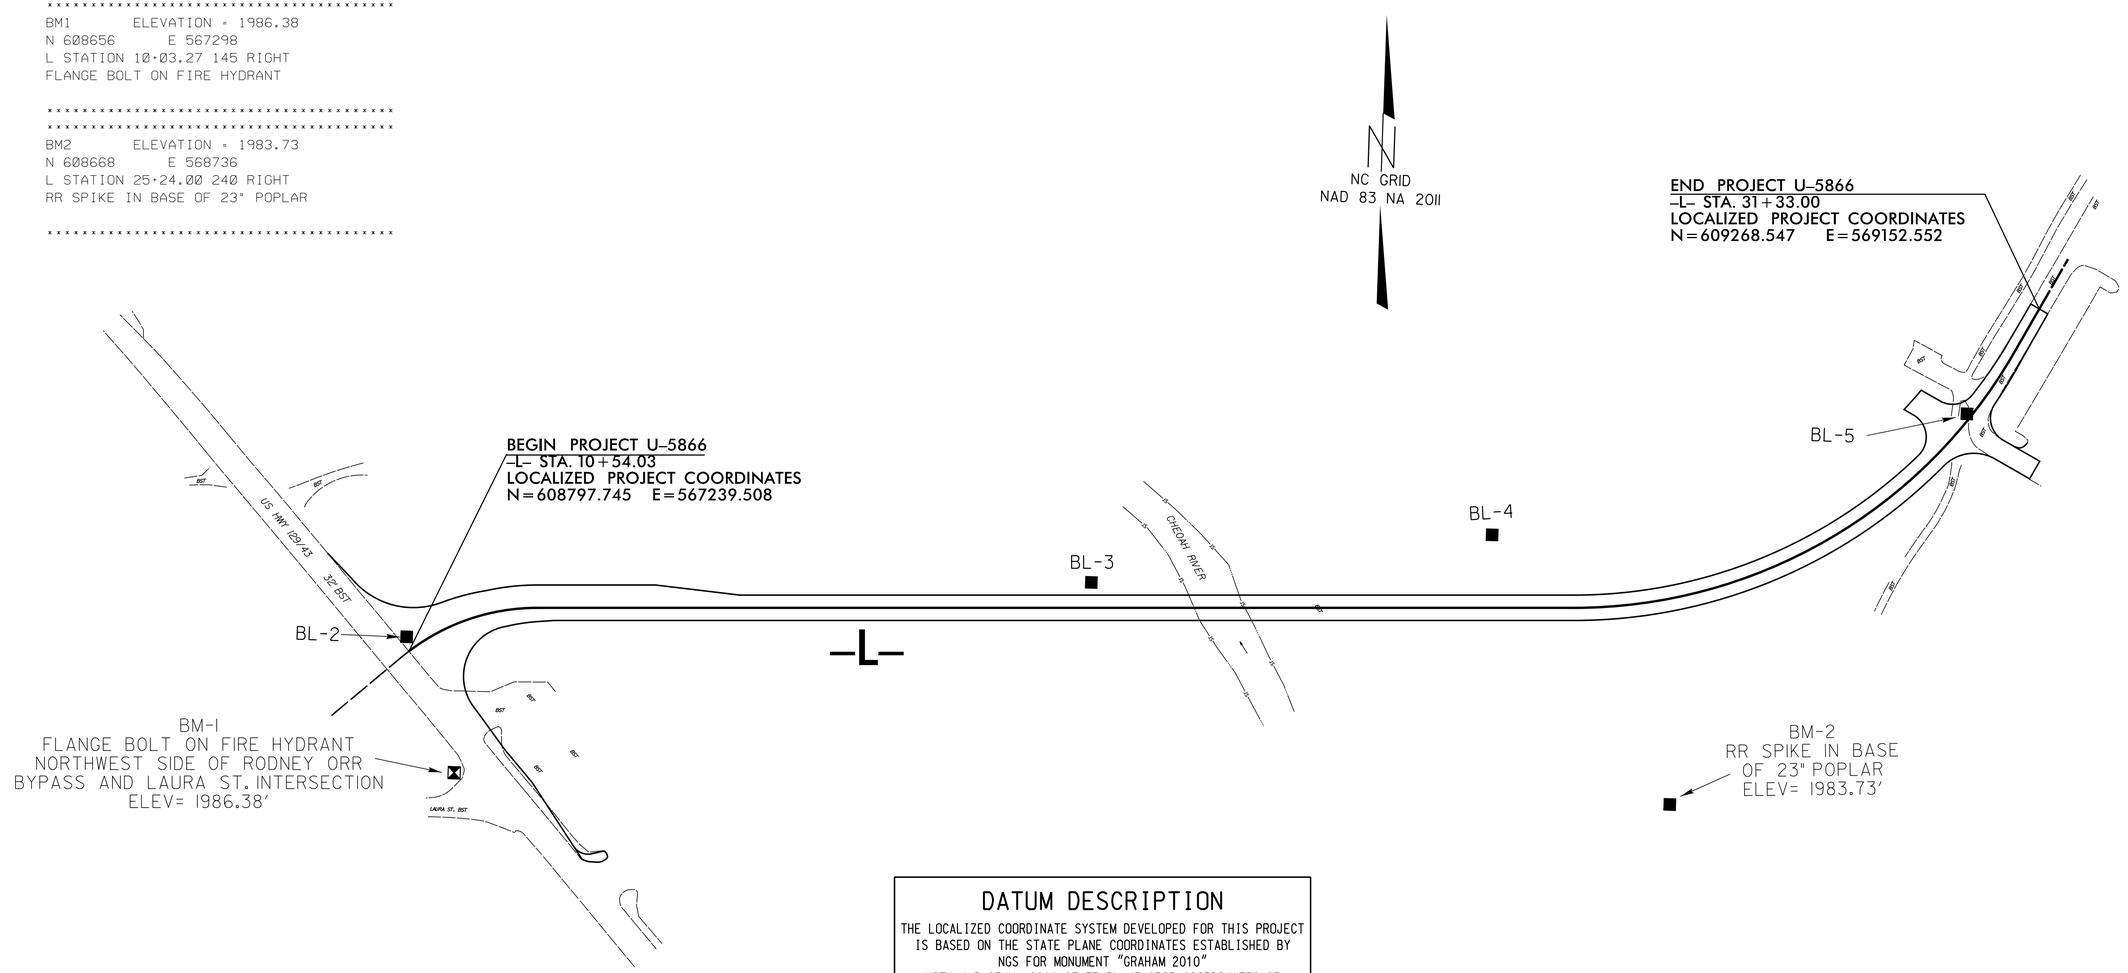

DATUM DESCRIPTION

THE LOCALIZED COORDINATE SYSTEM DEVELOPED FOR THIS PROJECT
IS BASED ON THE STATE PLANE COORDINATES ESTABLISHED BY
NGS FOR MONUMENT "GRAHAM 2010"
WITH NAD 83/NA 2011 STATE PLANE GRID COORDINATES OF
NORTHING: 607934.438(ft) EASTING: 566169.123(ft)
ELEVATION: 1995.90(ft)
THE AVERAGE COMBINED GRID FACTOR USED ON THIS PROJECT
(GROUND TO GRID) IS: 0.99978241
THE N.C. LAMBERT GRID BEARING AND
LOCALIZED HORIZONTAL GROUND DISTANCE FROM
"GRAHAM" TO -L- STATION IS

ALL LINEAR DIMENSIONS ARE LOCALIZED HORIZONTAL DISTANCES
VERTICAL DATUM USED IS NAVD 88

NOTE: DRAWING NOT TO SCALE

REVISIONS

8/17/99

11/1/2017
X:\NCDOT\U-5866\Roadway\Proj\U-5866_LS_Ic.dgn
jsersmelvin

DocuSign Envelope ID: AB569C42-9040-4452-8765-5EE7E6D72C5D

6/2/99

PROJECT REFERENCE NO.	SHEET NO.
U-5866	2A-1
ROADWAY DESIGN ENGINEER	PAVEMENT DESIGN ENGINEER

DocuSigned by: JIMMY L. TERRY, NORTH CAROLINA PROFESSIONAL SEAL 35018 ENGINEER, 2/20/2018

DOCUMENT NOT CONSIDERED FINAL UNLESS ALL SIGNATURES COMPLETED

TGS ENGINEERS
804-C N. LAFAYETTE ST
SHELBY, NC 28150
PH (704) 476-0003
CORP. LICENSE NO.: C-0275

PAVEMENT SCHEDULE

C1	PROP. APPROX. 3" ASPHALT CONCRETE SURFACE COURSE, TYPE S9.5B, AT AN AVERAGE RATE OF 168 LBS. PER SQ. YD. IN EACH OF TWO LAYERS.
C2	PROP. VAR. DEPTH ASPHALT CONCRETE SURFACE COURSE, TYPE S9.5B, AT AN AVERAGE RATE OF 112 LBS. PER SQ. YD. PER 1" DEPTH. TO BE PLACED IN LAYERS NOT TO EXCEED 2" IN DEPTH.
D1	PROP. APPROX. 4" ASPHALT CONCRETE INTERMEDIATE COURSE, TYPE I19.0B, AT AN AVERAGE RATE OF 456 LBS. PER SQ. YD.
D2	PROP. VAR. DEPTH ASPHALT CONCRETE INTERMEDIATE COURSE, TYPE I19.0B, AT AN AVERAGE RATE OF 114 LBS. PER SQ. YD. PER 1" DEPTH, TO BE PLACED IN LAYERS NOT LESS THAN 2½" IN DEPTH OR GREATER THAN 4" IN DEPTH.
J	PROP. 8" AGGREGATE BASE COURSE.
R1	2'-6" CONCRETE CURB AND GUTTER.
S	CONCRETE SIDEWALK
T	EARTH MATERIAL.
U	EXISTING PAVEMENT.

PAVEMENT EDGE SLOPES ARE 1:1 UNLESS SHOWN OTHERWISE.

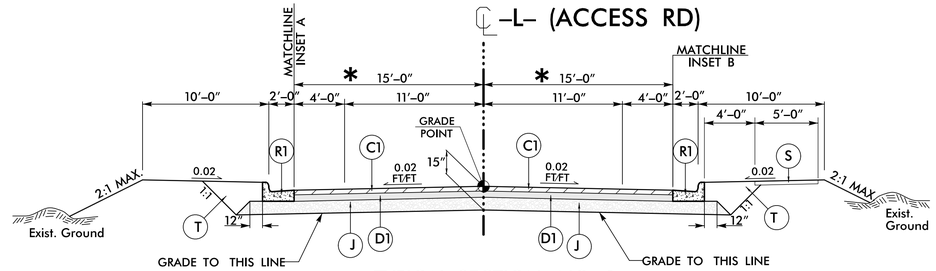

TYPICAL SECTION NO. 1

USE TYPICAL SECTION NO. 1
-L- STA. 10+54.03 TO -L- STA. 19+13.56
-L- STA. 21+36.44 TO -L- STA. 31+33.00

*	STA. TO STA.
27'-0" TO 15'-0"	-L- STA. 10+54.03 TO -L- STA. 14+57.00 LT
15'-0" TO 12'-0"	-L- STA. 29+71.47 TO -L- STA. 30+71.47
12'-0" TO EXISTING	-L- STA. 30+71.47 TO -L- STA. 31+33.00

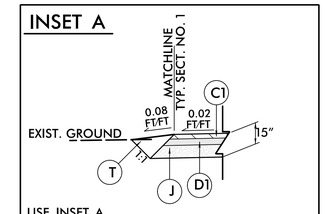

USE INSET A
-L- STA. 29+64.57 TO -L- STA. 31+33.00 LT

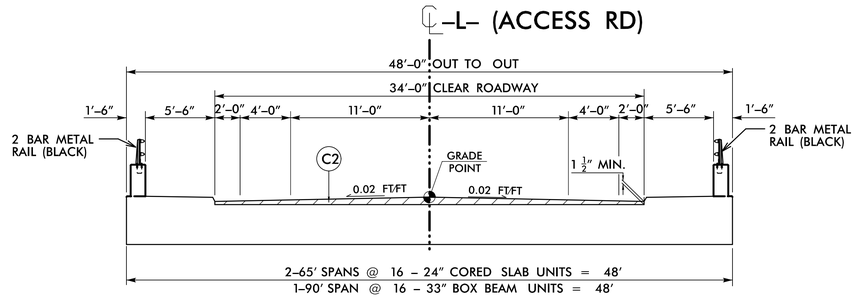

TYPICAL SECTION NO. 2

USE TYPICAL SECTION NO. 2
-L- STA. 19+13.56 TO -L- STA. 21+36.44

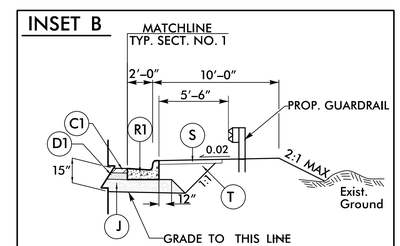

USE INSET B
-L- STA. 17+76.48 TO -L- STA. 19+26.48 RT
-L- STA. 21+19.51 TO -L- STA. 22+99.51 RT

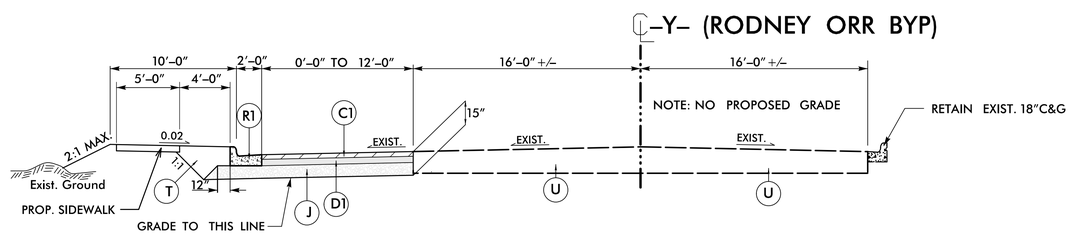

TYPICAL SECTION NO. 3

USE TYPICAL SECTION NO. 3
-Y- STA. 22+07.00 TO -Y- STA. 25+41.78

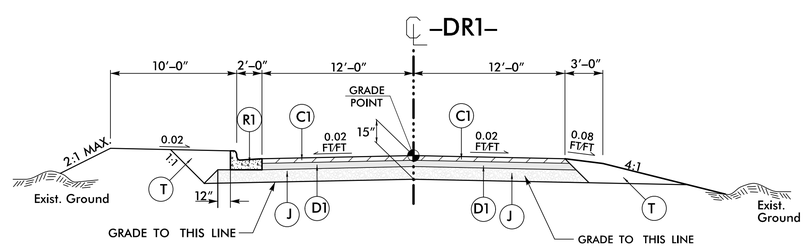

TYPICAL SECTION NO. 4

USE TYPICAL SECTION NO. 4
-DR1- STA. 10+15.24 TO -DR1- STA. 11+00.00

V:\2007\U5866\Roadway\Proj\U-5866_Rdy_typ.dgn
jsmelvin

DocuSign Envelope ID: AB569C42-9040-4452-8765-5EE7E6D72C5D

PROJECT REFERENCE NO.	SHEET NO.
U-5866	2B-1
R/W SHEET NO.	

DETAIL
PROPOSED EXCAVATION

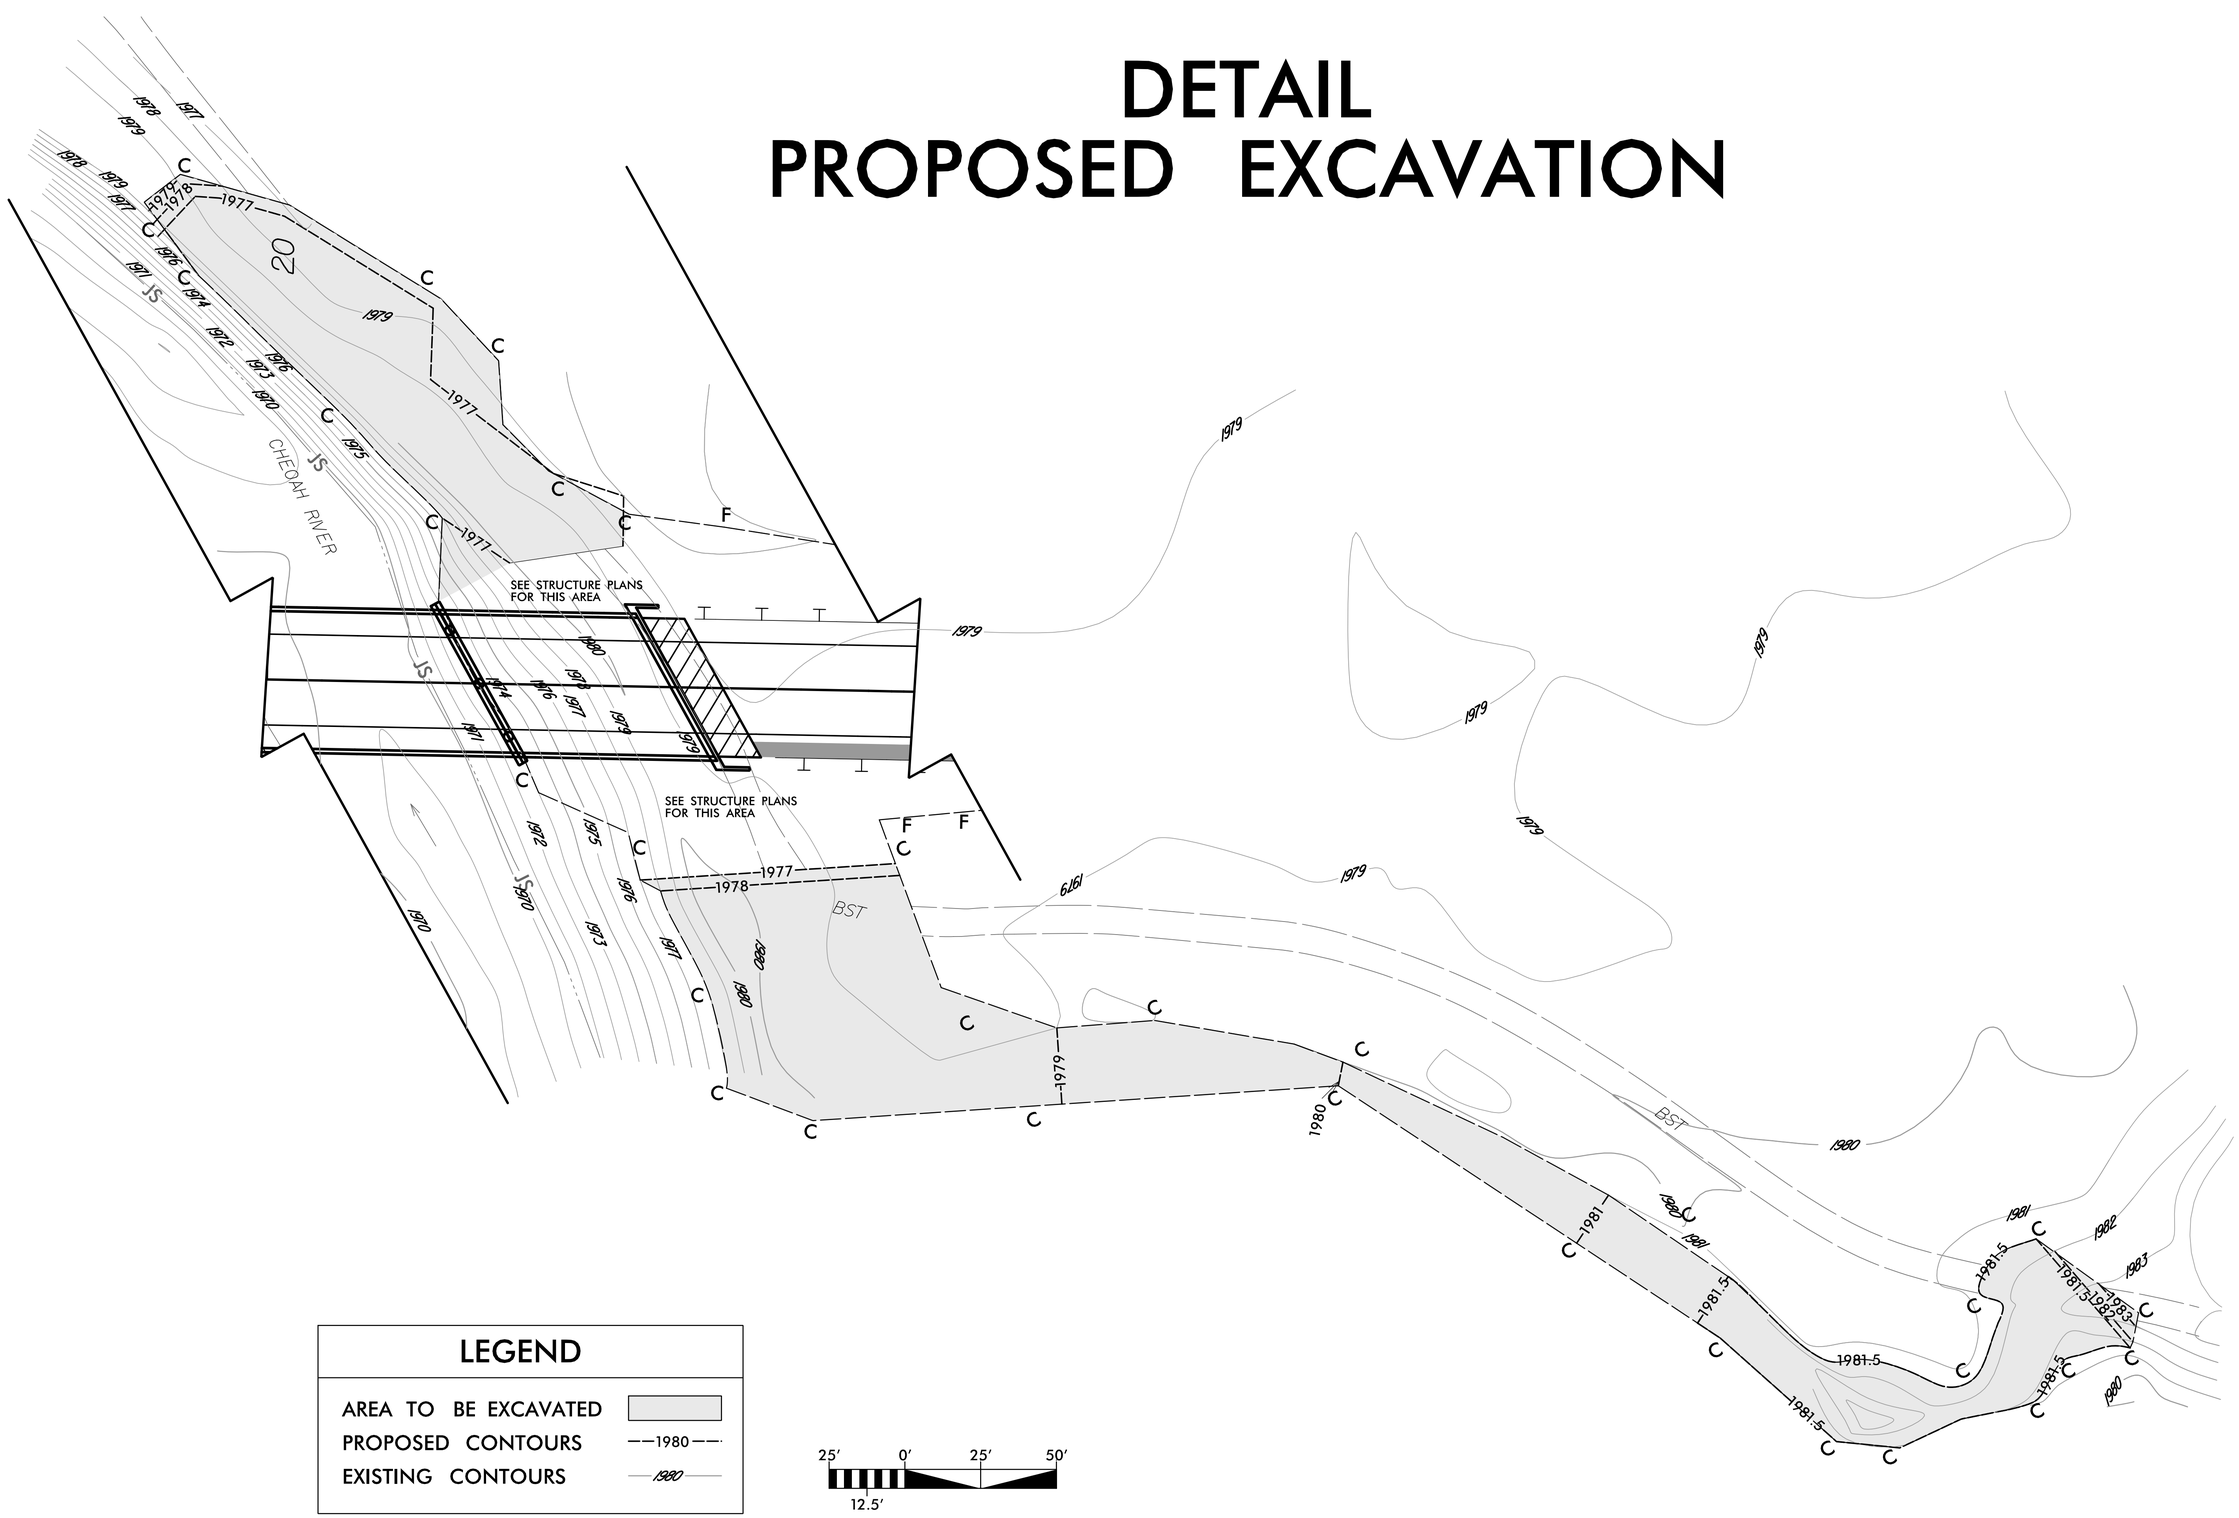

REVISIONS

8/17/99

1/1/2017
X:\MOOT\U-5866\Roadway\Proj\U-5866 Detail Sht 2B-1(Excavation).dgn
User:melvin

DocuSign Envelope ID: AB569C42-9040-4452-8765-5EE7E6D72C5D

5/14/99

PROJECT REFERENCE NO.	SHEET NO.
U-5866	2C-1

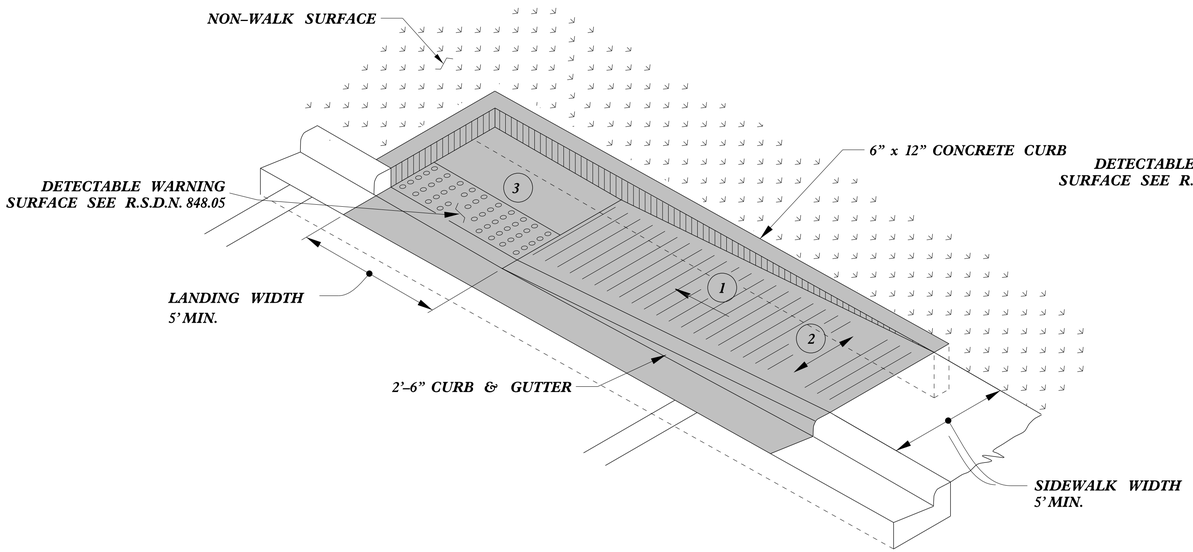

TYPE 1A

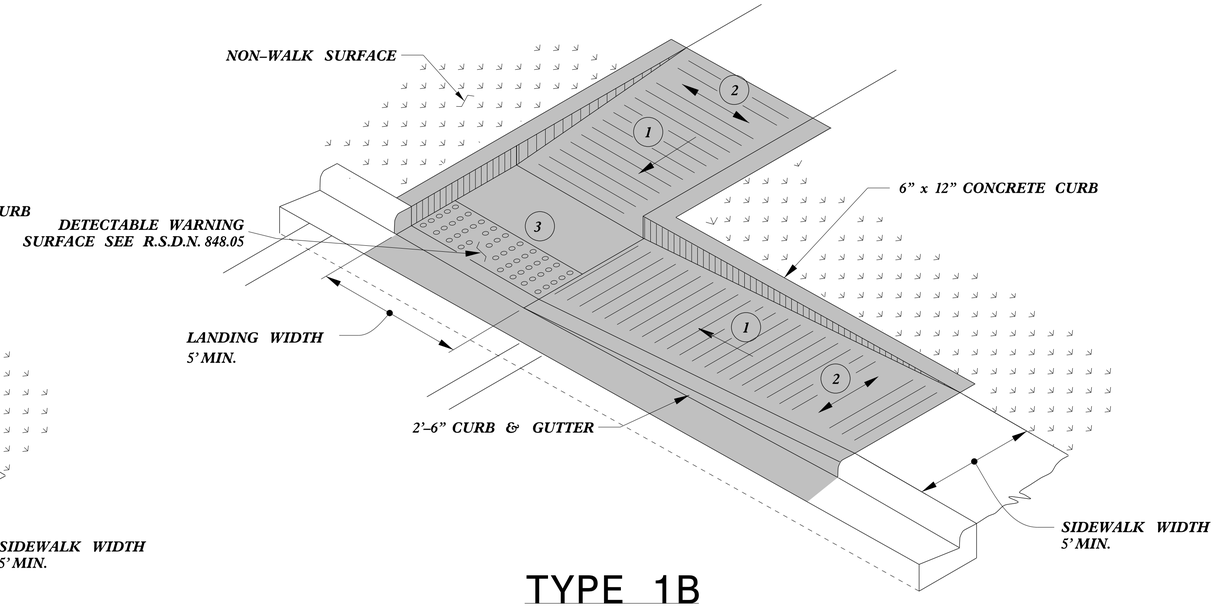

TYPE 1B

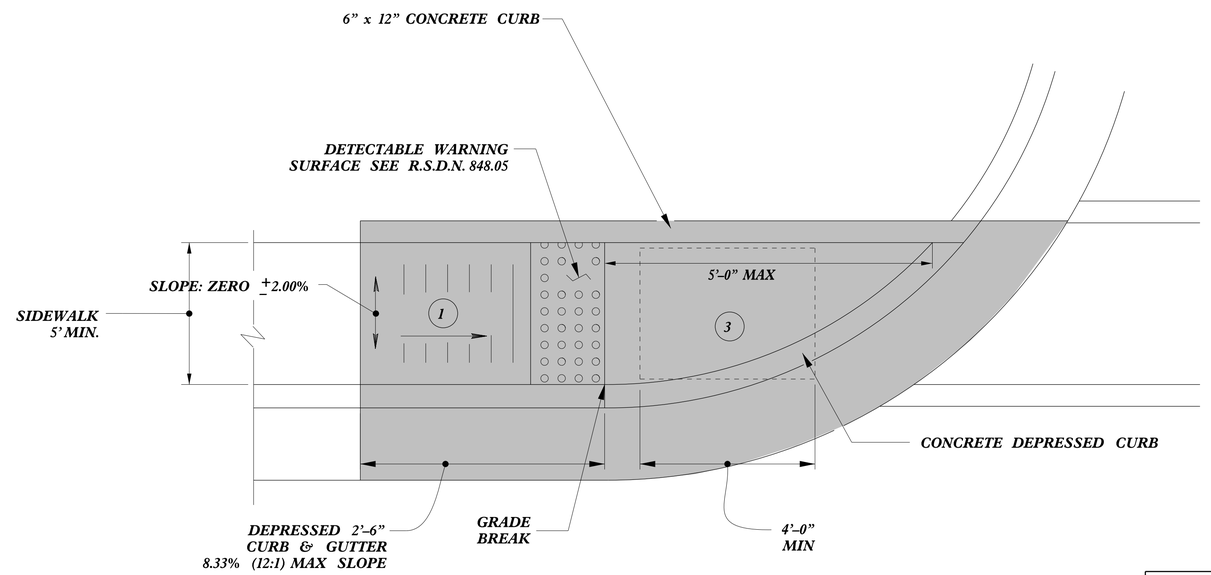

TYPE 1

PAY LIMITS FOR 1 CURB RAMP

1. 8.33% (12:1) MAX RAMP SLOPE
2. CROSS SLOPE: 2.00%
3. CURB RAMPS REQUIRE A (4'-0") MINIMUM LANDING WITH A MAXIMUM CROSS SLOPE AND LONGITUDINAL SLOPE OF 2.00% WHERE PEDESTRIANS PERFORM TURNING MANEUVERS. SLOPE TO DRAIN TO CURB.

REFER TO ROADWAY STANDARD DRAWING NUMBER 848.05 SHEET 3 OF 3 FOR ALL RAMP NOTES

2/20/2018

DOCUMENT NOT CONSIDERED FINAL UNLESS ALL SIGNATURES COMPLETED

CONTRACT STANDARDS AND DEVELOPMENT UNIT
Office 919-707-6950 FAX 919-250-4119

CURB RAMPS

Directional Ramps

ORIGINAL BY: J.S. HOWERTON DATE: 7/7/11
MODIFIED BY: DATE:
CHECKED BY: DATE:
FILE SPEC.: stds/2012CurbRamp/CurbRampDetails.dgn

$$$$SYSTVE$$$$
$$$$USERNAME$$$$
$$$$DGNSPEC$$$$

DocuSign Envelope ID: AB569C42-9040-4452-8765-5EE7E6D72C5D

5/14/99

PROJECT REFERENCE NO.	SHEET NO.
U-5866	2C-2

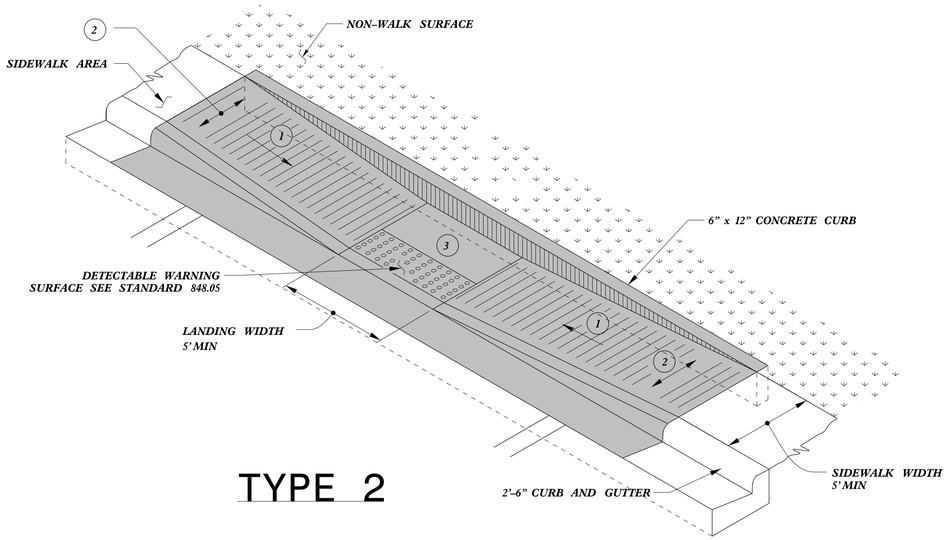

TYPE 2

PAY LIMITS FOR 1 CURB RAMP

1. 8.33% (12:1) MAX RAMP SLOPE
2. CROSS SLOPE: 2.00%
3. CURB RAMPS REQUIRE A (4'-0") MINIMUM LANDING WITH A MAXIMUM CROSS SLOPE AND LONGITUDINAL SLOPE OF 2.00% WHERE PEDESTRIANS PERFORM TURNING MANEUVERS. SLOPE TO DRAIN TO CURB.

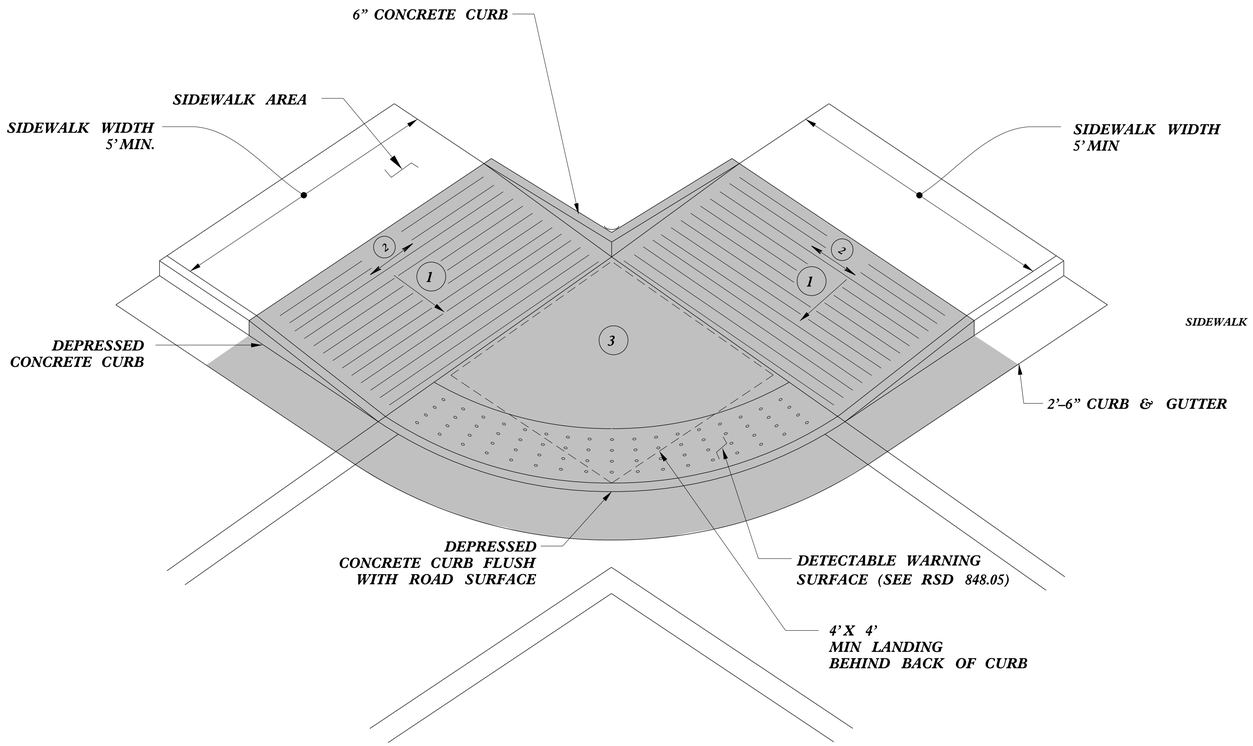

TYPE 2A

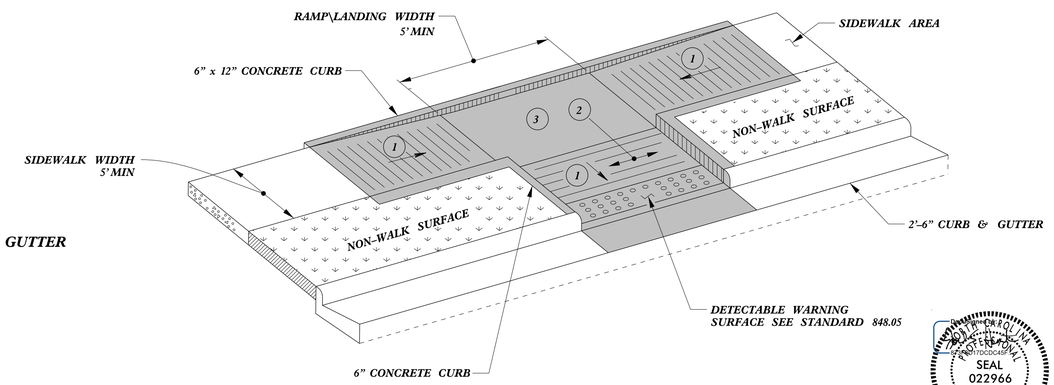

TYPE 3

NORTH CAROLINA PROFESSIONAL ENGINEER SEAL 022966 Joel S. Howerton
2/20/2018

DOCUMENT NOT CONSIDERED FINAL UNLESS ALL SIGNATURES COMPLETED

REFER TO ROADWAY STANDARD DRAWING NUMBER 848.05 SHEET 3 OF 3 FOR ALL RAMP NOTES

CONTRACT STANDARDS AND DEVELOPMENT UNIT
Office 919-707-6950 FAX 919-250-4119

CURB RAMPS

Parallel Ramps

ORIGINAL BY: J.S. HOWERTON DATE: 7/7/11
MODIFIED BY: DATE:
CHECKED BY: DATE:
FILE SPEC.: stds/2012CurbRamp/CurbRampDetails.dgn

$$$$SYSTIME$$$$
$$$$SYSTIME$$$$
$$$$USERNAME$$$$

DocuSign Envelope ID: AB560C42-9040-4452-8765-5EE7E6D7C5D

04-MAY-2017 15:14
S:\Contracts\Contracts\Special Details\jhowerton\Standard Drawings\2012 Standard Drawings\Details in Lieu of Standards\Division 8\862d01 862d03 862d03\862d01.dgn
jhowerton AT CSD-292595

STATE OF NORTH CAROLINA
DEPT. OF TRANSPORTATION
DIVISION OF HIGHWAYS
RALEIGH, N.C.

ROADWAY DETAIL DRAWING FOR
GUARDRAIL PLACEMENT

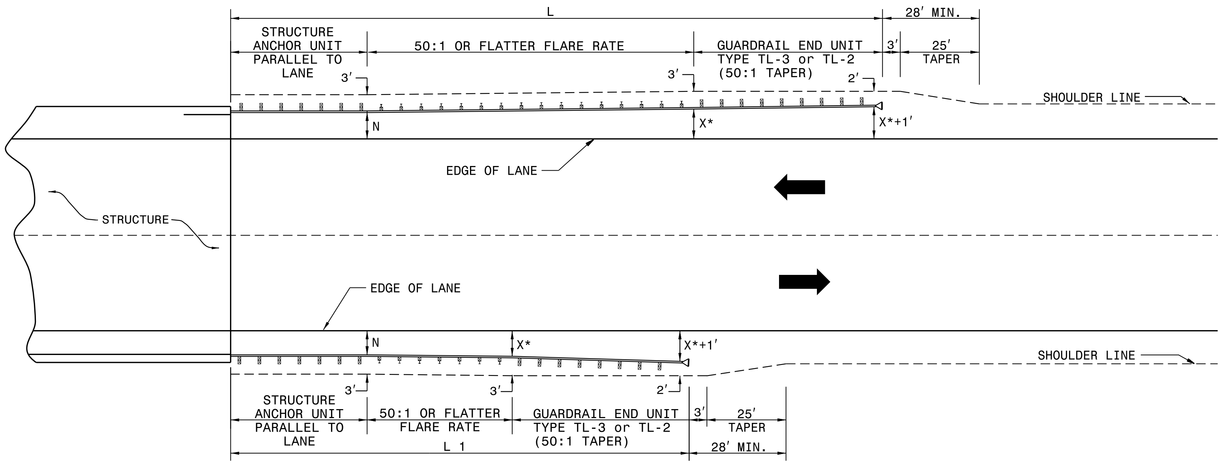

* USE FLARE RATE AS THE CONTROL IF THE "X" DISTANCE IS NOT OBTAINED. ("X" IS BASED ON SHOULDER WIDTHS IN THE HIGHWAY DESIGN BRANCH MANUAL, PART 1, 1-4B, F1).

"N"= DISTANCE FROM EDGE OF LANE TO FACE OF GUARDRAIL WHERE GUARDRAIL IS PARALLEL TO LANE.

SEE STD. 862.03 FOR STRUCTURE ANCHOR UNITS

FOR POSTED SPEEDS ≥ 45mph USE GREU TYPE TL-3
FOR POSTED SPEEDS < 45mph USE GREU TYPE TL-2

GUARDRAIL INSTALLATION AT BRIDGE APPROACHES FOR TWO-LANE, TWO-WAY TRAFFIC								
DESIGN SPEED (MPH)	"L" APPROACH LENGTH (FT.)				"L1" TRAILING LENGTH (FT.)			
	DESIGN YEAR ADT		CURRENT YEAR ADT		DESIGN YEAR ADT		CURRENT YEAR ADT	
	OVER 2000	1001-2000	400-1000	UNDER 400	OVER 2000	1001-2000	400-1000	UNDER 400
70	362.5'	362.5'	350.0'	287.5'	187.5'	187.5'	175.0'	75.0'
60	300.0'	287.5	275.0'	225.0'	137.5'	137.5'	100.0'	75.0'
50	212.5'	212.5'	200.0'	162.5'	87.5'	75.0'	75.0'	75.0'
40	175.0'	150.0'	137.5'	112.5'	75.0'	75.0'	75.0'	75.0'
X *	8'	6'	4'	4'	8'	6'	4'	4'

SHEET 4 OF 11
862D01

LENGTHS AND OFFSETS FOR PROPOSED GUARDRAIL AT TWO LANE - TWO WAY LOCATIONS

STATE OF NORTH CAROLINA
DEPT. OF TRANSPORTATION
DIVISION OF HIGHWAYS
RALEIGH, N.C.

ROADWAY DETAIL DRAWING FOR
GUARDRAIL PLACEMENT

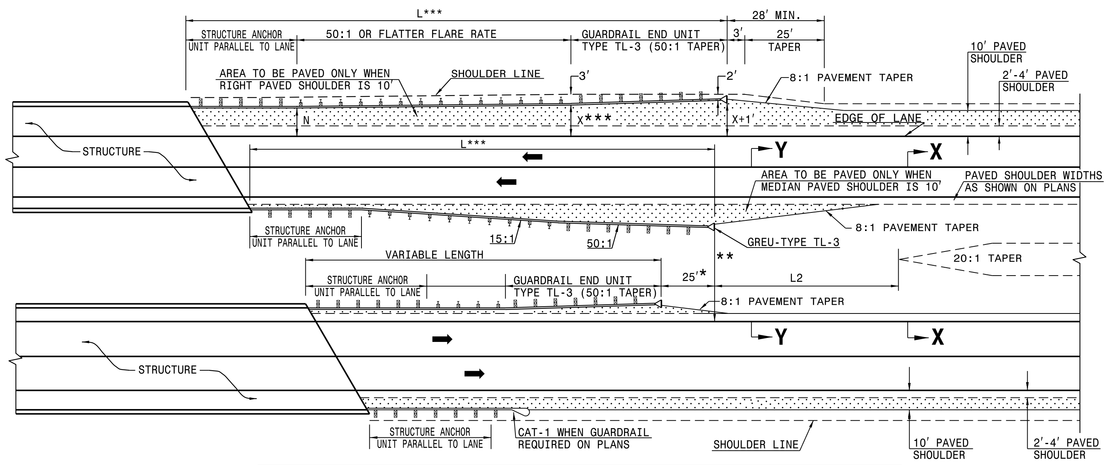

FOR POSTED SPEEDS ≥ 45mph USE GREU TYPE TL-3
FOR POSTED SPEEDS < 45mph USE GREU TYPE TL-2

DIMENSIONS FOR LENGTH OF GUARDRAIL APPROACHING DUAL LANE BRIDGES							
MEDIAN WIDTH	-L-***						-L2- DIM.
	70 MPH	60 MPH	50 MPH				
30'	300.0'	250.0'	150.0'				80.0'
36'	300.0'	250.0'	150.0'				60.0'
40' & ABOVE	300.0'	250.0'	150.0'				40.0'

NOTES: * MINOR VARIATION TO THE 25'-0" DIMENSION IS PERMISSIBLE TO ACCOMODATE THE 12'-6" IN GUARDRAIL LENGTHS.

** NO GUARDRAIL IS REQUIRED ON THE TRAILING END WHEN THIS DISTANCE EXCEEDS CLEAR ROADSIDE RECOVERY AREA FOR THE APPROPRIATE DESIGN SPEED.

*** BASED ON "X" OF 12'
USE FLARE RATE AS THE CONTROL IF THE "X" DISTANCE IS NOT OBTAINED. ("X" IS BASED ON SHOULDER WIDTHS IN THE HIGHWAY DESIGN BRANCH MANUAL, PART 1, 1-4B, F1A).

"N"= DISTANCE FROM EDGE OF LANE TO FACE OF GUARDRAIL WHERE GUARDRAIL IS PARALLEL TO LANE.

THE DESIGN LAYOUT FOR LENGTHS SHOWN ON THIS STANDARD ARE MINIMUM DESIGN LENGTHS.

SEE SHEET 1 OF 12 FOR SECTIONS XX, YY

SEE STD. 862.03 FOR STRUCTURE ANCHOR UNITS

SHEET 3 OF 11
862D01

DETAIL OF GUARDRAIL APPROACHING DUAL LANE BRIDGES

STATE OF NORTH CAROLINA
DEPT. OF TRANSPORTATION
DIVISION OF HIGHWAYS
RALEIGH, N.C.

ROADWAY DETAIL DRAWING FOR
GUARDRAIL PLACEMENT

CONTRACT STANDARDS AND DEVELOPMENT UNIT
Office 919-707-6950 FAX 919-250-4119

DOCUMENT NOT CONSIDERED FINAL UNLESS ALL SIGNATURES COMPLETED

SEE TITLE BLOCK

ORIGINAL BY: J. HOWERTON DATE: 06-22-12
MODIFIED BY: DATE:
CHECKED BY: DATE:
FILE SPEC.:

NORTH CAROLINA PROFESSIONAL SEAL 032946 ENGINEER Jennifer Hawkins Harris
2/20/2018

PROJECT REFERENCE NO.	SHEET NO.
U-5866	2C-3

04-MAY-2017 15:15
S:\Contracts\Contracts\Special Details\jhowerton\Standard Drawings\2012 Standard Drawings\Details in Lieu of Standards\Division 8\862d01 862d03 862d03\862d01.dgn
jhowerton AT CSD-292595

STATE OF NORTH CAROLINA
DEPT. OF TRANSPORTATION
DIVISION OF HIGHWAYS
RALEIGH, N.C.

ROADWAY DETAIL DRAWING FOR
GUARDRAIL PLACEMENT

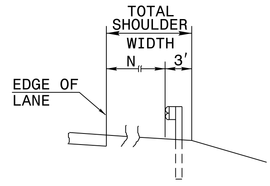

FILL SECTION

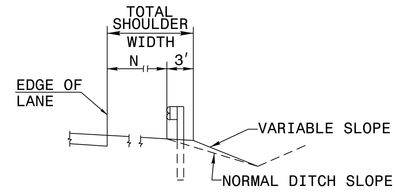

CUT SECTION

"N"= DISTANCE FROM EDGE OF LANE TO FACE OF GUARDRAIL WHERE GUARDRAIL IS PARALLEL TO LANE.

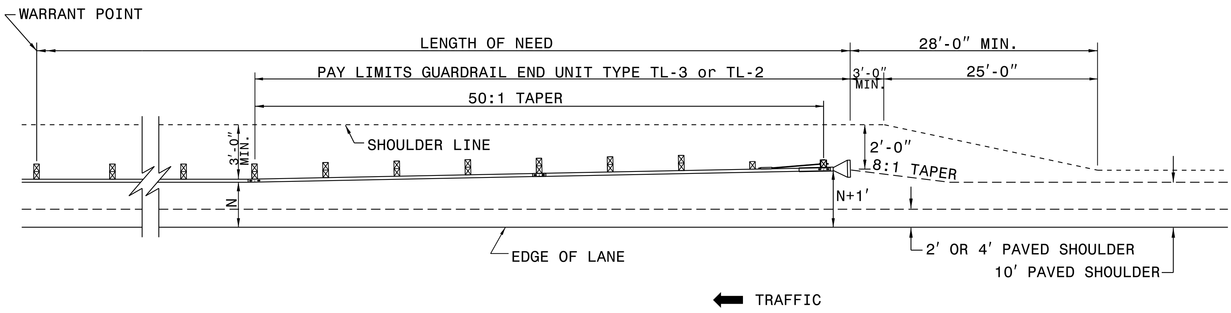

FOR POSTED SPEEDS ≥ 45mph USE GREU TYPE TL-3
FOR POSTED SPEEDS < 45mph USE GREU TYPE TL-2

DETAIL OF BEGINNING OF GUARDRAIL IN CUT OR FILL SECTION

SHEET 6 OF 11
862D01

STATE OF NORTH CAROLINA
DEPT. OF TRANSPORTATION
DIVISION OF HIGHWAYS
RALEIGH, N.C.

ROADWAY DETAIL DRAWING FOR
GUARDRAIL PLACEMENT

SHEET 6 OF 11
862D01

STATE OF NORTH CAROLINA
DEPT. OF TRANSPORTATION
DIVISION OF HIGHWAYS
RALEIGH, N.C.

ROADWAY DETAIL DRAWING FOR
GUARDRAIL PLACEMENT

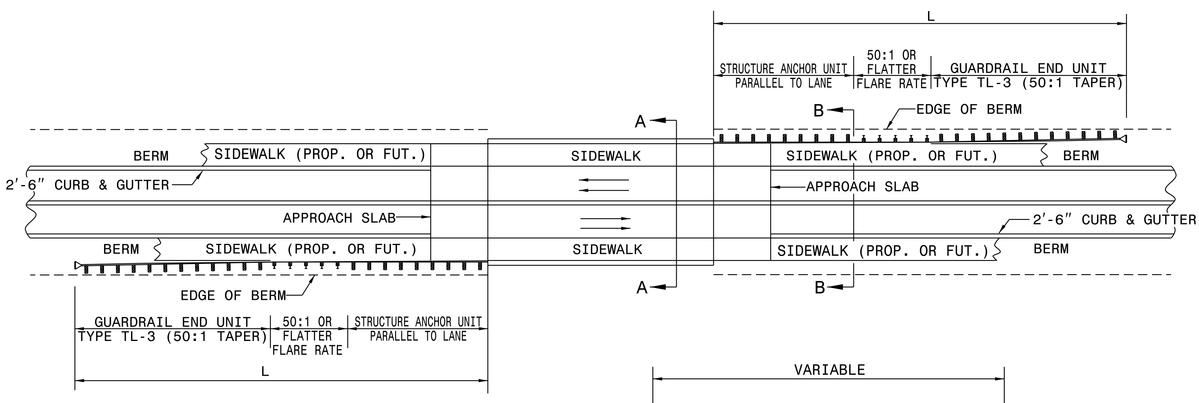

MINIMUM GUARDRAIL LENGTHS "L" REQUIRED AT BRIDGE APPROACHES ON 2'-6" CONCRETE CURB AND GUTTER ROADWAYS	
DESIGN SPEED (MPH)	"L"
40	150'
50	225'

NOTE: "L" VALUES ARE BASED ON NO HAZARDS OTHER THAN END OF BRIDGE BEING PRESENT WITHIN THE CLEAR ZONE.

SEE STD. 862D03 FOR STRUCTURE ANCHOR UNITS.

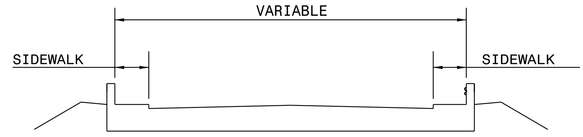

SECTION A-A

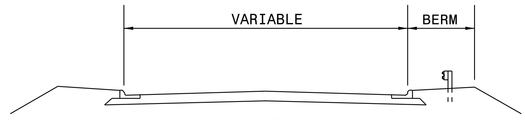

SECTION B-B

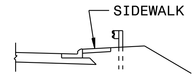

FOR POSTED SPEEDS ≥ 45mph USE GREU TYPE TL-3
FOR POSTED SPEEDS < 45mph USE GREU TYPE TL-2

STANDARD GUARDRAIL PLACEMENT AT BRIDGES WITH 2'-6" CONCRETE CURB AND GUTTER

SHEET 5 OF 11
862D01

STATE OF NORTH CAROLINA
DEPT. OF TRANSPORTATION
DIVISION OF HIGHWAYS
RALEIGH, N.C.

ROADWAY DETAIL DRAWING FOR
GUARDRAIL PLACEMENT

SHEET 5 OF 11
862D01

SEE TITLE BLOCK

ORIGINAL BY: J. HOWERTON DATE: 06-22-12
MODIFIED BY: DATE:
CHECKED BY: DATE:
FILE SPEC.:

CONTRACT STANDARDS AND DEVELOPMENT UNIT
Office 919-707-6950 FAX 919-250-4119

DOCUMENT NOT CONSIDERED FINAL UNLESS ALL SIGNATURES COMPLETED

PROFESSIONAL ENGINEER SEAL 025964 NORTH CAROLINA
DOCUSIGNED BY: Matthew Hawkins
2/20/2018

PROJECT REFERENCE NO. U-5866
SHEET NO. 2C-4

DocuSign Envelope ID: AB560C42-9040-4452-8765-5EE7E6D72C5D

DocuSign Envelope ID: AB569C42-9040-4452-8765-5EE7E6D72C5D

PROJECT REFERENCE NO.	SHEET NO.
U-5866	2C-5

STATE OF
NORTH CAROLINA
DEPT. OF TRANSPORTATION
DIVISION OF HIGHWAYS
RALEIGH, N.C.

ROADWAY DETAIL DRAWING FOR
GUARDRAIL PLACEMENT
GUARDRAIL TREATMENT AT CURB AND GUTTER

SHEET 11 OF 11
862D01

DOCUMENT NOT CONSIDERED FINAL UNLESS ALL SIGNATURES COMPLETED

CONTRACT STANDARDS AND DEVELOPMENT UNIT
Office 919-707-6950 FAX 919-250-4119

SEE TITLE BLOCK

ORIGINAL BY: J HOWERTON DATE: 06-22-12
MODIFIED BY: DATE:
CHECKED BY: DATE:
FILE SPEC.:

04-MAY-2017 15:17
S:\Contracts\Special Details\jhowerton\Standard Drawings\2012 Standard Drawings\Details in Lieu of Standards\Division 8\862d01 862d03 862d03\862d01.dgn
jhowerton AT CSDP-292595

DocuSign Envelope ID: AB569C42-9040-4452-8765-5EE7E6D72C5D

PROJECT REFERENCE NO.	SHEET NO.
U-5866	2C-6

STATE OF NORTH CAROLINA DEPT. OF TRANSPORTATION DIVISION OF HIGHWAYS RALEIGH, N.C.

ROADWAY DETAIL DRAWING FOR
GUARDRAIL INSTALLATION

SHEET 2 OF 8
862D02

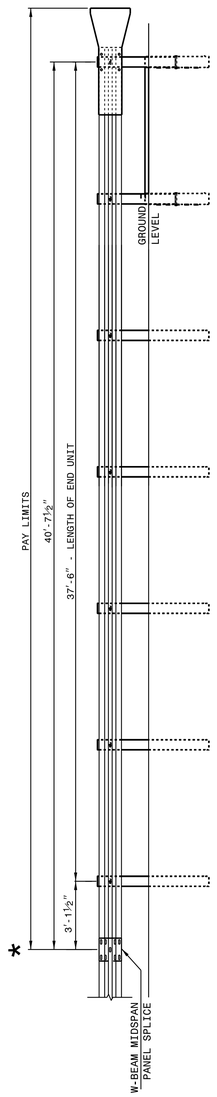

FLARED AND TANGENT ELEVATION VIEW

* WHEN INSTALLING GUARDRAIL END UNITS THAT ARE 2'-1" MOUNTING HEIGHT TO EXISTING GUARDRAIL, REMOVE THE EXISTING GUARDRAIL TO TRANSITION FROM THE EXISTING HEIGHT TO THE PROPOSED 2'-1" HEIGHT. SEE 862.02, SHEET 4 OF 8 FOR TRANSITION DETAILS.

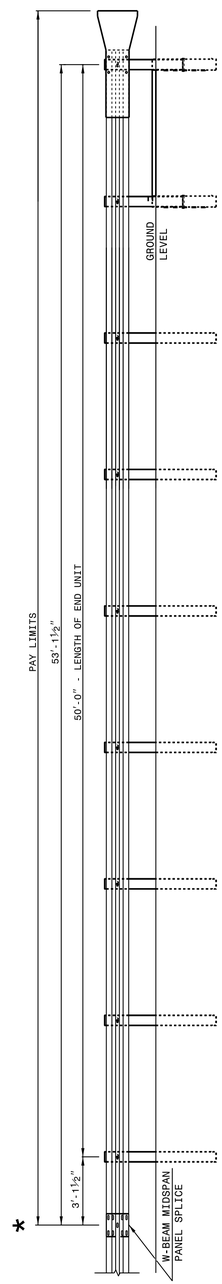

FLARED AND TANGENT ELEVATION VIEW

APPROACH END UNITS

STATE OF NORTH CAROLINA DEPT. OF TRANSPORTATION DIVISION OF HIGHWAYS RALEIGH, N.C.

ROADWAY DETAIL DRAWING FOR
GUARDRAIL INSTALLATION

SHEET 1 OF 8
862D02

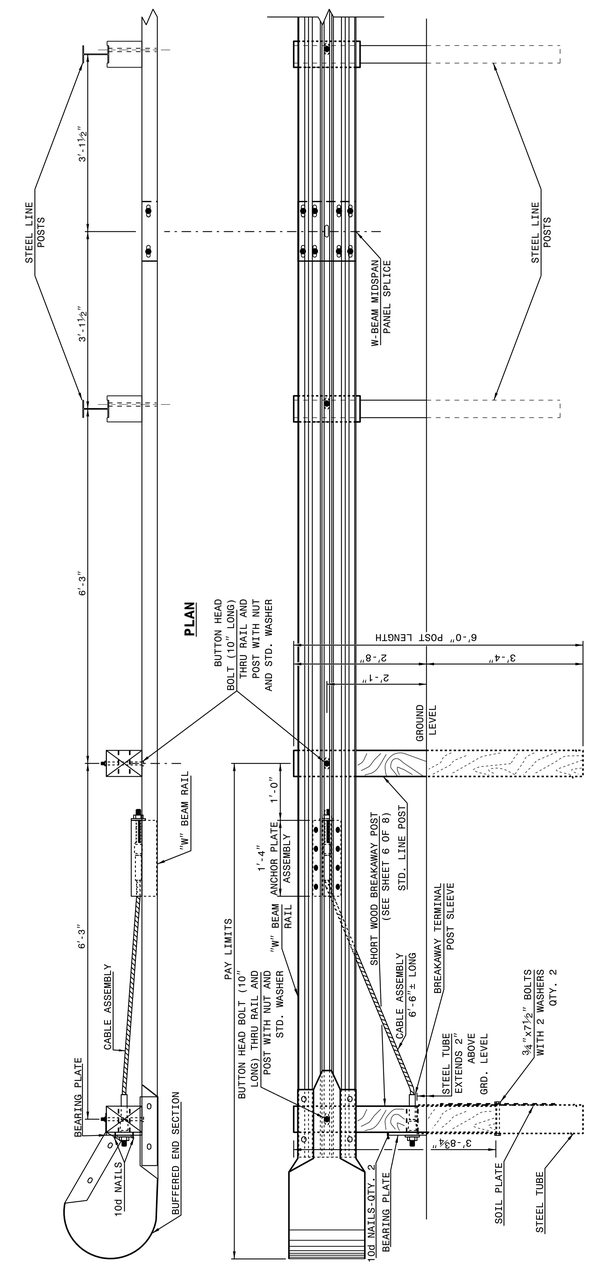

TRAILING END UNIT ASSEMBLY

C.A.T.-1 SYSTEM

2/20/2018

DOCUMENT NOT CONSIDERED FINAL UNLESS ALL SIGNATURES COMPLETED

CONTRACT STANDARDS AND DEVELOPMENT UNIT
Office 919-707-6950 FAX 919-250-4119

SEE TITLE BLOCK

ORIGINAL BY: J HOWERTON DATE: 06-22-12
MODIFIED BY: DATE:
CHECKED BY: DATE:
FILE SPEC.:

STATE OF NORTH CAROLINA DEPT. OF TRANSPORTATION DIVISION OF HIGHWAYS RALEIGH, N.C.

ROADWAY DETAIL DRAWING FOR
GUARDRAIL INSTALLATION

SHEET 2 OF 8
862D02

STATE OF NORTH CAROLINA DEPT. OF TRANSPORTATION DIVISION OF HIGHWAYS RALEIGH, N.C.

ROADWAY DETAIL DRAWING FOR
GUARDRAIL INSTALLATION

SHEET 1 OF 8
862D02

23-MAY-2017 12:50
S:\Contracts\Contracts\Special Details\jhowerton\Standard Drawings\2012 Standard Drawings\Details in Lieu of Standards\Division 8\862d01 862d03 862d03\862d02.dgn
jhowerton AT CSD-292595

04-MAY-2017 15:20
S:\Contracts\Contracts\Special Details\jhowerton\Standard Drawings\2012 Standard Drawings\Details in Lieu of Standards\Division 8\862d01 862d03 862d03\862d02.dgn
jhowerton AT CSD-292595

STATE OF NORTH CAROLINA
DEPT. OF TRANSPORTATION
DIVISION OF HIGHWAYS
RALEIGH, N.C.

ROADWAY DETAIL DRAWING FOR
GUARDRAIL INSTALLATION

SHEET 6 OF 8
862D02

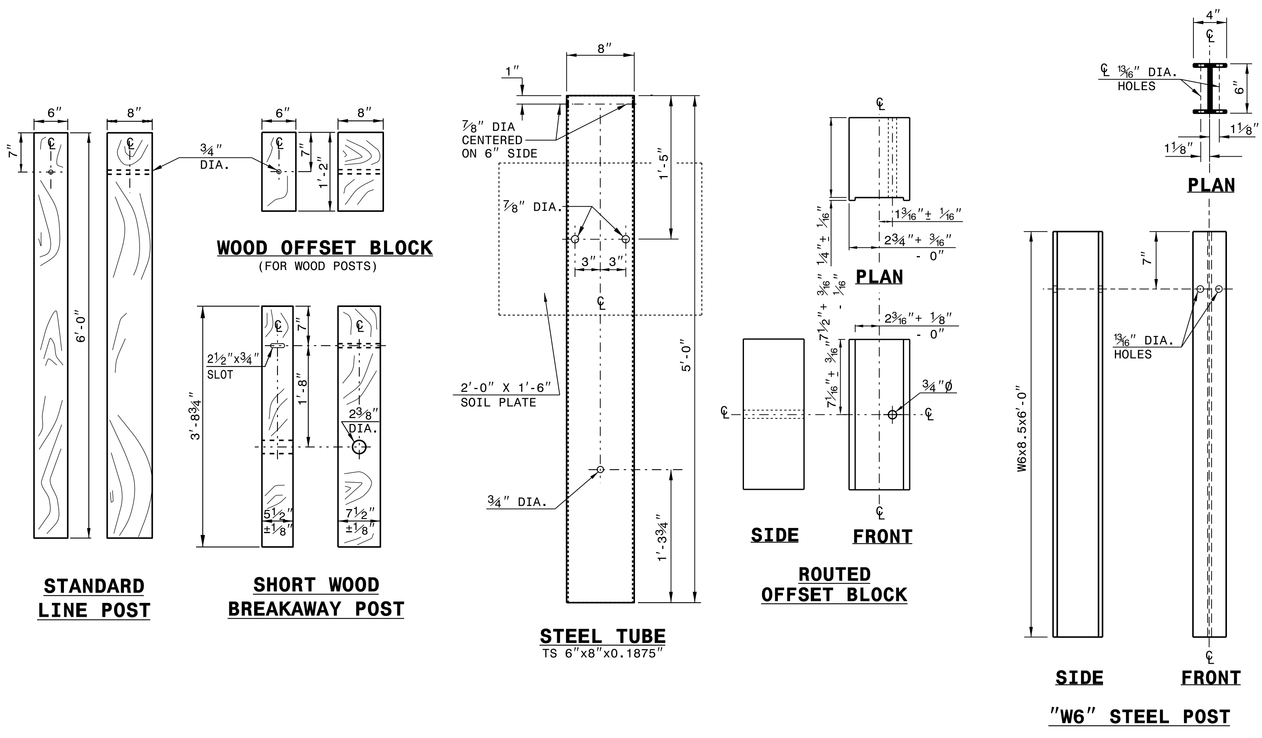

SYSTEM PARTS

STATE OF NORTH CAROLINA
DEPT. OF TRANSPORTATION
DIVISION OF HIGHWAYS
RALEIGH, N.C.

ROADWAY DETAIL DRAWING FOR
GUARDRAIL INSTALLATION

SHEET 6 OF 8
862D02

STATE OF NORTH CAROLINA
DEPT. OF TRANSPORTATION
DIVISION OF HIGHWAYS
RALEIGH, N.C.

ROADWAY DETAIL DRAWING FOR
GUARDRAIL INSTALLATION

SHEET 5 OF 8
862D02

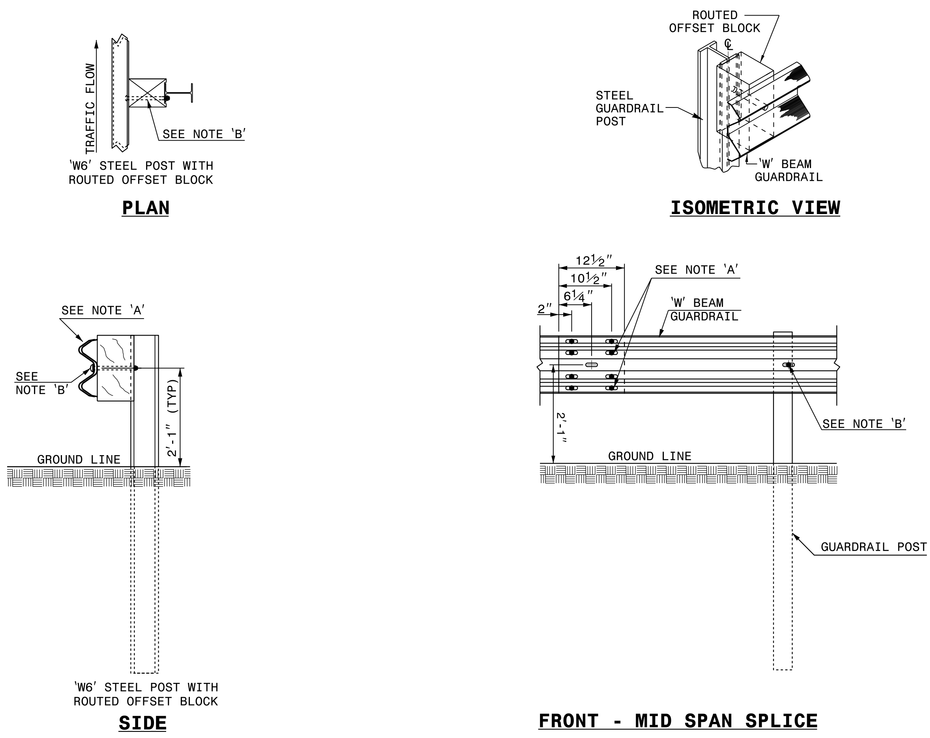

NOTES:
A - ⅝" DIA. BUTTON HEAD SPLICE BOLT 1¼" LONG (8 REQ. PER SPLICE JOINT).
B - ⅝" DIA. BUTTON HEAD BOLT 7½"/9" LONG WITH NUT FOR BOLTING 6"/8" ROUTED OFFSET BLOCK TO STEEL POSTS.
C - FIELD PUNCHING OF HOLES INTO GUARDRAIL AS DIRECTED BY THE ENGINEER.

TYPICAL GUARDRAIL AND GUARDRAIL POST ALTERNATIVES

STATE OF NORTH CAROLINA
DEPT. OF TRANSPORTATION
DIVISION OF HIGHWAYS
RALEIGH, N.C.

ROADWAY DETAIL DRAWING FOR
GUARDRAIL INSTALLATION

SHEET 5 OF 8
862D02

CONTRACT STANDARDS AND DEVELOPMENT UNIT
Office 919-707-6950 FAX 919-250-4119

SEE TITLE BLOCK

ORIGINAL BY: J. HOWERTON DATE: 06-22-12
MODIFIED BY: DATE:
CHECKED BY: DATE:
FILE SPEC.:

DOCUMENT NOT CONSIDERED FINAL UNLESS ALL SIGNATURES COMPLETED

2/20/2018

PROJECT REFERENCE NO. U-5866
SHEET NO. 2C-7

DocuSign Envelope ID: AB569C42-9040-4452-8765-5EE7E6D72C5D

PROJECT REFERENCE NO.	SHEET NO.
U-5866	2C-8

STATE OF NORTH CAROLINA DEPT. OF TRANSPORTATION DIVISION OF HIGHWAYS RALEIGH, N.C.

ROADWAY DETAIL DRAWING FOR
GUARDRAIL INSTALLATION

SHEET 8 OF 8
862D02

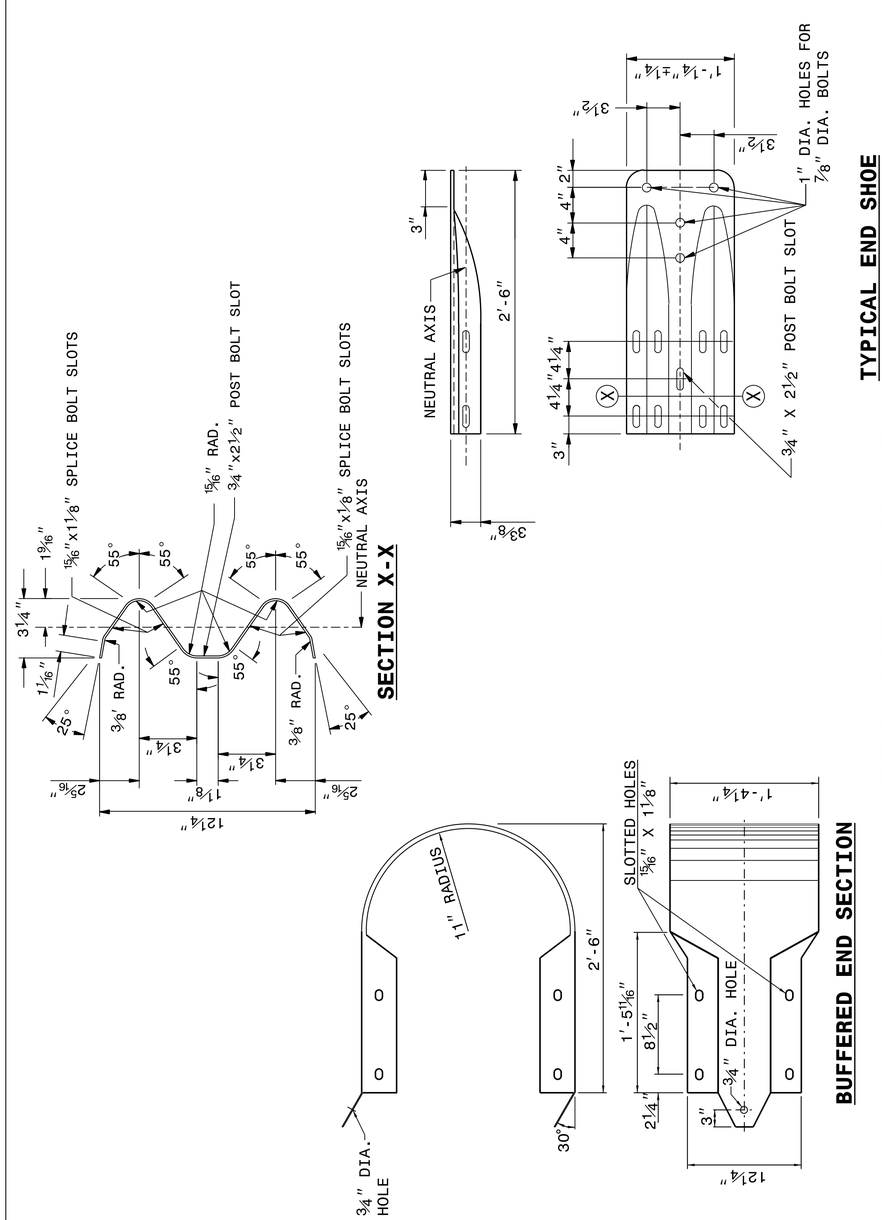

STATE OF NORTH CAROLINA DEPT. OF TRANSPORTATION DIVISION OF HIGHWAYS RALEIGH, N.C.

ROADWAY DETAIL DRAWING FOR
GUARDRAIL INSTALLATION

SHEET 7 OF 8
862D02

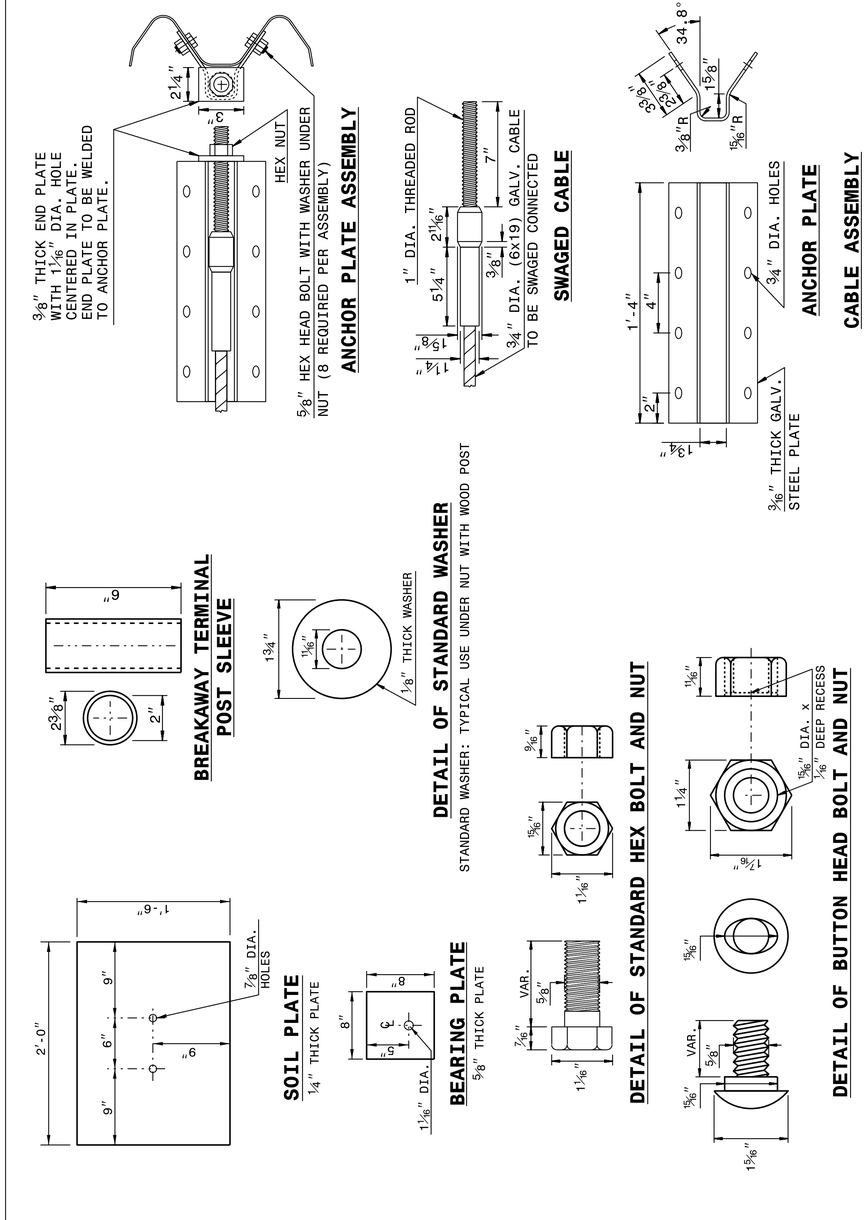

STATE OF NORTH CAROLINA DEPT. OF TRANSPORTATION DIVISION OF HIGHWAYS RALEIGH, N.C.

ROADWAY DETAIL DRAWING FOR
GUARDRAIL INSTALLATION

SHEET 8 OF 8
862D02

STATE OF NORTH CAROLINA DEPT. OF TRANSPORTATION DIVISION OF HIGHWAYS RALEIGH, N.C.

ROADWAY DETAIL DRAWING FOR
GUARDRAIL INSTALLATION

SHEET 7 OF 8
862D02

NORTH CAROLINA PROFESSIONAL SEAL 022966 ENGINEER Joel S. Howerton
2/20/2018

DOCUMENT NOT CONSIDERED FINAL UNLESS ALL SIGNATURES COMPLETED

CONTRACT STANDARDS AND DEVELOPMENT UNIT
Office 919-707-6950 FAX 919-250-4119

SEE TITLE BLOCK

ORIGINAL BY: J HOWERTON DATE: 06-22-12
MODIFIED BY: DATE:
CHECKED BY: DATE:
FILE SPEC.:

04-MAY-2017 15:21
S:\Contracts\Contracts\Special Details\jhowerton\Standard Drawings\2012 Standard Drawings\Details in Lieu of Standards\Division 8\862d01 862d03 862d03\862d02.dgn
jhowerton AT CSD-242975

DocuSign Envelope ID: AB560C42-9040-4452-8785-SEETE8D72C5D

23-MAY-2017 12:51
S:\Contracts\Contracts\Special Details\jhowerton\Standard Drawings\2012 Standard Drawings\Details in Lieu of Standards\Division 8\862d01 862d03 862d03\862d03.dgn
jhowerton AT CSD-292595

STATE OF NORTH CAROLINA
DEPT. OF TRANSPORTATION
DIVISION OF HIGHWAYS
RALEIGH, N.C.

ROADWAY DETAIL DRAWING FOR
STRUCTURE ANCHOR UNITS
GUARDRAIL ANCHOR UNIT, TYPE III FOR ATTACHMENT TO RAIL ON BRIDGE - SUB REGIONAL TIER

SHEET 2 OF 7
862D03

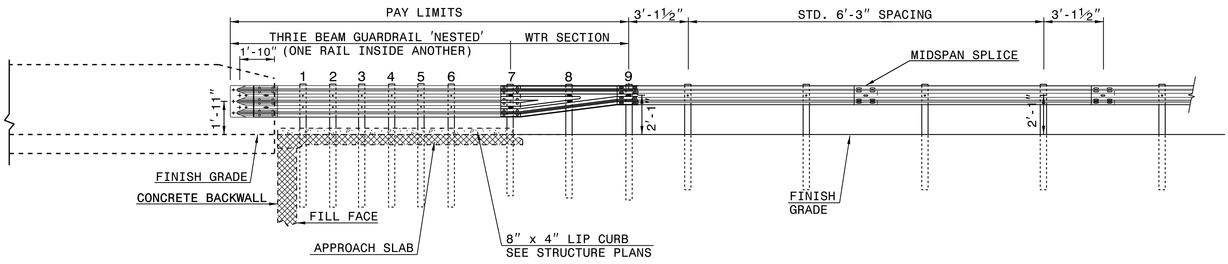

ELEVATION

NOTE:
**POST NOT REQUIRED FOR SKEW ANGLES GREATER THAN 150° OR LESS THAN 30° UNLESS OTHERWISE DIRECTED BY THE ENGINEER.
*THE DISTANCE FROM END OF BRIDGE RAIL TO CENTER LINE OF THE FIRST POST SHOULD BE 11½" IF CONCRETE BACKWALL IS NOT PRESENT.
-SHOULDER BERM GUTTER MUST BE INSTALLED TO THE LIMITS 8" x 4" LIP CURB IS SHOWN IF ANCHOR UNIT IS NOT ADJACENT TO AN APPROACH SLAB.
-MEASURE GUARDRAIL HEIGHT FROM THE TOP OF ADJACENT SURFACE (SHOULDER, BERM, OR GUTTER).
-LAP JOINTS IN THE DIRECTION OF TRAFFIC FLOW.
-SEE SHEET 5 FOR POST SECTIONS 1 THRU 9.

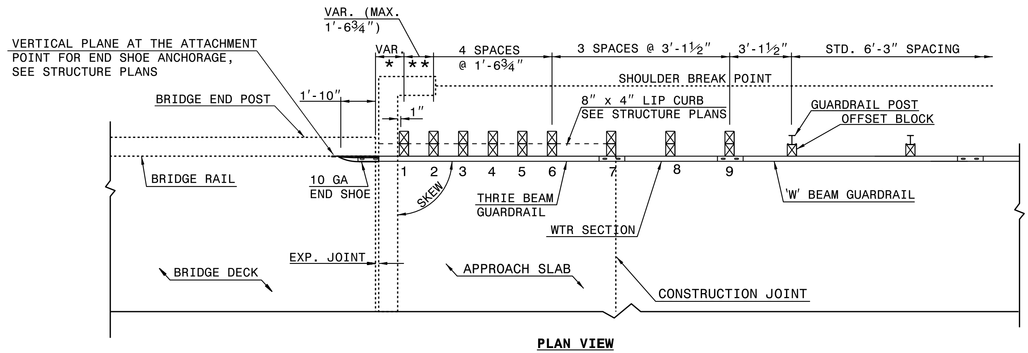

PLAN VIEW

GUARDRAIL ANCHOR UNIT, TYPE III FOR ATTACHMENT TO RAIL ON BRIDGE - SUB REGIONAL TIER

STATE OF NORTH CAROLINA
DEPT. OF TRANSPORTATION
DIVISION OF HIGHWAYS
RALEIGH, N.C.

ROADWAY DETAIL DRAWING FOR
STRUCTURE ANCHOR UNITS
GUARDRAIL ANCHOR UNIT, TYPE III FOR ATTACHMENT TO RAIL ON BRIDGE - SUB REGIONAL TIER

SHEET 2 OF 7
862D03

STATE OF NORTH CAROLINA
DEPT. OF TRANSPORTATION
DIVISION OF HIGHWAYS
RALEIGH, N.C.

ROADWAY DETAIL DRAWING FOR
STRUCTURE ANCHOR UNITS
GUARDRAIL ANCHOR UNIT, TYPE III FOR ATTACHMENT TO RAIL ON BRIDGE

SHEET 1 OF 7
862D03

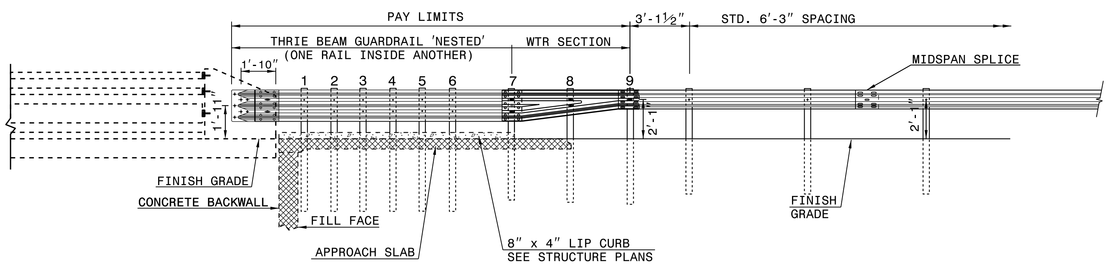

ELEVATION

NOTE:
**POST NOT REQUIRED FOR SKEW ANGLES GREATER THAN 150° OR LESS THAN 30° UNLESS OTHERWISE DIRECTED BY THE ENGINEER.
*THE DISTANCE FROM END OF BRIDGE RAIL TO CENTER LINE OF THE FIRST POST SHOULD BE 11½" IF CONCRETE BACKWALL IS NOT PRESENT.
-SHOULDER BERM GUTTER MUST BE INSTALLED TO THE LIMITS 8" x 4" LIP CURB IS SHOWN IF ANCHOR UNIT IS NOT ADJACENT TO AN APPROACH SLAB.
-MEASURE GUARDRAIL HEIGHT FROM THE TOP OF ADJACENT SURFACE (SHOULDER, BERM, OR GUTTER).
-LAP JOINTS IN THE DIRECTION OF TRAFFIC FLOW.
-SEE SHEET 5 FOR POST SECTIONS 1 THRU 9.

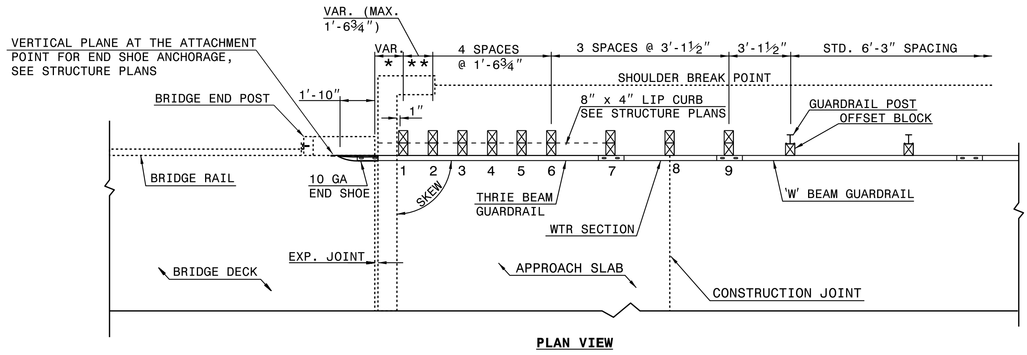

PLAN VIEW

GUARDRAIL ANCHOR UNIT, TYPE III FOR ATTACHMENT TO RAIL ON BRIDGE

STATE OF NORTH CAROLINA
DEPT. OF TRANSPORTATION
DIVISION OF HIGHWAYS
RALEIGH, N.C.

ROADWAY DETAIL DRAWING FOR
STRUCTURE ANCHOR UNITS
GUARDRAIL ANCHOR UNIT, TYPE III FOR ATTACHMENT TO RAIL ON BRIDGE

SHEET 1 OF 7
862D03

SEE TITLE BLOCK

ORIGINAL BY: J. HOWERTON DATE: 06-22-12
MODIFIED BY: DATE:
CHECKED BY: DATE:
FILE SPEC.:

CONTRACT STANDARDS AND DEVELOPMENT UNIT
Office 919-707-6950 FAX 919-250-4119

DOCUMENT NOT CONSIDERED FINAL UNLESS ALL SIGNATURES COMPLETED

PROJECT REFERENCE NO. U-5866
SHEET NO. 2C-9

DocuSign Envelope ID: 921E0FD2-0886-4205-8EC3-3A8C012D3BC0

STATE OF NORTH CAROLINA
DEPT. OF TRANSPORTATION
DIVISION OF HIGHWAYS
RALEIGH, N.C.

ROADWAY DETAIL DRAWING FOR
STRUCTURE ANCHOR UNITS
GUARDRAIL ANCHOR UNIT, TYPE III FOR ATTACHMENT TO RAIL ON BRIDGE - SUB REGIONAL TIER

SHEET 2 OF 7
862D03

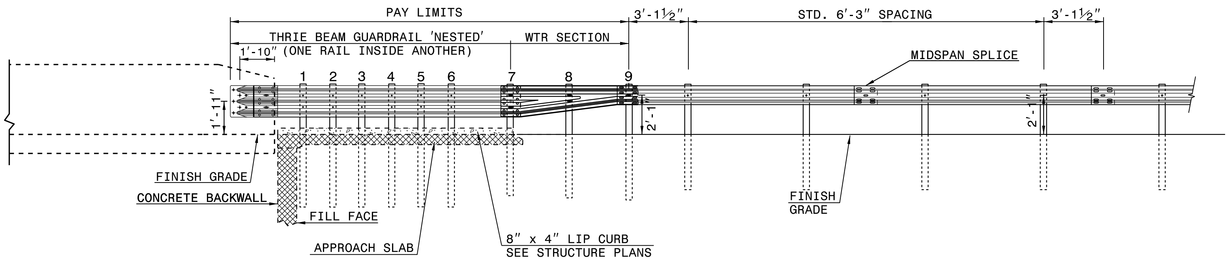

ELEVATION

NOTE:
**POST NOT REQUIRED FOR SKEW ANGLES GREATER THAN 150° OR LESS THAN 30° UNLESS OTHERWISE DIRECTED BY THE ENGINEER.
*THE DISTANCE FROM END OF BRIDGE RAIL TO CENTER LINE OF THE FIRST POST SHOULD BE 11½" IF CONCRETE BACKWALL IS NOT PRESENT.
-SHOULDER BERM GUTTER MUST BE INSTALLED TO THE LIMITS 8" x 4" LIP CURB IS SHOWN IF ANCHOR UNIT IS NOT ADJACENT TO AN APPROACH SLAB.
-MEASURE GUARDRAIL HEIGHT FROM THE TOP OF ADJACENT SURFACE (SHOULDER, BERM, OR GUTTER).
-LAP JOINTS IN THE DIRECTION OF TRAFFIC FLOW.
-SEE SHEET 5 FOR POST SECTIONS 1 THRU 9.

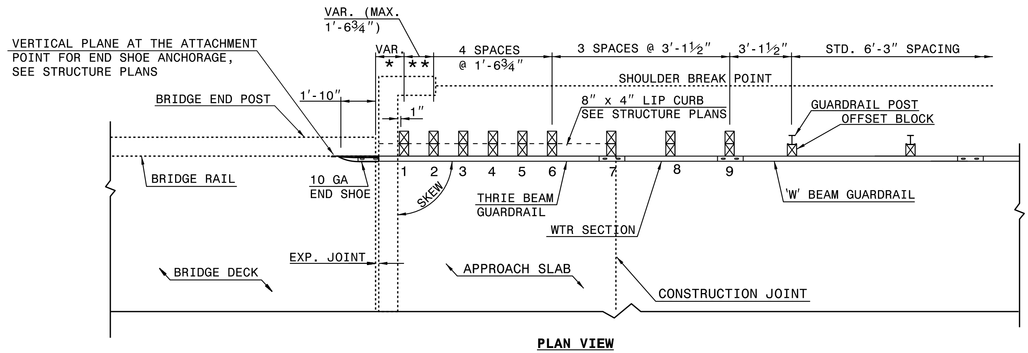

PLAN VIEW

GUARDRAIL ANCHOR UNIT, TYPE III FOR ATTACHMENT TO RAIL ON BRIDGE - SUB REGIONAL TIER

STATE OF NORTH CAROLINA
DEPT. OF TRANSPORTATION
DIVISION OF HIGHWAYS
RALEIGH, N.C.

ROADWAY DETAIL DRAWING FOR
STRUCTURE ANCHOR UNITS
GUARDRAIL ANCHOR UNIT, TYPE III FOR ATTACHMENT TO RAIL ON BRIDGE - SUB REGIONAL TIER

SHEET 2 OF 7
862D03

STATE OF NORTH CAROLINA
DEPT. OF TRANSPORTATION
DIVISION OF HIGHWAYS
RALEIGH, N.C.

ROADWAY DETAIL DRAWING FOR
STRUCTURE ANCHOR UNITS
GUARDRAIL ANCHOR UNIT, TYPE III FOR ATTACHMENT TO RAIL ON BRIDGE

SHEET 1 OF 7
862D03

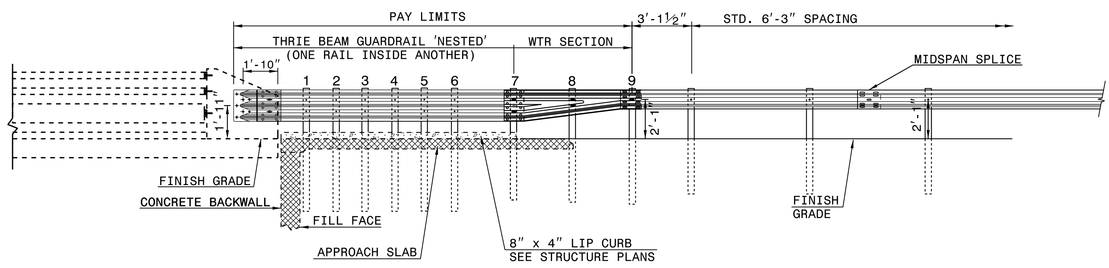

ELEVATION

NOTE:
**POST NOT REQUIRED FOR SKEW ANGLES GREATER THAN 150° OR LESS THAN 30° UNLESS OTHERWISE DIRECTED BY THE ENGINEER.
*THE DISTANCE FROM END OF BRIDGE RAIL TO CENTER LINE OF THE FIRST POST SHOULD BE 11½" IF CONCRETE BACKWALL IS NOT PRESENT.
-SHOULDER BERM GUTTER MUST BE INSTALLED TO THE LIMITS 8" x 4" LIP CURB IS SHOWN IF ANCHOR UNIT IS NOT ADJACENT TO AN APPROACH SLAB.
-MEASURE GUARDRAIL HEIGHT FROM THE TOP OF ADJACENT SURFACE (SHOULDER, BERM, OR GUTTER).
-LAP JOINTS IN THE DIRECTION OF TRAFFIC FLOW.
-SEE SHEET 5 FOR POST SECTIONS 1 THRU 9.

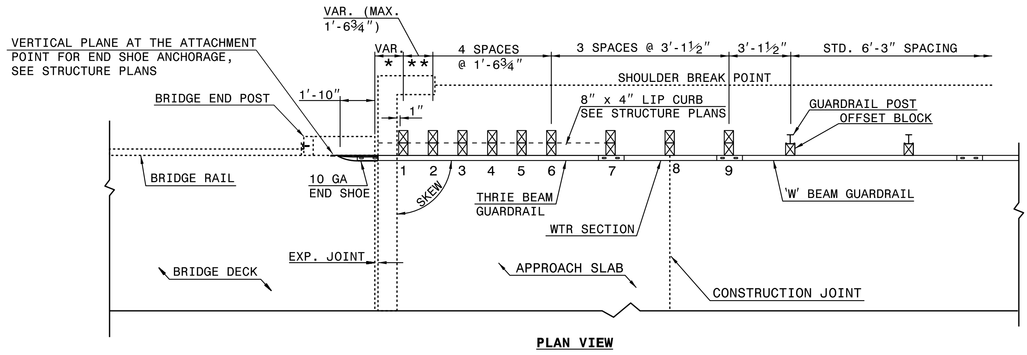

PLAN VIEW

GUARDRAIL ANCHOR UNIT, TYPE III FOR ATTACHMENT TO RAIL ON BRIDGE

STATE OF NORTH CAROLINA
DEPT. OF TRANSPORTATION
DIVISION OF HIGHWAYS
RALEIGH, N.C.

ROADWAY DETAIL DRAWING FOR
STRUCTURE ANCHOR UNITS
GUARDRAIL ANCHOR UNIT, TYPE III FOR ATTACHMENT TO RAIL ON BRIDGE

SHEET 1 OF 7
862D03

SEE TITLE BLOCK

ORIGINAL BY: J. HOWERTON DATE: 06-22-12
MODIFIED BY: DATE:
CHECKED BY: DATE:
FILE SPEC.:

CONTRACT STANDARDS AND DEVELOPMENT UNIT
Office 919-707-6950 FAX 919-250-4119

DOCUMENT NOT CONSIDERED FINAL UNLESS ALL SIGNATURES COMPLETED

NORTH CAROLINA PROFESSIONAL SEAL 022966 ENGINEER JOHN S. HOWERTON
11/2/2017

PROJECT REFERENCE NO. U-5866
SHEET NO. 2C-9

23-MAY-2017 12:52
S:\Contracts\Contracts\Special Details\jhowerton\Standard Drawings\2012 Standard Drawings\Details in Lieu of Standards\Division 8\862d01 862d03 862d03\862d03.dgn
jhowerton AT CSD-292595

STATE OF NORTH CAROLINA
DEPT. OF TRANSPORTATION
DIVISION OF HIGHWAYS
RALEIGH, N.C.

ROADWAY DETAIL DRAWING FOR
GUARDRAIL ANCHOR UNIT
GUARDRAIL ANCHOR UNIT TYPE B-77
FOR F-SHAPE BARRIER

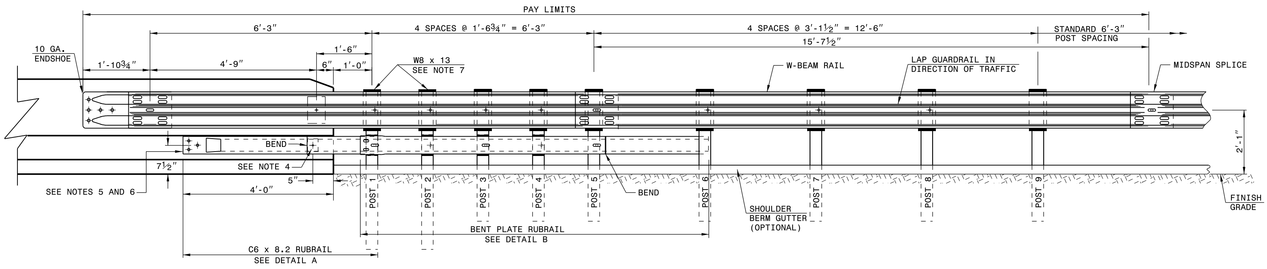

ELEVATION

GENERAL NOTES:
1) POSTS 1 THROUGH 5 REQUIRE AN ADDITIONAL HOLE TO ATTACH LOWER BLOCKOUTS AND/OR RUBRAIL.
2) RUBRAIL BLOCKOUTS LOCATED ON POSTS 1 THROUGH 4 ARE OFFSET DRILLED AND SECURED WITH ⅝" BUTTONHEAD BOLTS (SEE CHART FOR BOLT LENGTHS). SECURE BLOCKS ONLY TO POSTS 2 AND 4. SECURE RUBRAIL AND BLOCKOUTS TO POSTS 1 AND 3. RUBRAIL IS SECURED TO POST 5 WITH A ⅝" x 4½" BUTTONHEAD BOLT. RUBRAIL IS FLARED TO BACK OF POST 6 AND NOT SECURED.
3) STEEL SPACER TUBE IS A SCHEDULE 40 GALVANIZED PIPE 6" INSIDE DIAMETER x 9" LONG. ATTACH TUBE TO GUARDRAIL ONLY WITH ⅝" x 1¼" LONG BUTTONHEAD BOLT AND RECTANGULAR PLATE WASHER.
4) SEE DETAIL D FOR SLOPED RUBRAIL BLOCKOUT. BLOCKOUT IS ATTACHED TO RAIL ELEMENT ONLY. USE ⅜" x 3" LAG BOLT WITH FLAT WASHER.
5) SHOP FABRICATE THE C6 x 8.2 RUBRAIL END TO BE CONSISTENT WITH THE SLOPE OF THE F SHAPE AND ATTACH FLUSH WITH THE SLOPED TOE OF THE BARRIER OR BRIDGE RAIL.
6) ANCHORAGE:
   (a) AT EXISTING BRIDGE RAIL AND NEW OR EXISTING BARRIERS, ANCHOR RUBRAIL USING THREE ⅝" x 6" CHEMICALLY ANCHORED BOLTS WITH WASHERS. MAXIMUM PROJECTION FOR BOLTS IS ½".
   (b) AT EXISTING BRIDGE RAIL AND NEW OR EXISTING BARRIERS, ANCHOR THE W-BEAM END SHOE USING A 4 BOLT HOLD DOWN PLATE (SEE STD. DWG. 862.04). A 4 BOLT INSERT ASSEMBLY IS ALLOWED ON PRECAST REINFORCED CONCRETE BARRIER (SEE STD. DWG. 857.01). INSTALL THE W-BEAM END SHOE BEHIND THE NESTED W-BEAM ELEMENTS.
   (c) AT NEW BRIDGE RAIL, ANCHOR THE W-BEAM END SHOE AND RUBRAIL AS DETAILED ON THE STRUCTURE PLANS.
7) POSTS 1 AND 2 ARE W8 x 13, 7'-6" LONG. ALL OTHER POSTS IN THE ANCHOR UNIT ARE W6 x 8.5.

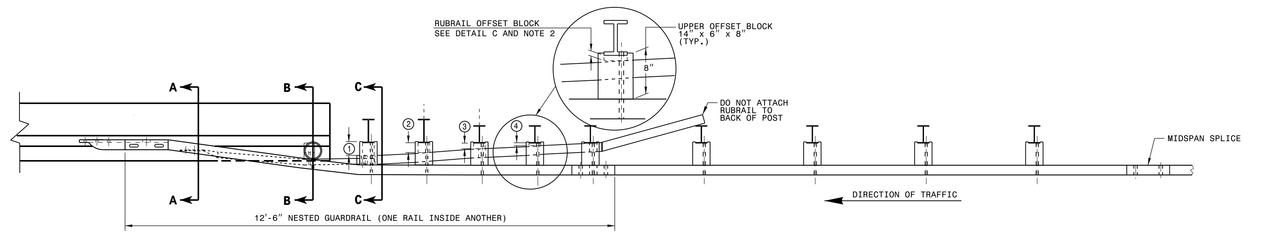

PLAN

GUARDRAIL ANCHOR UNIT TYPE B-77

SHEET 4 OF 7
862D03

STATE OF NORTH CAROLINA
DEPT. OF TRANSPORTATION
DIVISION OF HIGHWAYS
RALEIGH, N.C.

ROADWAY DETAIL DRAWING FOR
STRUCTURE ANCHOR UNIT
GUARDRAIL ANCHOR UNIT TYPE B-77
FOR F-SHAPE BARRIER

SHEET 4 OF 7
862D03

STATE OF NORTH CAROLINA
DEPT. OF TRANSPORTATION
DIVISION OF HIGHWAYS
RALEIGH, N.C.

ROADWAY DETAIL DRAWING FOR
STRUCTURE ANCHOR UNITS
GUARDRAIL ANCHOR UNIT, TYPE III

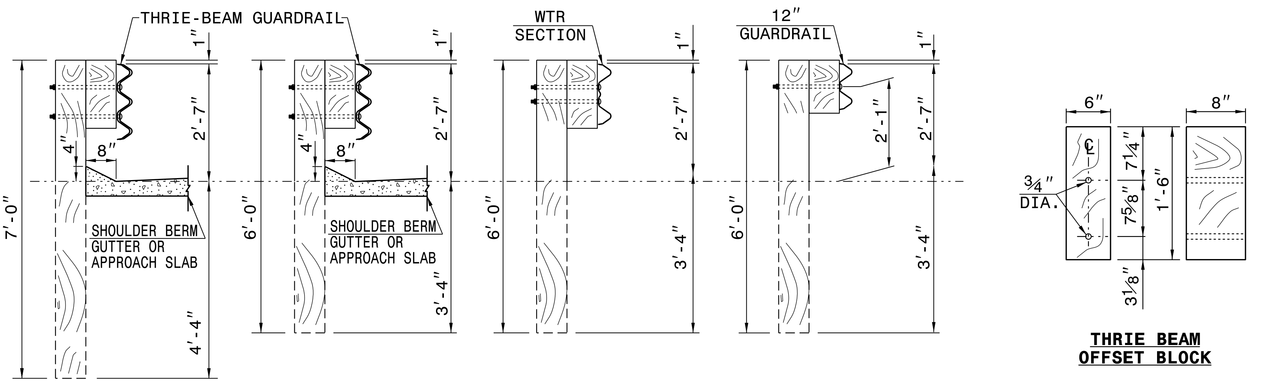

SECTION OF THRIE BEAM POSTS 1 THRU 6

SECTION OF THRIE BEAM POST 7

SECTION OF WTR BEAM POST 8

SECTION OF 'W' BEAM POST 9

THRIE BEAM OFFSET BLOCK

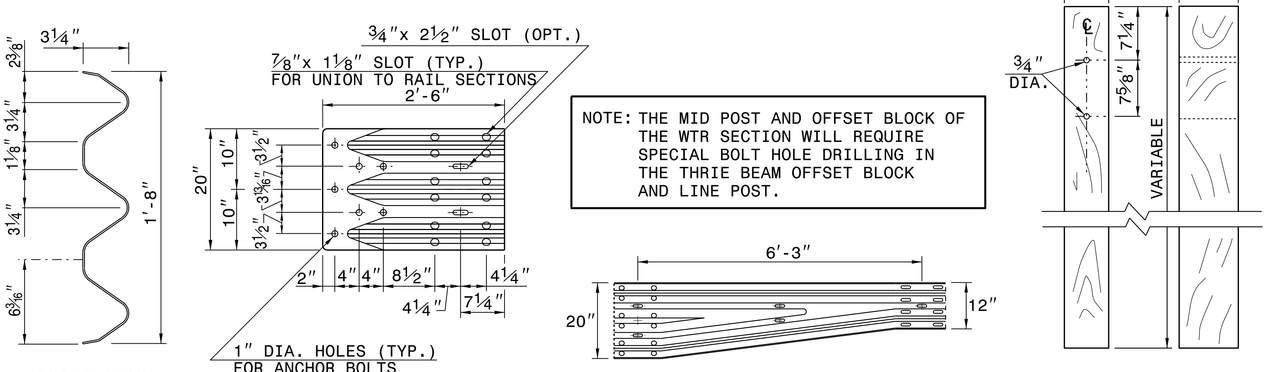

THRIE-BEAM SECTION

END SHOE

WTR SECTION
ELEVATION VIEW

THRIE BEAM LINE POST

SHEET 3 OF 7
862D03

STATE OF NORTH CAROLINA
DEPT. OF TRANSPORTATION
DIVISION OF HIGHWAYS
RALEIGH, N.C.

ROADWAY DETAIL DRAWING FOR
STRUCTURE ANCHOR UNITS
GUARDRAIL ANCHOR UNIT, TYPE III

SHEET 3 OF 7
862D03

SEE TITLE BLOCK

ORIGINAL BY: J. HOWERTON DATE: 06-22-12
MODIFIED BY: DATE:
CHECKED BY: DATE:
FILE SPEC.:

CONTRACT STANDARDS AND DEVELOPMENT UNIT
Office 919-707-6950 FAX 919-250-4119

DOCUMENT NOT CONSIDERED FINAL UNLESS ALL SIGNATURES COMPLETED

PROFESSIONAL ENGINEER SEAL 022966 JAMES S. HOWERTON
DOCUSIGNED BY: 2/20/2018

PROJECT REFERENCE NO. U-5866
SHEET NO. 2C-10

DocuSign Envelope ID: AB560C42-9040-4452-8785-SEETE8D72C5D

23-MAY-2017 12:52
S:\Contracts\Contracts\Special Details\jhowerton\Standard Drawings\2012 Standard Drawings\Details in Lieu of Standards\Division 8\862d01 862d03 862d03\862d03.dgn
jhowerton AT CSD-242595

STATE OF NORTH CAROLINA
DEPT. OF TRANSPORTATION
DIVISION OF HIGHWAYS
RALEIGH, N.C.

ROADWAY DETAIL DRAWING FOR
GUARDRAIL ANCHOR UNIT
GUARDRAIL ANCHOR UNIT TYPE B-77
FOR F-SHAPE BARRIER

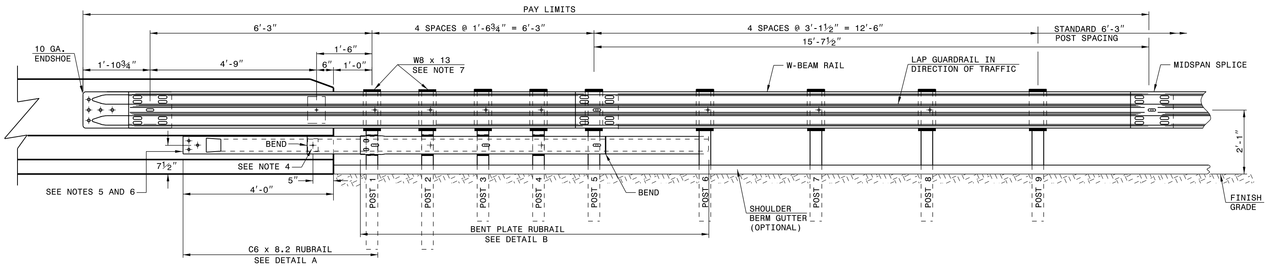

ELEVATION

GENERAL NOTES:
1) POSTS 1 THROUGH 5 REQUIRE AN ADDITIONAL HOLE TO ATTACH LOWER BLOCKOUTS AND/OR RUBRAIL.
2) RUBRAIL BLOCKOUTS LOCATED ON POSTS 1 THROUGH 4 ARE OFFSET DRILLED AND SECURED WITH ⅝" BUTTONHEAD BOLTS (SEE CHART FOR BOLT LENGTHS). SECURE BLOCKS ONLY TO POSTS 2 AND 4. SECURE RUBRAIL AND BLOCKOUTS TO POSTS 1 AND 3. RUBRAIL IS SECURED TO POST 5 WITH A ⅝" x 4½" BUTTONHEAD BOLT. RUBRAIL IS FLARED TO BACK OF POST 6 AND NOT SECURED.
3) STEEL SPACER TUBE IS A SCHEDULE 40 GALVANIZED PIPE 6" INSIDE DIAMETER x 9" LONG. ATTACH TUBE TO GUARDRAIL ONLY WITH ⅝" x 1¼" LONG BUTTONHEAD BOLT AND RECTANGULAR PLATE WASHER.
4) SEE DETAIL D FOR SLOPED RUBRAIL BLOCKOUT. BLOCKOUT IS ATTACHED TO RAIL ELEMENT ONLY. USE ⅜" x 3" LAG BOLT WITH FLAT WASHER.
5) SHOP FABRICATE THE C6 x 8.2 RUBRAIL END TO BE CONSISTENT WITH THE SLOPE OF THE F SHAPE AND ATTACH FLUSH WITH THE SLOPED TOE OF THE BARRIER OR BRIDGE RAIL.
6) ANCHORAGE:
   (a) AT EXISTING BRIDGE RAIL AND NEW OR EXISTING BARRIERS, ANCHOR RUBRAIL USING THREE ⅝" x 6" CHEMICALLY ANCHORED BOLTS WITH WASHERS. MAXIMUM PROJECTION FOR BOLTS IS ½".
   (b) AT EXISTING BRIDGE RAIL AND NEW OR EXISTING BARRIERS, ANCHOR THE W-BEAM END SHOE USING A 4 BOLT HOLD DOWN PLATE (SEE STD. DWG. 862.04). A 4 BOLT INSERT ASSEMBLY IS ALLOWED ON PRECAST REINFORCED CONCRETE BARRIER (SEE STD. DWG. 857.01). INSTALL THE W-BEAM END SHOE BEHIND THE NESTED W-BEAM ELEMENTS.
   (c) AT NEW BRIDGE RAIL, ANCHOR THE W-BEAM END SHOE AND RUBRAIL AS DETAILED ON THE STRUCTURE PLANS.
7) POSTS 1 AND 2 ARE W6 x 13, 7'-6" LONG. ALL OTHER POSTS IN THE ANCHOR UNIT ARE W6 x 8.5.

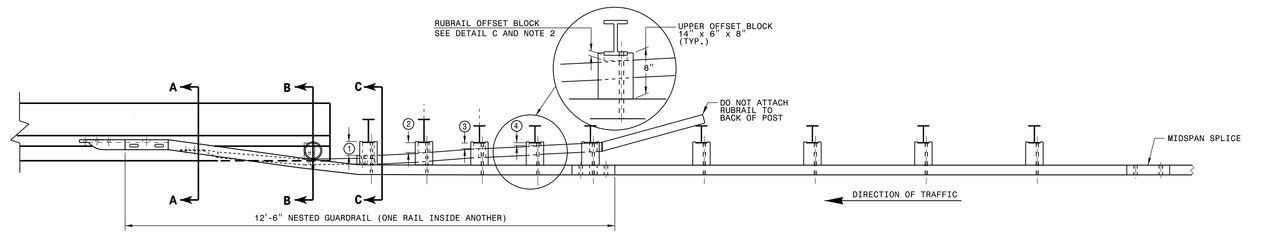

PLAN

GUARDRAIL ANCHOR UNIT TYPE B-77

SHEET 4 OF 7
862D03

STATE OF NORTH CAROLINA
DEPT. OF TRANSPORTATION
DIVISION OF HIGHWAYS
RALEIGH, N.C.

ROADWAY DETAIL DRAWING FOR
STRUCTURE ANCHOR UNIT
GUARDRAIL ANCHOR UNIT TYPE B-77
FOR F-SHAPE BARRIER

SHEET 4 OF 7
862D03

STATE OF NORTH CAROLINA
DEPT. OF TRANSPORTATION
DIVISION OF HIGHWAYS
RALEIGH, N.C.

ROADWAY DETAIL DRAWING FOR
STRUCTURE ANCHOR UNITS
GUARDRAIL ANCHOR UNIT, TYPE III

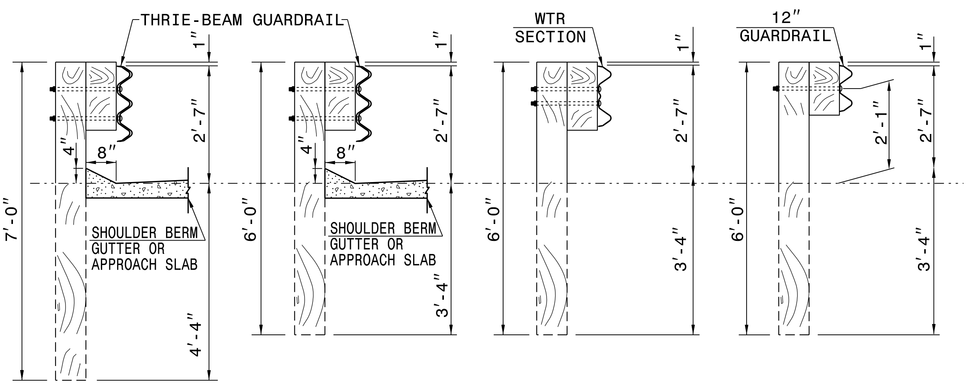

SECTION OF THRIE BEAM POSTS 1 THRU 6

SECTION OF THRIE BEAM POST 7

SECTION OF WTR BEAM POST 8

SECTION OF 'W' BEAM POST 9

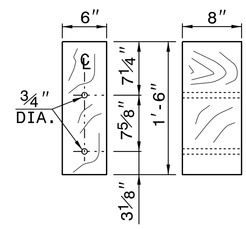

THRIE BEAM OFFSET BLOCK

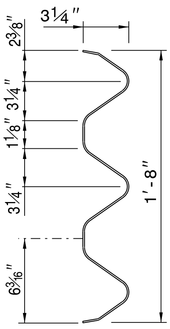

THRIE-BEAM SECTION

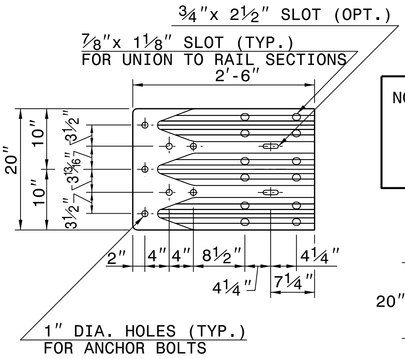

END SHOE

NOTE: THE MID POST AND OFFSET BLOCK OF THE WTR SECTION WILL REQUIRE SPECIAL BOLT HOLE DRILLING IN THE THRIE BEAM OFFSET BLOCK AND LINE POST.

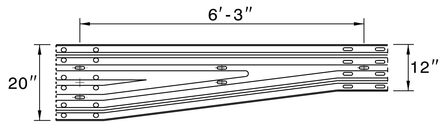

WTR SECTION
ELEVATION VIEW

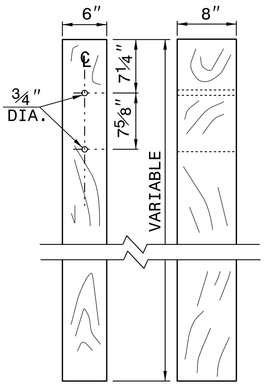

THRIE BEAM LINE POST

SHEET 3 OF 7
862D03

STATE OF NORTH CAROLINA
DEPT. OF TRANSPORTATION
DIVISION OF HIGHWAYS
RALEIGH, N.C.

ROADWAY DETAIL DRAWING FOR
STRUCTURE ANCHOR UNITS
GUARDRAIL ANCHOR UNIT, TYPE III

SHEET 3 OF 7
862D03

SEE TITLE BLOCK

ORIGINAL BY: J. HOWERTON DATE: 06-22-12
MODIFIED BY: DATE:
CHECKED BY: DATE:
FILE SPEC.:

CONTRACT STANDARDS AND DEVELOPMENT UNIT
Office 919-707-6950 FAX 919-250-4119

DOCUMENT NOT CONSIDERED FINAL UNLESS ALL SIGNATURES COMPLETED

NORTH CAROLINA PROFESSIONAL SEAL 022966 ENGINEER
Jason S. Howerton
11/2/2017

PROJECT REFERENCE NO. U-5866
SHEET NO. 2C-10

DocuSign Envelope ID: 921E0FD2-0886-4205-B8C3-3A8C012D3D0

DocuSign Envelope ID: AB569C42-9040-4452-8765-5EE7E6D72C5D

COMPUTED BY: SGM DATE: 3/30/2017
CHECKED BY: JLT DATE: 4/8/2017

PROJECT NO.	SHEET NO.
U-5866	3B-1

STATE OF NORTH CAROLINA
DIVISION OF HIGHWAYS

SUMMARY OF EARTHWORK

Station	Station	Uncl. Excav.	Embank. +%	Borrow	Waste
-L- 10+54.03	-L- 19+13.56	268	10,041	9,773	
-Y- 22+70.00	-Y- 25+41.78	259	35		224
Bridge					
-L- 21+36.44	-L- 31+33.00	828	2,080	1,252	
-DR1- 10+15.24	-DR1- 11+00.00	106	23		83
SUBTOTALS:		1,461	12,179	11,025	307
LOSS DUE TO CLEARING & GRUBBING		-2000		2000	
WASTE IN LIEU OF BORROW				-307	-307
PROJECT TOTALS:		-539	12,179	12,718	0
EST. 5% TO REPLACE TOP SOIL ON BORROW PIT				636	
GRAND TOTALS:		-539	12,179	13,354	0
SAY:		**0**		**14,700**	

EST. DDE = 1,835 CUBIC YARDS
PER GEOTECH RECOMMENDATION, ESTIMATED 800 CUBIC YARDS OF UNDERCUT TO BE USED IN THE DISCRETION OF THE RESIDENT ENGINEER.

PAVEMENT REMOVAL SUMMARY

IN SQUARE YARDS

SURVEY LINE	Station	Station	LOCATION LT/RT/CL	ASPHALT REMOVAL	ASPHALT BREAKUP	CONCRETE REMOVAL	CONCRETE BREAKUP
-L-	29+78	31+33	CL	432.06			
-DR1-	10+15	11+00	CL	235.37			
			TOTAL:	667.43			
			SAY:	**700**			

Approximate quantities only. Unclassified excavation, fine grading, clearing and grubbing, and removal of existing pavement will be paid for at the lump sum price for "Grading".

"N" = DISTANCE FROM EDGE OF LANE TO FACE OF GUARDRAIL
TOTAL SHOULDER WIDTH = DISTANCE FROM EDGE OF TRAVEL LANE TO SHOULDER BREAK POINT.
FLARE LENGTH = DISTANCE FROM LAST SECTION OF PARALLEL GUARDRAIL TO END OF GUARDRAIL.
W = TOTAL WIDTH OF FLARE FROM BEGINNING OF TAPER TO END OF GUARDRAIL.
G = GATING IMPACT ATTENUATOR TYPE 350
NG = NON-GATING IMPACT ATTENUATOR TYPE 350

GUARDRAIL SUMMARY

LINE	BEG. STA.	END STA.	LOC.	LENGTH STRAIGHT	LENGTH SHOP CURVED	LENGTH DOUBLE FACED	WARRANT POINT APPR. END	WARRANT POINT TRAIL. END	"N" DIST. FROM E.O.L.	TOTAL SHLDR WIDTH	FLAIR LENGTH APPR. END	FLAIR LENGTH TRAIL. END	W APPR. END	W TRAIL. END	ANCHORS	ANCHORS III	ANCHORS GREU TL2	ANCHORS	ANCHORS	ANCHORS	ANCHORS	IMP. ATTEN. TYPE 350 EA	IMP. ATTEN. TYPE 350 G	IMP. ATTEN. TYPE 350 NG	REMOVE EXISTING GUARDRAIL		REMARKS
-L-	17+50.49	19+00.49	LT	150.00				19+00.49	7.5'	10' Berm		25'		0.5'		1	1										
-L-	17+76.36	19+26.36	RT	150.00			19+26.36		7.5'	10' Berm	25'		0.5'			1	1										
-L-	21+23.38	22+73.38	LT	150.00			21+23.38		7.5'	10' Berm	25'		0.5'			1	1										
-L-	21+49.51	22+99.51	RT	150.00				21+49.51	7.5'	10' Berm		25'		0.5'		1	1										
SUB-TOTALS:				600.00												4	4										
	LESS ANCHOR DEDUCTIONS																										
	TYPE III	4@18.75 ft		75																							
	GREU TL-2	4@25.00 ft		100																							
	ANCHOR TOTALS			175																							
			GRAND TOTALS	**425.00**												**4**	**4**										**Powder Coated**
			SAY	**437.50**																							**Powder Coated**

ADDITIONAL GUARDRAIL POSTS = 5 EA (Powder Coated)

DocuSign Envelope ID: AB569C42-9040-4452-8765-5EE7E6D72C5D

SANDRALAPTOP

COMPUTED BY:	Austin R. Turner, EI	DATE:	4/10/17
CHECKED BY:	David B. Petty, PE	DATE:	4/26/17

PROJECT NO.	SHEET NO.
U-5866	3D-1

NORTH CAROLINA DEPARTMENT OF TRANSPORTATION
DIVISION OF HIGHWAYS

Note: Invert Elevations indicated are for Bid Purposes only and shall not be used for project construction stakeout. See "Standard Specifications For Roads and Structures, Section 300-5".

LIST OF PIPES, ENDWALLS, ETC. (FOR PIPES 48 INCHES & UNDER)

LINE & STATION	OFFSET	STRUCTURE NUMBER FROM	STRUCTURE NUMBER TO	TOP ELEVATION FT.	INVERT ELEVATION FT.	INVERT ELEVATION FT.	MINIMUM REQUIRED SLOPE %	Drainage Pipe (RCP, CSP, CAAP, HDPE, or PVC) 12	15	18	24	30	36	42	48	DO NOT USE RCP	DO NOT USE CSP	DO NOT USE CAAP	DO NOT USE HDPE	DO NOT USE PVC	C. S. PIPE 12	15	18	24	30	36	42	48	R. C. PIPE CLASS III 12	15	18	24	30	36	42	48	R. C. PIPE CLASS IV 12	15	18	24	30	36	42	48	15" SIDE DRAIN PIPE	18" SIDE DRAIN PIPE	24" SIDE DRAIN PIPE		ENDWALLS STD. 838.01 OR STD. 838.11 (UNLESS NOTED OTHERWISE) CY	REINFORCED ENDWALLS CY	DRAINAGE STRUCTURE MASONRY CY	QUANTITIES FOR DRAINAGE STRUCTURES (NOTE: TOTAL LIN. FT. FOR PAY QUANTITY SHALL BE A + (1.3 X B)) 0' THRU 5' EACH	A 5' THRU 10' LIN. FT.	B 10' AND ABOVE LIN. FT.	C.B. STD. 840.01 OR STD. 840.02	FRAME, GRATES, AND HOOD STD. 840.03 GRATE TYPE E	F	G		CONCRETE TRANSITIONAL SECTION D.I. STD. 852.04 OR STD. 852.06	C.B. STD. 852.05	T.B.J.B. STD. 840.34	T.B.D.I. STD. 840.35	T.B.D.I. FOR STEEL GRATES STD. 840.36	CONVERT EXISTING C.B. TO J.B.	CONVERT EXISTING C.B. TO D.I.	CONVERT EXISTING D.I. TO J.B.	CONVERT EXISTING J.B. TO D.I.	ADJUST C.B.	ADJUST M.H.	MODIFIED CONC. FLUME	ENERGY DISSIPATION BASIN	CONCRETE HEADWALL STD. 838.01 CY	FLOWABLE FILL CY	CONCRETE COLLARS CL. "B" STD. 840.72 CY	CONCRETE AND BRICK PIPE PLUG STD. 840.71 CY	PIPE REMOVAL LIN. FT.	REMARKS
SIZE / THICKNESS OR GAUGE																					.064	.064	.064	.064	.079	.079	.109	.109	
Y 21+51	39 LT	0401		1986.3	1			1			1																				
		0401	0402		1983.3	1981.2																																108	
L 11+24	38 RT	0402		1984.2	1			1		1																					
		0402	0405		1980.6	1980.5			24	
Y 22+81	44 LT	0403		1984.4	1			1		1																					
		0403	0402		1980.9	1980.7																																40	
Y 23+75	32 LT	0404		1984.4	1			1	1																						
		0404	0403		1981.4	1980.9																																96	
L 13+50	17 RT	0406		1981.8	1			1		1																					
		0406	0407		1978.8	1975.8			28	
L 15+00	17 RT	0408		1979.9	1			1		1																					
		0408	0409		1976.9	1976.7																																32	
L 15+00	17 LT	0409		1979.9	1			1			1																				
		0409	0410		1976.6	1974.9			28	
L 16+53	41 RT	0411		1976.9	
		0411	0412		1974.4	1974.2	0.3					24	
L 16+53	17 RT	0412		1978.5	1			1	1																						
		0412	0414		1974.2	1974.1	0.3																																			32	
L 16+58	17 RT	0413		1978.5	1			1	1																						
		0413	0412		1975.5	1975.5																																4	
L 16+53	17 LT	0414		1978.5	1			1	1																						
		0414	0416		1974.1	1973.9	0.4					28	
L 16+58	17 LT	0415		1978.5	1			1	1																						
		0415	0414		1975.5	1975.5																																4	
L 20+75	99 LT	0417			1971.3	1971.0				76	1					
L 23+98	35 RT	0501		1978.2	
		0501	0502		1976.7	1975.2				20	
L 23+98	17 RT	0502		1978.4	1			1	1																						
		0502	0504		1975.2	1975.0																																	32	
L 24+03	17 RT	0503		1978.4	1			1	1																						
		0503	0502		1975.4	1975.4																																4	
L 23+98	17 LT	0504		1978.4	1			1	1																						
		0504	0506		1975.0	1974.9				24	
L 24+03	17 LT	0505		1978.4	1			1	1																						
		0505	0504		1975.4	1975.4																																4	
L 26+00	17 LT	0507		1979.9	1			1		1																					
		0507	0508		1976.9	1976.8			20	
L 29+49	48 LT	0509								96	
L 30+01	47 LT	0510	38	
L 29+87	16 LT	0511	1								
SHEET TOTALS									100	216		52																										292	32		32												16			16	9	5	2													1			1				38	
PROJECT TOTALS									100	216		52																										292	32		32												16			16	9	5	2													1			1				38	

ABBREVIATIONS

C.A.A.	CORRUGATED ALUMINIUM ALLOY
C.B.	CATCH BASIN
C.S.	CORRUGATED STEEL
D.I.	DROP INLET
G.D.I.	GRATED DROP INLET
H.D.P.E.	HIGH DENSITY POLYETHYLENE
J.B.	JUNCTION BOX
M.H.	MANHOLE
N.S.	NARROW SLOT
P.V.C.	POLYVINYL CHLORIDE
R.C.	REINFORCED CONCRETE
T.B.D.I.	TRAFFIC BEARING DROP INLET
T.B.J.B.	TRAFFIC BEARING JUNCTION BOX
W.S.	WIDE SLOT

DocuSign Envelope ID: AB569C42-9040-4452-8765-5EE7E6D72C5D

COMPUTED BY: M. Bahiradhan	9/13/2016
CHECKED: R. Wargo	9/13/2016

(4-21-15)

PROJECT NO.	SHEET NO.
46390.1.D1/U-5866	3G-1

STATE OF NORTH CAROLINA
DIVISION OF HIGHWAYS

SUMMARY OF SUBSURFACE DRAINAGE

LINE	Station	Station	Location LT/RT/CL	Drain Type* UD/BD/SD	LF
-L-	15+00	17+00	LT. & RT.	SD	400
-	-	-	-	-	-
-	-	-	-	-	-
CONTINGENCY				SD	300
-	-	-	-	-	-
-	-	-	-	TOTAL LF:	700
-	-	-	-	-	-

*UD = Underdrain
*BD = Blind Drain
*SD = Subsurface Drain

SUMMARY OF BRIDGE WAITING PERIODS

Bridge Description	End Bent/ Bent No.	MONTHS
-	-	-
-	-	-
-	-	-

SUMMARY OF SETTLEMENT GAUGES

Gauge No.	LINE	Approx. Station	Approx. Offset
-	-	-	-
-	-	-	-
-	-	-	-
-	-	-	-
		TOTAL GAUGES (EACH):	-

SUMMARY OF ROCK PLATING

LINE	Beginning Slope	Approx. Station	Ending Slope	Approx. Station	Location LT/RT	Rock Plating Detail No. 1/2/3/4	Riprap Class* 1/2/B	SY
-	-	-	-	-	-	-	-	-
-	-	-	-	-	-	-	-	-
-	-	-	-	-	-	-	-	-
-	-	-	-	-	-	-	-	-
-	-	-	-	-	-	-	TOTAL SY:	-

*Use Class 1, 2 or B riprap if riprap class is not shown for rock plating location.

SUMMARY OF EMBANKMENT WAITING PERIODS

LINE	Station	Station	MONTHS
-	-	-	-
-	-	-	-
-	-	-	-

SUMMARY OF SURCHARGES AND SURCHARGE WAITING PERIODS

LINE	Station	Station	Surcharge Height FT	MONTHS
-	-	-	-	-
-	-	-	-	-
-	-	-	-	-

SUMMARY OF REINFORCED SOIL SLOPES (RSS)

LINE	Beginning Slope	Approx. Station	Ending Slope	Approx. Station	Location LT/RT	SY
-	-	-	-	-	-	-
-	-	-	-	-	-	-
-	-	-	-	-	-	-
-	-	-	-	-	-	-
-	-	-	-	-	TOTAL SY:	-

SUMMARY OF GEOTEXTILE FOR PAVEMENT STABILIZATION

LINE	Station	Station	SY
-	-	-	-
-	-	-	-
-	-	-	-
CONTINGENCY			-
-	-	-	-
		TOTAL SY:	-

SUMMARY OF AGGREGATE SUBGRADE/STABILIZATION

LINE	Station	Station	Aggregate Type ASU/AST	Aggregate Thickness INCHES	Shallow Undercut CY	Class IV Subgrade Stabilization TONS	Geotextile for Soil Stabilization SY	Stabilizer Aggregate TONS	Class IV Aggregate Stabilization TONS
CONTINGENCY							800	800	
			TOTAL CY/TONS/SY:				800	800	

ASU = Aggregate Subgrade, AST = Aggregate Stabilization
*Total square yards of Geotextile for Soil Stabilization is only the estimated quantity for ASU/AST and may only represent a portion of the geotextile quantity shown in the Item Sheets of the Proposal.

DocuSign Envelope ID: AB569C42-9040-4452-8765-5EE7E6D72C5D

PROJ. REFERENCE NO.	SHEET NO.
U-5866	3P-1

STATE OF NORTH CAROLINA
DIVISION OF HIGHWAYS

PARCEL INDEX SHEET

PARCEL No.	SHEET No.	PROPERTY OWNER NAME
1	4	WILLIAM MILLSAPS REVOCABLE TRUST
2	4	W. T. & LEONARD PHILLIPS
3	4	BILLIE ANN WILLIAMS
4	4	PATTON PROPERTIES LLC
4A	4	PHILLIPS REAL ESTATE, LLC
5	4 & 5	GRAHAM COUNTY BOARD OF EDUCATION
6	4 & 5	TOMMY R. COLLINS

PARCEL No.	SHEET No.	PROPERTY OWNER NAME

DocuSign Envelope ID: AB569C42-9040-4452-8765-5EE7E6D72C5D

8/17/99

REVISIONS

PROJECT REFERENCE NO.	SHEET NO.
U-5866	4
R/W SHEET NO.	

ROADWAY DESIGN ENGINEER — SEAL 35018 — JIMMY L. TERRY — 2/20/2018

HYDRAULICS ENGINEER — SEAL 038697 — DAVID B. PETTY — 2/20/2018

DOCUMENT NOT CONSIDERED FINAL UNLESS ALL SIGNATURES COMPLETED

TGS ENGINEERS
804-C N. LAFAYETTE ST
SHELBY, NC 28150
PH (704) 476-0003
CORP. LICENSE NO.: C-0275

DETAIL A
LATERAL GRASSED SWALE
(Not to Scale)

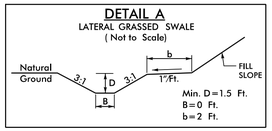

FROM –L– STA. 16+53 TO 18+00 RT
DDE: EST. 120 CY
FROM –L– STA. 13+00 TO 16+50 LT
DDE: EST. 210 CY
(SEE DITCH GRADES, SHEET NO.6)

DETAIL B
LATERAL GRASSED SWALE
(Not to Scale)

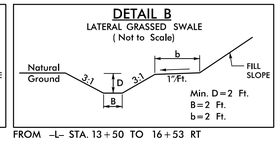

FROM –L– STA. 13+50 TO 16+53 RT
DDE: EST. 260 CY
(SEE DITCH GRADES, SHEET NO.6)

DETAIL C
LATERAL GRASSED SWALE
(Not to Scale)

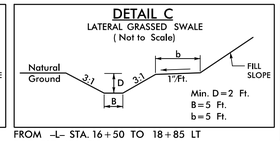

FROM –L– STA. 16+50 TO 18+85 LT
DDE: EST. 430 CY
(SEE DITCH GRADES, SHEET NO.6)

DETAIL D
STANDARD V GRASSED SWALE
(Not to Scale)

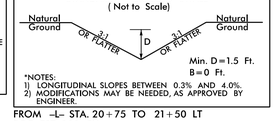

*NOTES:
1) LONGITUDINAL SLOPES BETWEEN 0.3% AND 4.0%
2) MODIFICATIONS MAY BE NEEDED, AS APPROVED BY ENGINEER.

FROM –L– STA. 20+75 TO 21+50 LT
DDE: EST. 200 CY
(SEE DITCH GRADES, SHEET NO.6)

BRIDGE/ROADWAY RELATIONSHIP SKETCH

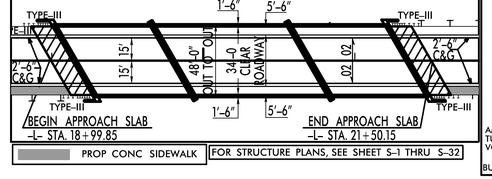

PEAK HOUR TRAFFIC VOLUMES
(Vehicles per Hour)

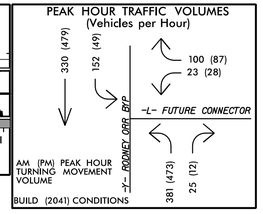

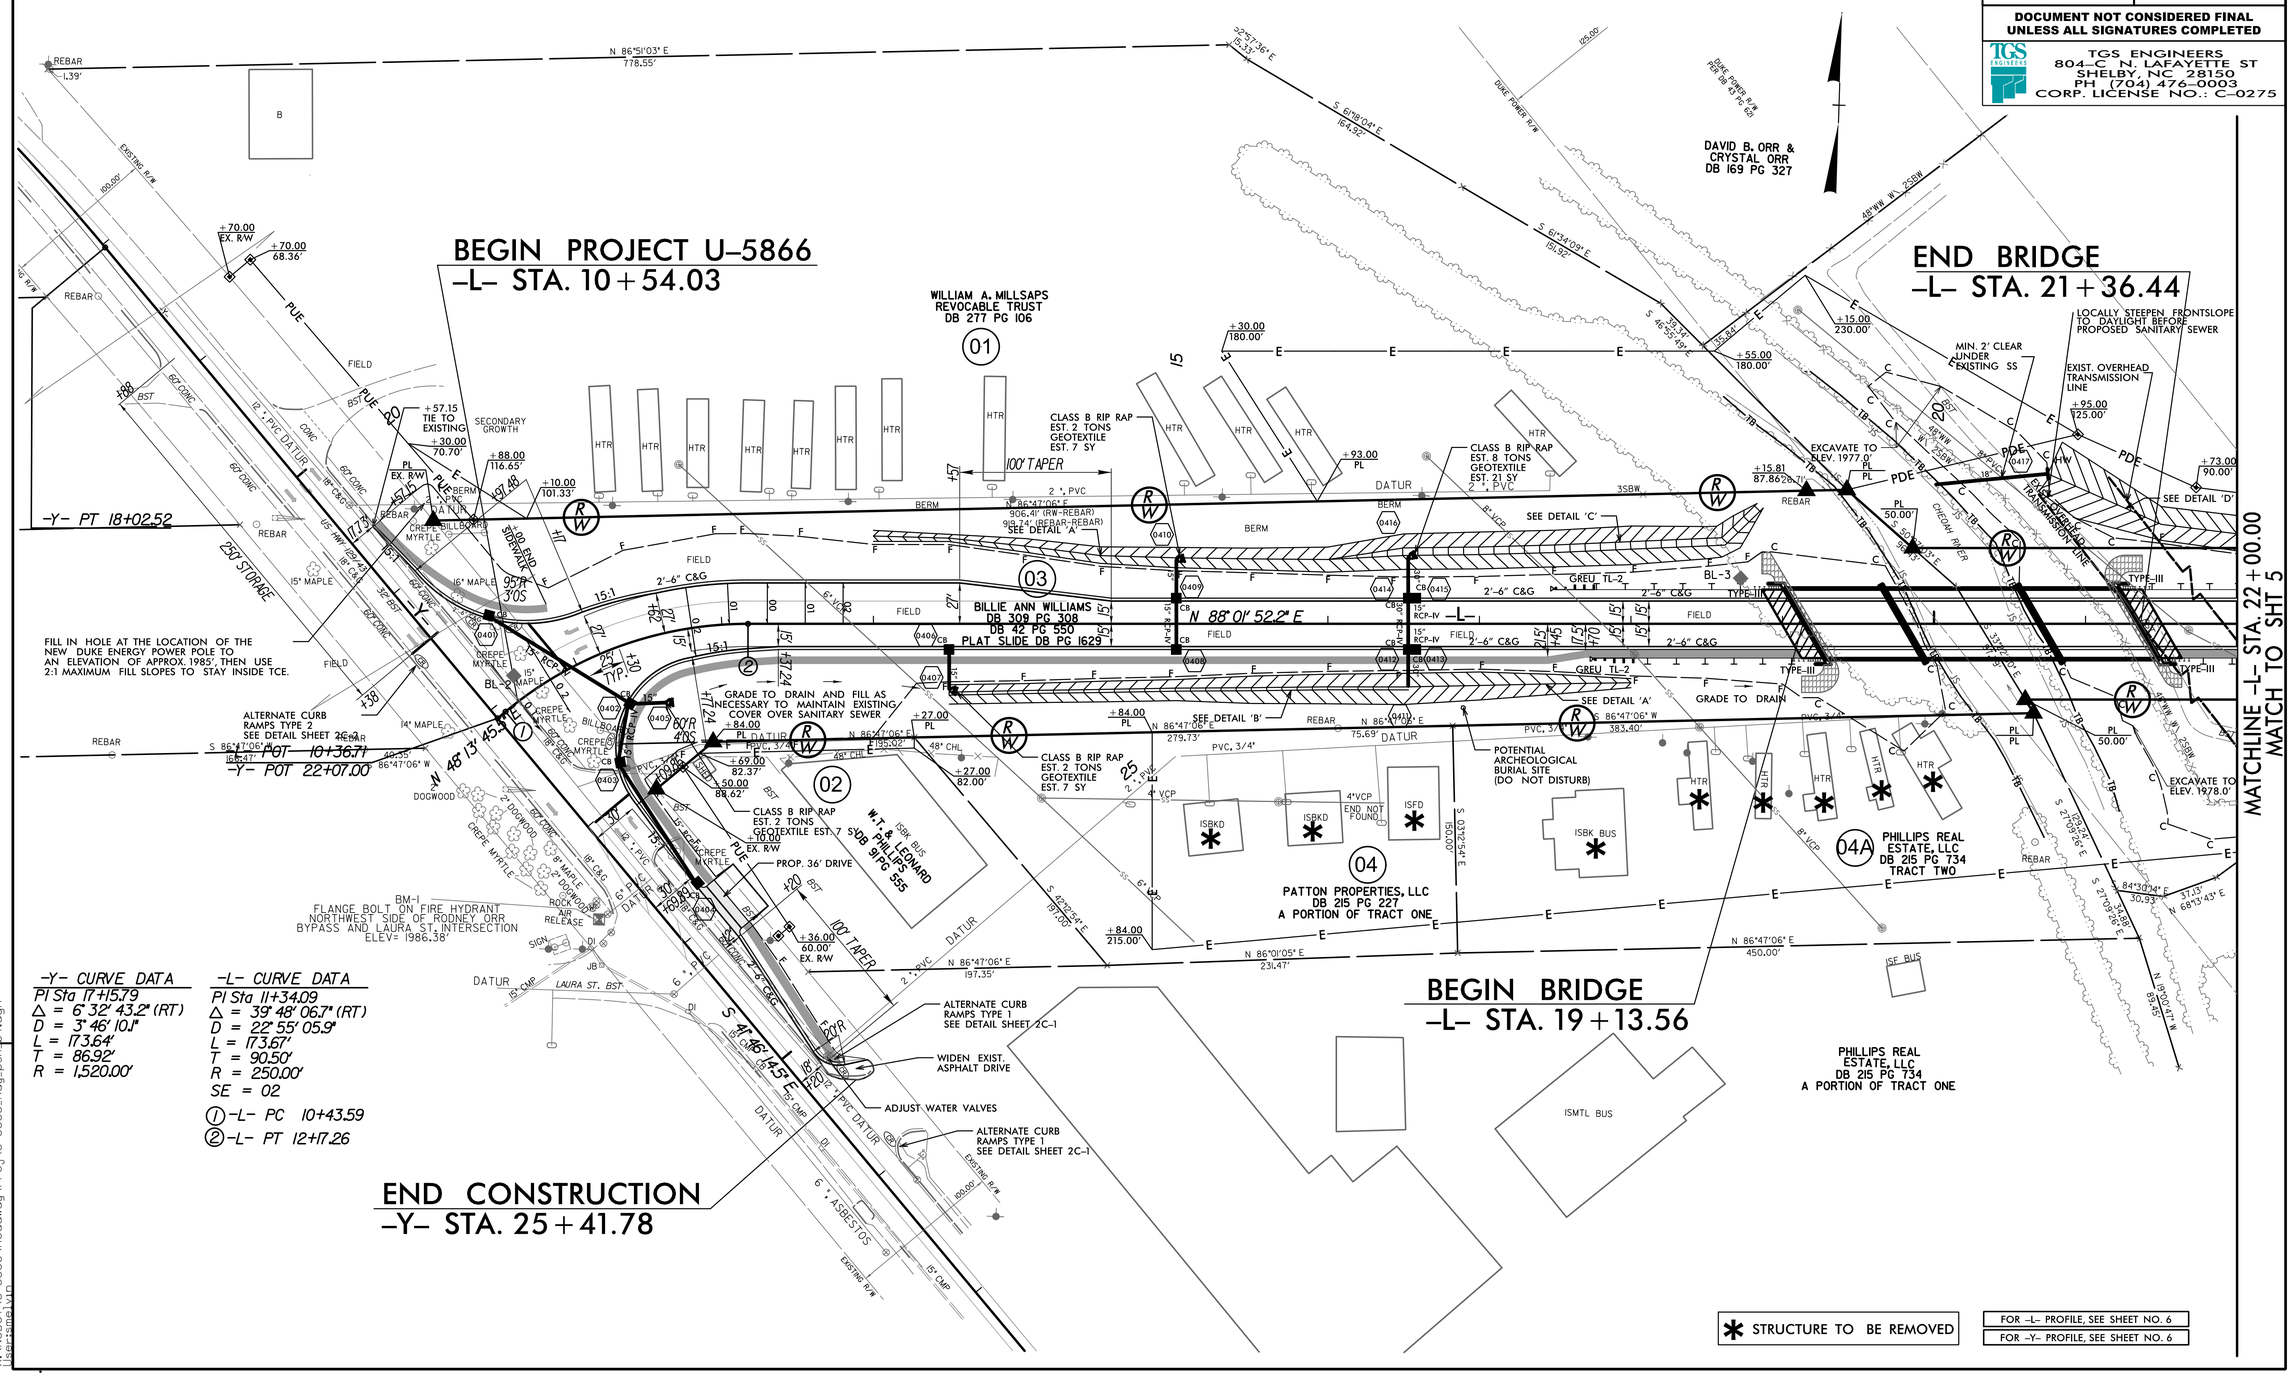

-Y- CURVE DATA
PI Sta 17+15.79
Δ = 6° 32' 43.2" (RT)
D = 3° 46' 10.1"
L = 173.64'
T = 86.92'
R = 1,520.00'

-L- CURVE DATA
PI Sta 11+34.09
Δ = 39° 48' 06.7" (RT)
D = 22° 55' 05.9"
L = 173.67'
T = 90.50'
R = 250.00'
SE = 02

① -L- PC 10+43.59
② -L- PT 12+17.26

2/19/2018
R:\Roadway\Proj\U-5866_Rdy_psh_04.dgn
User:sdavis

DocuSign Envelope ID: AB569C42-9040-4452-8765-5EE7E6D72C5D

PROJECT REFERENCE NO.	SHEET NO.
U-5866	5
R/W SHEET NO.	

ROADWAY DESIGN ENGINEER: SEAL 35018, ENGINEER, JIMMY L. TERRY, 7/20/2018

HYDRAULICS ENGINEER: SEAL 038697, ENGINEER, DAVID B. PETTY, 7/20/2018

DOCUMENT NOT CONSIDERED FINAL UNLESS ALL SIGNATURES COMPLETED

TGS ENGINEERS
804-C N. LAFAYETTE ST
SHELBY, NC 28150
PH (704) 476-0003
CORP. LICENSE NO.: C-0275

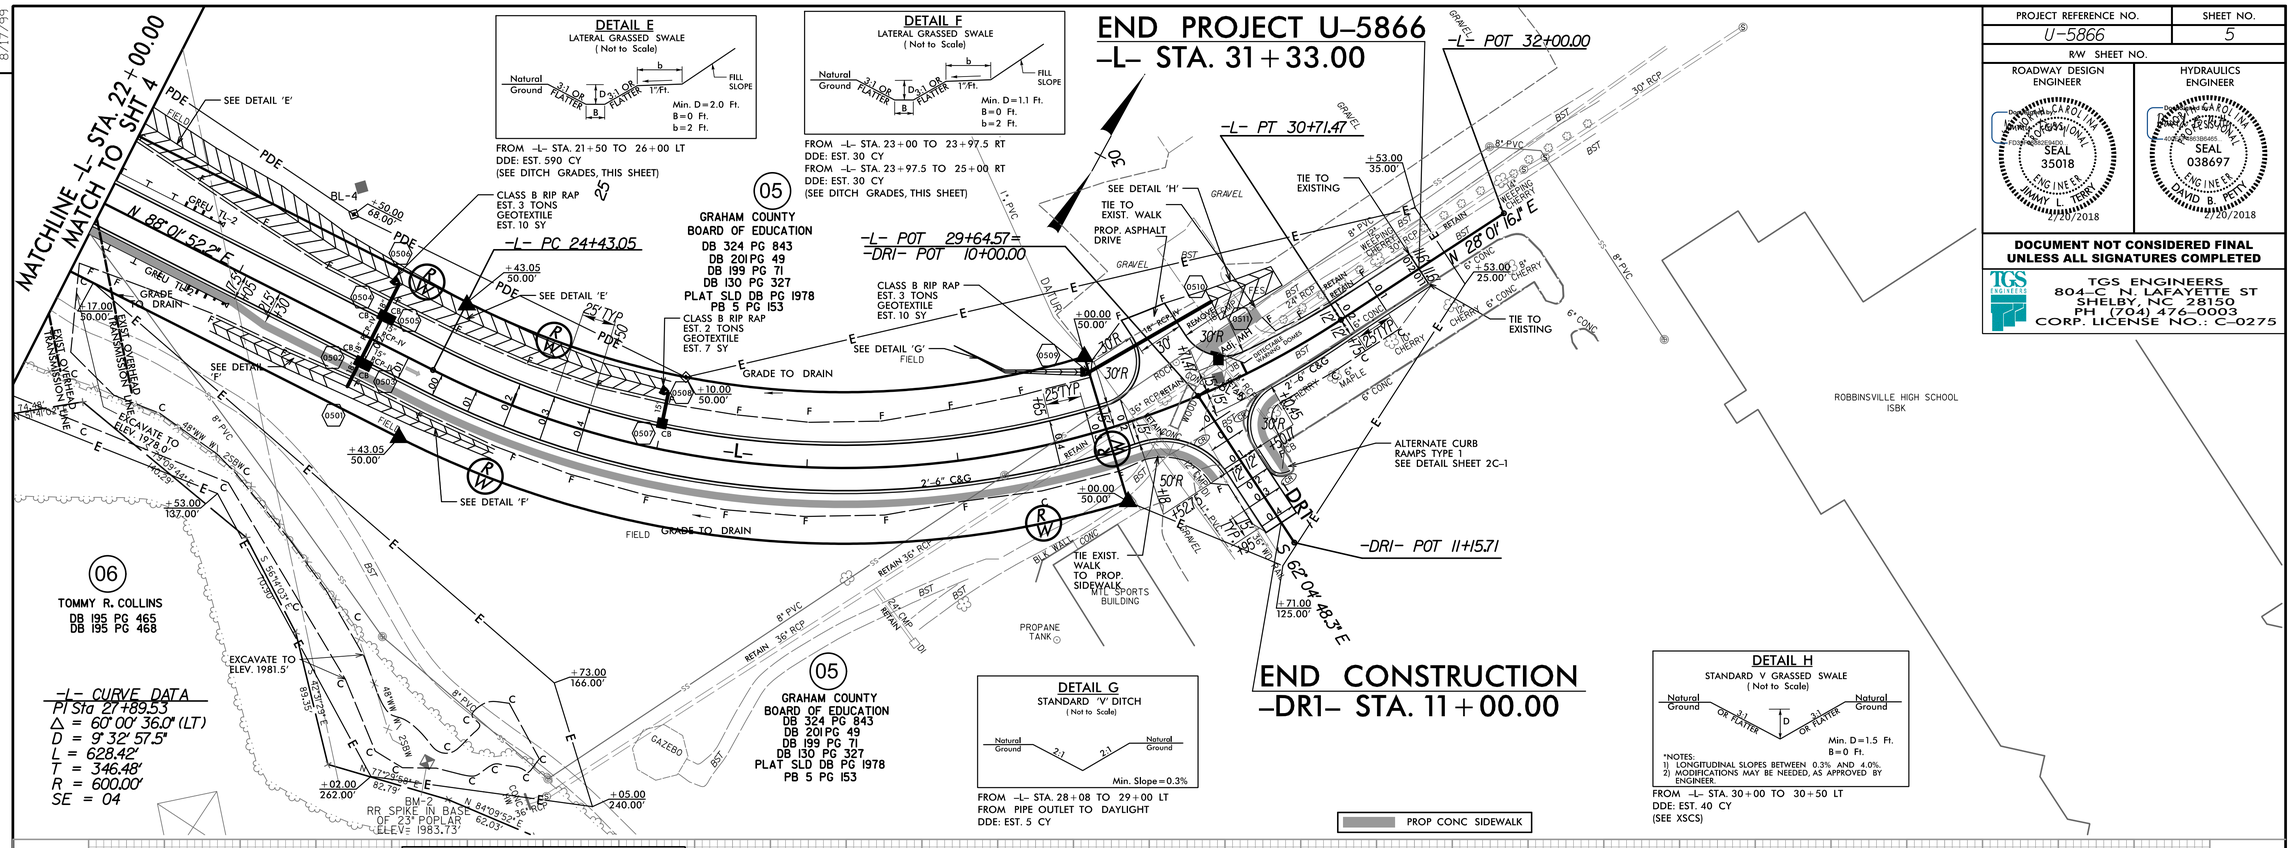

BM 2 ELEV. 1983.73'
RR SPIKE IN BASE OF 23" POPLAR
240.29' RT OF -L- STA. 25+24.27

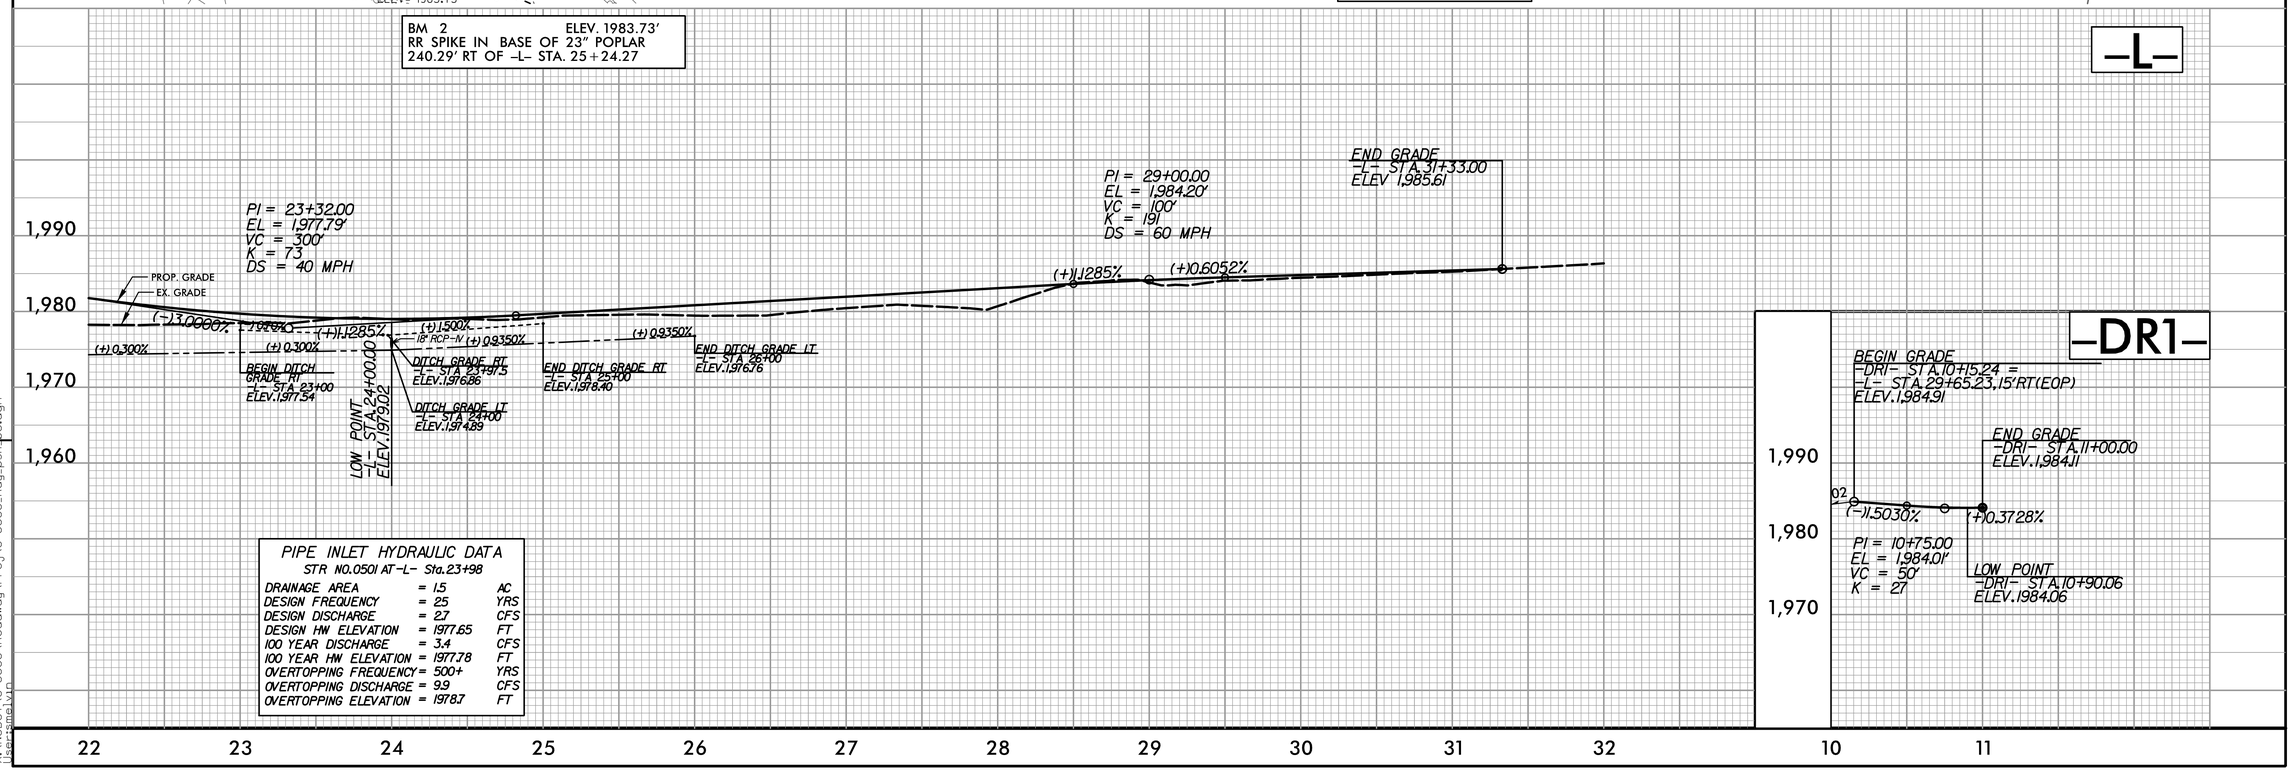

PIPE INLET HYDRAULIC DATA
STR NO. 0501 AT -L- Sta. 23+98

DRAINAGE AREA	= 1.5	AC
DESIGN FREQUENCY	= 25	YRS
DESIGN DISCHARGE	= 2.7	CFS
DESIGN HW ELEVATION	= 1977.65	FT
100 YEAR DISCHARGE	= 3.4	CFS
100 YEAR HW ELEVATION	= 1977.78	FT
OVERTOPPING FREQUENCY	= 500+	YRS
OVERTOPPING DISCHARGE	= 9.9	CFS
OVERTOPPING ELEVATION	= 1978.7	FT

REVISIONS

8/17/99

7/1/2017
K:\Proj\U-5866\Roadway\Proj\U-5866_Rdy_psh_025.dgn
(jsestine) vin

DocuSign Envelope ID: AB569C42-9040-4452-8765-5EE7E6D72C5D

5/28/99

PROJECT REFERENCE NO.	SHEET NO.
U-5866	6

ROADWAY DESIGN ENGINEER: DocuSigned by: CAROLINA MARQUEZ-SUMMARIVA, PROFESSIONAL SEAL 35018, ENGINEER, JIMMY L. TERRY, 2/20/2018

HYDRAULICS ENGINEER: DocuSigned by: CAROLINA MARQUEZ-SUMMARIVA, PROFESSIONAL SEAL 038697, ENGINEER, DAVID B. PETTY, 2/20/2018

DOCUMENT NOT CONSIDERED FINAL UNLESS ALL SIGNATURES COMPLETED

TGS ENGINEERS
804-C N. LAFAYETTE ST
SHELBY, NC 28150
PH (704) 476-0003
CORP. LICENSE NO.: C-0275

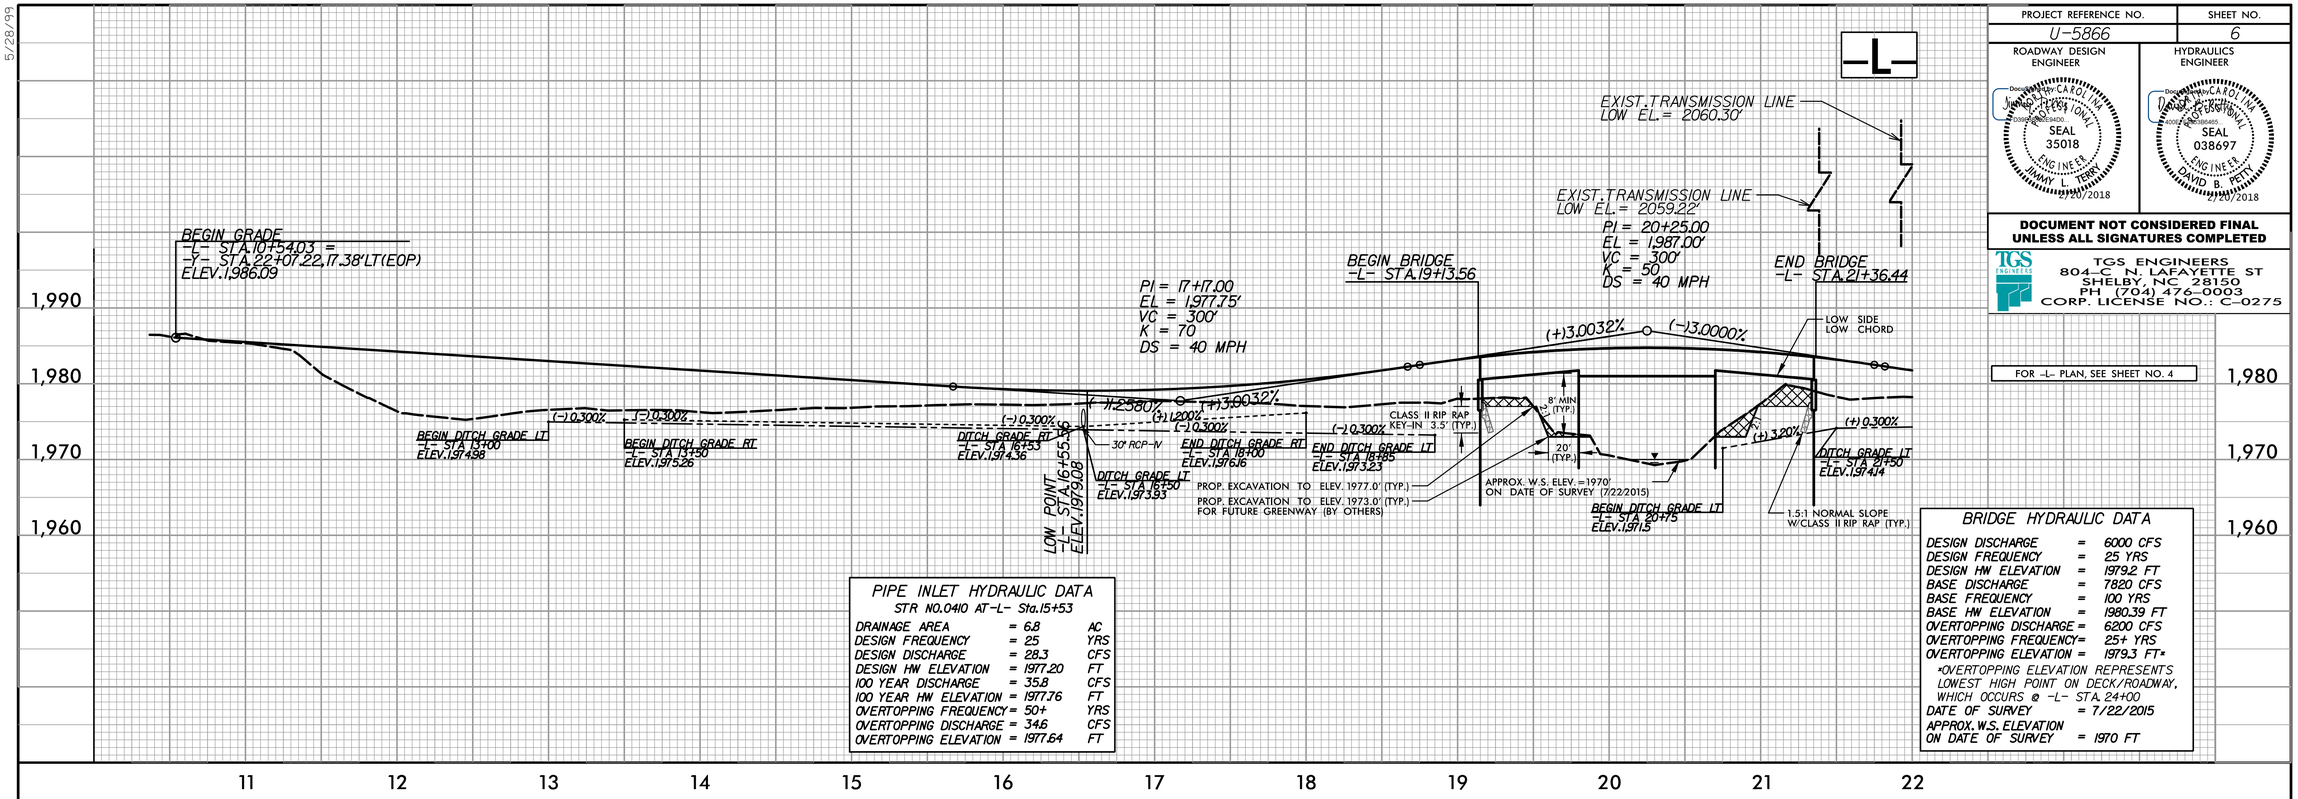

FOR -L- PLAN, SEE SHEET NO. 4

PIPE INLET HYDRAULIC DATA
STR NO.0410 AT -L- Sta.15+53

DRAINAGE AREA	= 6.8	AC
DESIGN FREQUENCY	= 25	YRS
DESIGN DISCHARGE	= 28.3	CFS
DESIGN HW ELEVATION	= 1977.20	FT
100 YEAR DISCHARGE	= 35.8	CFS
100 YEAR HW ELEVATION	= 1977.76	FT
OVERTOPPING FREQUENCY	= 50+	YRS
OVERTOPPING DISCHARGE	= 34.6	CFS
OVERTOPPING ELEVATION	= 1977.64	FT

BRIDGE HYDRAULIC DATA

DESIGN DISCHARGE	=	6000 CFS
DESIGN FREQUENCY	=	25 YRS
DESIGN HW ELEVATION	=	1979.2 FT
BASE DISCHARGE	=	7820 CFS
BASE FREQUENCY	=	100 YRS
BASE HW ELEVATION	=	1980.39 FT
OVERTOPPING DISCHARGE	=	6200 CFS
OVERTOPPING FREQUENCY	=	25+ YRS
OVERTOPPING ELEVATION	=	1979.3 FT*

*OVERTOPPING ELEVATION REPRESENTS LOWEST HIGH POINT ON DECK/ROADWAY, WHICH OCCURS @ -L- STA. 24+00

DATE OF SURVEY	=	7/22/2015
APPROX. W.S. ELEVATION ON DATE OF SURVEY	=	1970 FT

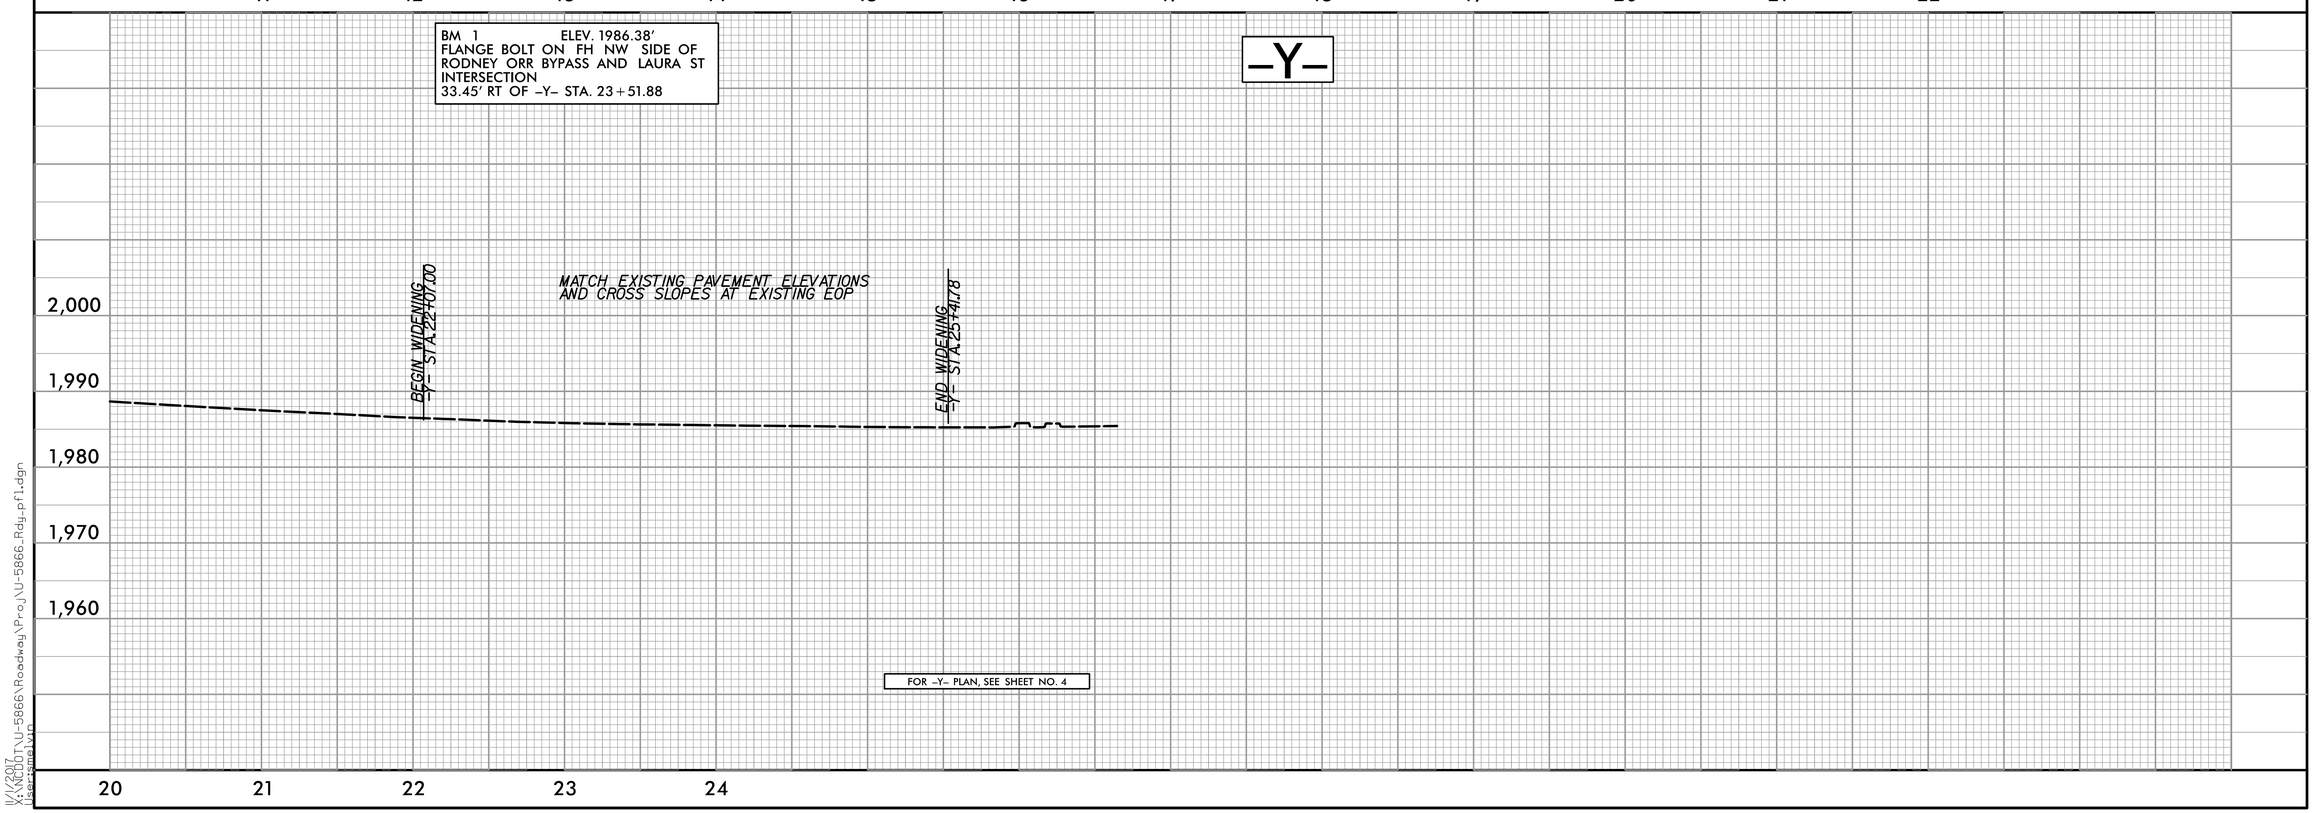

FOR -Y- PLAN, SEE SHEET NO. 4

11/1/2017
W:\R0001\U-5866\Roadway\Proj\U-5866_Rdy_pf1.dgn
User:smelvin

DocuSign Envelope ID: 9E5600CD-4ABF-4A02-AC55-A11B20890D5C

STATE OF NORTH CAROLINA
DIVISION OF HIGHWAYS

TRANSPORTATION MANAGEMENT PLAN

GRAHAM COUNTY

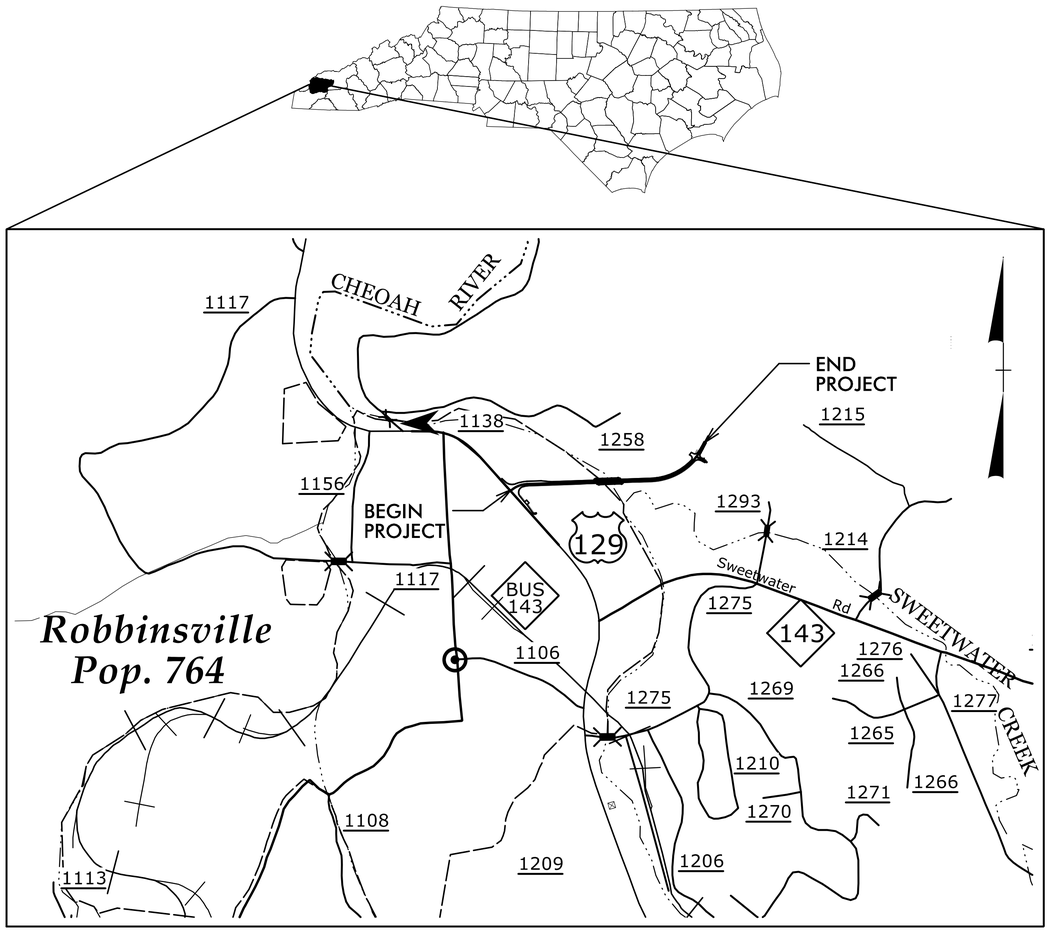

INDEX OF SHEETS

SHEET NO.	TITLE
TMP-1	TITLE SHEET, VICINITY MAP AND INDEX OF SHEETS
TMP-1A	LIST OF APPLICABLE ROADWAY STANDARD DRAWINGS, AND LEGEND
TMP-1B	TRANSPORTATION OPERATIONS PLAN: (MANAGEMENT STRATEGIES, GENERAL NOTES AND LOCAL NOTES)
TMP-2	PHASING
TMP-3	PHASE I OVERVIEW
TMP-4	PHASE I DETAILS

SHEET NO.
TMP-1

TIP PROJECT: U-5866

DOCUMENT NOT CONSIDERED FINAL UNLESS ALL SIGNATURES COMPLETED

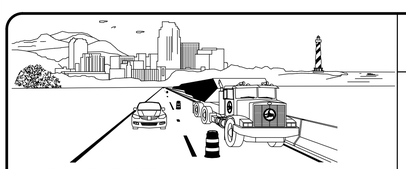

WORK ZONE SAFETY & MOBILITY
"from the MOUNTAINS to the COAST"

PLAN PREPARED FOR N.C.D.O.T. BY:

TGS ENGINEERS
TGS ENGINEERS
804-C N. LAFAYETTE ST
SHELBY, NC 28150
PH (704) 476-0003
CORP. LICENSE NO.: C-0275

JIMMY L. TERRY, PE — PROJECT ENGINEER
SANDRA G. MELVIN — DESIGN TECHNICIAN

DIVISION OF HIGHWAYS
STATE OF NORTH CAROLINA
DEPARTMENT OF TRANSPORTATION
WORK ZONE TRAFFIC CONTROL

APPROVED: _____

DATE: 11/2/2017

SEAL

NORTH CAROLINA PROFESSIONAL SEAL 35018 ENGINEER JIMMY L. TERRY

11/1/2017
X:\NCDOT\U-5866\Traffic\TrafficControl\TCP\U-5866_TC_TMP_01(TSH).dgn
User:smelvin

DocuSign Envelope ID: 9E5600CD-4ABF-4A02-AC55-A11B20890D5C

PROJ. REFERENCE NO.	SHEET NO.
U-5866	TMP-1A

TGS ENGINEERS
804-C N. LAFAYETTE ST
SHELBY, NC 28150
PH (704) 476-0003
CORP. LICENSE NO.: C-0275

ROADWAY STANDARD DRAWINGS

THE FOLLOWING ROADWAY STANDARDS AS SHOWN IN "ROADWAY STANDARD DRAWINGS" - PROJECT SERVICES UNIT - N.C. DEPARTMENT OF TRANSPORTATION - RALEIGH, N.C., DATED JANUARY 2012 ARE APPLICABLE TO THIS PROJECT AND BY REFERENCE HEREBY ARE CONSIDERED A PART OF THESE PLANS:

STD. NO.	TITLE
1101.01	WORK ZONE ADVANCE WARNING SIGNS
1101.02	TEMPORARY LANE CLOSURES
1101.05	WORK ZONE VEHICLE ACCESSES
1101.11	TRAFFIC CONTROL DESIGN TABLES
1110.01	STATIONARY WORK ZONE SIGNS
1110.02	PORTABLE WORK ZONE SIGNS
1130.01	DRUM
1135.01	CONES
1145.01	BARRICADES
1150.01	FLAGGING DEVICES
1180.01	SKINNY-DRUM

LEGEND

GENERAL

- DIRECTION OF TRAFFIC FLOW
- DIRECTION OF PEDESTRIAN TRAFFIC FLOW
- EXIST. PVMT.
- NORTH ARROW
- PROPOSED PVMT.
- TEMP. SHORING (LOCATION PURPOSES ONLY)
- WORK AREA
- REMOVAL
- USER DEFINED (IF NEEDED)
- USER DEFINED (IF NEEDED)

SIGNALS

- EXISTING
- PROPOSED
- TEMPORARY

PAVEMENT MARKINGS

- EXISTING LINES
- TEMPORARY LINES

TRAFFIC CONTROL DEVICES

- BARRICADE (TYPE III)
- CONE
- DRUM
- SKINNY DRUM
- TUBULAR MARKER
- TEMPORARY CRASH CUSHION
- FLASHING ARROW BOARD
- FLAGGER
- LAW ENFORCEMENT
- TRUCK MOUNTED ATTENUATOR (TMA)
- CHANGEABLE MESSAGE SIGN

TEMPORARY SIGNING

- PORTABLE SIGN
- STATIONARY SIGN
- STATIONARY OR PORTABLE SIGN

PAVEMENT MARKERS

- CRYSTAL/CRYSTAL
- CRYSTAL/RED
- YELLOW/YELLOW

PAVEMENT MARKING SYMBOLS

- PAVEMENT MARKING SYMBOLS

DOCUMENT NOT CONSIDERED FINAL UNLESS ALL SIGNATURES COMPLETED

APPROVED:_____ DATE:_____

SEAL

NORTH CAROLINA PROFESSIONAL SEAL 35018 ENGINEER JIMMY L. TERRY

11/2/2017

DIVISION OF HIGHWAYS * STATE OF NORTH CAROLINA * DEPARTMENT OF TRANSPORTATION * WORK ZONE TRAFFIC CONTROL

ROADWAY STANDARD DRAWINGS & LEGEND

11/1/2017
X:\NCDOT\U-5866\Traffic\TrafficControl\TCP\U-5866_TC_TMP_01A(Rdw Std).dgn
User:smelvin

DocuSign Envelope ID: 9E5600CD-4ABF-4A02-AC55-A11B20890D5C

PROJ. REFERENCE NO.	SHEET NO.
U-5866	TMP-1B

TGS ENGINEERS
804-C N. LAFAYETTE ST
SHELBY, NC 28150
PH (704) 476-0003
CORP. LICENSE NO.: C-0275

GENERAL NOTES

CHANGES MAY BE REQUIRED WHEN PHYSICAL DIMENSIONS IN THE DETAIL DRAWINGS, STANDARD DETAILS, AND ROADWAY DETAILS ARE NOT ATTAINABLE TO MEET FIELD CONDITIONS OR RESULT IN DUPLICATE OR UNDESIRED OVERLAPPING OF DEVICES. MODIFICATION MAY INCLUDE: MOVING, SUPPLEMENTING, COVERING, OR REMOVAL OF DEVICES AS DIRECTED BY THE ENGINEER.

THE FOLLOWING GENERAL NOTES APPLY AT ALL TIMES FOR THE DURATION OF THE CONSTRUCTION PROJECT EXCEPT WHEN OTHERWISE NOTED IN THE PLAN OR DIRECTED BY THE ENGINEER.

TIME RESTRICTIONS

A) DO NOT CLOSE OR NARROW TRAVEL LANES AS FOLLOWS:

ROAD NAME	DAY AND TIME RESTRICTIONS	
US 129	MONDAY THRU FRIDAY	7:00 AM TO 9:00 AM
US 129	MONDAY THRU FRIDAY	2:00 PM TO 6:00 PM

B) DO NOT CLOSE OR NARROW TRAVEL LANES DURING HOLIDAYS AND SPECIAL EVENTS AS FOLLOWS:

ROAD NAME

US 129

HOLIDAY

1. FOR ANY UNEXPECTED OCCURRENCE THAT CREATES UNUSUALLY HIGH TRAFFIC VOLUMES, AS DIRECTED BY THE ENGINEER.

2. FOR NEW YEAR'S, BETWEEN THE HOURS OF 2:00 P.M. DECEMBER 31st TO 9:00 A.M. JANUARY 2ND. IF NEW YEAR'S DAY IS ON A FRIDAY, SATURDAY, SUNDAY, OR MONDAY THEN UNTIL 9:00 A.M. THE FOLLOWING TUESDAY.

3. FOR EASTER, BETWEEN THE HOURS OF 2:00 P.M. THURSDAY AND 9:00 A.M. MONDAY.

4. FOR MEMORIAL DAY, BETWEEN THE HOURS OF 2:00 P.M. FRIDAY TO 9:00 A.M. TUESDAY.

5. FOR INDEPENDENCE DAY, BETWEEN THE HOURS OF 2:00 P.M. THE DAY BEFORE INDEPENDENCE DAY AND 9:00 A.M. THE DAY AFTER INDEPENDENCE DAY.

   IF INDEPENDENCE DAY IS ON A FRIDAY, SATURDAY, SUNDAY OR MONDAY THEN BETWEEN THE HOURS OF 2:00 P.M. THE THURSDAY BEFORE INDEPENDENCE DAY AND 9:00 A.M. THE TUESDAY AFTER INDEPENDENCE DAY.

6. FOR LABOR DAY, BETWEEN THE HOURS OF 2:00 P.M. FRIDAY AND 9:00 A.M. TUESDAY.

7. FOR THANKSGIVING DAY, BETWEEN THE HOURS OF 2:00 P.M. TUESDAY TO 9:00 A.M. MONDAY.

8. FOR CHRISTMAS, BETWEEN THE HOURS OF 2:00 P.M. THE FRIDAY BEFORE THE WEEK OF CHRISTMAS DAY AND 9:00 A.M. THE FOLLOWING TUESDAY AFTER THE WEEK OF CHRISTMAS.

LANE AND SHOULDER CLOSURE REQUIREMENTS

C) REMOVE LANE CLOSURE DEVICES FROM THE LANE WHEN WORK IS NOT BEING PERFORMED BEHIND THE LANE CLOSURE OR WHEN A LANE CLOSURE IS NO LONGER NEEDED OR AS DIRECTED BY THE ENGINEER.

D) WHEN PERSONNEL AND/OR EQUIPMENT ARE WORKING ON THE SHOULDER ADJACENT TO AN UNDIVIDED FACILITY AND WITHIN 5 FT OF AN OPEN TRAVEL LANE, CLOSE THE NEAREST OPEN TRAVEL LANE USING ROADWAY STANDARD DRAWING NO. 1101.02 UNLESS THE WORK AREA IS PROTECTED BY BARRIER OR GUARDRAIL.

   WHEN PERSONNEL AND/OR EQUIPMENT ARE WORKING ON THE SHOULDER ADJACENT TO A DIVIDED FACILITY AND WITHIN 10 FT OF AN OPEN TRAVEL LANE, CLOSE THE NEAREST OPEN TRAVEL LANE USING ROADWAY STANDARD DRAWING NO. 1101.02 UNLESS THE WORK AREA IS PROTECTED BY BARRIER OR GUARDRAIL.

E) WHEN PERSONNEL AND/OR EQUIPMENT ARE WORKING WITHIN A LANE OF TRAVEL OF AN UNDIVIDED OR DIVIDED FACILITY, CLOSE THE LANE ACCORDING TO THE TRAFFIC CONTROL PLANS, ROADWAY STANDARD DRAWINGS, OR AS DIRECTED BY THE ENGINEER. CONDUCT THE WORK SO THAT ALL PERSONNEL AND/OR EQUIPMENT REMAIN WITHIN THE CLOSED TRAVEL LANE.

F) DO NOT WORK SIMULTANEOUSLY WITHIN 15 FT ON BOTH SIDES OF AN OPEN TRAVELWAY, RAMP, OR LOOP WITHIN THE SAME LOCATION UNLESS PROTECTED WITH GUARDRAIL OR BARRIER.

PAVEMENT EDGE DROP OFF REQUIREMENTS

G) BACKFILL AT A 6:1 SLOPE UP TO THE EDGE AND ELEVATION OF EXISTING PAVEMENT IN AREAS ADJACENT TO AN OPENED TRAVEL LANE THAT HAS AN EDGE OF PAVEMENT DROP-OFF AS FOLLOWS:

   BACKFILL DROP-OFFS THAT EXCEED 2 INCHES ON ROADWAYS WITH POSTED SPEED LIMITS OF 45 MPH OR GREATER.

   BACKFILL DROP-OFFS THAT EXCEED 3 INCHES ON ROADWAYS WITH POSTED SPEED LIMITS LESS THAN 45 MPH.

   BACKFILL WITH SUITABLE COMPACTED MATERIAL, AS APPROVED BY THE ENGINEER, AT NO EXPENSE TO THE DEPARTMENT.

H) DO NOT EXCEED A DIFFERENCE OF 2 INCHES IN ELEVATION BETWEEN OPEN LANES OF TRAFFIC FOR NOMINAL LIFTS OF 1.5 INCHES. INSTALL ADVANCE WARNING "UNEVEN LANES" SIGNS (W8-11) IN ADVANCE AND A MINIMUM OF EVERY HALF MILE THROUGHOUT THE UNEVEN AREA.

TRAFFIC PATTERN ALTERATIONS

I) NOTIFY THE ENGINEER TWENTY ONE (21) CALENDAR DAYS PRIOR TO ANY TRAFFIC PATTERN ALTERATION.

SIGNING

J) INSTALL ADVANCE WORK ZONE WARNING SIGNS WHEN WORK IS WITHIN 40 FT FROM THE EDGE OF TRAVEL LANE AND NO MORE THAN THREE (3) DAYS PRIOR TO THE BEGINNING OF CONSTRUCTION.

K) ENSURE ALL NECESSARY SIGNING IS IN PLACE PRIOR TO ALTERING ANY TRAFFIC PATTERN.

TRAFFIC CONTROL DEVICES

L) WHEN LANE CLOSURES ARE NOT IN EFFECT SPACE CHANNELIZING DEVICES IN WORK AREAS NO GREATER IN FEET THAN TWICE THE POSTED SPEED LIMIT (MPH) EXCEPT, 10 FT ON-CENTER IN RADII, AND 3 FT OFF THE EDGE OF AN OPEN TRAVELWAY. REFER TO STANDARD SPECIFICATIONS FOR ROADS AND STRUCTURES SECTIONS 1130 (DRUMS), 1135 (CONES) AND 1180 (SKINNY DRUMS) FOR ADDITIONAL REQUIREMENTS.

M) PLACE TYPE III BARRICADES, WITH "ROAD CLOSED" SIGN R11-2 ATTACHED, OF SUFFICIENT LENGTH TO CLOSE ENTIRE ROADWAY.

MISCELLANEOUS

N) IN THE EVENT A TIE-IN CANNOT BE MADE IN ONE DAY'S TIME, BRING THE TIE-IN AREA TO AN APPROPRIATE ROADWAY ELEVATION AS DETERMINED BY THE ENGINEER. PLACE BLACK ON ORANGE "LOOSE GRAVEL" SIGNS (W8-7) AND BLACK ON ORANGE ''PAVEMENT ENDS'' SIGNS (W8-3) AND RESPECTIVELY IN ADVANCE OF THE UNEVEN AREAS. USE DRUMS TO DELINEATE THE EDGE OF ROADWAY ALONG UNPAVED AREAS.

O) ALL CURB RAMP LOCATIONS SHALL BE DERIVED FROM STATIONING SHOWN ON PAVEMENT MARKING PLANS OR AS DIRECTED BY THE ENGINEER IN COORDINATION WITH THE SIGNING AND DELINEATION UNIT.

P) CONTRACTOR SHALL MAINTAIN SIDEWALK ACCESS AT ALL TIMES AS STATED IN THE PHASING. CONTRACTOR SHALL BE RESPONSIBLE TO PROVIDE TEMPORARY SIDEWALKS (CONCRETE, ASPHALT, OR OTHER SUITABLE MATERIAL AS APPROVED BY THE ENGINEER) AT ALL LOCATIONS WHERE THE OPEN PEDESTRIAN TRAVELWAY HAS BEEN REMOVED FOR CONSTRUCTION OPERATIONS (UTILITIES, DRAINAGE, ETC.).

LOCAL NOTES

UNLESS OTHERWISE NOTED PROVIDE ACCESS TO ALL DRIVES AT ALL TIMES.

MANAGEMENT STRATEGIES

THE MAJORITY OF WORK TO CONSTRUCT THE PROPOSED ACCESS ROAD BETWEEN RODNEY ORR BYPASS/US129 AND THE ROBBINSVILLE HIGH SCHOOL/ MIDDLE SCHOOL WILL BE PERFORMED AWAY FROM THE EXISTING TRAFFIC. THE TIE-IN TO EXISTING ROADS WILL BE CONSTRUCTED USING TEMPORARY LANE CLOSURES AND FLAGGERS AS NEEDED.

APPROVED: _____

DATE: 11/2/2017

SEAL

NORTH CAROLINA PROFESSIONAL ENGINEER SEAL 035018 JIMMY L. TERRY

DOCUMENT NOT CONSIDERED FINAL UNLESS ALL SIGNATURES COMPLETED

DIVISION OF HIGHWAYS STATE OF NORTH CAROLINA DEPARTMENT OF TRANSPORTATION WORK ZONE TRAFFIC CONTROL

TRANSPORTATION OPERATIONS PLAN

11/1/2017
X:\NCDOT\U-5866\Traffic\TrafficControl\TCP\U-5866_TC_TMP_01B(TOP).dgn
User:smelvin

DocuSign Envelope ID: 9E5600CD-4ABF-4A02-AC55-A11B20890D5C

PROJ. REFERENCE NO.	SHEET NO.
U-5866	TMP-2

TGS ENGINEERS
804-C N. LAFAYETTE ST
SHELBY, NC 28150
PH (704) 476-0003
CORP. LICENSE NO.: C-0275

PHASING

PHASE I

STEP 1:

INSTALL ALL ADVANCE WORK ZONE WARNING SIGNS ON -L-, -Y- AND -DR1- IN ACCORDANCE WITH NCDOT RDY STD DRAWING 1101.01 (SHT 3 OF 3).

STEP 2:

INSTALL THE ROADWAY DRAINAGE ALONG -L- (ACCESS RD) BETWEEN -L- STA 11+00.00 AND 29+05.00 (SEE ROADWAY PLANS)

WITHOUT DISTURBING ANY EXISTING TRAFFIC CONSTRUCT THE FOLLOWING UP TO BUT NOT INCLUDING THE FINAL LAYER OF SURFACE COURSE (SEE TMP-3 & 4):
-L- STA 11+00.00 TO 19+13.56 (BEGIN BRIDGE)
-L- STA 21+36.44 (END BRIDGE) TO 29+05.00

CONSTRUCT THE ROADWAY BRIDGE OVER CHEOAH RIVER FROM -L- STA 19+13.56 TO 21+36.44

STEP 3:

WORK IN THIS STEP WILL TAKE PLACE IN TWO AREAS AND THE CONTRACTOR CAN WORK CONCURRENTLY IN BOTH AREAS.

AREA 1 (TIE IN TO RODNEY ORR BYPASS):

A. CLOSE THE EXISTING ENTRANCE AT -Y- STA 23+11.00 LT TO TRAFFIC. (SEE TMP-3 AND 4)

B. INSTALL ROADSIDE DRAINAGE. (SEE ROADWAY PLANS)

USING TEMPORARY LANE CLOSURES AND FLAGGERS AS NEEDED CONSTRUCT -L- (ACCESS RD) FROM -L- STA. 10+54.03 TO 11+00.00 AND THE TURN LANE ALONG -Y-(RODNEY ORR BYP) FROM -Y- STA. 23+10.00 TO 25+41.78 UP TO BUT NOT INCLUDING THE FINAL LAYER OF SURFACE COURSE. (SEE TMP-3 AND 4, SEE NCDOT RDY STD. DWG 1101.02, SHT 2 OF 15)

INSTALL THE ADJACENT SIDEWALK AND PLACE CURB RAMPS AT THE INTERSECTON AND THE BUSINESS ENTRANCE AS SHOWN ON PLANS (SEE TMP-4 & PAVEMENT MARKING PLANS) (SEE TMP-3 AND 4)

AREA 2 (TIE TO SCHOOL PROPERTY):

A. CLOSE THE EXISTING PEDESTRIAN BRIDGE AND WALK TO PEDESTRIANS. (SEE TMP-4)

B. USING TEMPORARY LANE CLOSURES AND FLAGGERS AS NEEDED CONSTRUCT THE FOLLOWING UP TO BUT NOT INCLUDING THE FINAL LAYER OF SURFACE COURSE:
-L- STA. 29+05.00 TO 31+33.00
-DR1- STA. 10+15.24 TO 11+00.00
CONSTRUCT SIDEWALK AND CURB RAMPS AS SHOWN ON PLANS.
(SEE TMP 3 & 4, SEE PAVEMENT MARKING PANS)

STEP 4:

INSTALL NEW SIGNAL SYSTEM AT THE INTERSECTION OF THE NEW ACCESS RD (-L-) AND RODNEY ORR BYP (-Y-) (SEE SIGNAL PLANS FOR PHASING SEQUENCE)

STEP 5:

USING TEMPORARY LANE CLOSURES AND FLAGGERS AS NEEDED PLACE THE FINAL LAYER OF SURFACE COURSE AS FOLLOWS: (SEE TMP-3)
-L- STA. 10+54.03 TO 19+13.56 (BEGIN BRIDGE)
-L- STA. 21+36.44 (END BRIDGE) TO 31+33.00
-Y- STA. 23+10.00 TO 25+41.78 (TURNING LANE ONLY)
-DR1- STA. 10+15.24 TO 11+00.00

STEP 6:

USING TEMPORARY LANE CLOSURES AND FLAGGERS AS NEEDED REMOVE EXISTING CONFLICTING PAVEMENT MARKINGS AND PLACE THE FINAL PAVEMENT MARKINGS AS FOLLOWS:
-L- STA. 10+54.03 TO 31+33.00
-Y- STA. 15+60.00 TO 26+30.00
(SEE PAVEMENT MARKING PLANS)

STEP 7:
ACTIVATE THE NEW SIGNAL SYSTEM AND OPEN ALL ROADS TO TRAFFIC IN THEIR NEW PATTERN .

APPROVED: _____

DATE: 11/2/2017

SEAL

NORTH CAROLINA PROFESSIONAL SEAL 35018 ENGINEER JIMMY L. TERRY

DOCUMENT NOT CONSIDERED FINAL UNLESS ALL SIGNATURES COMPLETED

DIVISION OF HIGHWAYS STATE OF NORTH CAROLINA DEPARTMENT OF TRANSPORTATION WORK ZONE TRAFFIC CONTROL

PHASING

11/1/2017
X:\NCDOT\U-5866\Traffic\TrafficControl\TCP\U-5866_TC_TMP_02(Phasing).dgn
User:smelvin

DocuSign Envelope ID: 9E5600CD-4ABF-4A02-AC55-A11B20890D5C

PROJ. REFERENCE NO.	SHEET NO.
U-5866	TMP-3

TGS ENGINEERS
804-C N. LAFAYETTE ST
SHELBY, NC 28150
PH (704) 476-0003
CORP. LICENSE NO.: C-0275

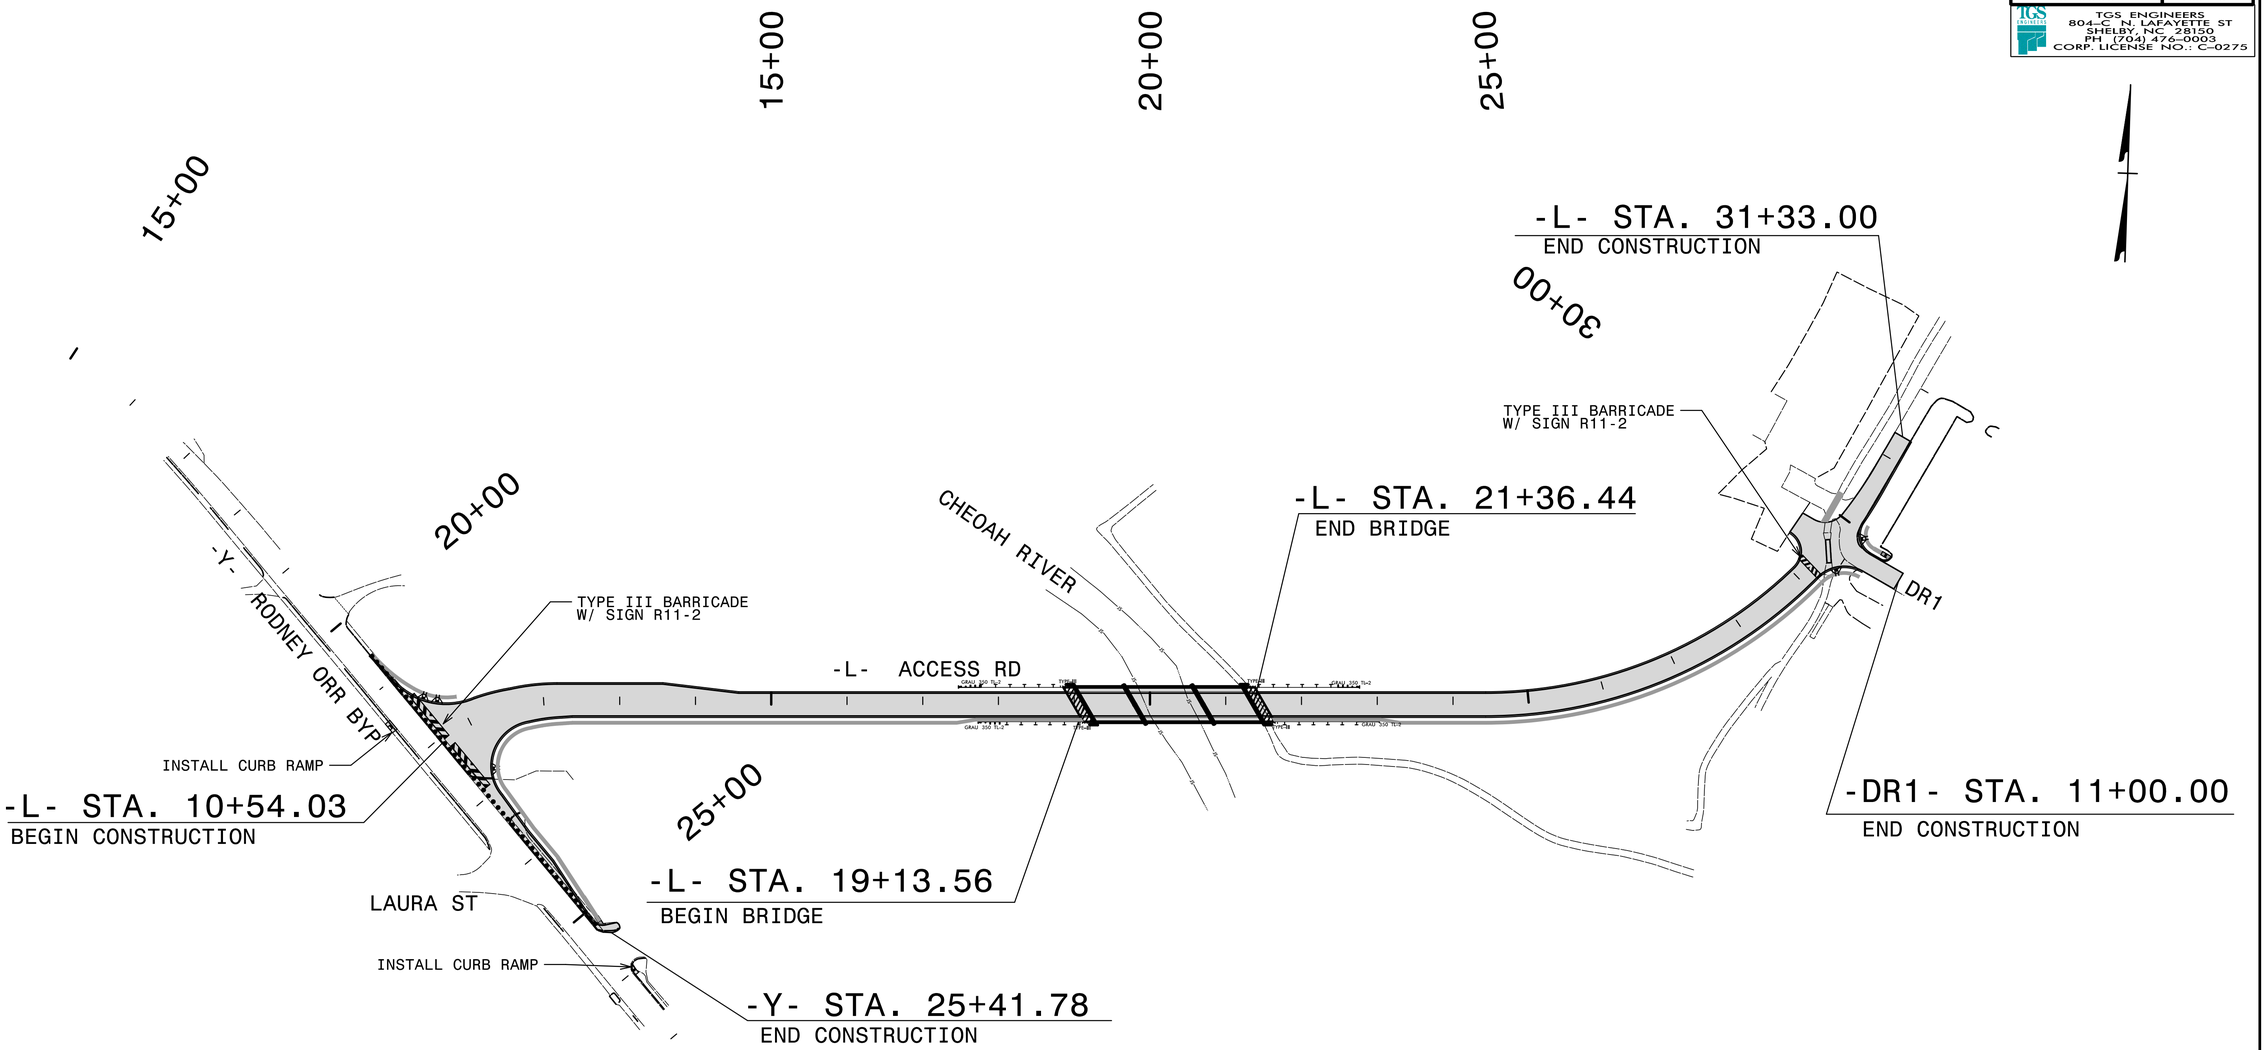

APPROVED: _____

DATE: 11/2/2017

SEAL

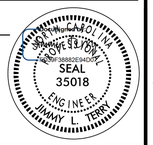

DOCUMENT NOT CONSIDERED FINAL UNLESS ALL SIGNATURES COMPLETED

PHASE I OVERVIEW

11/1/2017
X:\NCDOT\U-5866\Traffic\TrafficControl\TCP\U-5866_TC_TMP_03(0VII).dgn
User:smelvin

DocuSign Envelope ID: 9E5600CD-4ABF-4A02-AC55-A11B20890D5C

PROJ. REFERENCE NO.	SHEET NO.
U-5866	TMP-4

TGS ENGINEERS
804-C N. LAFAYETTE ST
SHELBY, NC 28150
PH (704) 476-0003
CORP. LICENSE NO.: C-0275

AREA 1

PHASE 1, STEP 2:

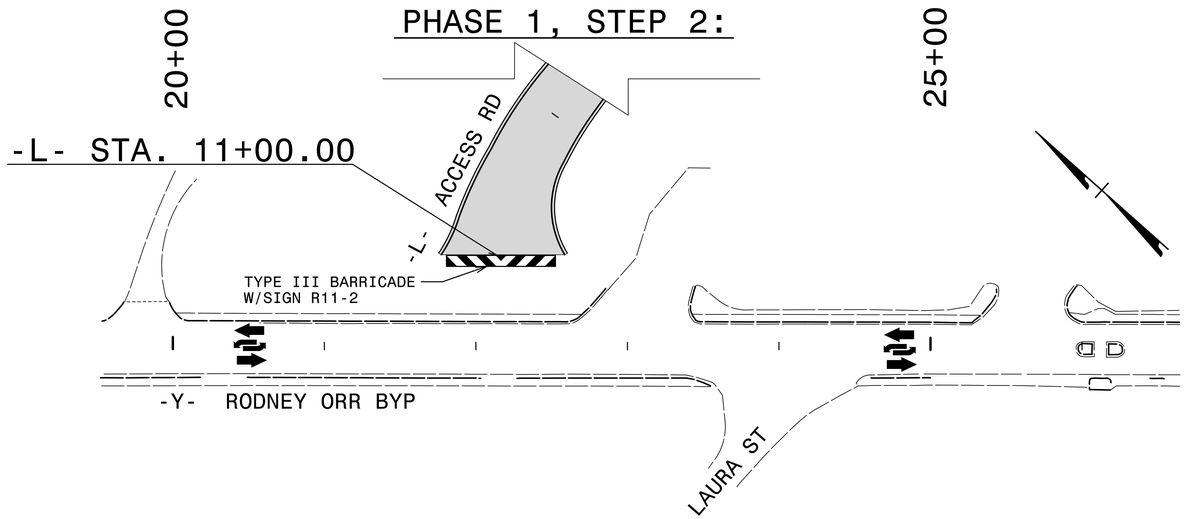

PHASE 1, STEP 3:

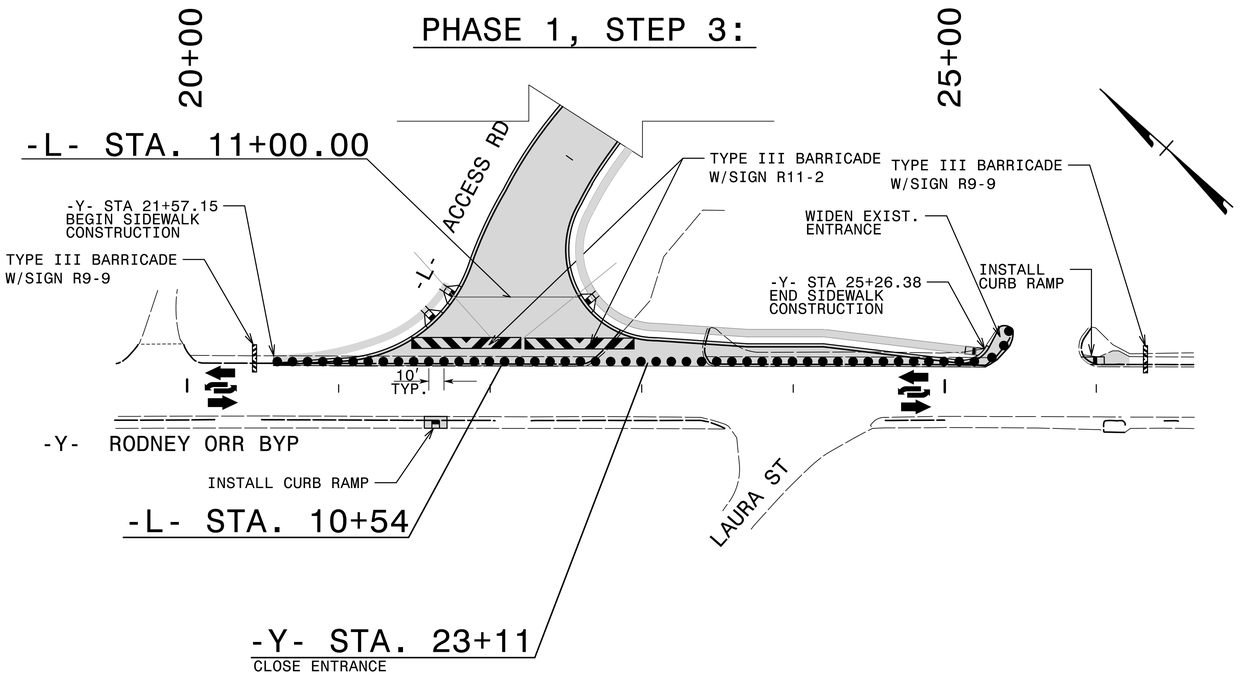

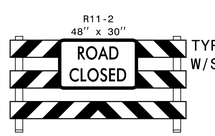

TYPE III BARRICADE
W/SIGN R11-2

TYPE III BARRICADE

TYPE III BARRICADE
W/SIGN R9-9

TYPE III BARRICADE

NOTE:
SEE PAVEMENT MARKING PLANS
FOR CURB RAMP LOCATIONS.

AREA 2

PHASE 1, STEP 2:

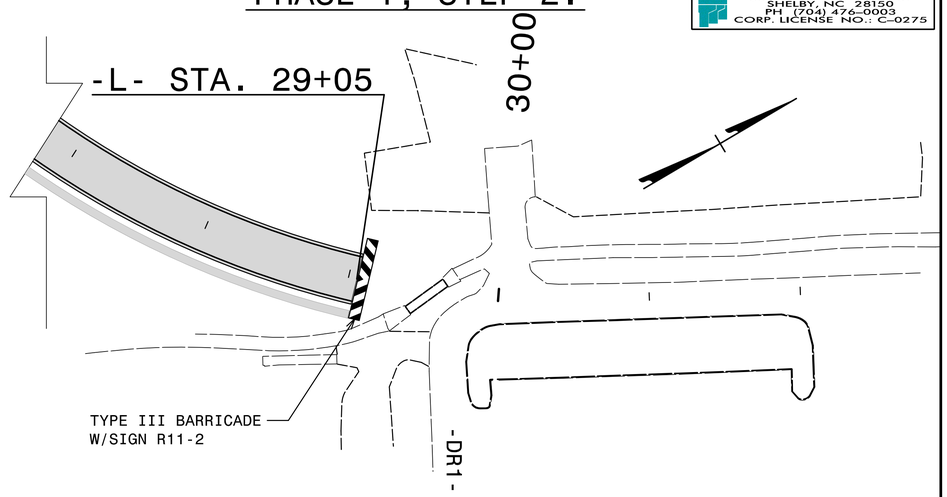

PHASE 1, STEP 3:

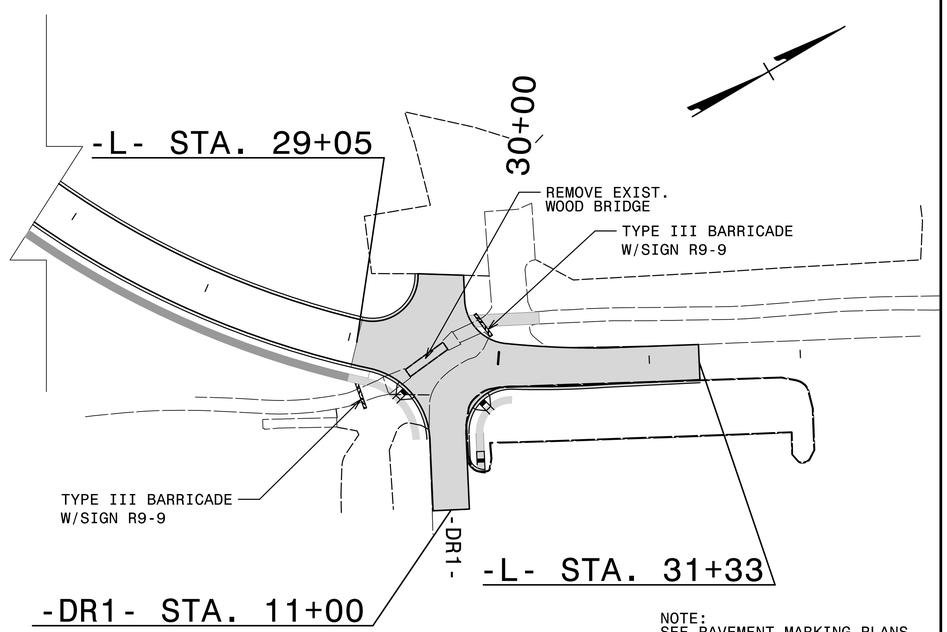

NOTE:
SEE PAVEMENT MARKING PLANS
FOR CURB RAMP LOCATIONS.

APPROVED: _____

DATE: 11/2/2017

SEAL

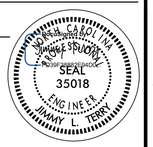

DOCUMENT NOT CONSIDERED FINAL
UNLESS ALL SIGNATURES COMPLETED

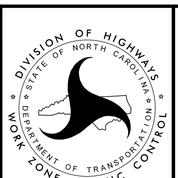

PHASE I DETAILS

11/1/2017
X:\NCDOT\U-5866\Traffic\TrafficControl\TCP\U-5866_TC_TMP_04(DETAIL).dgn
User:smelvin

TIP NO.	SHEET NO.
U-5866	PMP-1

APPROVED: _____

DATE: _____

SEAL

NORTH CAROLINA PROFESSIONAL SEAL 35018 ENGINEER JIMMY L. TERRY

11/2/2017

DOCUMENT NOT CONSIDERED FINAL UNLESS ALL SIGNATURES COMPLETED

STATE OF NORTH CAROLINA
DEPARTMENT OF TRANSPORTATION

PAVEMENT MARKING PLAN

GRAHAM COUNTY

LOCATION: NEW ROUTE FROM US 129(RODNEY ORR BYP) TO ROBBINSVILLE HIGH SCHOOL/MIDDLE SCHOOL CAMPUS

ROADWAY STANDARD DRAWING

THE FOLLOWING ROADWAY STANDARDS AS APPEAR IN "ROADWAY STANDARD DRAWINGS" - PROJECT SERVICES UNIT - N.C. DEPARTMENT OF TRANSPORTATION - RALEIGH, N.C., DATED JANUARY 2012 ARE APPLICABLE TO THIS PROJECT AND BY REFERENCE HEREBY ARE CONSIDERED A PART OF THESE PLANS:

STD. NO.	TITLE
1205.01	PAVEMENT MARKINGS - LINE TYPES AND OFFSETS
1205.02	PAVEMENT MARKINGS - TWO-LANE AND MULTILANE ROADWAYS
1205.04	PAVEMENT MARKINGS - INTERSECTIONS
1205.05	PAVEMENT MARKINGS - TURN LANES
1205.08	PAVEMENT MARKINGS - SYMBOLS AND WORD MESSAGES
1205.10	PAVEMENT MARKINGS - SCHOOL AREAS
1205.12	PAVEMENT MARKINGS - BRIDGES
1250.01	RAISED PAVEMENT MARKERS - INSTALLATION SPACING
1253.01	RAISED PAVEMENT MARKERS - SNOWPLOWABLE
1261.01	GUARDRAIL AND BARRIER DELINEATORS - INSTALLATION SPACING
1261.02	GUARDRAIL AND BARRIER DELINEATORS - TYPES AND MOUNTING
1262.01	GUARDRAIL END DELINEATION

GENERAL NOTES

THE FOLLOWING GENERAL NOTES APPLY AT ALL TIMES FOR THE DURATION OF THE CONSTRUCTION PROJECT, EXCEPT WHEN OTHERWISE NOTED IN THE PLAN, OR DIRECTED BY THE ENGINEER.

A) INSTALL PAVEMENT MARKINGS AND PAVEMENT MARKERS ON THE FINAL SURFACE AS FOLLOWS:

ROAD NAME	MARKING	MARKER
ACCESS ROAD	THERMOPLASTIC	SNOWPLOWABLE RAISED
RODNEY ORR BYPASS	THERMOPLASTIC	SNOWPLOWABLE RAISED

B) TIE PROPOSED PAVEMENT MARKING LINES TO EXISTING PAVEMENT MARKING LINES.

C) REMOVE/REPLACE ANY CONFLICTING/DAMAGED PAVEMENT MARKINGS AND MARKERS.

D) UNLESS OTHERWISE SPECIFIED, HEATED-IN-PLACE THERMOPLASTIC MAY BE USED IN LIEU OF EXTRUDED THERMOPLASTIC FOR STOP BARS, SYMBOLS, CHARACTERS AND DIAGONALS. IF HEATED-IN-PLACE IS USED, IT SHALL BE PAID FOR USING THE EXTRUDED THERMOPLASTIC PAY ITEM.

E) SEE ROADWAY PLANS FOR ALTERNATE CURB RAMP DESIGNS WHEN INDICATED ON PAVEMENT MARKING DETAIL SHEETS.

INDEX

SHEET NO.	DESCRIPTION
PMP-1	PAVEMENT MARKING PLAN TITLE, INDEX OF SHEETS, LIST OF APPLICABLE ROADWAY STANDARD DRAWINGS, GENERAL NOTES, AND FINAL PAVEMENT MARKING SCHEDULE
PMP-2	CROSSWALK PAVEMENT MARKING GUIDANCE DETAIL
PMP-3 THRU PMP-4	FINAL PAVEMENT MARKING PLAN

FINAL PAVEMENT MARKING SCHEDULE

SYMBOL	DESCRIPTION
	PAVEMENT MARKINGS
	THERMOPLASTIC(24", 120 MILS)
T2	WHITE STOPBAR
T3	WHITE CROSSWALK LINE
	THERMOPLASTIC(4", 120 MILS)
TD	3 FT. - 9 FT./SP WHITE MINISKIP
TE	WHITE SOLID LANE LINE
TF	10 FT. YELLOW SKIP
TH	YELLOW SINGLE CENTER
TI	YELLOW DOUBLE CENTER
	THERMOPLASTIC(4", 90 MILS)
TA	WHITE EDGELINE
	THERMOPLASTIC(8", 120 MILS)
TQ	WHITE CROSSWALK LINE
	THERMOPLASTIC(8", 90 MILS)
TP	YELLOW DIAGONAL

SYMBOL	DESCRIPTION
	THERMOPLASTICPAVEMENT MARKING CHARACTER (120 MILS)
UI	ALPHANUMERIC CHAR.
	THERMOPLASTICPAVEMENT MARKING SYMBOLS (90 MILS)
UA	LEFT TURN ARROW
UB	RIGHT TURN ARROW
UC	STRAIGHT ARROW
	MARKERS
	SNOWPLOWABLE RAISED PAVEMENT MARKERS
ME	YELLOW & YELLOW
MF	CRYSTAL & RED

PLAN PREPARED FOR N.C.D.O.T. BY:

TGS ENGINEERS
804-C N. LAFAYETTE ST
SHELBY, NC 28150
PH (704) 476-0003
CORP. LICENSE NO.: C-0275

JIMMY L. TERRY, PE — PROJECT ENGINEER

SANDRA MELVIN — DESIGN TECHNICIAN

STATE OF NORTH CAROLINA DEPARTMENT OF TRANSPORTATION

T.I.P.: U-5866

11/1/2017
X:\NCDOT\U-5866\Traffic\TrafficControl\TCP\Pavement Marking Plans\U-5866_Sgn_PMP_01(Tsh).dgn
User:smelvin

TIP NO.	SHEET NO.
U-5866	PMP-2

APPROVED:

DATE:

SEAL

NORTH CAROLINA PROFESSIONAL SEAL 35018 ENGINEER JIMMY L. TERRY

11/2/2017

REVISIONS

DOCUMENT NOT CONSIDERED FINAL UNLESS ALL SIGNATURES COMPLETED

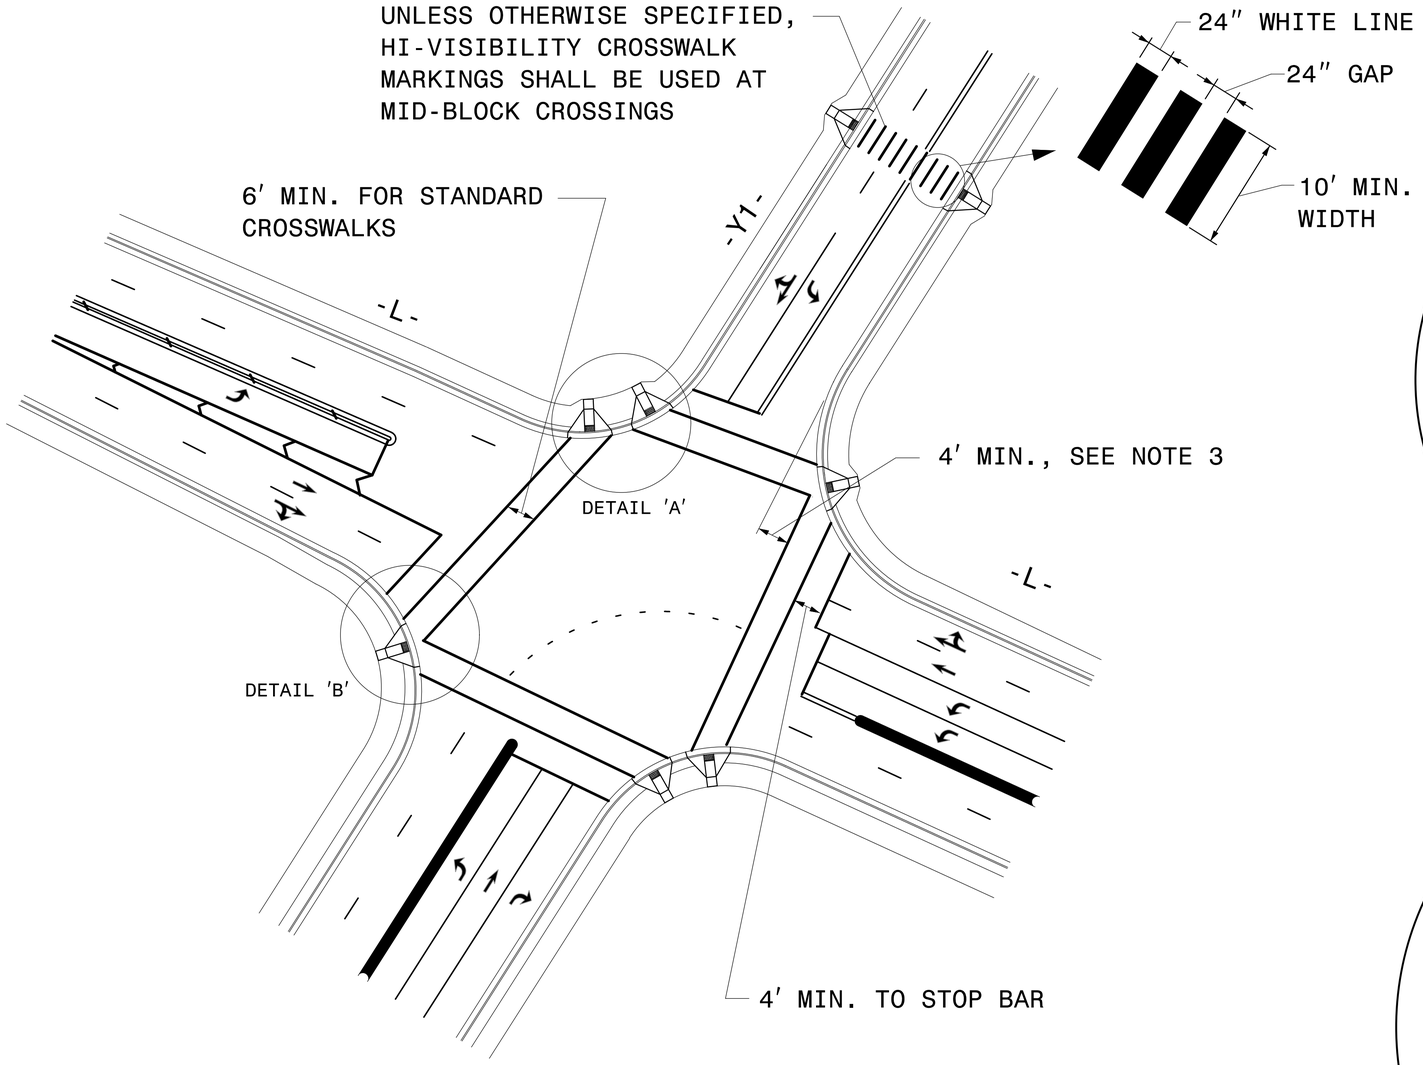

GUIDANCE DETAIL FOR CROSSWALK MARKINGS

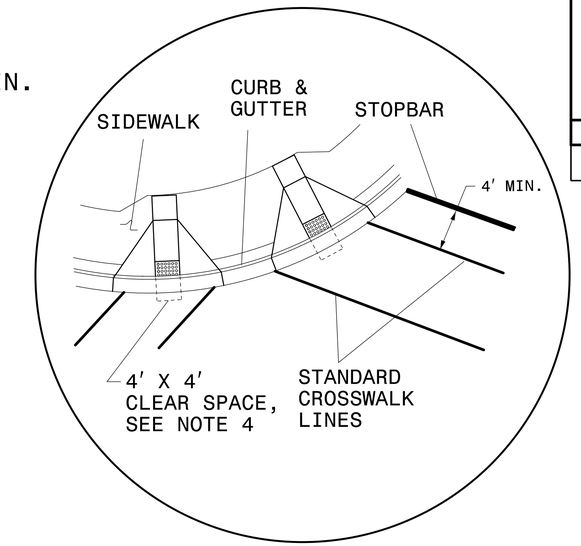

DETAIL 'A'- DUAL CURB RAMPS

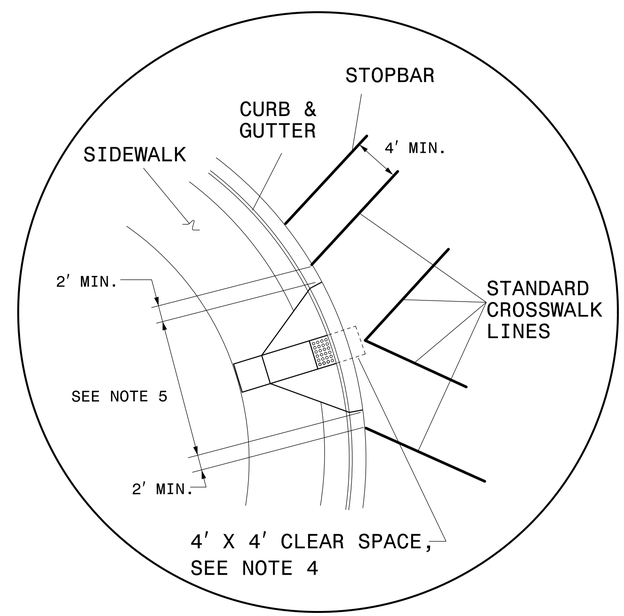

DETAIL 'B'- SINGLE DIAGONAL CURB RAMP

NOTES:

1. USE THE DETAILS ABOVE AND THE FOLLOWING NOTES FOR GUIDANCE IN PLACING CROSSWALK MARKINGS NOT STATIONED ON THE DETAIL SHEETS OR WHEN FIELD ADJUSTMENTS REQUIRED MOVING STATIONED MARKINGS AS DIRECTED BY THE ENGINEER. REFER TO NCDOT ROADWAY STANDARD DRAWINGS, MUTCD AND ADA STANDARDS FOR ADDITIONAL GUIDANCE.

2. THE CROSSWALK MARKINGS SHOWN ON THE ABOVE DETAILS ARE FOR REFERENCE ONLY. ONLY INSTALL CROSSWALK MARKINGS WHERE SHOWN ON THE DETAIL SHEETS OR AS DIRECTED BY THE ENGINEER. THE CROSSWALK MARKING TYPE, STANDARD OR HI-VISIBILITY, SHALL BE INSTALL AS SPECIFIED ON THE DETAIL SHEETS OR AS DIRECTED BY THE ENGINEER.

3. SET BACK DISTANCE FROM INSIDE CROSSWALK MARKING TO NEAREST EDGE OF TRAVEL IS 4' MIN.

4. BEYOND THE BOTTOM GRADE BRAKE, A CLEAR SPACE OF 4' X 4' MINIMUM SHALL BE PROVIDED WITHIN THE MARKINGS.

5. SINGLE DIAGONAL CURB RAMPS WITH FLARED SIDES SHALL HAVE A SEGMENT OF CURB 2 FEET LONG MINIMUM LOCATED ON EACH SIDE OF THE CURB RAMP AND WITHIN THE MARKED CROSSING, SEE DETAIL 'B'.

6. CURB RAMPS SHALL BE CONSTRUCTED IN ACCORDANCE TO THE LATEST NCDOT ROADWAY STANDARD DRAWINGS.

CROSSWALK PAVEMENT MARKING GUIDANCE DETAIL

11/1/2017
W:\NCDOT\U-5866\Traffic\TrafficControl\TCP\Pavement Marking Plans\U-5866_Sgn_PMP_02.dgn
User:smelvin

E1/2/8

TIP NO.	SHEET NO.
U-5866	PMP-3

APPROVED: _____

DATE: _____

SEAL

NORTH CAROLINA PROFESSIONAL ENGINEER SEAL 35018 JIMMY L. TERRY

11/2/2017

DOCUMENT NOT CONSIDERED FINAL UNLESS ALL SIGNATURES COMPLETED

TGS ENGINEERS
804-C N. LAFAYETTE ST
SHELBY, NC 28150
PH (704) 476-0003
CORP. LICENSE NO.: C-0275

SEE SIGNAL PLANS TO VERIFY
STOPBAR AND CURB RAMP LOCATIONS.

SEE PMP-1 FOR FINAL PAVEMENT MARKING SCHEDULE.

REMOVE ALL CONFLICTING EXSTING MARKINGS, SYMBOLS AND MARKERS.
REPLACE ALL DAMAGED PAVEMENT MARKINGS, SYMBOLS AND MARKERS AS NECESSARY.

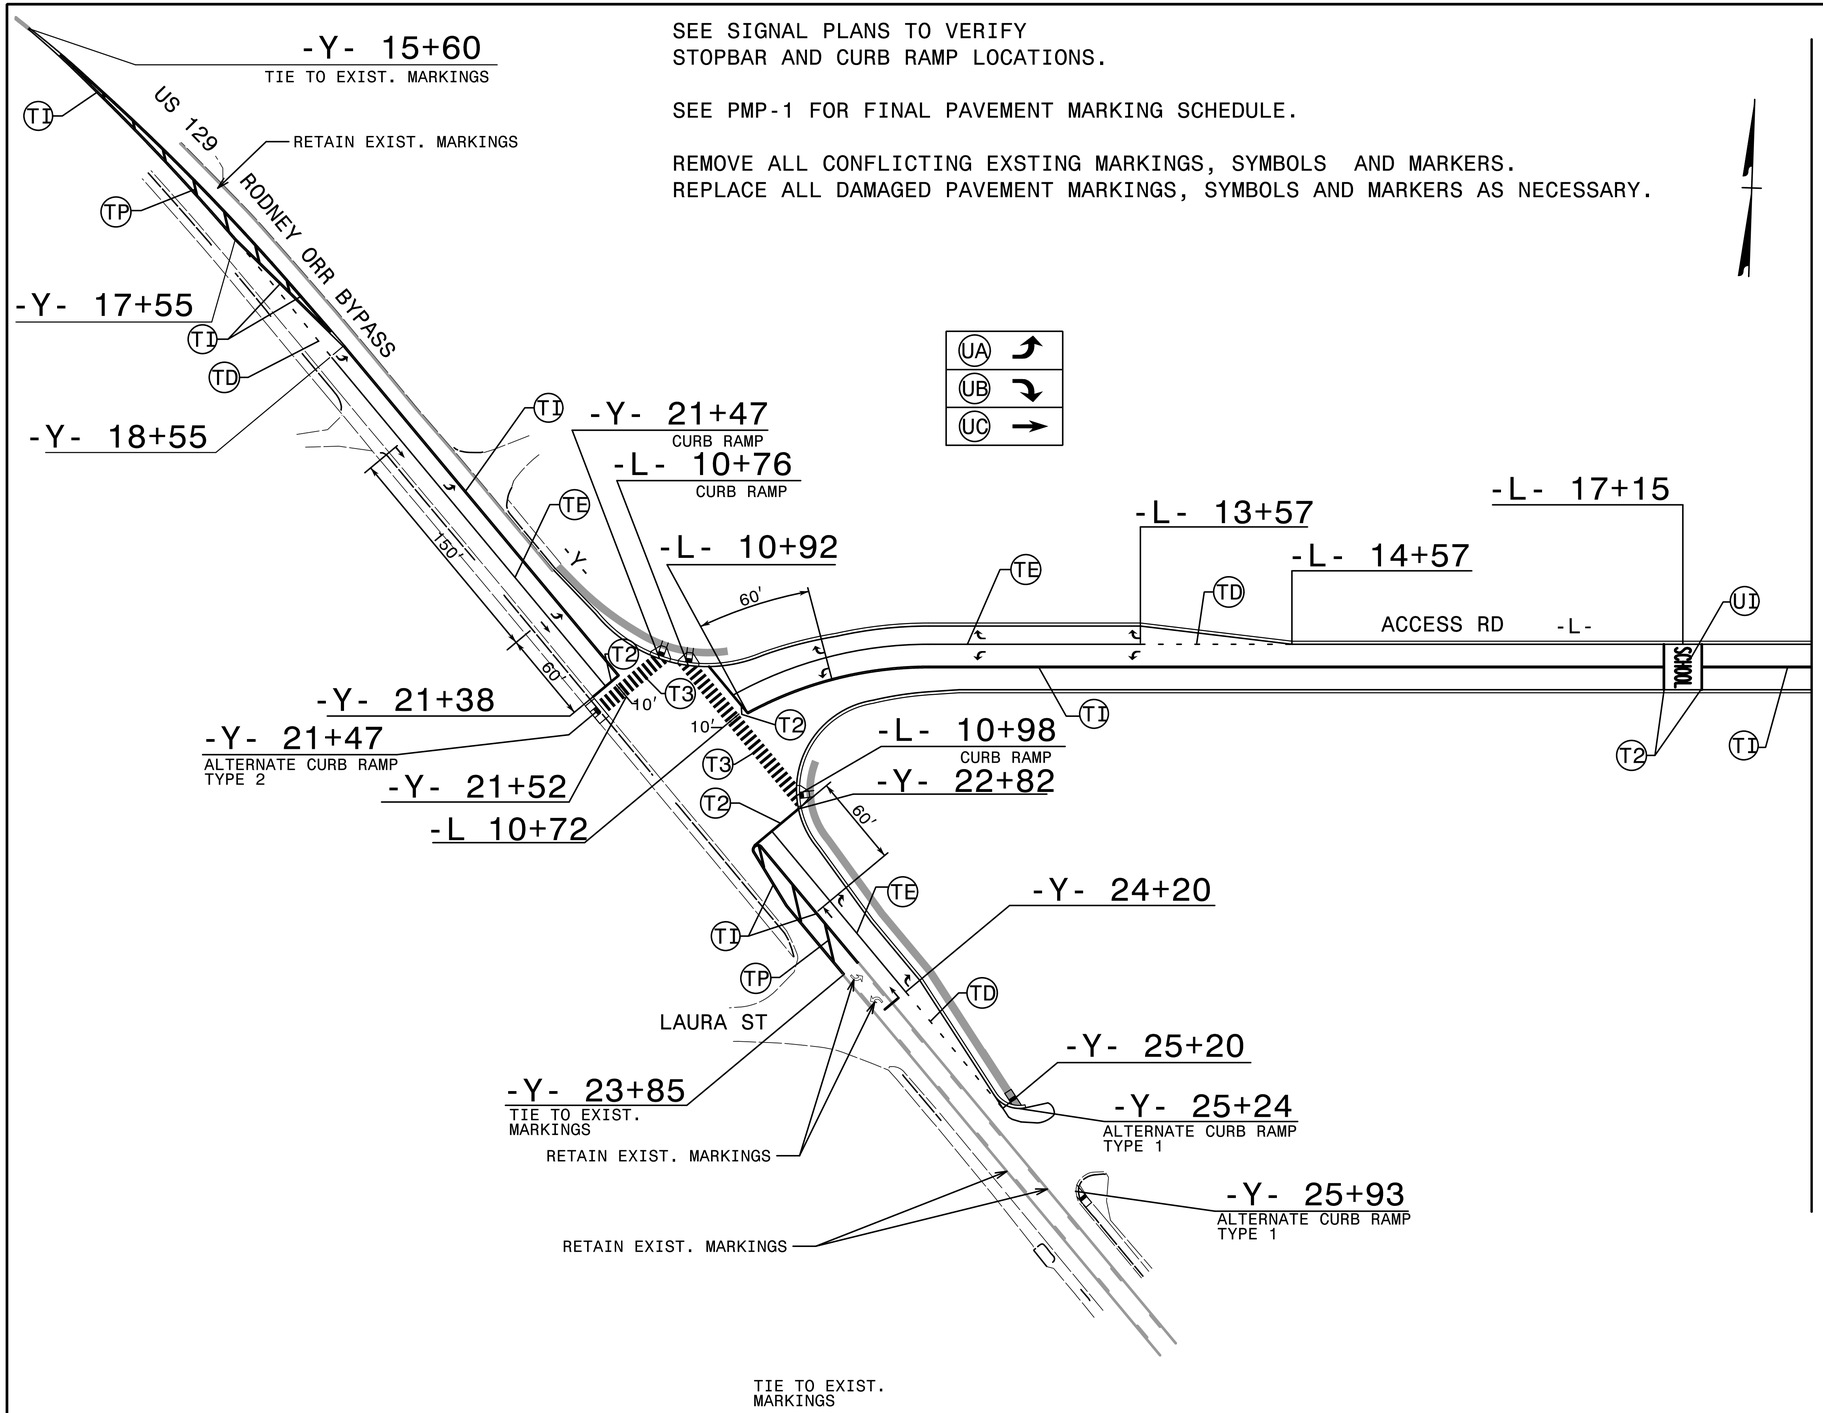

PAVEMENT MARKING DETAIL

11/1/2017
X:\NCDOT\U-5866\Traffic\TrafficControl\TCP\Pavement Marking Plans\U-5866_Sgn_PMP_03.dgn
User:smelvin

SEE PMP-1 FOR FINAL PAVEMENT MARKING SCHEDULE.

REMOVE ALL CONFLICTING EXSTING MARKINGS, SYMBOLS AND MARKERS.
REPLACE ALL DAMAGED PAVEMENT MARKINGS, SYMBOLS AND MARKERS AS NECESSARY.

TIP NO.	SHEET NO.
U-5866	PMP-4

APPROVED: _____

DATE: _____

SEAL

NORTH CAROLINA PROFESSIONAL SEAL 35018 ENGINEER JIMMY L. TERRY

11/2/2017

DOCUMENT NOT CONSIDERED FINAL UNLESS ALL SIGNATURES COMPLETED

TGS ENGINEERS
804-C N. LAFAYETTE ST
SHELBY, NC 28150
PH (704) 476-0003
CORP. LICENSE NO.: C-0275

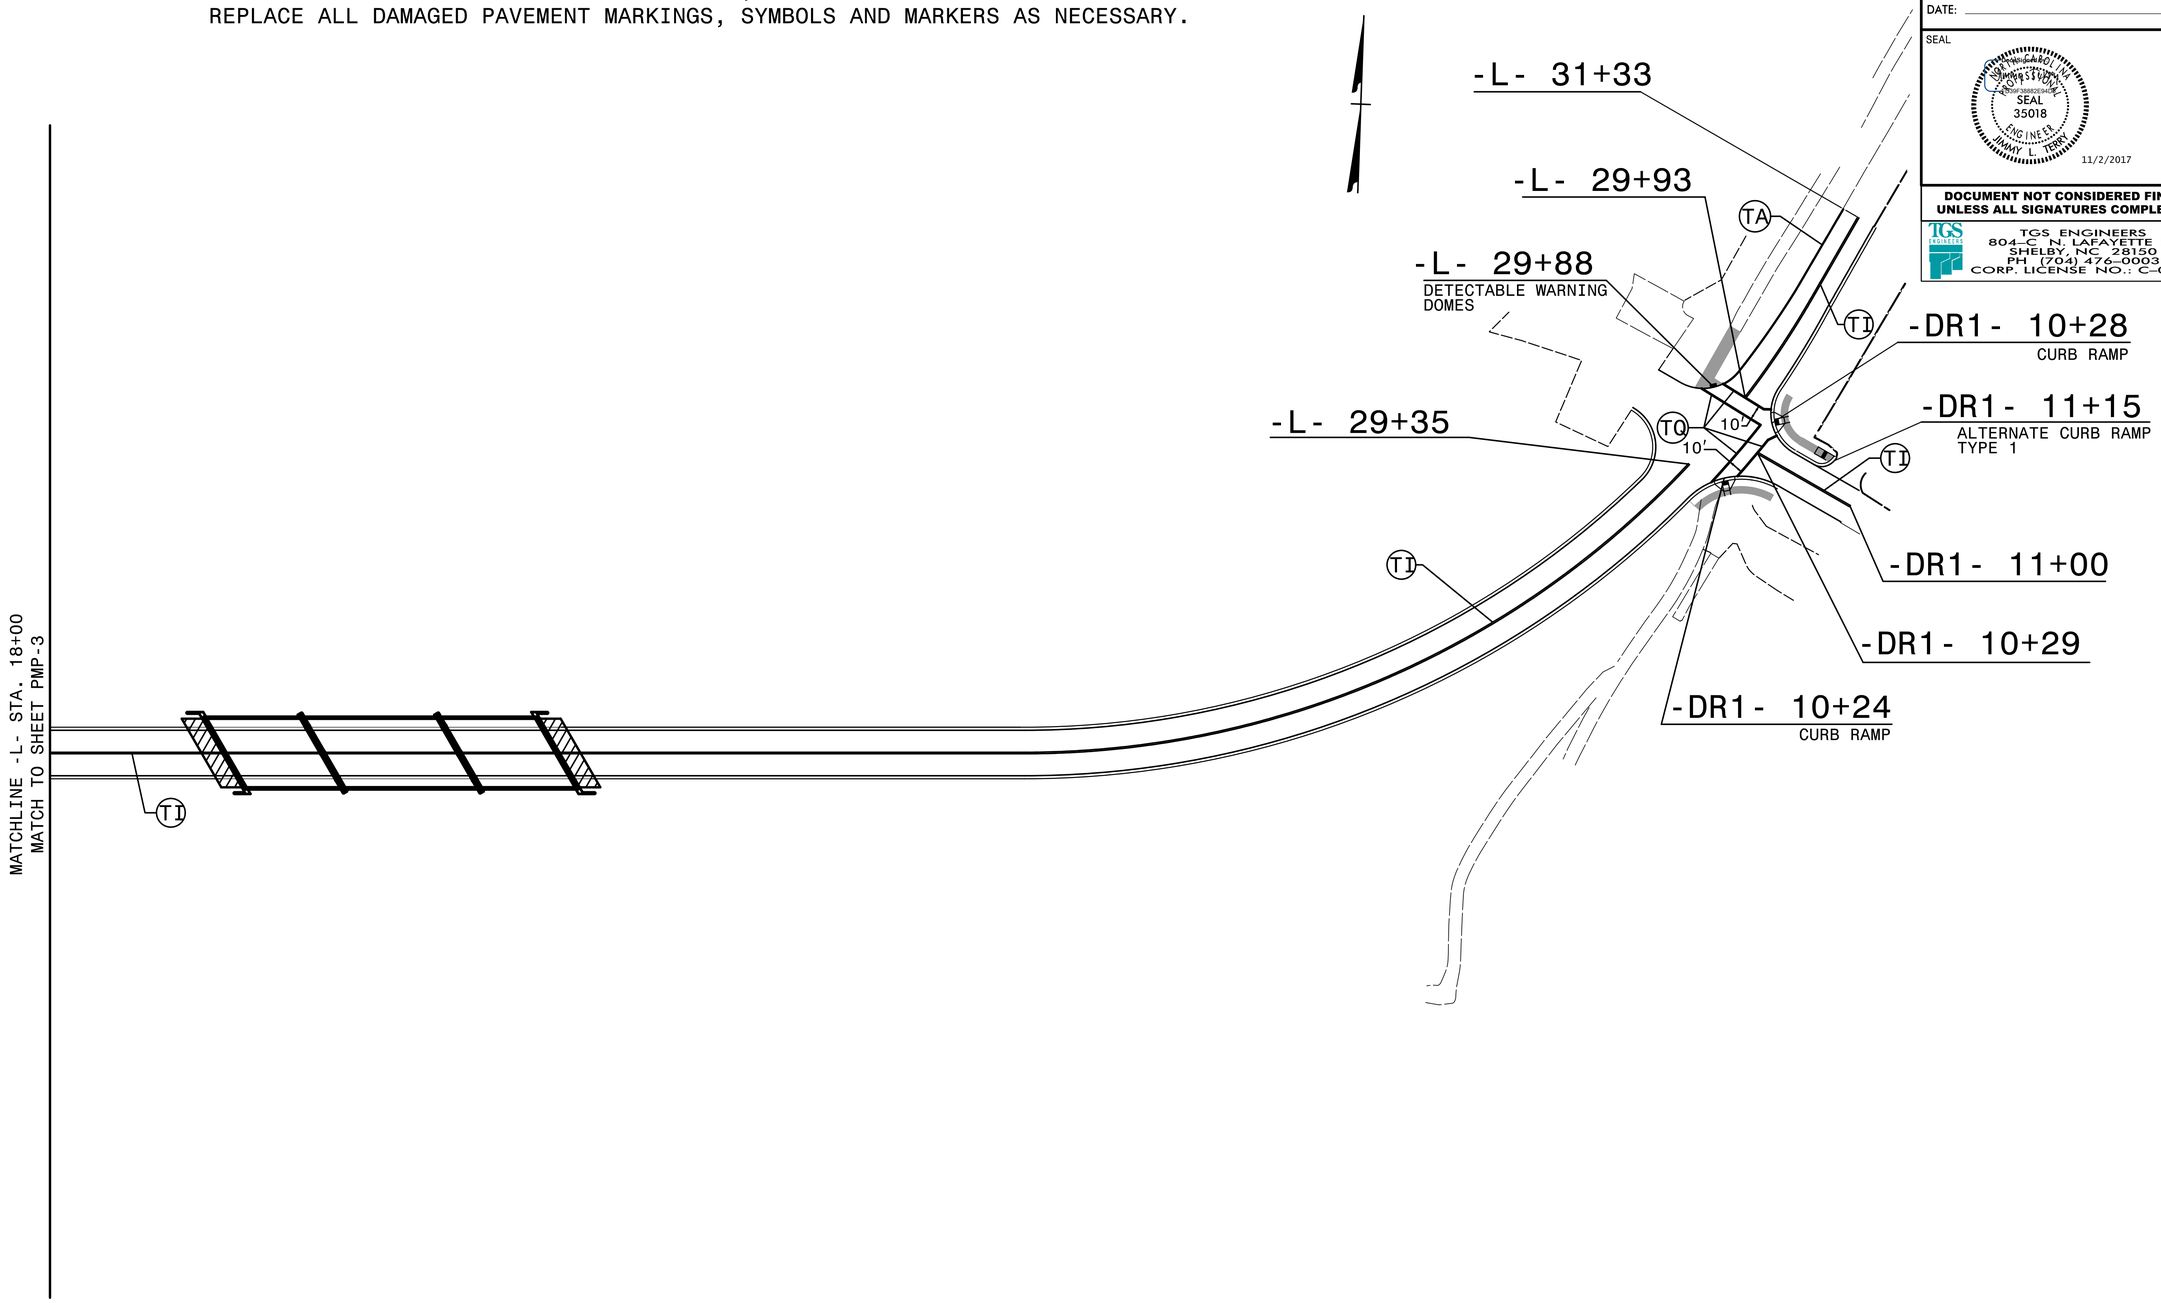

PAVEMENT MARKING DETAIL

11/1/2017
X:\NCDOT\U-5866\Traffic\TrafficControl\TCP\Pavement Marking Plans\U-5866_Sgn_PMP_04.dgn
User:smelvin

PROJECT: U-5866

CONTRACT: DN00560

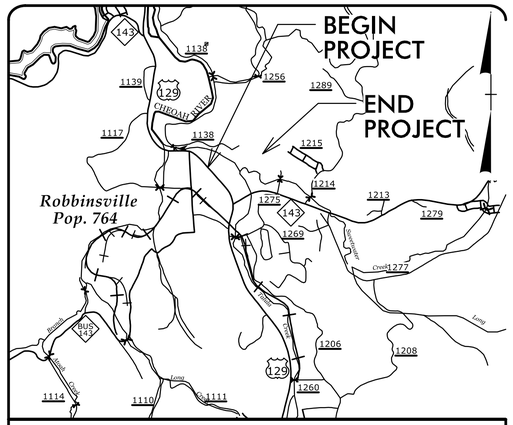

VICINITY MAP

STATE OF NORTH CAROLINA
DIVISION OF HIGHWAYS

PLAN FOR PROPOSED
HIGHWAY EROSION CONTROL

GRAHAM COUNTY

LOCATION: NEW ROUTE FROM US. 129 (RODNEY ORR BYP) TO ROBBINSVILLE HIGH SCHOOL /MIDDLE SCHOOL CAMPUS INCLUDING BRIDGE OVER CHEOAH RIVER

TYPE OF WORK: GRADING, DRAINAGE, PAVING, STRUCTURE, AND SIGNALS

STATE	STATE PROJECT REFERENCE NO.	SHEET NO.	TOTAL SHEETS
N.C.	U-5866	EC-1	

STATE PROJ. NO.	F. A. PROJ. NO.	DESCRIPTION
46390.1.D1	N/A	PE
46390.2.1	N/A	R/W, UTIL.
46390.3.1	N/A	CONST.

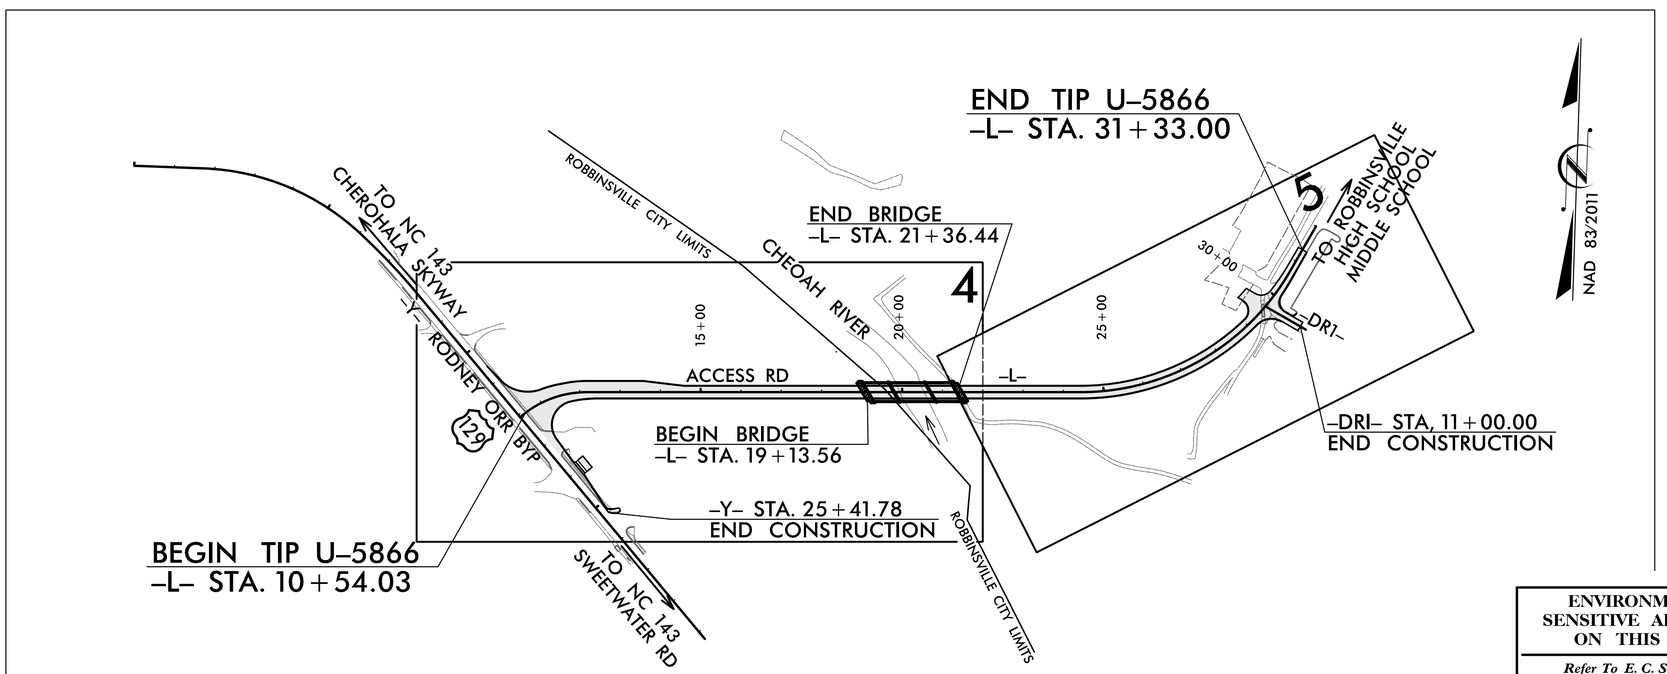

EROSION AND SEDIMENT CONTROL MEASURES

Std. #	Description	Symbol
1630.03	Temporary Silt Ditch	TSD
1630.05	Temporary Diversion	TD
1605.01	Temporary Silt Fence	
1606.01	Special Sediment Control Fence	
1622.01	Temporary Berms and Slope Drains	
1630.02	Silt Basin Type B	
1633.01	Temporary Rock Silt Check Type-A	
	Temporary Rock Silt Check Type-A with Matting and Polyacrylamide (PAM)	
1633.02	Temporary Rock Silt Check Type-B	
	Wattle / Coir Fiber Wattle	WW CFW
	Wattle / Coir Fiber Wattle with Polyacrylamide (PAM)	
1634.01	Temporary Rock Sediment Dam Type-A	
1634.02	Temporary Rock Sediment Dam Type-B	
1635.01	Rock Pipe Inlet Sediment Trap Type-A	
1635.02	Rock Pipe Inlet Sediment Trap Type-B	
1630.04	Stilling Basin	
1630.06	Special Stilling Basin	
	Rock Inlet Sediment Trap:	
1632.01	Type A	A
1632.02	Type B	B
1632.03	Type C	C
	Skimmer Basin	
	Tiered Skimmer Basin	
	Infiltration Basin	

THIS PROJECT CONTAINS EROSION CONTROL PLANS FOR CLEARING AND GRUBBING PHASE OF CONSTRUCTION.

THIS PROJECT HAS BEEN DESIGNED TO SENSITIVE WATERSHED STANDARDS.

ENVIRONMENTALLY SENSITIVE AREA(S) EXIST ON THIS PROJECT

Refer To E. C. Special Provisions for Special Considerations.

HIGH QUALITY WATER(S) EXIST ON THIS PROJECT

High Quality Water Zone(s) Exist
From Sta. Begin
to Sta. End
Refer To E. C. Special Provisions for Special Considerations.

GRAPHIC SCALE

25 0 50

PLANS

THESE EROSION AND SEDIMENT CONTROL PLANS COMPLY WITH THE REGULATIONS SET FORTH BY THE NCG-010000 GENERAL CONSTRUCTION PERMIT EFFECTIVE AUGUST 3, 2011 AND ISSUED BY THE NORTH CAROLINA DEPARTMENT OF ENVIRONMENT AND NATURAL RESOURCES DIVISION OF WATER RESOURCES.

Prepared In the Office of:

TGS ENGINEERS

804-C N. LAFAYETTE ST.
SHELBY, NC 28150

2012 STANDARD SPECIFICATIONS

Designed by:

ANDREW H. COCHRANE, PE ***3015***

NAME *LEVEL III CERTIFICATION NO.*

Roadway Standard Drawings

The following roadway english standards as appear in "Roadway Standard Drawings"- Roadway Design Unit - N. C. Department of Transportation - Raleigh, N. C., dated January 2012 and the latest revison thereto are applicable to this project and by reference hereby are considered a part of these plans.

1604.01	Railroad Erosion Control Detail	1632.01	Rock Inlet Sediment Trap Type A
1605.01	Temporary Silt Fence	1632.02	Rock Inlet Sediment Trap Type B
1606.01	Special Sediment Control Fence	1632.03	Rock Inlet Sediment Trap Type C
1607.01	Gravel Construction Entrance	1633.01	Temporary Rock Silt Check Type A
1622.01	Temporary Berms and Slope Drains	1633.02	Temporary Rock Silt Check Type B
1630.01	Riser Basin	1634.01	Temporary Rock Sediment Dam Type A
1630.02	Silt Basin Type B	1634.02	Temporary Rock Sediment Dam Type B
1630.03	Temporary Silt Ditch	1635.01	Rock Pipe Inlet Sediment Trap Type A
1630.04	Stilling Basin	1635.02	Rock Pipe Inlet Sediment Trap Type B
1630.05	Temporary Diversion	1640.01	Coir Fiber Baffle
1630.06	Special Stilling Basin	1645.01	Temporary Stream Crossing
1631.01	Matting Installation		

DOT\U-5866\Drainage\Erosion Control\U-5866_EC_dsn_TSH.dgn
11/1/2017
Dsn=smgt,Dwn

PROJECT REFERENCE NO.	SHEET NO.
U-5866	EC-2
ROADWAY DESIGN ENGINEER	HYDRAULICS ENGINEER

DIVISION OF HIGHWAYS
STATE OF NORTH CAROLINA

SOIL STABILIZATION TIMEFRAMES

SITE DESCRIPTION	STABILIZATION TIME	TIMEFRAME EXCEPTIONS
PERIMETER DIKES, SWALES, DITCHES AND SLOPES	7 DAYS	NONE
HIGH QUALITY WATER (HQW) ZONES	7 DAYS	NONE
SLOPES STEEPER THAN 3:1	7 DAYS	IF SLOPES ARE 10' OR LESS IN LENGTH AND ARE NOT STEEPER THAN 2:1, 14 DAYS ARE ALLOWED.
SLOPES 3:1 OR FLATTER	14 DAYS	7 DAYS FOR SLOPES GREATER THAN 50' IN LENGTH.
ALL OTHER AREAS WITH SLOPES FLATTER THAN 4:1	14 DAYS	NONE, EXCEPT FOR PERIMETERS AND HQW ZONES.

PROJECT REFERENCE NO.	SHEET NO.
U-5866	EC-3/CONST.4
R/W SHEET NO.	
ROADWAY DESIGN ENGINEER	HYDRAULICS ENGINEER

DOCUMENT NOT CONSIDERED FINAL UNLESS ALL SIGNATURES COMPLETED

TGS ENGINEERS
804-C N. LAFAYETTE ST
SHELBY, NC 28150
PH (704) 476-0003
CORP. LICENSE NO.: C-0275

DETAIL A
LATERAL GRASSED SWALE
(Not to Scale)

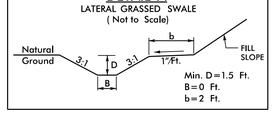

FROM -L- STA. 16+53 TO 18+00 RT
DDE: EST. 120 CY
FROM -L- STA. 13+00 TO 16+50 LT
DDE: EST. 210 CY
(SEE DITCH GRADES, SHEET NO.6)

DETAIL B
LATERAL GRASSED SWALE
(Not to Scale)

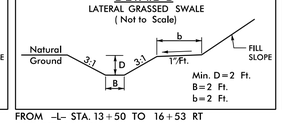

FROM -L- STA. 13+50 TO 16+53 RT
DDE: EST. 260 CY
(SEE DITCH GRADES, SHEET NO.6)

DETAIL C
LATERAL GRASSED SWALE
(Not to Scale)

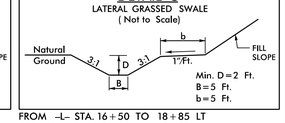

FROM -L- STA. 16+50 TO 18+85 LT
DDE: EST. 430 CY
(SEE DITCH GRADES, SHEET NO.6)

DETAIL D
STANDARD V GRASSED SWALE
(Not to Scale)

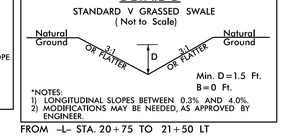

*NOTES:
1) LONGITUDINAL SLOPES BETWEEN 0.3% AND 4.0%
2) MODIFICATIONS MAY BE NEEDED, AS APPROVED BY ENGINEER.

FROM -L- STA. 20+75 TO 21+50 LT
DDE: EST. 200 CY
(SEE DITCH GRADES, SHEET NO.6)

-Y- CURVE DATA
PI Sta 17+15.79
△ = 6° 32' 43.2" (RT)
D = 3° 46' 10.1"
L = 173.64'
T = 86.92'
R = 1,520.00'

-L- CURVE DATA
PI Sta 11+34.09
△ = 39° 48' 06.7" (RT)
D = 22° 55' 05.9"
L = 173.67'
T = 90.50'
R = 250.00'
SE = 02
① -L- PC 10+43.59
② -L- PT 12+17.26

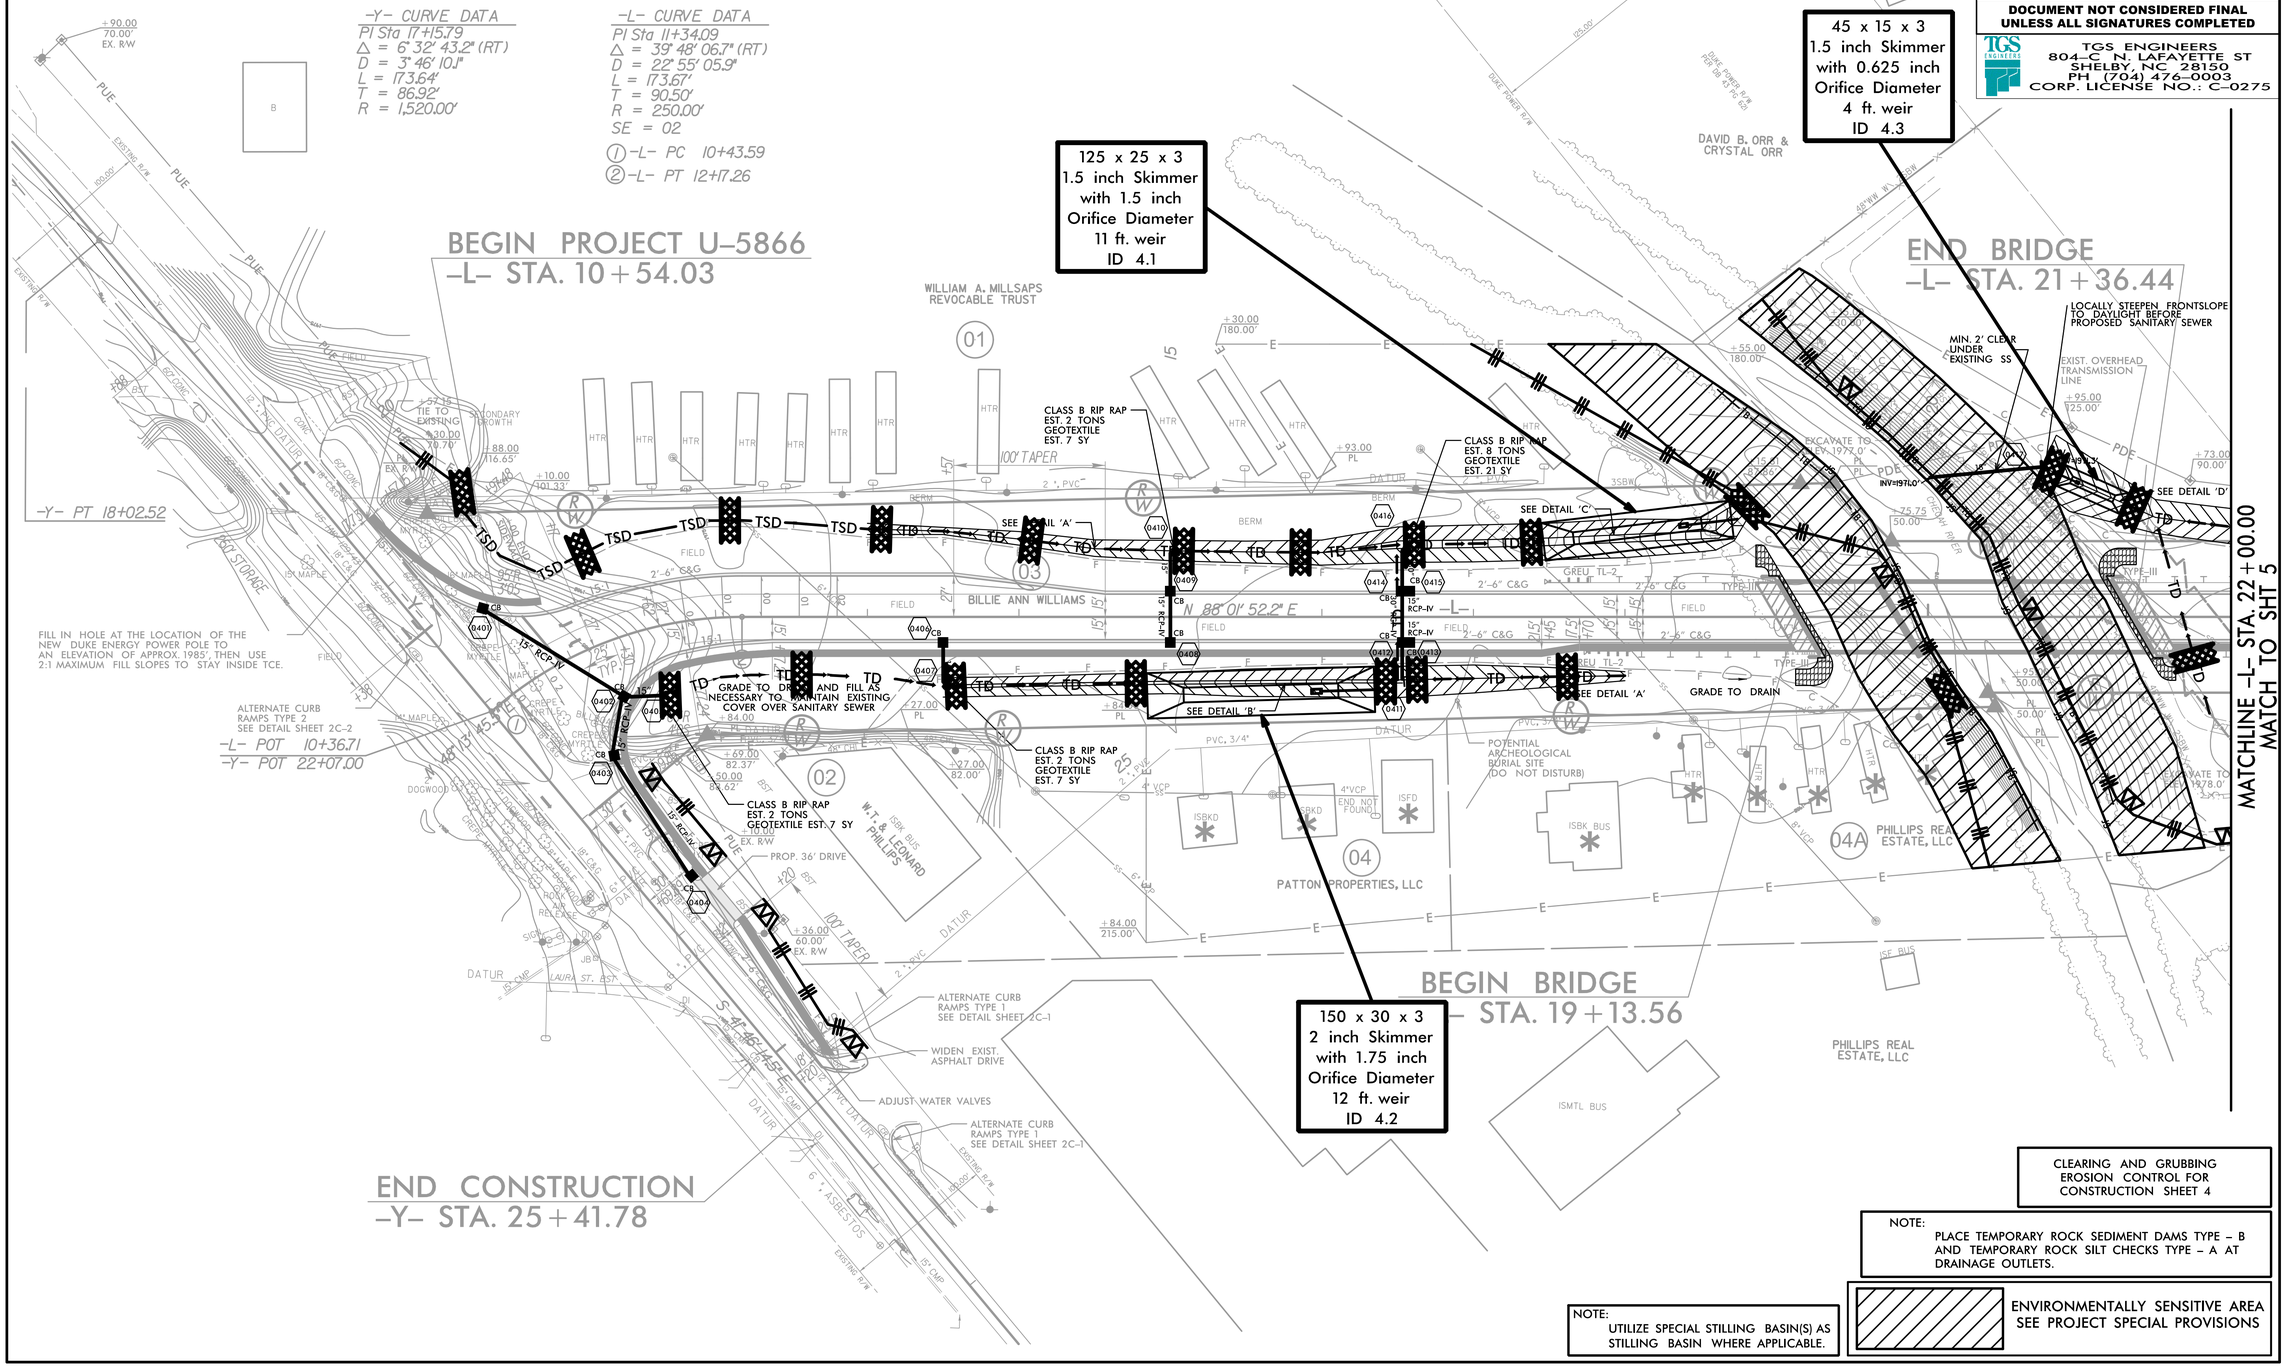

CLEARING AND GRUBBING
EROSION CONTROL FOR
CONSTRUCTION SHEET 4

NOTE:
PLACE TEMPORARY ROCK SEDIMENT DAMS TYPE – B AND TEMPORARY ROCK SILT CHECKS TYPE – A AT DRAINAGE OUTLETS.

NOTE:
UTILIZE SPECIAL STILLING BASIN(S) AS STILLING BASIN WHERE APPLICABLE.

ENVIRONMENTALLY SENSITIVE AREA
SEE PROJECT SPECIAL PROVISIONS

PROJECT REFERENCE NO.	SHEET NO.
U-5866	EC-4/CONST.5
R/W SHEET NO.	
ROADWAY DESIGN ENGINEER	HYDRAULICS ENGINEER

DOCUMENT NOT CONSIDERED FINAL UNLESS ALL SIGNATURES COMPLETED

TGS ENGINEERS
804-C N. LAFAYETTE ST
SHELBY, NC 28150
PH (704) 476-0003
CORP. LICENSE NO.: C-0275

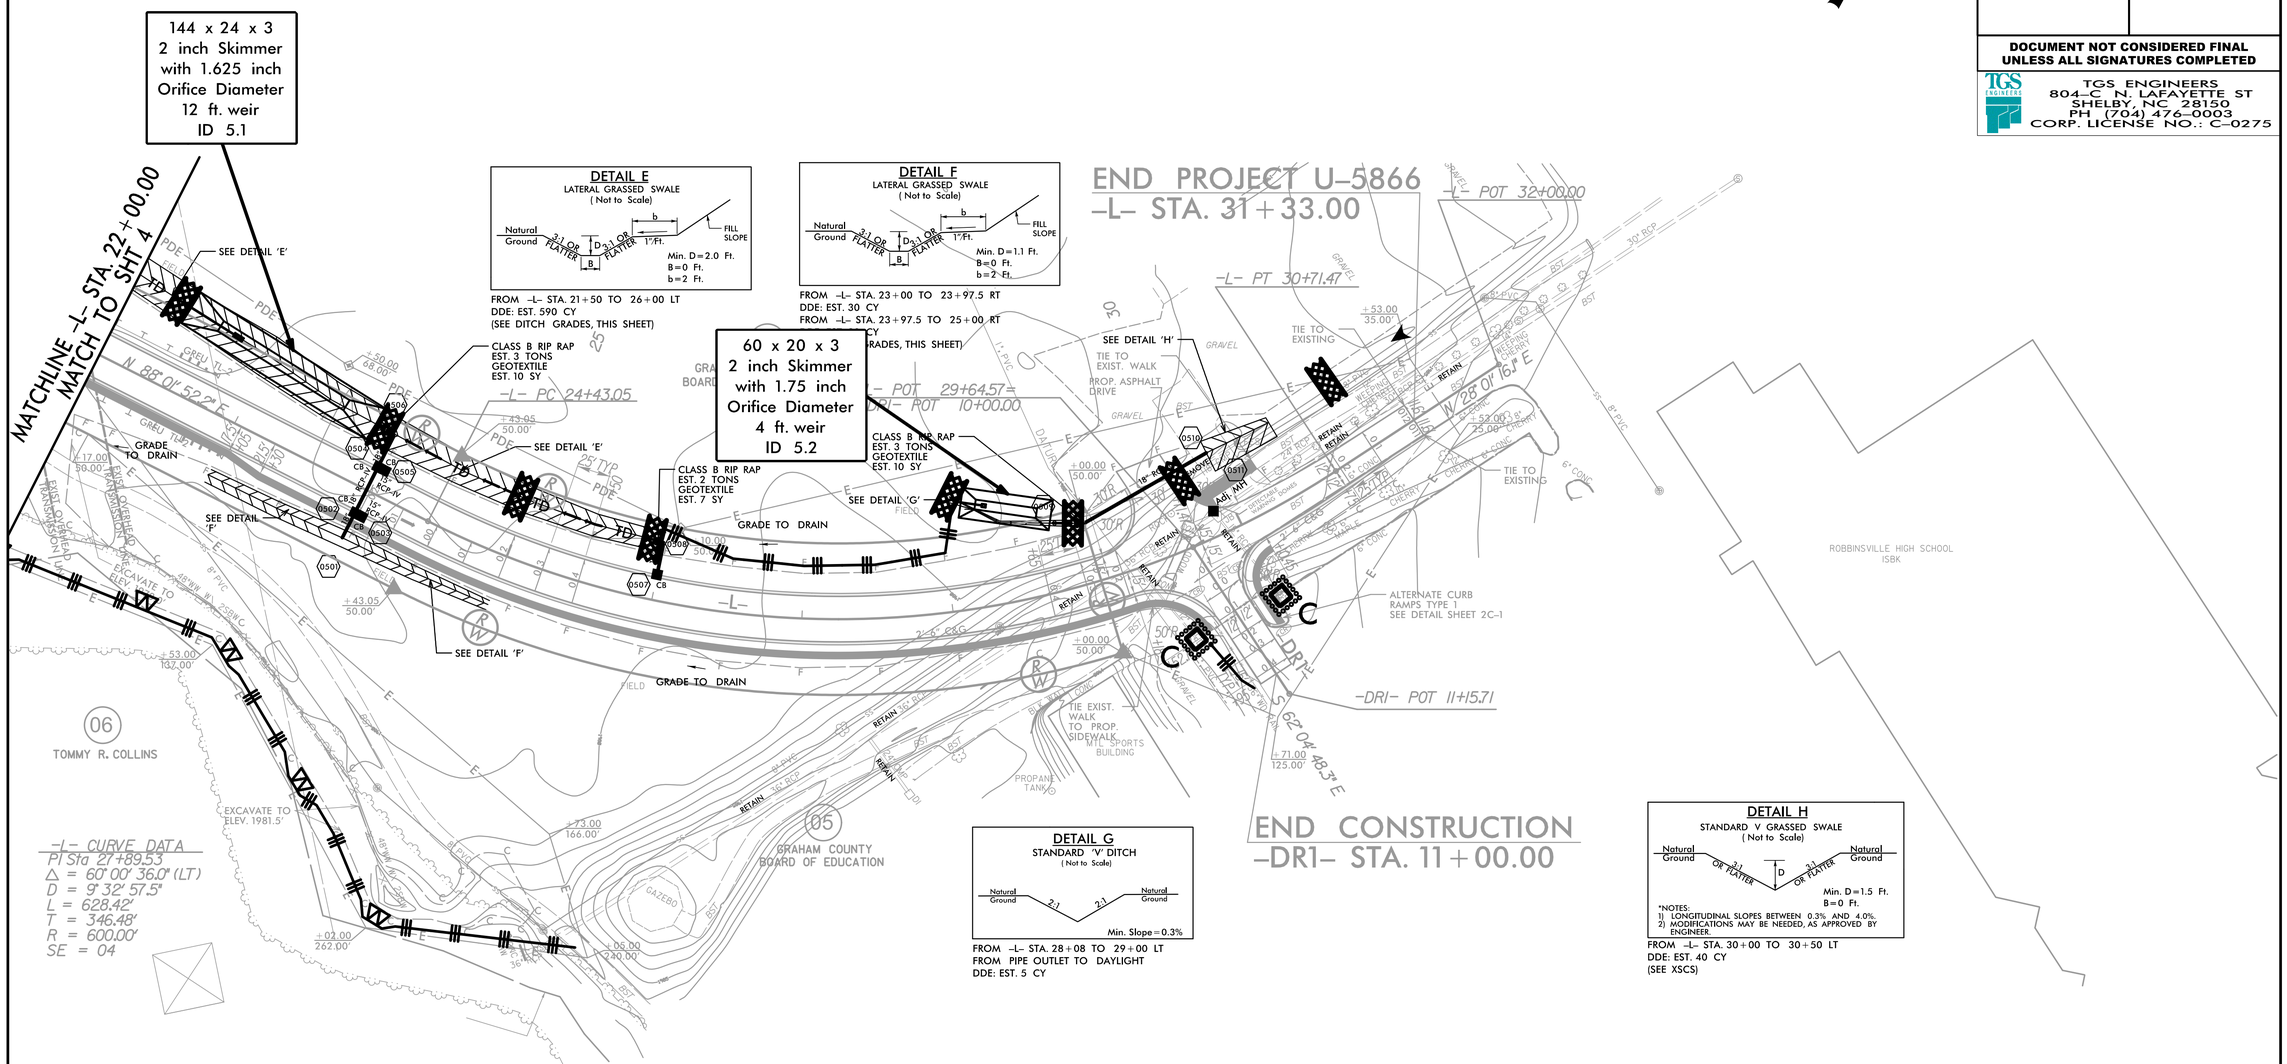

DETAIL E

LATERAL GRASSED SWALE
(Not to Scale)

Natural Ground — 3:1 OR FLATTER — D — 3:1 OR FLATTER — 1½ Ft. — FILL SLOPE; B; b

Min. D = 2.0 Ft.
B = 0 Ft.
b = 2 Ft.

FROM -L- STA. 21+50 TO 26+00 LT
DDE: EST. 590 CY
(SEE DITCH GRADES, THIS SHEET)

DETAIL F

LATERAL GRASSED SWALE
(Not to Scale)

Natural Ground — 3:1 OR FLATTER — D — 3:1 OR FLATTER — 1½ Ft. — FILL SLOPE; B; b

Min. D = 1.1 Ft.
B = 0 Ft.
b = 2 Ft.

FROM -L- STA. 23+00 TO 23+97.5 RT
DDE: EST. 30 CY
FROM -L- STA. 23+97.5 TO 25+00 RT
CY
RADES, THIS SHEET)

DETAIL G

STANDARD 'V' DITCH
(Not to Scale)

Natural Ground — 2:1 — 2:1 — Natural Ground

Min. Slope = 0.3%

FROM -L- STA. 28+08 TO 29+00 LT
FROM PIPE OUTLET TO DAYLIGHT
DDE: EST. 5 CY

DETAIL H

STANDARD V GRASSED SWALE
(Not to Scale)

Natural Ground — 3:1 OR FLATTER — D — 3:1 OR FLATTER — Natural Ground

Min. D = 1.5 Ft.
B = 0 Ft.

*NOTES:
1) LONGITUDINAL SLOPES BETWEEN 0.3% AND 4.0%.
2) MODIFICATIONS MAY BE NEEDED, AS APPROVED BY ENGINEER.

FROM -L- STA. 30+00 TO 30+50 LT
DDE: EST. 40 CY
(SEE XSCS)

CLEARING AND GRUBBING
EROSION CONTROL FOR
CONSTRUCTION SHEET 5

NOTE:
PLACE TEMPORARY ROCK SEDIMENT DAMS TYPE - B AND TEMPORARY ROCK SILT CHECKS TYPE - A AT DRAINAGE OUTLETS.

ENVIRONMENTALLY SENSITIVE AREA
SEE PROJECT SPECIAL PROVISIONS

PROJECT REFERENCE NO.	SHEET NO.
U-5866	EC-5/CONST.4
R/W SHEET NO.	
ROADWAY DESIGN ENGINEER	HYDRAULICS ENGINEER

DOCUMENT NOT CONSIDERED FINAL UNLESS ALL SIGNATURES COMPLETED

TGS ENGINEERS
804-C N. LAFAYETTE ST
SHELBY, NC 28150
PH (704) 476-0003
CORP. LICENSE NO.: C-0275

DETAIL A
LATERAL GRASSED SWALE
(Not to Scale)

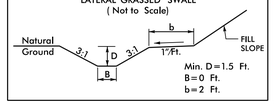

FROM -L- STA. 16+53 TO 18+00 RT
DDE: EST. 120 CY
FROM -L- STA. 13+00 TO 16+50 LT
DDE: EST. 210 CY
(SEE DITCH GRADES, SHEET NO.6)

DETAIL B
LATERAL GRASSED SWALE
(Not to Scale)

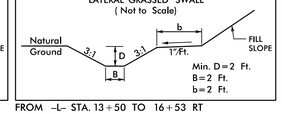

FROM -L- STA. 13+50 TO 16+53 RT
DDE: EST. 260 CY
(SEE DITCH GRADES, SHEET NO.6)

DETAIL C
LATERAL GRASSED SWALE
(Not to Scale)

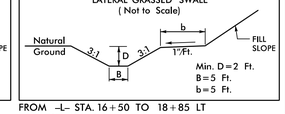

FROM -L- STA. 16+50 TO 18+85 LT
DDE: EST. 430 CY
(SEE DITCH GRADES, SHEET NO.6)

DETAIL D
STANDARD V GRASSED SWALE
(Not to Scale)

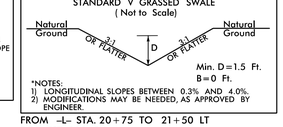

*NOTES:
1) LONGITUDINAL SLOPES BETWEEN 0.3% AND 4.0%
2) MODIFICATIONS MAY BE NEEDED, AS APPROVED BY ENGINEER.

FROM -L- STA. 20+75 TO 21+50 LT
DDE: EST. 200 CY
(SEE DITCH GRADES, SHEET NO.6)

-Y- CURVE DATA
PI Sta 17+15.79
△ = 6° 32' 43.2" (RT)
D = 3° 46' 10.1"
L = 173.64'
T = 86.92'
R = 1,520.00'

-L- CURVE DATA
PI Sta 11+34.09
△ = 39° 48' 06.7" (RT)
D = 22° 55' 05.9"
L = 173.67'
T = 90.50'
R = 250.00'
SE = 02
① -L- PC 10+43.59
② -L- PT 12+17.26

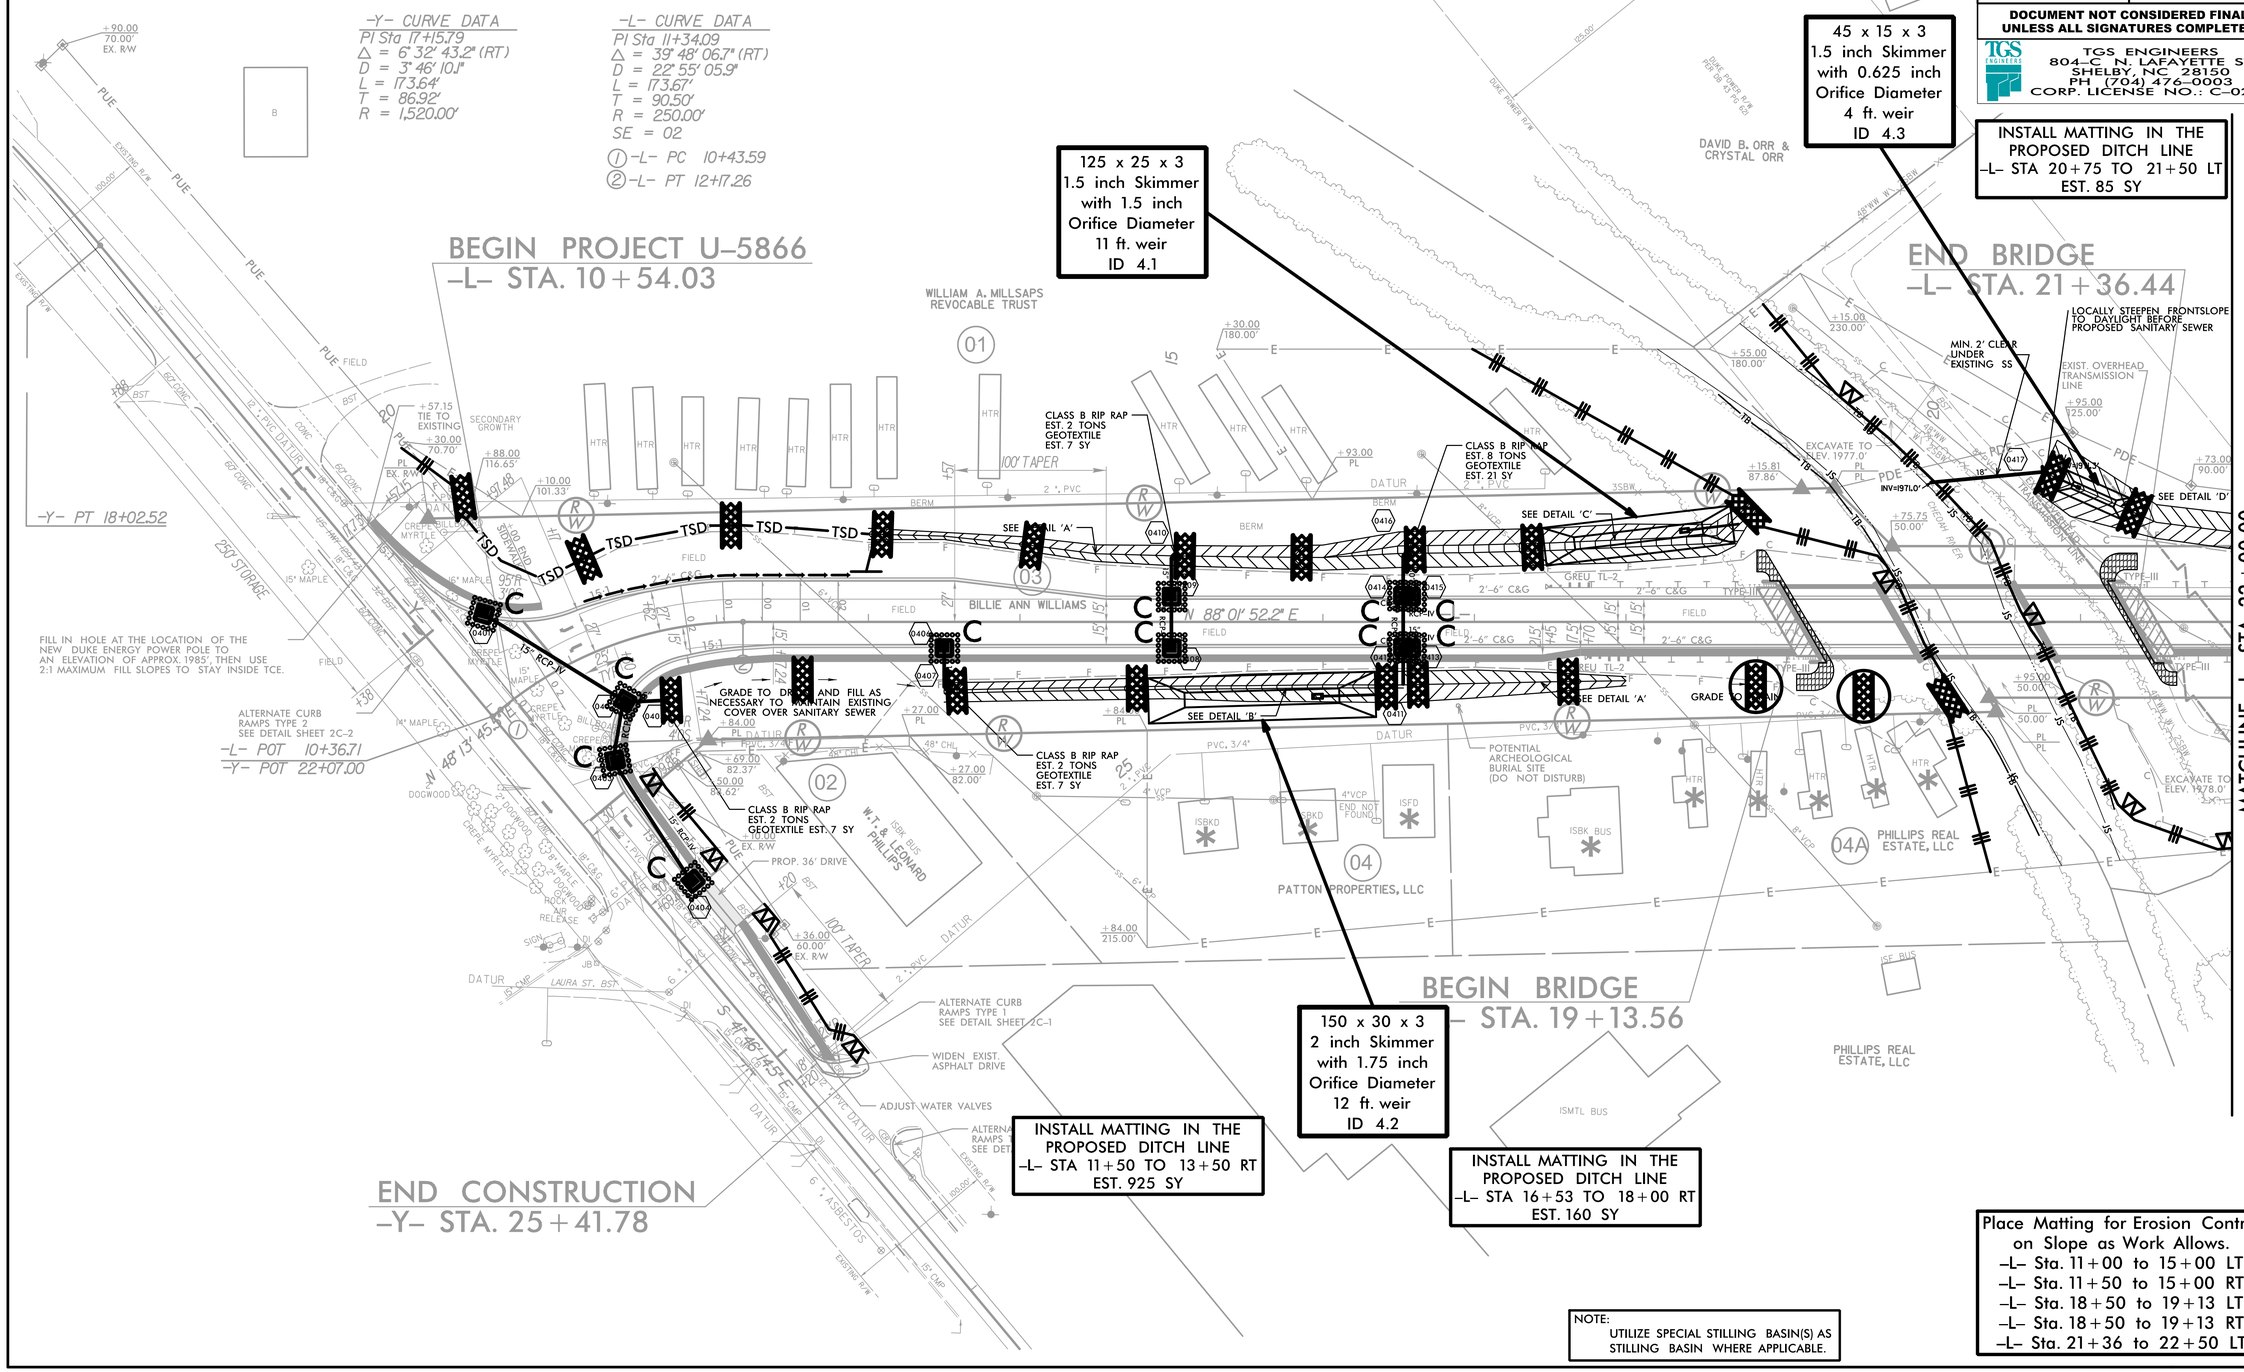

NOTE:
UTILIZE SPECIAL STILLING BASIN(S) AS STILLING BASIN WHERE APPLICABLE.

Place Matting for Erosion Control on Slope as Work Allows.
-L- Sta. 11+00 to 15+00 LT
-L- Sta. 11+50 to 15+00 RT
-L- Sta. 18+50 to 19+13 LT
-L- Sta. 18+50 to 19+13 RT
-L- Sta. 21+36 to 22+50 LT

PROJECT REFERENCE NO.	SHEET NO.
U-5866	EC-6/CONST.5
R/W SHEET NO.	
ROADWAY DESIGN ENGINEER	HYDRAULICS ENGINEER

DOCUMENT NOT CONSIDERED FINAL UNLESS ALL SIGNATURES COMPLETED

TGS ENGINEERS
804-C N. LAFAYETTE ST
SHELBY, NC 28150
PH (704) 476-0003
CORP. LICENSE NO.: C-0275

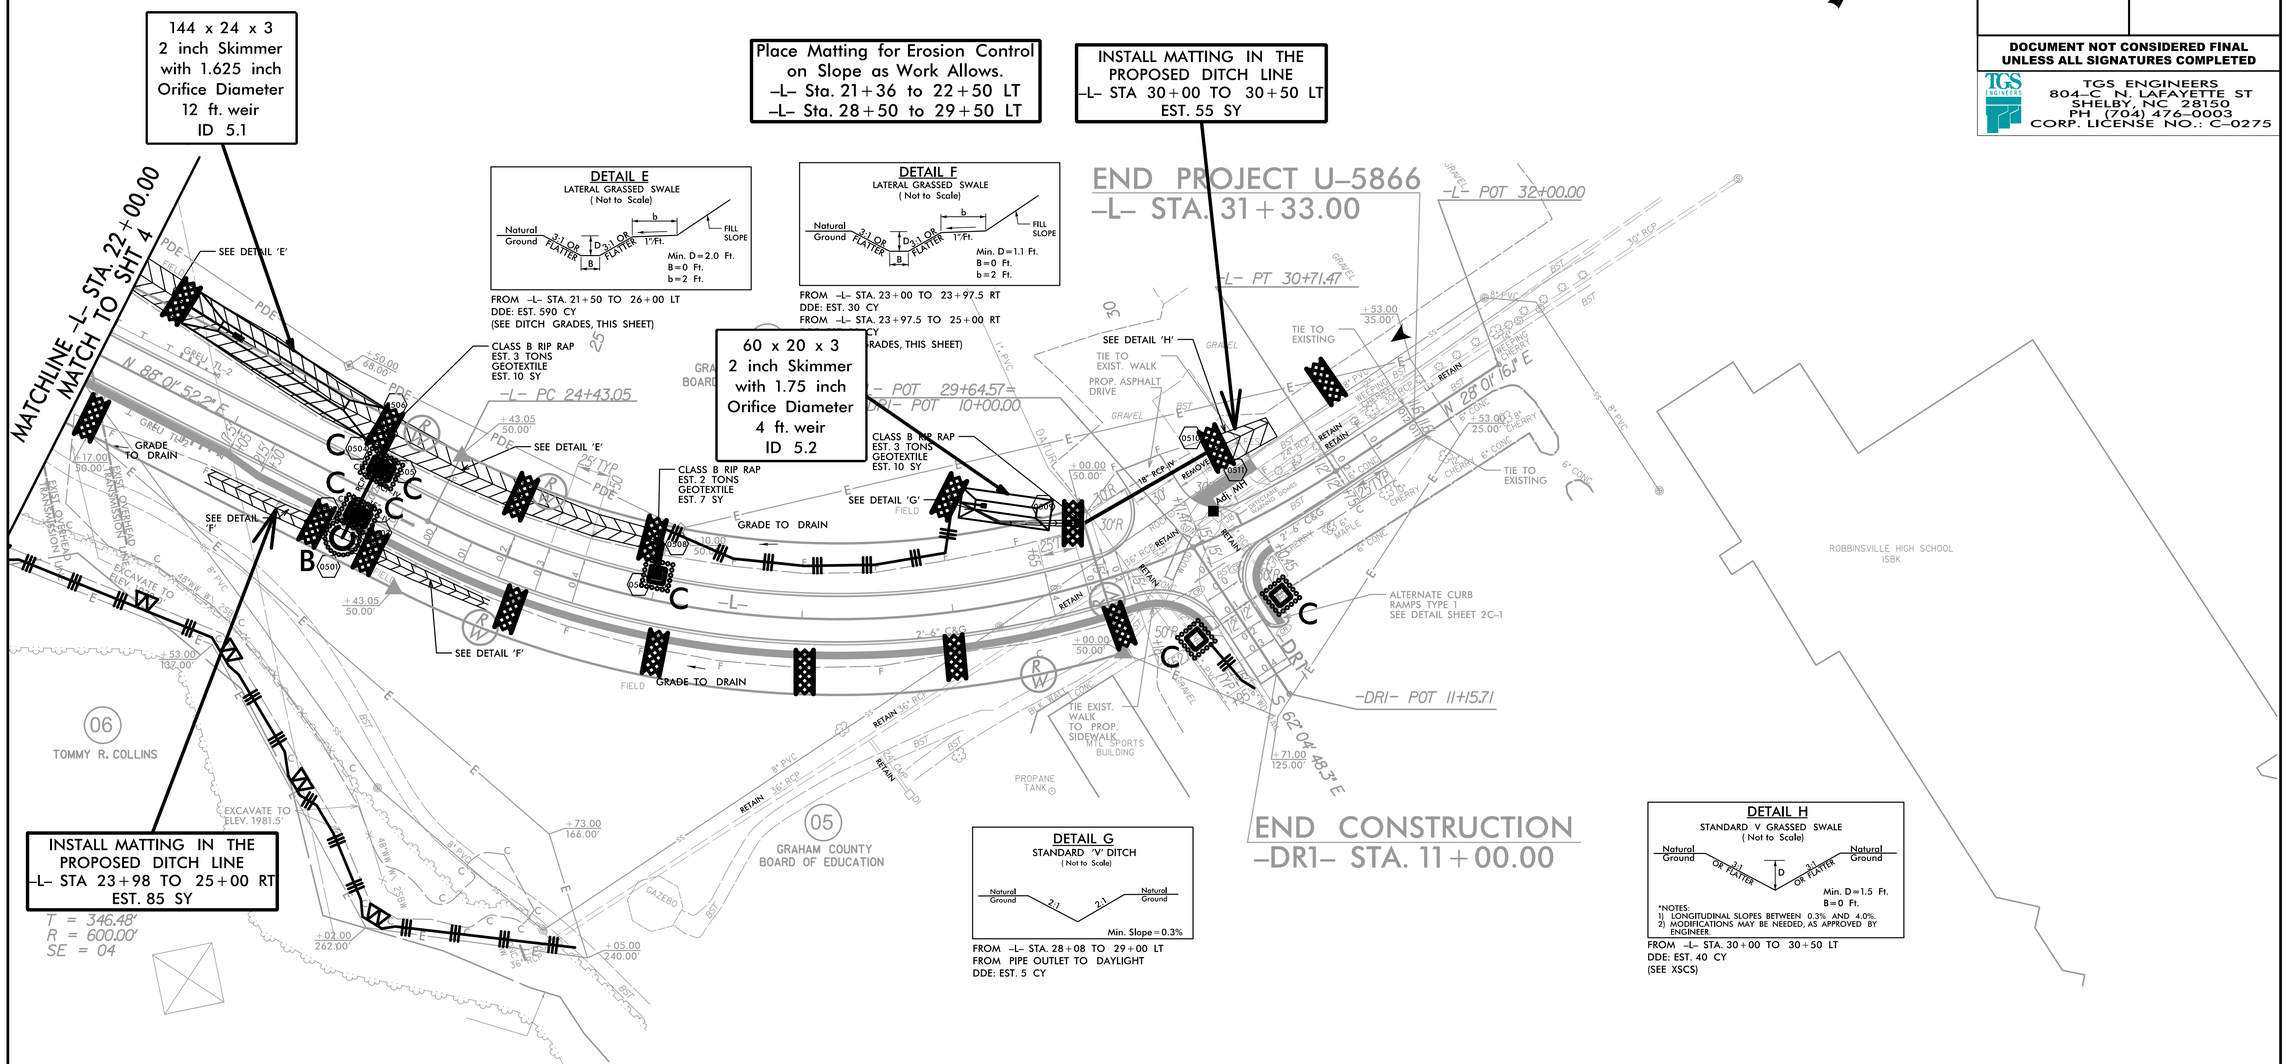

STATE	STATE PROJECT REFERENCE NO.	SHEET NO.	TOTAL SHEETS
N.C.	U-5866	RF-1	
STATE PROJ. NO.	F.A. PROJ. NO.	DESCRIPTION	

PLANTING DETAILS

SEEDLING / LINER BAREROOT PLANTING DETAIL

HEALING IN

1. Locate a healing-in site in a shady, well protected area.
2. Excavate a flat bottom trench 12 inches deep and provide drainage.

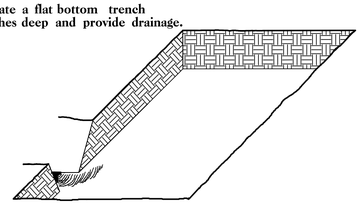

3. Backfill the trench with 2 inches well rotted sawdust. Place a 2 inch layer of well rotted sawdust at a sloping angle at one end of the trench.

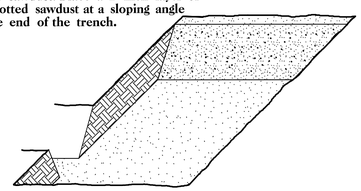

4. Place a single layer of plants against the sloping end so that the root collar is at ground level.

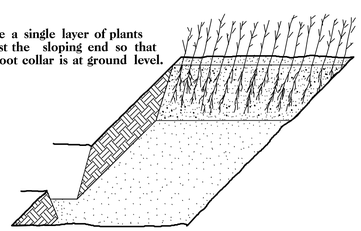

5. Place a 2 inch layer of well rotted sawdust over the roots maintaining a sloping angle.

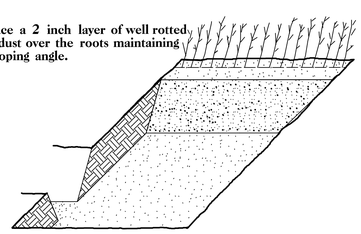

6. Repeat layers of plants and sawdust as necessary and water thoroughly.

DIBBLE PLANTING METHOD
USING THE KBC PLANTING BAR

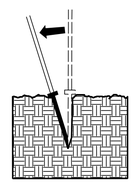

1. Insert planting bar as shown and pull handle toward planter.

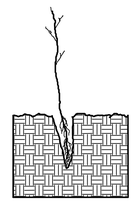

2. Remove planting bar and place seedling at correct depth.

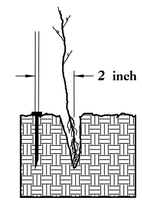

3. Insert planting bar 2 inches toward planter from seedling.

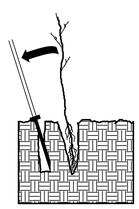

4. Pull handle of bar toward planter, firming soil at bottom.

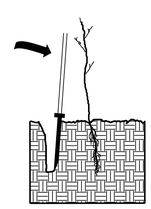

5. Push handle forward firming soil at top.

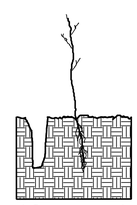

6. Leave compaction hole open. Water thoroughly.

PLANTING NOTES:

PLANTING BAG
During planting, seedlings shall be kept in a moist canvas bag or similar container to prevent the root systems from drying.

KBC PLANTING BAR
Planting bar shall have a blade with a triangular cross section, and shall be 12 inches long, 4 inches wide and 1 inch thick at center.

ROOT PRUNING
All seedlings shall be root pruned, if necessary, so that no roots extend more than 10 inches below the root collar.

REFORESTATION

☐ TREE REFORESTATION SHALL BE PLANTED 6 FT. TO 10 FT. ON CENTER, RANDOM SPACING, AVERAGING 8 FT. ON CENTER, APPROXIMATELY 680 PLANTS PER ACRE.

REFORESTATION

MIXTURE, TYPE, SIZE, AND FURNISH SHALL CONFORM TO THE FOLLOWING:

25%	LIRIODENDRON TULIPIFERA	TULIP POPLAR	12 in – 18 in BR
25%	PLATANUS OCCIDENTALIS	SYCAMORE	12 in – 18 in BR
25%	FRAXINUS PENNSYLVANICA	GREEN ASH	12 in – 18 in BR
25%	BETULA NIGRA	RIVER BIRCH	12 in – 18 in BR

REFORESTATION DETAIL SHEET

N.C.D.O.T. - ROADSIDE ENVIRONMENTAL UNIT

T.I.P.: U-5866

STATE OF NORTH CAROLINA
DEPARTMENT OF TRANSPORTATION

PROJECT REFERENCE NO.	SHEET NO.
U-5866	SIGN-1

APPROVED: _____

DATE: _____

SEAL

NORTH CAROLINA PROFESSIONAL ENGINEER SEAL 35018 JIMMY L. TERRY

11/2/2017

DOCUMENT NOT CONSIDERED FINAL UNLESS ALL SIGNATURES COMPLETED

SIGNING PLAN

GRAHAM COUNTY

LOCATION: NEW ROUTE FROM US 129 (RODNEY ORR BYP) TO ROBBINSVILLE HIGH SCHOOL/MIDDLE SCHOOL CAMPUS

ROADWAY STANDARD DRAWING

THE FOLLOWING ROADWAY STANDARDS AS APPEAR IN "ROADWAY STANDARD DRAWINGS" - PROJECT SERVICES UNIT - N.C. DEPARTMENT OF TRANSPORTATION - RALEIGH, N.C., DATED JANUARY 2012 ARE APPLICABLE TO THIS PROJECT AND BY REFERENCE HEREBY ARE CONSIDERED A PART OF THESE PLANS:

STD. NO.	TITLE
901.50	ARROWS AND SHIELDS
904.10	ORIENTATION OF GROUND MOUNTED SIGNS
904.50	MOUNTING OF TYPE 'D', 'E' AND 'F' SIGNS ON 'U' CHANNEL POSTS

GENERAL NOTES

- SIGNS FURNISHED BY CONTRACTOR
- IF REMOVAL OR RELOCATION OF SIGNS ON PRIVATE STREET (NON-STATE MAINTAINED) IS REQUIRED DUE TO CONSTRUCTION, THE CONTRACTOR SHALL INFORM THE ENGINEER. THE WORK WILL BE COMPLETED BY OTHERS.
- WHEN NOT STATIONED OR DIMENSIONED ON PLANS, ALL 'E' AND 'F' SIGNS SHALL BE FIELD LOCATED BY THE ENGINEER
- ALL EXISTING SIGNS ON "U" CHANNEL POST WITHIN THE PROJECT LIMITS SHALL BE REMOVED AND DISPOSED OF UNLESS OTHERWISE NOTED ON PLANS.
- WHEN EXISTING SIGNS ARE REMOVED AND INSTALLED ON NEW SUPPORTS, THE RE-ERECTION SHALL IMMEDIATELY FOLLOW THE REMOVAL.
- THE BACKGROUND FOR TYPE E & F SIGNS SHALL BE TYPE C REFLECTIVE SHEETING.
- SEE ROADWAY PLANS FOR GUARD/GUIDE RAIL DETAILS.

SUMMARY OF QUANTITIES

ITEM NO. DESC. NO.	ITEM NO. SECT. NO.	ITEM DESCRIPTION	QUANTITY	UNIT
4025000000	901	CONTRACTOR FURNISHED, TYPE E SIGN	95	S.F.
4025000000	901	CONTRACTOR FURNISHED, TYPE F SIGN	40	S.F.
4072000000	903	SUPPORTS, 3 LB STEEL U-CHANNEL	280	L.F.
4102000000	904	SIGN ERECTION, TYPE E	13	EA.
4108000000	904	SIGN ERECTION, TYPE F	2	EA.
4155000000	907	DISPOSAL OF SIGN SYSTEM, U-CHANNEL	3	EA.

INDEX

SHEET NO.	DESCRIPTION
SIGN-1	TITLE SHEET
SIGN-2	E AND F SHEETS
SIGN-3-4	SIGNING PLAN SHEETS

PLANS PREPARED FOR N.C.D.O.T. BY:

TGS ENGINEERS
804-C N. LAFAYETTE ST
SHELBY, NC 28150
PH (704) 476-0003
CORP. LICENSE NO.: C-0275

JIMMY L. TERRY, PE — PROJECT ENGINEER

SANDRA G. MELVIN — DESIGN TECHNICIAN

STATE OF NORTH CAROLINA · DEPARTMENT OF TRANSPORTATION

V:\2007 V:\NCDOT\U-5866\Traffic\Signing\CADD\Signing Layout Plans\U-5866_Sgn_SGN_01(TSH).dgn
Username:vjn

PROJECT REFERENCE NO.	SHEET NO.
U-5866	SIGN-2

APPROVED: _____

DATE: _____

SEAL

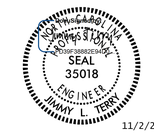

11/2/2017

DOCUMENT NOT CONSIDERED FINAL UNLESS ALL SIGNATURES COMPLETED

TGS ENGINEERS
804-C N. LAFAYETTE ST
SHELBY, NC 28150
PH (704) 476-0003
CORP. LICENSE NO.: C-0275

(401) QUANTITY REQ'D 3

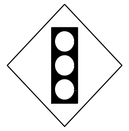

36 X 36
W3-3

ONE "U" POST PER SIGN

(402) QUANTITY REQ'D 1

24 X 36
R3-9b

ONE "U" POST PER SIGN

(403) QUANTITY REQ'D 3

30 X 30
R1-1

ONE "U" POST PER SIGN

(404) QUANTITY REQ'D 2

24 X 30
R2-1

ONE "U" POST PER SIGN

(501) QUANTITY REQ'D

1 - 21" x 15"
1 - 24" x 12"
1 - 24" x 24"

ONE "U" POSTS

(405) QUANTITY REQ'D 4

36 X 36
S1-1

YELLOW/GREEN REFLECTIVE SHEETING

ONE "U" POST PER SIGN

(406) QUANTITY REQ'D 1

24 X 8
S4-3

YELLOW/GREEN REFLECTIVE SHEETING

MOUNT BELOW SIGN 405
IN 1 INSTALLATION

(407) QUANTITY REQ'D 1

24 X 12
W16-9P

YELLOW/GREEN REFLECTIVE SHEETING

MOUNT BELOW SIGN 405
IN 1 INSTALLATION

(408) **QUANTITY REQ'D 2**

24 X 12
W16-7

YELLOW/GREEN REFLECTIVE SHEETING

MOUNT BELOW SIGN 405
IN 2 INSTALLATIONS

(502) QUANTITY REQ'D

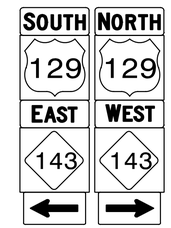

2 - 24" x 12"
2 - 24" x 24"
2 - 24" x 12"
2 - 24" x 24"
2 - 21" x 15"

TWO "U" POSTS

TYPE "E" AND "F" SIGNS

V:\2017
K:\NDOT\U-5866\Traffic\Signing\CADD\Signing Layout Plans\U-5866_Sgn_SGN_02(E & F Signs).dgn
(Jsersimpkin)

TIP NO.	SHEET NO.
U-5866	SIGN-3

APPROVED: _____

DATE: _____

SEAL

SEAL 35018 ENGINEER JIMMY L. TERRY

11/2/2017

DOCUMENT NOT CONSIDERED FINAL UNLESS ALL SIGNATURES COMPLETED

TGS ENGINEERS
804-C N. LAFAYETTE ST
SHELBY, NC 28150
PH (704) 476-0003
CORP. LICENSE NO.: C-0275

NAD 83/2011

NOTE:
THE TOWN OF ROBBINSVILLE IS RESPONSIBLE TO INSTALL/REPLACE ALL STREET SIGNS WHERE NECESSARY.

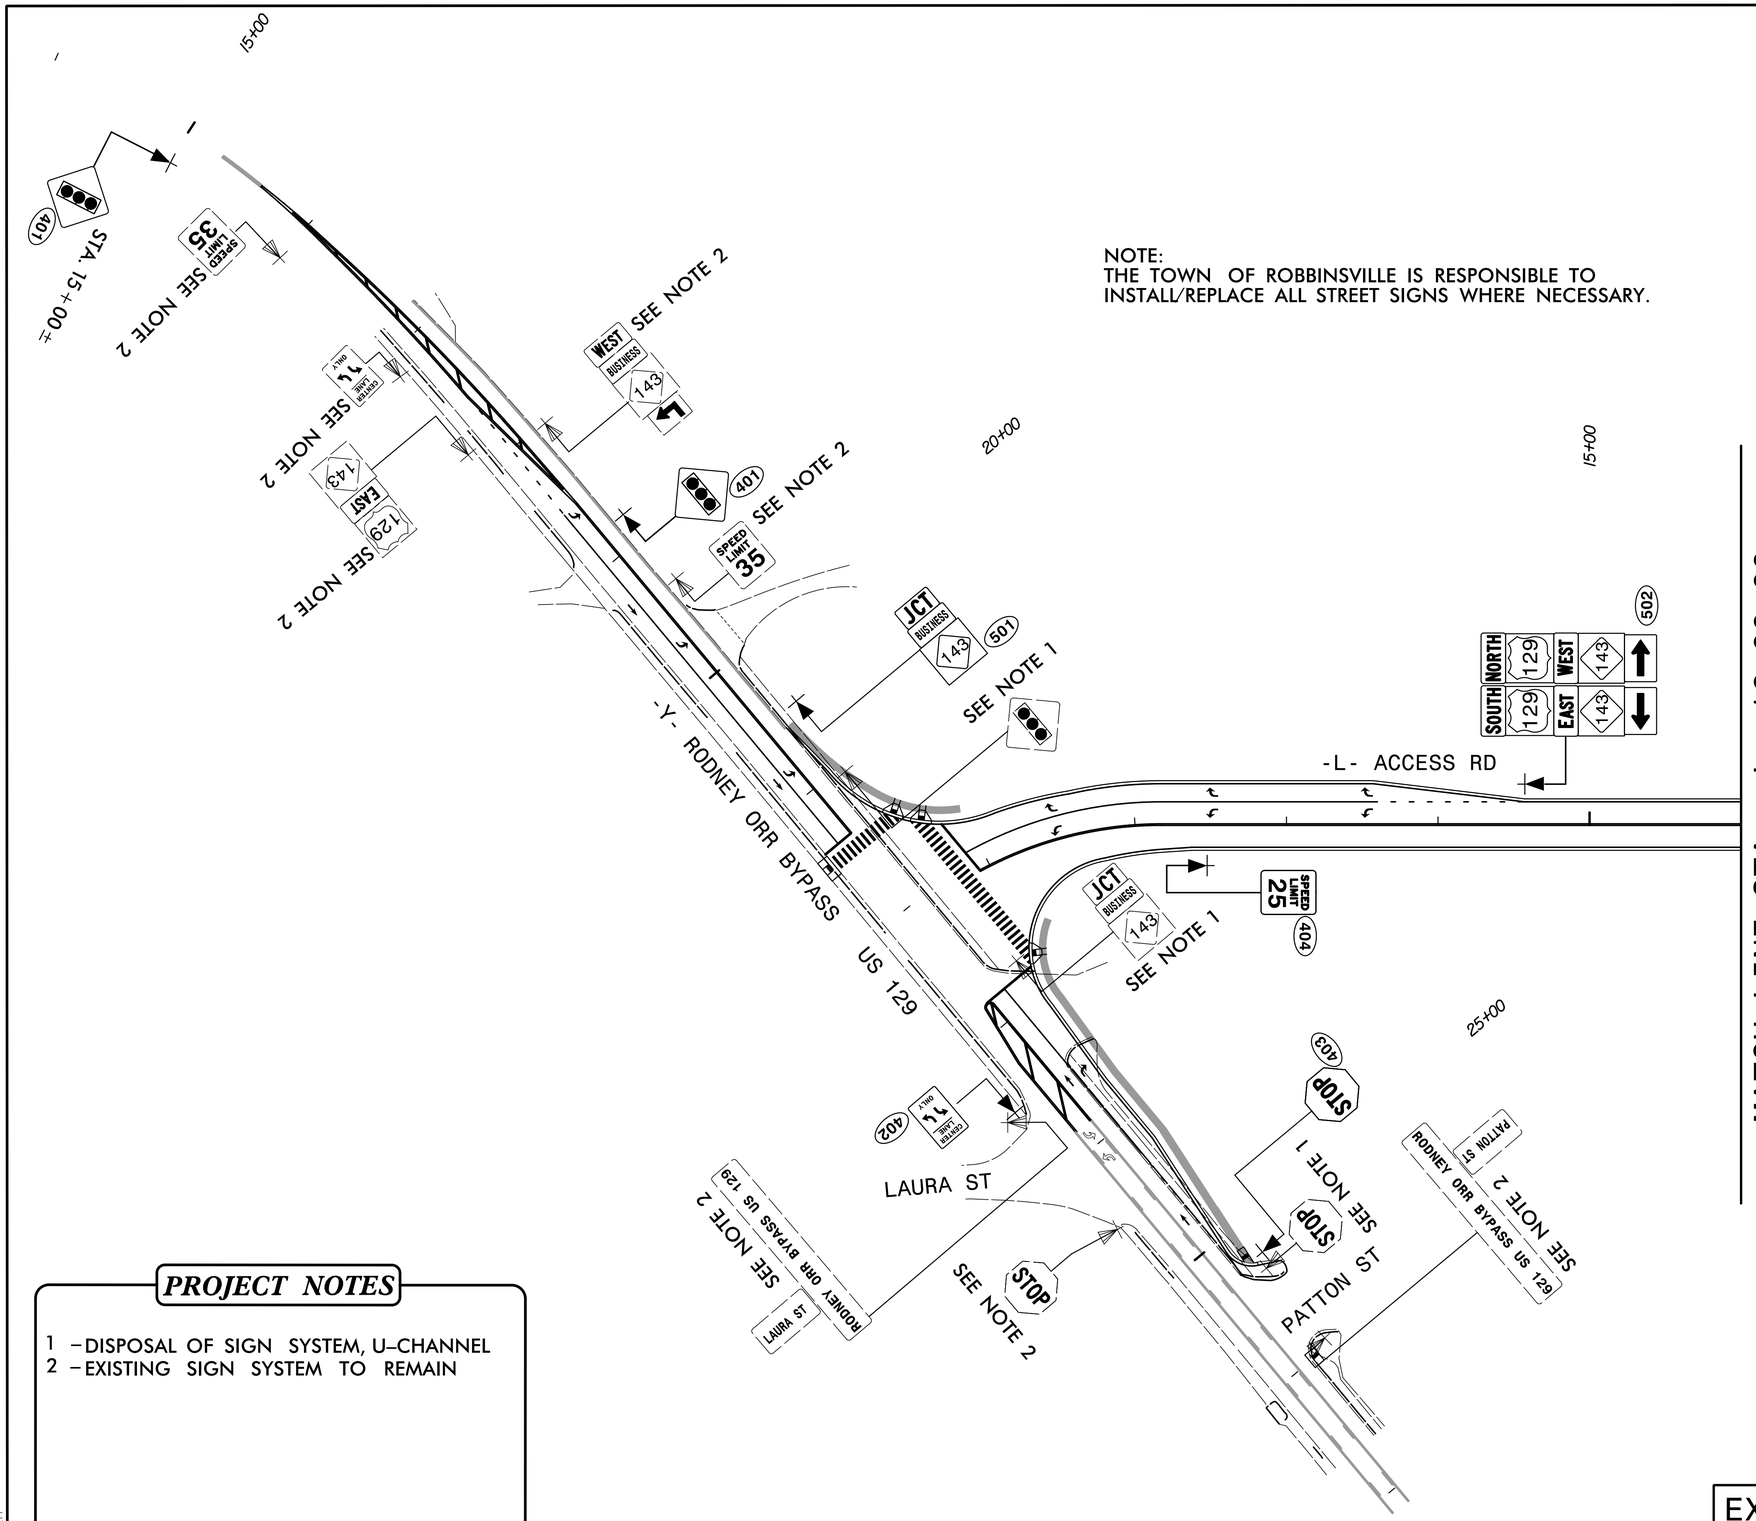

MATCH LINE STA. -L- 16+00.00
MATCH TO SHEET SIGN-4

PROJECT NOTES

1 – DISPOSAL OF SIGN SYSTEM, U-CHANNEL
2 – EXISTING SIGN SYSTEM TO REMAIN

EXISTING AND PROPOSED SIGNS
-Y- STA. 15+00 TO 26+50
-L- STA. 10+54.03 TO 16+00

11/1/2017
X:\NCDOT\U-5866\Traffic\Signing\CADD\Signing Layout Plans\U-5866_Sgn_SGN_03.dgn
User:smelvin

TIP NO.	SHEET NO.
U-5866	SIGN-4

APPROVED: _____

DATE: _____

SEAL

NORTH CAROLINA PROFESSIONAL ENGINEER SEAL 35018 ENGINEER JIMMY L. TERRY

11/2/2017

DOCUMENT NOT CONSIDERED FINAL UNLESS ALL SIGNATURES COMPLETED

TGS ENGINEERS
804-C N. LAFAYETTE ST
SHELBY, NC 28150
PH (704) 476-0003
CORP. LICENSE NO.: C-0275

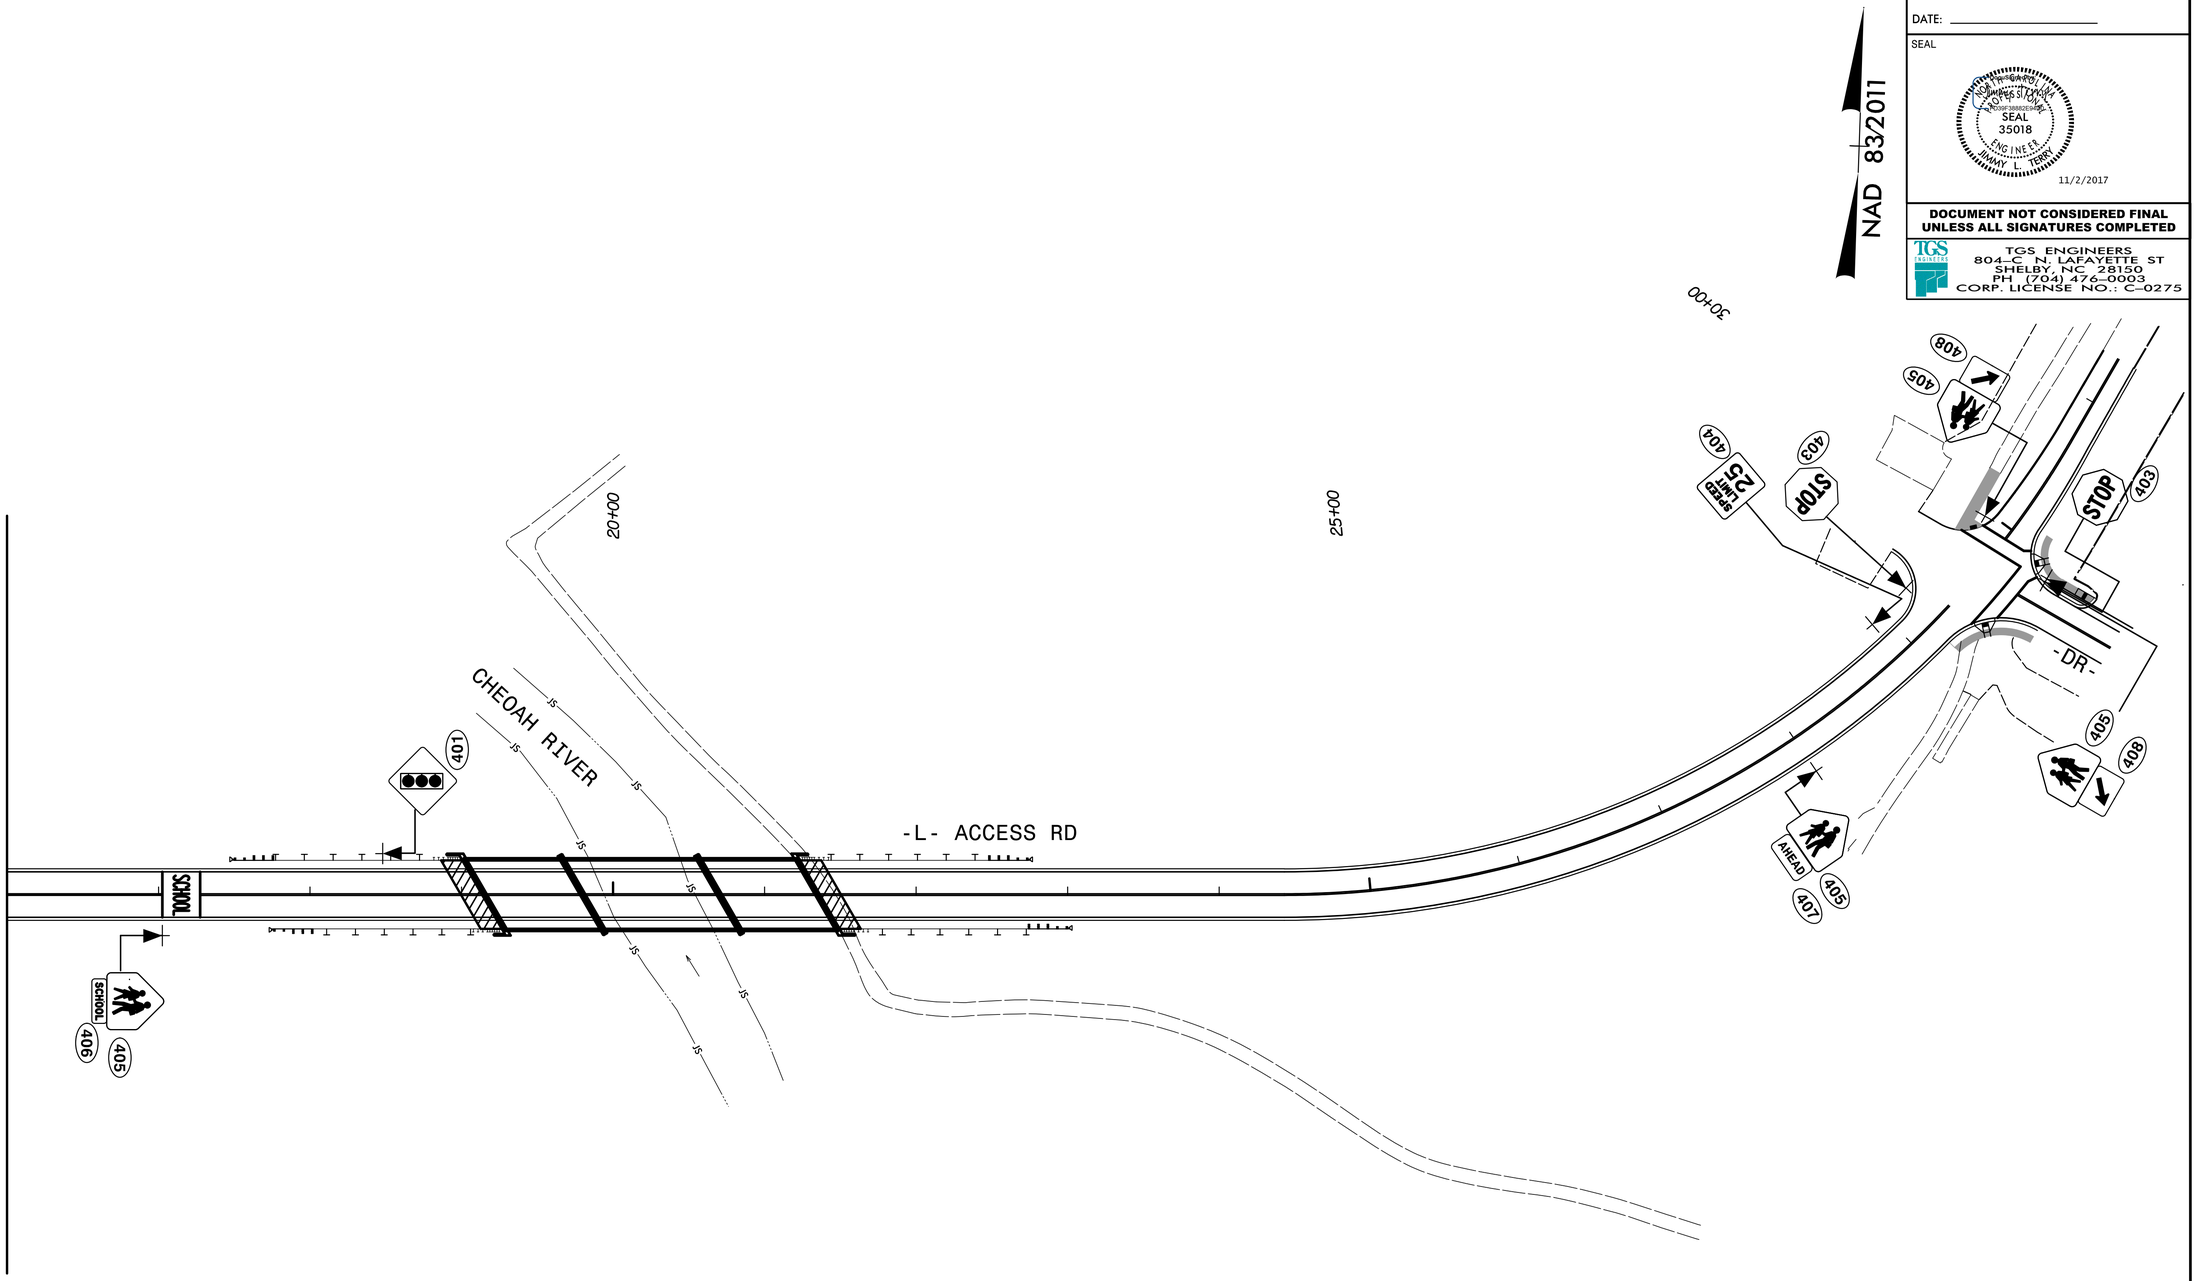

MATCH LINE STA. -L- 16+00.00
MATCH TO SHEET SIGN-3

PROPOSED SIGNS
-L- STA. 16+00 TO 31+33

11/1/2017
X:\NCDOT\U-5866\Traffic\Signing\CADD\Signing Layout Plans\U-5866_Sgn_SGN_04.dgn
User:smelvin

PROJECT REFERENCE NO.	SHEET NO.
U-5866	Sig.1.0

3 Phase
Fully Actuated
(Isolated)

PHASING DIAGRAM

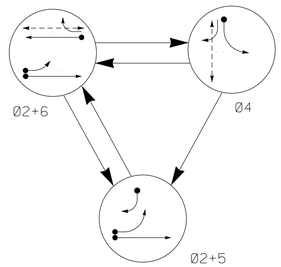

PHASING DIAGRAM DETECTION LEGEND

- DETECTED MOVEMENT
- UNDETECTED MOVEMENT (OVERLAP)
- UNSIGNALIZED MOVEMENT
- PEDESTRIAN MOVEMENT

TABLE OF OPERATION

SIGNAL FACE	PHASE Ø2+5	PHASE Ø2+6	PHASE Ø4	FLASH
21, 22	G	G	R	Y
41	R	R	G	R
42	R	R	G	R
51	←	F Y	R	Y
61, 62	R	G	R	Y
P41, P42	DW	DW	W	DRK
P61, P62	DW	W	DW	DRK

OASIS 2070 LOOP & DETECTOR INSTALLATION CHART

INDUCTIVE LOOPS					DETECTOR PROGRAMMING							
LOOP	SIZE (FT)	DISTANCE FROM STOPBAR (FT)	TURNS	NEW LOOP	PHASE	CALLING	EXTENSION	FULL TIME DELAY	STRETCH TIME	DELAY TIME	SYSTEM LOOP	NEW CARD
2A	6X6	70	5	Y	2	Y	Y	-	-	-	-	Y
4A	6X40	0	2-4-2	Y	4	Y	Y	-	-	3	-	Y
5A	6X40	0	2-4-2	Y	5	Y	Y	-	-	15	-	Y
					2	Y	Y	-	-	-	-	Y
5B	6X40	0	2-4-2	Y	5	Y	Y	-	-	15	-	Y
6A	6X6	70	3	Y	6	Y	Y	-	-	-	-	Y

NOTES

1. Refer to "Roadway Standard Drawings NCDOT" dated January 2012 and "Standard Specifications for Roads and Structures" dated January 2012 and all applicable sections of the latest version of the generic Project Special Provisions. The PSP can be accessed at the following website: http://connect.ncdot.gov/resources/safety/Pages/ITS-Design-Resources.aspx
2. Do not program signal for late night flashing operation unless otherwise directed by the Engineer.
3. Phase 5 may be lagged.
4. Set all detector units to presence mode.
5. Locate new cabinet so as not to obstruct sight distance of vehicles turning right on red.
6. Omit "WALK" and flashing "DON'T WALK" with no pedestrian calls.
7. Program pedestrian heads to countdown the flashing 'Don't Walk' time only.
8. Pedestrian pedestals are conceptual and shown for reference only. See sheets P1-P3 for pushbutton location details.

SIGNAL FACE I.D.

All Heads L.E.D.

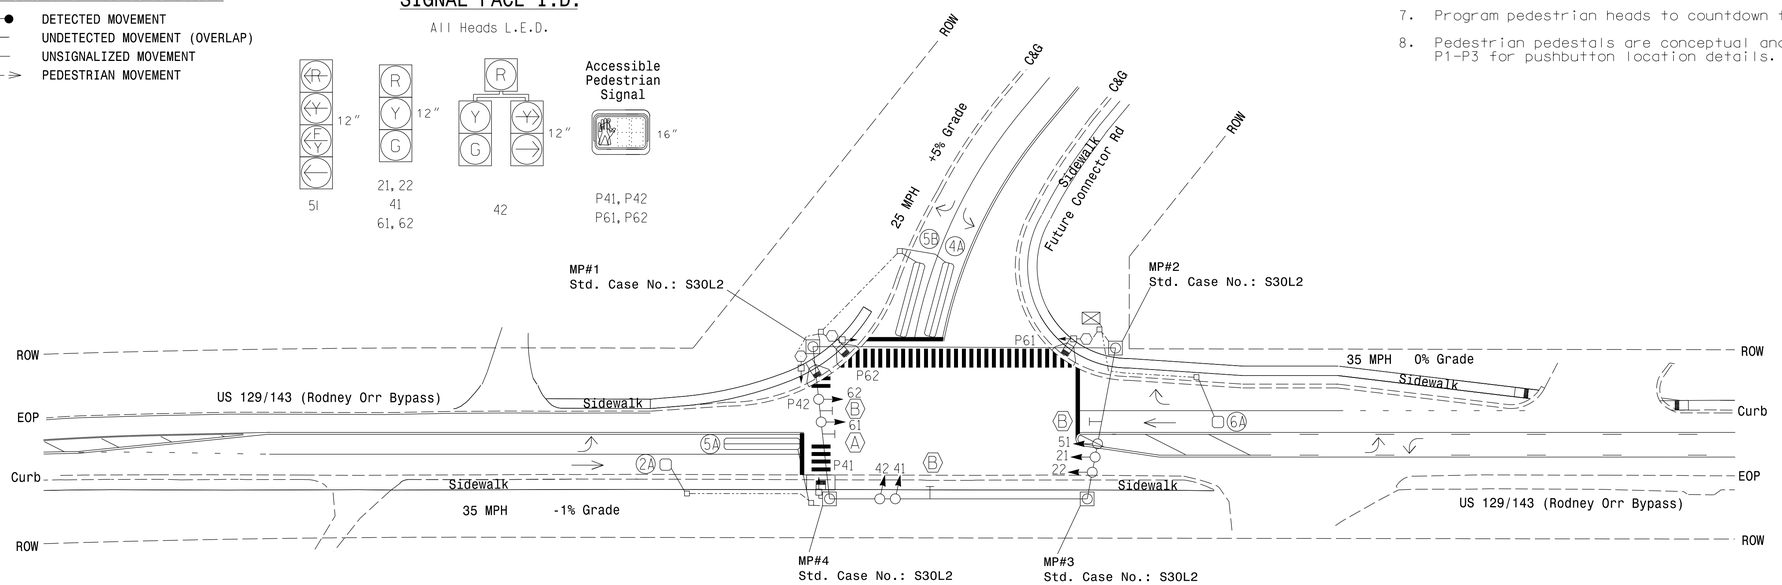

LEGEND

PROPOSED		EXISTING
	Traffic Signal Head	
	Sign	
	Pedestrian Signal Head With Push Button & Sign	
	Inductive Loop Detector	
	Controller & Cabinet	
	Junction Box	
	Oversize Junction Box	
	2-in Underground Conduit	
	Right of Way	
	Directional Arrow	
	Metal Strain Pole	
	Type II Signal Pedestal	
	Curb Ramp	N/A
	No U-Turn Sign (R 3-4)	
	Street Name Sign (D3-1)	

OASIS 2070 TIMING CHART

FEATURE	PHASE 2	PHASE 4	PHASE 5	PHASE 6
Min Green 1 *	10	7	7	10
Extension 1 *	3.0	2.0	2.0	3.0
Max Green 1 *	45	25	15	45
Yellow Clearance	3.9	3.0	3.0	3.9
Red Clearance	2.6	2.9	3.1	2.6
Red Revert	2.0	2.0	2.0	2.0
Walk 1 *	-	7	-	7
Don't Walk 1	-	13	-	31
Advance Walk Time	-	-	-	-
Seconds Per Actuation *	-	-	-	-
Max Variable Initial *	-	-	-	-
Time Before Reduction *	-	-	-	-
Time To Reduce *	-	-	-	-
Minimum Gap	-	-	-	-
Recall Mode	MIN RECALL	-	-	MIN RECALL
Vehicle Call Memory	YELLOW	-	-	YELLOW
Dual Entry	-	-	-	-
Simultaneous Gap	ON	ON	ON	ON

* These values may be field adjusted. Do not adjust Min Green and Extension times for phases 2 and 6 lower than what is shown.
Min Green for all other phases should not be lower than 4 seconds.

METAL POLE, STOP BAR, AND CROSSWALK LOCATIONS

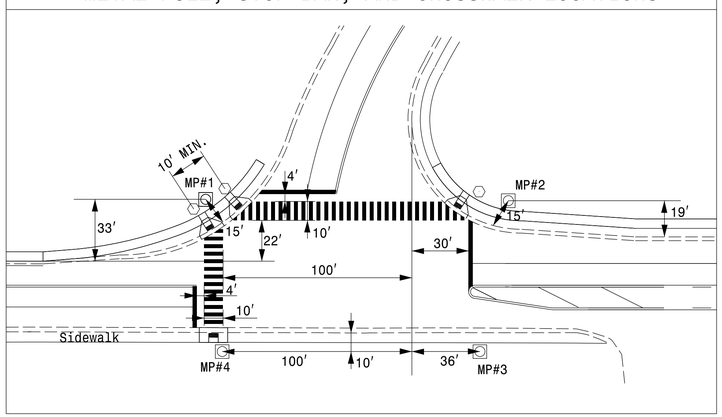

ACCESSIBLE PEDESTRIAN SIGNAL OPERATION

SIGNAL FACE	VOICE	TONES	INTERVAL	SPEECH MESSAGE
P41	-	X	Walk	(Rapid Ticks)
			Flashing Don't Walk/Don't Walk	-
P42	-	X	Walk	(Rapid Ticks)
			Flashing Don't Walk/Don't Walk	-
P61	-	X	Walk	(Rapid Ticks)
			Flashing Don't Walk/Don't Walk	-
P62	-	X	Walk	(Rapid Ticks)
			Flashing Don't Walk/Don't Walk	-

vhb
940 Main Campus Drive, Suite 500
Raleigh, NC 27606
NC License No. C-3705
919.829.0328

DOCUMENT NOT CONSIDERED FINAL UNLESS ALL SIGNATURES COMPLETED

NC Dept of Transportation
Division of Highways
Final Drawing Date: _____
ITS & Signals Unit

New Installation

Prepared for the Offices of:
Transportation Mobility and Safety Division
STATE OF NORTH CAROLINA DEPARTMENT OF TRANSPORTATION
Signal Design Section
750 N.Greenfield Pkwy,Garner,NC 27529

US 129/143 (Rodney Orr Bypass) at Future Connector Rd

Division 14 Graham County Robbinsville

PLAN DATE:	Apr. 2017	REVIEWED BY:	J.L. Lewis
PREPARED BY:	J. Ma	VHB PROJECT NO.:	38536.05

SCALE 0 40 1"=40'

REVISIONS	INIT.	DATE

SEAL
NORTH CAROLINA PROFESSIONAL SEAL 033108 ENGINEER JIANXIN MA

Jianxin Ma 2017.04.28 11:59:26 -04'00'
SIGNATURE DATE

SIG. INVENTORY NO. 14-1299

4/25/2017
\\vhb\proj\Raleigh\38536.05 U-5866_Robbinsville_TGS\NCDOT\Traffic\Signals\Design\Signals\141299_Sig_201704.dgn
User: jma

PROJECT REFERENCE NO.	SHEET NO.
U-5866	Sig.1.1

EDI MODEL 2018ECL-NC CONFLICT MONITOR PROGRAMMING DETAIL

(remove jumpers and set switches as shown)

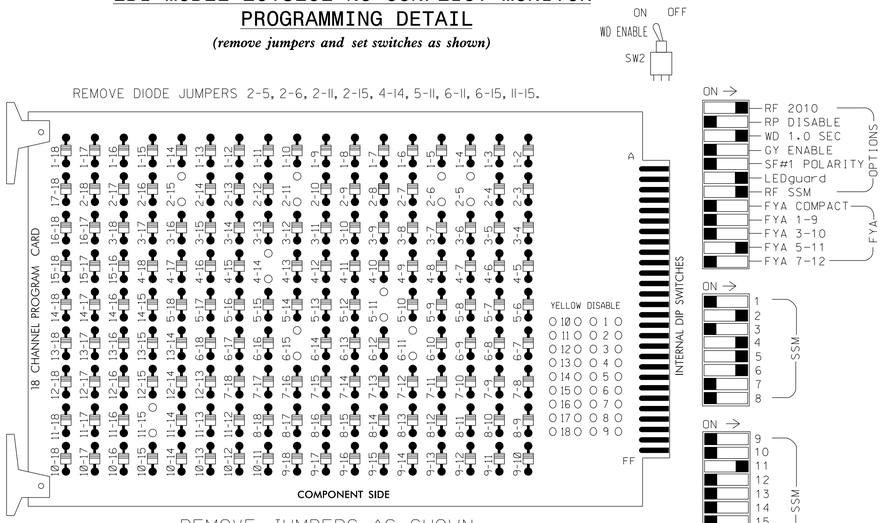

REMOVE JUMPERS AS SHOWN

■ = DENOTES POSITION OF SWITCH

NOTES:

1. Card is provided with all diode jumpers in place. Removal of any jumper allows its channels to run concurrently.
2. Ensure jumpers SEL2-SEL5 and SEL9 are present on the monitor board.
3. Ensure that Red Enable is active at all times during normal operation.
4. Connect serial cable from conflict monitor to comm. port 1 of 2070 controller. Ensure conflict monitor communicates with 2070.

NOTES

1. To prevent "flash-conflict" problems, insert red flash program blocks for all unused vehicle load switches in the output file. The installer shall verify that signal heads flash in accordance with the Signal Plans.
2. Enable Simultaneous Gap-Out for all phases.
3. Program phases 2 and 6 for Start Up In Green.
4. Program phases 4 and 6 for "STARTUP PED CALL".
5. Program phases 2 and 6 for Yellow Flash.

EQUIPMENT INFORMATION

CONTROLLER.....2070
CABINET.....332 /W/ AUX
SOFTWARE.....ECONOLITE OASIS
CABINET MOUNT.....BASE
OUTPUT FILE POSITIONS...18 WITH AUX. OUTPUT FILE
LOAD SWITCHES USED.....S2,S5,S6,S7,S8,S9,AUX S4
PHASES USED.....2,4,4PED,5,6,6PED
OVERLAP "A".....NOT USED
OVERLAP "B".....NOT USED
OVERLAP "C".....5+6
OVERLAP "D".....NOT USED

SIGNAL HEAD HOOK-UP CHART

LOAD SWITCH NO.	S1	S2	S3	S4	S5	S6	S7		S8	S9	S10	S11	S12	AUX S1	AUX S2	AUX S3	AUX S4	AUX S5	AUX S6
CMU CHANNEL NO.	1	2	13	3	4	14	5		6	15	7	8	16	9	10	17	11	12	18
PHASE	1	2	2 PED	3	4	4 PED	5		6	6 PED	7	8	8 PED	OLA	OLB	SPARE	OLC	OLD	SPARE
SIGNAL HEAD NO.	NU	21,22	NU	NU	41,42	P41, P42	51★	42	61,62	P61, P62	NU	NU	NU	NU	NU	NU	51★	NU	NU
RED		128			101			✳	134										
YELLOW		129			102				135										
GREEN		130			103				136										
RED ARROW																	A114		
YELLOW ARROW								132									A115		
FLASHING YELLOW ARROW																	A116		
GREEN ARROW							133	133											
✋						104				119									
🚶						106				121									

NU = Not Used

✳ Denotes install load resistor. See Load Resistor Installation Detail this sheet.

★ See pictorial of head wiring in detail below.

4 SECTION FYA PPLT SIGNAL WIRING DETAIL

(wire signal heads as shown)

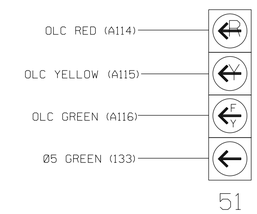

NOTE

1. The sequence display for this signal requires special logic programming. See sheet 2 of 2 for programming instructions.

INPUT FILE POSITION LAYOUT

(front view)

		1	2	3	4	5	6	7	8	9	10	11	12	13	14
FILE "I"	U	SLOT EMPTY	Ø2	SLOT EMPTY	WIRED INPUT ⊗	SLOT EMPTY	Ø4	SLOT EMPTY	SLOT EMPTY	SLOT EMPTY	SLOT EMPTY	SLOT EMPTY	NOT USED	Ø6PED DC ISOLATOR	FS DC ISOLATOR
	L		2A NOT USED				4A NOT USED						Ø4PED DC ISOLATOR	NOT USED	ST DC ISOLATOR
FILE "J"	U	Ø5	Ø5	SLOT EMPTY	SLOT EMPTY	SLOT EMPTY	SLOT EMPTY	SLOT EMPTY	SLOT EMPTY	SLOT EMPTY	SLOT EMPTY	SLOT EMPTY	SLOT EMPTY	SLOT EMPTY	SLOT EMPTY
	L		5A NOT USED												

EX.: 1A, 2A, ETC. = LOOP NO.'S

FS = FLASH SENSE
ST = STOP TIME

⊗ Wired Input - Do not populate slot with detector card

INPUT FILE CONNECTION & PROGRAMMING CHART

LOOP NO.	LOOP TERMINAL	INPUT FILE POS.	PIN NO.	INPUT ASSIGNMENT NO.	DETECTOR NO.	NEMA PHASE	CALL	EXTEND	FULL TIME DELAY	STRETCH TIME	DELAY TIME
2A	TB2-5,6	I2U	39	1	2	2	Y	Y			
4A	TB4-9,10	I6U	41	3	4	4	Y	Y			3
5A[1]	TB3-1,2	J1U	55	17	5	5	Y	Y			15
	-	I4U	47	9	22	2	Y	Y			
5B	TB3-5,6	J2U	40	2	6	5	Y	Y			15
6A	TB3-7,8	J2L	44	6	16	6	Y	Y			
PED PUSH BUTTONS											
P41,P42	TB8-5,6	I12L	69	31	PED 4	4 PED					
P61,P62	TB8-7,9	I13U	68	30	PED 6	6 PED					

NOTE:
INSTALL DC ISOLATORS IN INPUT FILE SLOTS I12 AND I13.

[1] Add jumper from J1-W to I4-W, on rear of input file.

INPUT FILE POSITION LEGEND: J2L
FILE J
SLOT 2
LOWER

LOAD RESISTOR INSTALLATION DETAIL

(install resistor as shown below)

ACCEPTABLE VALUES

VALUE (ohms)	WATTAGE
1.5K - 1.9K	25W (min)
2.0K - 3.0K	10W (min)

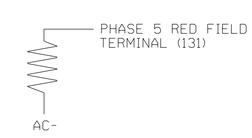

NC Dept of Transportation
Division of Highways
Final Drawing Date: _____
ITS & Signals Unit

THIS ELECTRICAL DETAIL IS FOR
THE SIGNAL DESIGN: 14-1299
DESIGNED: Apr. 2017
SEALED: 04/28/2017
REVISED: N/A

vhb
940 Main Campus Drive, Suite 500
Raleigh, NC 27606
NC License No. C-3705
919.829.0328

New Installation - Electrical Detail Sheet 1 of 2

DOCUMENT NOT CONSIDERED FINAL UNLESS ALL SIGNATURES COMPLETED

ELECTRICAL AND PROGRAMMING DETAILS FOR:

Prepared for the Offices of:
Transportation Mobility and Safety Division
STATE OF NORTH CAROLINA DEPARTMENT OF TRANSPORTATION
Signal Management Section
750 N.Greenfield Pkwy,Garner,NC 27529

US 129/143 (Rodney Orr Bypass)
at
Future Connector Rd

Division 14 Graham County Robbinsville

PLAN DATE:	Apr. 2017	REVIEWED BY:	J.L. Lewis
PREPARED BY:	J. Ma	VHB PROJECT NO.:	38536.05

REVISIONS	INIT.	DATE

SEAL
NORTH CAROLINA PROFESSIONAL SEAL 033108 ENGINEER JIANXIN MA

Jianxin Ma 2017.04.28 12:00:25 -04'00'
SIGNATURE DATE
SIG. INVENTORY NO. 14-1299

PROJECT REFERENCE NO.	SHEET NO.
U-5866	Sig.1.2

LOGICAL I/O PROCESSOR PROGRAMMING DETAIL TO PRODUCE SPECIAL FYA-PPLT SIGNAL SEQUENCE

(program controller as shown below)

1. FROM MAIN MENU PRESS '2' (PHASE CONTROL), THEN '1' (PHASE CONTROL FUNCTIONS). SCROLL TO THE BOTTOM OF THE MENU AND ENABLE ACT LOGIC COMMANDS 1, 2, AND 3.

2. FROM MAIN MENU PRESS '6' (OUTPUTS), THEN '3' (LOGICAL I/O PROCESSOR).

```
LOGICAL I/O COMMAND #1  (+/-COMMAND#)
IF  ACTIVE PHASE        #5  IS ON
AND RED CLEAR ON PHASE  #5  IS ON

                 SCROLL DOWN

THEN:
SET OUTPUT  ASSIGNMENT #42 ON
SET OUTPUT  ASSIGNMENT #43 OFF
```

NOTE: LOGIC FOR PHASE 5 RED CLEAR WHEN TRANSITIONING FROM PHASE 5 TO PHASE 6 (HEAD 51).

PRESS '+'

```
LOGICAL I/O COMMAND #2  (+/-COMMAND#)
IF  ACTIVE PHASE        #5  IS ON

                 SCROLL DOWN

THEN:
SET OUTPUT  ASSIGNMENT #44 OFF
```

NOTE: LOGIC FOR SWITCHING FLASHING YELLOW ARROW "OFF" DURING PHASE 5 (HEAD 51).

PRESS '+'

```
LOGICAL I/O COMMAND #3  (+/-COMMAND#)
IF  YELLOW ON PHASE     #5  IS ON

                 SCROLL DOWN

THEN:
SET OUTPUT  ASSIGNMENT #43 ON
```

NOTE: LOGIC FOR YELLOW ARROW CLEARANCE FROM PHASE 5 (HEAD 51).

LOGIC I/O PROCESSOR PROGRAMMING COMPLETE

OUTPUT REFERENCE SCHEDULE

OUTPUT 42 = Overlap C Red
OUTPUT 43 = Overlap C Yellow
OUTPUT 44 = Overlap C Green

OVERLAP PROGRAMMING DETAIL

(program controller as shown below)

FROM MAIN MENU PRESS '8' (OVERLAPS), THEN '1' (VEHICLE OVERLAP SETTINGS).

PRESS '+' TWICE

```
PAGE 1: VEHICLE OVERLAP 'C' SETTINGS
PHASE:          ¦123456789101112131415 16
VEH OVL PARENTS:¦    XX
VEH OVL NOT VEH:¦
VEH OVL NOT PED:¦
VEH OVL GRN EXT:¦
STARTUP COLOR: _ RED  _ YELLOW  _ GREEN
FLASH COLORS:  _ RED  _ YELLOW  X GREEN
SELECT VEHICLE OVERLAP OPTIONS:   (Y/N)
FLASH YELLOW IN CONTROLLER FLASH?...Y
GREEN EXTENSION (0-255 SEC).........0
YELLOW CLEAR (0=PARENT,3-25.5 SEC)..0.0
RED CLEAR (0=PARENT,0.1-25.5 SEC)...0.0
OUTPUT AS PHASE # (0=NONE, 1-16)....0
```

← NOTICE GREEN FLASH

OVERLAP PROGRAMMING COMPLETE

COUNTDOWN PEDESTRIAN SIGNAL OPERATION

Countdown Ped Signals are required to display timing only during Ped Clearance Interval. Consult Ped Signal Module user's manual for instructions on selecting this feature.

ACCESSIBLE PEDESTRIAN SIGNAL (APS) INSTALLATION NOTES

1. Install push buttons and APS equipment per manufacturer's instructions.
2. Provide a dedicated cable to each push button per manufacturer's instructions.
3. If APS equipment is mounted in cabinet, use filtered power (i.e., Controller Receptacle) to power APS equipment. Do not use Equipment Receptacle, which is a GFCI outlet.
4. Never attempt to operate a standard contact closure push button with the APS system unless cabinet is re-wired for standard button operation or unless explicitly allowed by the manufacturer.
5. Place manufacturer's instructions in cabinet with cabinet prints, signal plans, and electrical details.

NC Dept of Transportation
Division of Highways

Final Drawing Date: _____

ITS & Signals Unit

THIS ELECTRICAL DETAIL IS FOR
THE SIGNAL DESIGN: 14-1299
DESIGNED: Apr. 2017
SEALED: 04-28-2017
REVISED: N/A

New Installation - Electrical Detail Sheet 2 of 2

DOCUMENT NOT CONSIDERED FINAL UNLESS ALL SIGNATURES COMPLETED

vhb
940 Main Campus Drive, Suite 500
Raleigh, NC 27606
NC License No. C-3705
919.829.0328

ELECTRICAL AND PROGRAMMING DETAILS FOR:

Prepared for the Offices of:
Transportation Mobility and Safety Division
Traffic Engineering Branch
Signal Management Section
750 N.Greenfield Pkwy,Garner,NC 27529

US 129/143 (Rodney Orr Bypass)
at
Future Connector Rd

Division 14 Graham County Robbinsville

PLAN DATE:	Apr. 2017	REVIEWED BY:	J.L. Lewis
PREPARED BY:	J. Ma	VHB PROJECT NO.:	38536.05

REVISIONS	INIT.	DATE

SEAL
NORTH CAROLINA PROFESSIONAL SEAL 033108 ENGINEER JIANXIN MA

Jianxin Ma 2017.04.28 12:01:15 -04'00'

SIGNATURE DATE

SIG. INVENTORY NO. 14-1299

PROJECT NO.	SHEET NO.
U-5866	Sig. P1

STATE OF
NORTH CAROLINA
DEPT. OF TRANSPORTATION
DIVISION OF HIGHWAYS
RALEIGH, N.C.

06-14

ENGLISH DETAIL DRAWING FOR

PEDESTRIAN PUSHBUTTON LOCATIONS

PLACEMENT DETAIL

SHEET 1 OF 3

1705D01

PUSHBUTTON PLACEMENT

SEPARATE CURB RAMPS

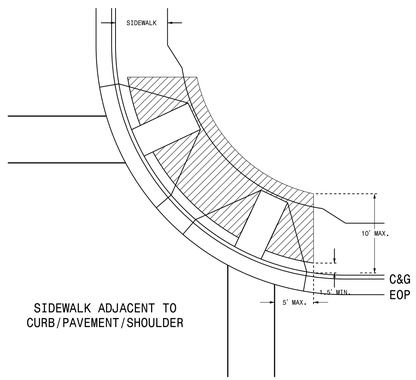

PUSHBUTTON PLACEMENT

SHARED CURB RAMP

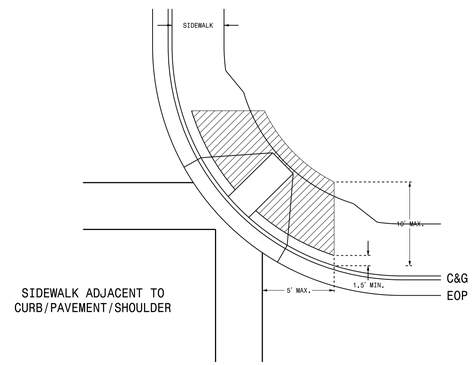

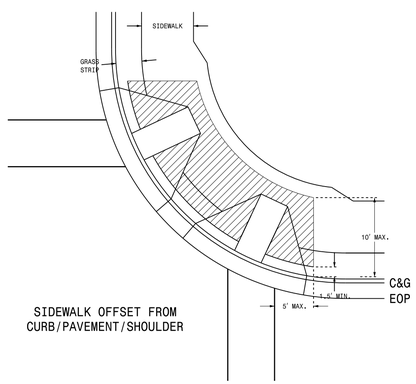

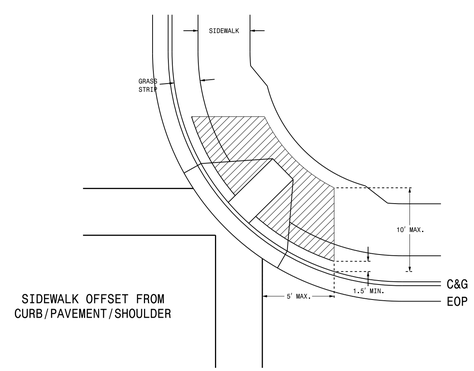

NOTES

1. Pushbutton pedestals should not be located further than 10 feet from the edge of curb, shoulder, or pavement.
2. The face of the pushbutton should be parallel to the applicable crosswalk.
3. Separate pushbuttons used on the same corner should be separated by a distance of at least 10 feet.
4. Pushbuttons shall be installed adjacent to a level surface with a maximum reach distance of 10 inches.
5. Maintain 4 feet of clearance around pedestal if located in sidewalk.
6. Refer to section 1705 of the 2012 NCDOT Roadway Standard Drawings for Pushbutton Assembly details.
7. Refer to section 1743 of the 2012 NCDOT Roadway Standard Drawings for Pedestal details.
8. Contact Division Traffic Engineer for pushbutton location approval prior to installation.
9. Curb ramps are for symbolic use only and may not reflect actual design or field conditions.

LEGEND

PROPOSED

- Signal Pole
- Type I Pushbutton Post
- Type II Signal Pedestal
- Pushbutton & Sign
- Pedestrian Signal Head
- Curb Ramp
- Pushbutton Location Area

STATE OF
NORTH CAROLINA
DEPT. OF TRANSPORTATION
DIVISION OF HIGHWAYS
RALEIGH, N.C.

06-14

ENGLISH DETAIL DRAWING FOR

PEDESTRIAN PUSHBUTTON LOCATIONS

PLACEMENT DETAIL

SHEET 1 OF 3

1705D01

See Plate for Title

Prepared in the Offices of:

Transportation Mobility and Safety Division
Signal Design Section
STATE OF NORTH CAROLINA DEPARTMENT OF TRANSPORTATION

750 N. Greenfield Parkway
Garner, NC 27529

SEAL

NORTH CAROLINA PROFESSIONAL SEAL 026486 ENGINEER ROBERT J. ZIEMBA

DocuSigned by: 1B9B4B9B27A4494 SIGNATURE

6/17/2014 DATE

36-AUG-2014 15:37
S:\TSGU\TS Signals\Signal Design Section\Central Region\Rob's Files\Ped Stds\Pushbutton Drawings\Pushbutton Plate Drawings.20140617.dgn
rziemba

PROJECT NO.	SHEET NO.
U-5866	Sig. P2

STATE OF
NORTH CAROLINA
DEPT. OF TRANSPORTATION
DIVISION OF HIGHWAYS
RALEIGH, N.C.

06-14

ENGLISH DETAIL DRAWING FOR

PEDESTRIAN PUSHBUTTON LOCATIONS

PLACEMENT DETAIL

SHEET 2 OF 3

1705D01

TYPICAL PUSHBUTTON LOCATIONS (CASE I)

SEPARATE CURB RAMPS W/ TYPE I PEDESTALS

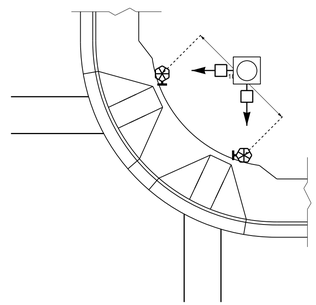

BACK OF SIDEWALK IS WITHIN 10'
OF CURB OR PAVEMENT/SHOULDER

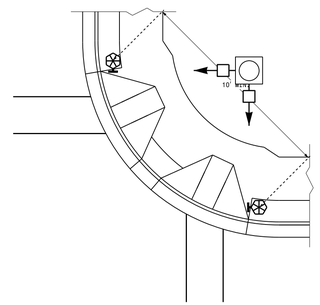

GRASS STRIP PLACEMENT IF BACK
OF SIDEWALK EXCEEDS 10' FROM
CURB OR PAVEMENT/SHOULDER

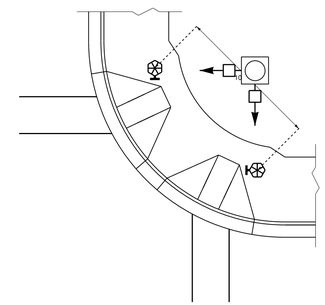

PUSHBUTTON PLACEMENT
IN WIDE SIDEWALK

LEGEND

PROPOSED

- Signal Pole
- Type I Pushbutton Post
- Type II Signal Pedestal
- Pushbutton & Sign
- Pedestrian Signal Head
- Curb Ramp
- Pushbutton Location Area

TYPICAL PUSHBUTTON LOCATIONS (CASE II)

SEPARATE CURB RAMPS W/ TYPE II PEDESTALS

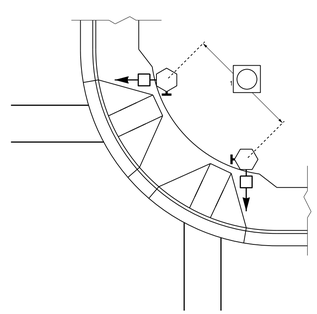

BACK OF SIDEWALK IS WITHIN 10'
OF CURB OR PAVEMENT/SHOULDER

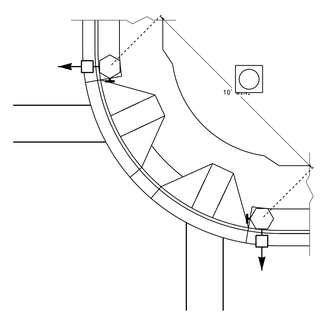

GRASS STRIP PLACEMENT IF BACK
OF SIDEWALK EXCEEDS 10' FROM
CURB OR PAVEMENT/SHOULDER

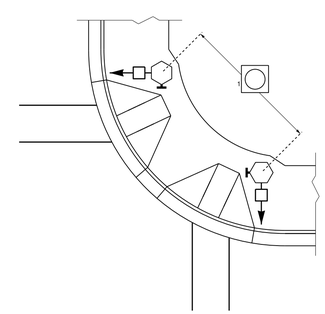

PUSHBUTTON PLACEMENT
IN WIDE SIDEWALK

OPTIONAL PUSHBUTTON EXTENSION

FACE OF PUSHBUTTON PARALLEL TO
APPLICABLE CROSSWALK

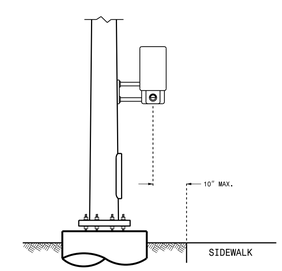

STATE OF
NORTH CAROLINA
DEPT. OF TRANSPORTATION
DIVISION OF HIGHWAYS
RALEIGH, N.C.

06-14

ENGLISH DETAIL DRAWING FOR

PEDESTRIAN PUSHBUTTON LOCATIONS

PLACEMENT DETAIL

SHEET 2 OF 3

1705D01

See Plate for Title

Prepared in the Offices of:

Transportation Mobility and Safety Division
Signal Design Section

750 N. Greenfield Parkway
Garner, NC 27529

SEAL

NORTH CAROLINA PROFESSIONAL SEAL 026486 ENGINEER ROBERT J. ZIEMBA

DocuSigned by: 1B9B4B6274A4B4...

SIGNATURE

6/17/2014

DATE

26-AUG-2014 16:38
S:\TIS\GOV\ITS\Signals\Signal Design Section\Central Region\Rob's Files\Ped Stds\Pushbutton Drawings\Pushbutton Plate Drawings_20140617.dgn
rziemba

PROJECT NO.	SHEET NO.
U-5866	Sig. P3

STATE OF
NORTH CAROLINA
DEPT. OF TRANSPORTATION
DIVISION OF HIGHWAYS
RALEIGH, N.C.

06-14

ENGLISH DETAIL DRAWING FOR

PEDESTRIAN PUSHBUTTON LOCATIONS

PLACEMENT DETAIL

SHEET 3 OF 3

1705D01

TYPICAL PUSHBUTTON LOCATIONS (CASE III)

SHARED CURB RAMPS

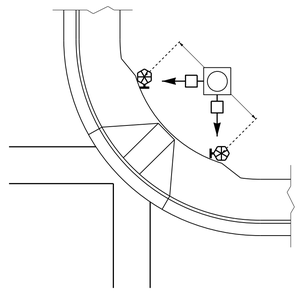

BACK OF SIDEWALK IS WITHIN 10′ OF CURB OR PAVEMENT/SHOULDER

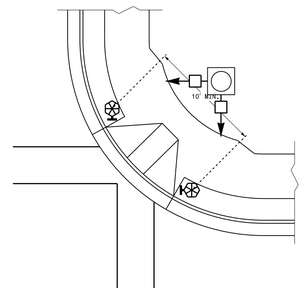

GRASS STRIP PLACEMENT IF BACK OF SIDEWALK EXCEEDS 10′ FROM CURB OR PAVEMENT/SHOULDER

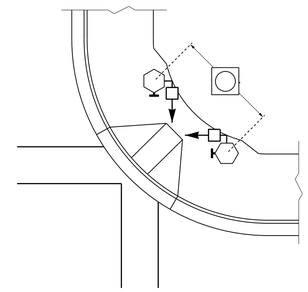

PUSHBUTTON PLACEMENT IN WIDE SIDEWALK (CORRESPONDING PUSHBUTTONS AND SIGNAL HEADS ON DIFFERENT PEDESTALS)

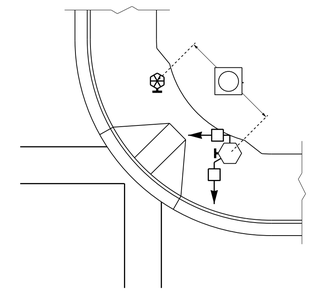

PUSHBUTTON PLACEMENT WITH SHARED TYPE II SIGNAL PEDESTAL AND TYPE I PUSHBUTTON POST

TRAFFIC ISLAND PUSHBUTTON LOCATIONS

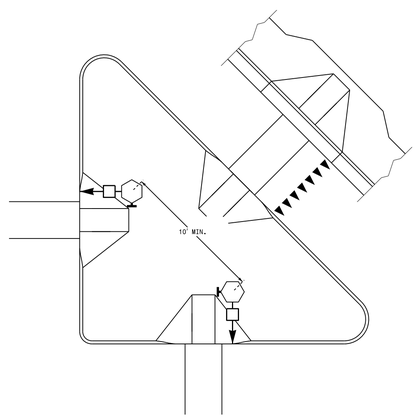

PUSHBUTTON PLACEMENT IN LARGE "PORK CHOP ISLAND" WITH SEPARATE PEDESTALS

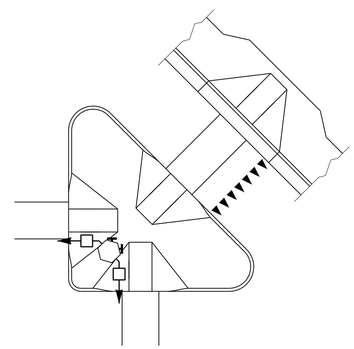

PUSHBUTTON PLACEMENT IN SMALL "PORK CHOP ISLAND" WITH SHARED PEDESTAL

PUSHBUTTON PLACEMENT IN MEDIAN

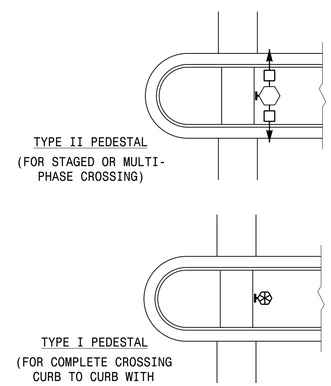

TYPE II PEDESTAL

(FOR STAGED OR MULTI-PHASE CROSSING)

TYPE I PEDESTAL

(FOR COMPLETE CROSSING CURB TO CURB WITH OPTIONAL REFUGE)

LEGEND

PROPOSED

- Signal Pole
- Type I Pushbutton Post
- Type II Signal Pedestal
- Pushbutton & Sign
- Pedestrian Signal Head
- Curb Ramp
- Pushbutton Location Area

STATE OF
NORTH CAROLINA
DEPT. OF TRANSPORTATION
DIVISION OF HIGHWAYS
RALEIGH, N.C.

06-14

ENGLISH DETAIL DRAWING FOR

PEDESTRIAN PUSHBUTTON LOCATIONS

PLACEMENT DETAIL

SHEET 3 OF 3

1705D01

See Plate for Title

Prepared in the Offices of:

Transportation Mobility and Safety Division
Signal Design Section
STATE OF NORTH CAROLINA DEPARTMENT OF TRANSPORTATION

750 N. Greenfield Parkway
Garner, NC 27529

SEAL

NORTH CAROLINA PROFESSIONAL SEAL 026486 ENGINEER ROBERT J. ZIEMBA

DocuSigned by:
1B9B4B9D274A4b8...
SIGNATURE

6/17/2014
DATE

26-AUG-2014 15:39
S:\TSGU\TS Signals\Signal Design Section\Central Region\Rob's Files\Ped Stds\Pushbutton Drawings\Pushbutton Plate Drawings.20140617.dgn
rziemba

TIP PROJECT: U-5866

T.I.P. NO.	SHEET NO.
U–5866	UO–1

NOTE:
ALL UTILITY WORK SHOWN ON THIS SHEET IS DONE BY OTHERS.
NO PAYMENT WILL BE MADE TO THE CONTRACTOR FOR UTILITY WORK SHOWN ON THIS SHEET.

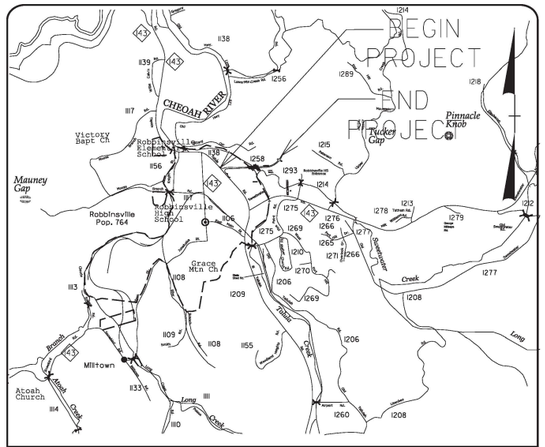

VICINITY MAP

STATE OF NORTH CAROLINA
DIVISION OF HIGHWAYS

UTILITIES BY OTHERS PLANS
GRAHAM COUNTY

LOCATION: NEW ROUTE FROM US 129 (RODNEY ORR BYP) TO ROBBINSVILLE HIGH SCHOOL /MIDDLE SCHOOL CAMPUS INCLUDING BRIDGE OVER CHEOAH RIVER

TYPE OF WORK: POWER DISTRIBUTION, TELEPHONE, AND CATV RELOCATION

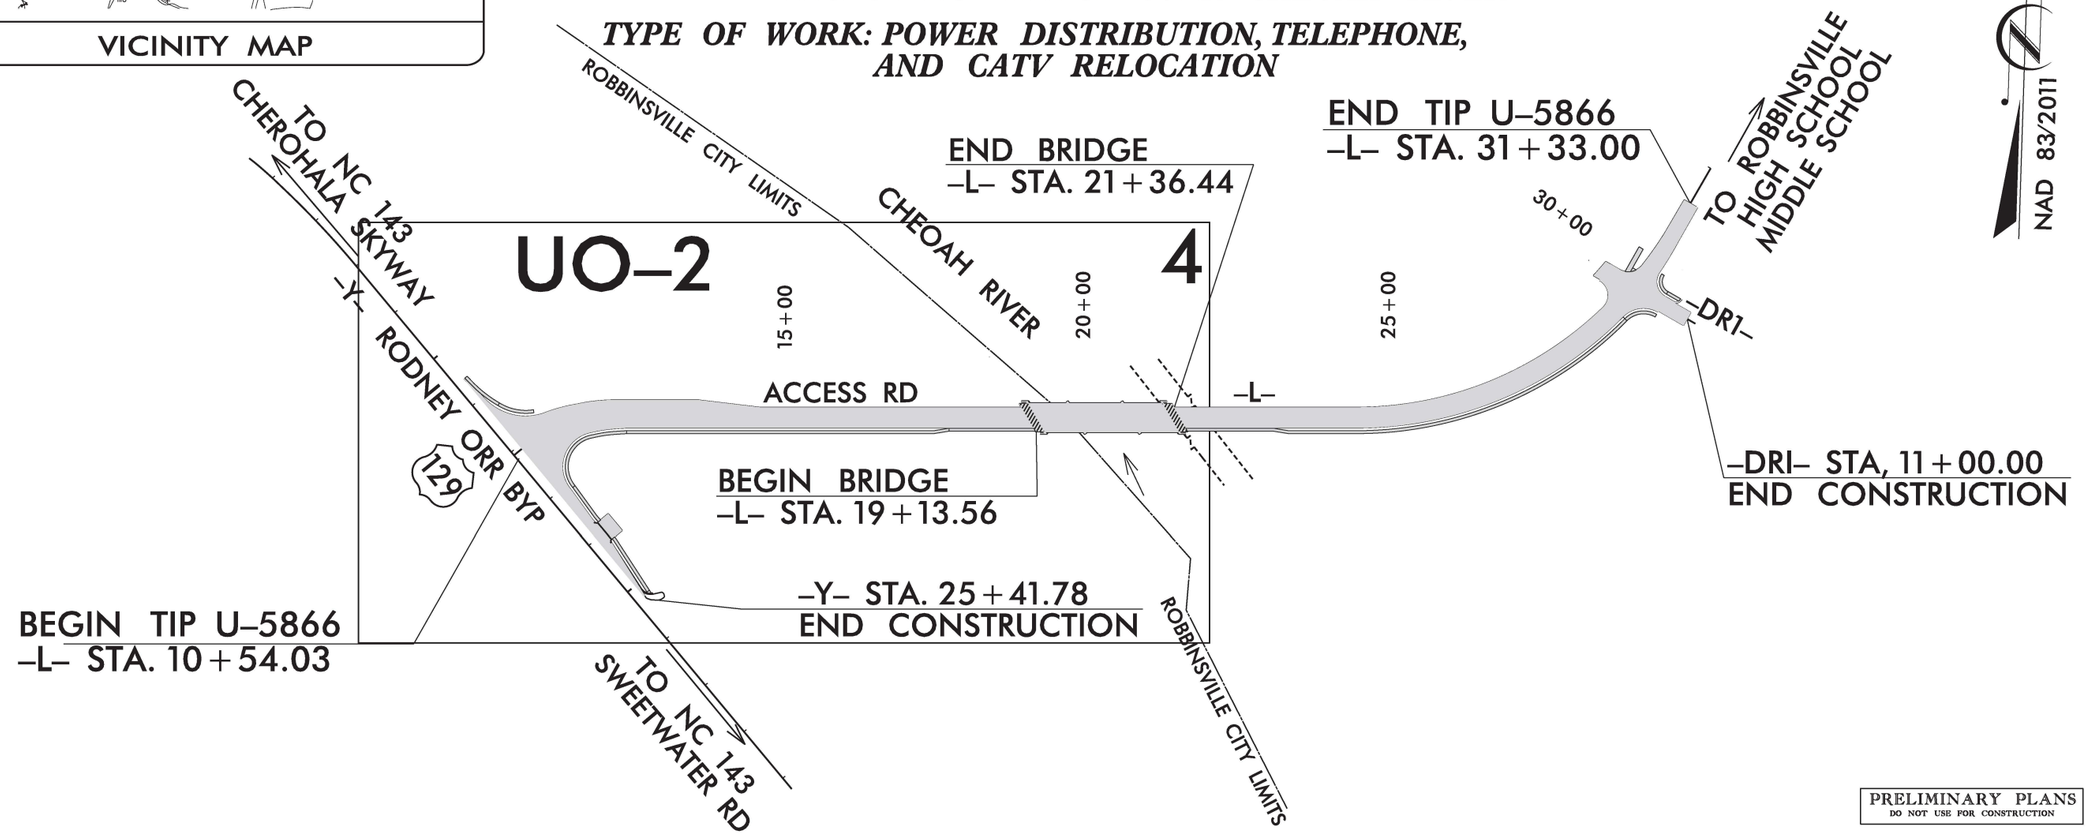

PRELIMINARY PLANS
DO NOT USE FOR CONSTRUCTION

GRAPHIC SCALES

50 25 0 50 100
PLANS

50 25 0 50 100
PROFILE (HORIZONTAL)

10 5 0 10 20
PROFILE (VERTICAL)

INDEX OF SHEETS

SHEET NO.:	*DESCRIPTION:*
UO–1	*TITLE SHEET*
UO–2	*UBO PLAN SHEET*

UTILITY OWNERS WITH CONFLICTS

(A) DUKE ENERGY – POWER DISTRIBUTION
(B) ZITO MEDIA – CATV
(C) FRONTIER COMMUNICATIONS – COMMUNICATIONS

PREPARED IN THE OFFICE OF:

TELICS

849 SOUTH LAUREL ST
LINCOLNTON, NC 28092
PHONE (704) 732-3241

STEVE MODE	*UTILITY PROJECT MANAGER*
DANNY LITTLE	*PROJECT UTILITY COORDINATOR*
	PROJECT UTILITY XXXX

DIVISION OF HIGHWAYS
UTILITIES UNIT
1555 MAIL SERVICES CENTER
RALEIGH NC 27699–1555
PHONE (919) 707–6690
FAX (919) 250–4151

XXXX	*UTILITIES REGIONAL ENGINEER*
XXXX	*UTILITIES ENGINEER*
XXXX	*UTILITIES AREA COORDINATOR*
ROBERT C. GOLDING	*UTILITIES COORDINATOR*

09/08/99
09-MAY-2017 15:22
C:\Users\NCDOTUser1\Desktop\U-5866\Utilities\Engineering\UBOV_Proj\290_001_U5866_ut_tsh_U001_psh.dgn
$$$$USERNAME$$$$

PROJECT REFERENCE NO.	SHEET NO.
U-5866	U0-2

UTILITIES BY OTHERS

NOTE:
ALL UTILITY WORK SHOWN ON THIS SHEET WILL BE DONE BY OTHERS. NO PAYMENT WILL BE MADE TO THE CONTRACTOR FOR UTILITY WORK SHOWN ON THIS SHEET.

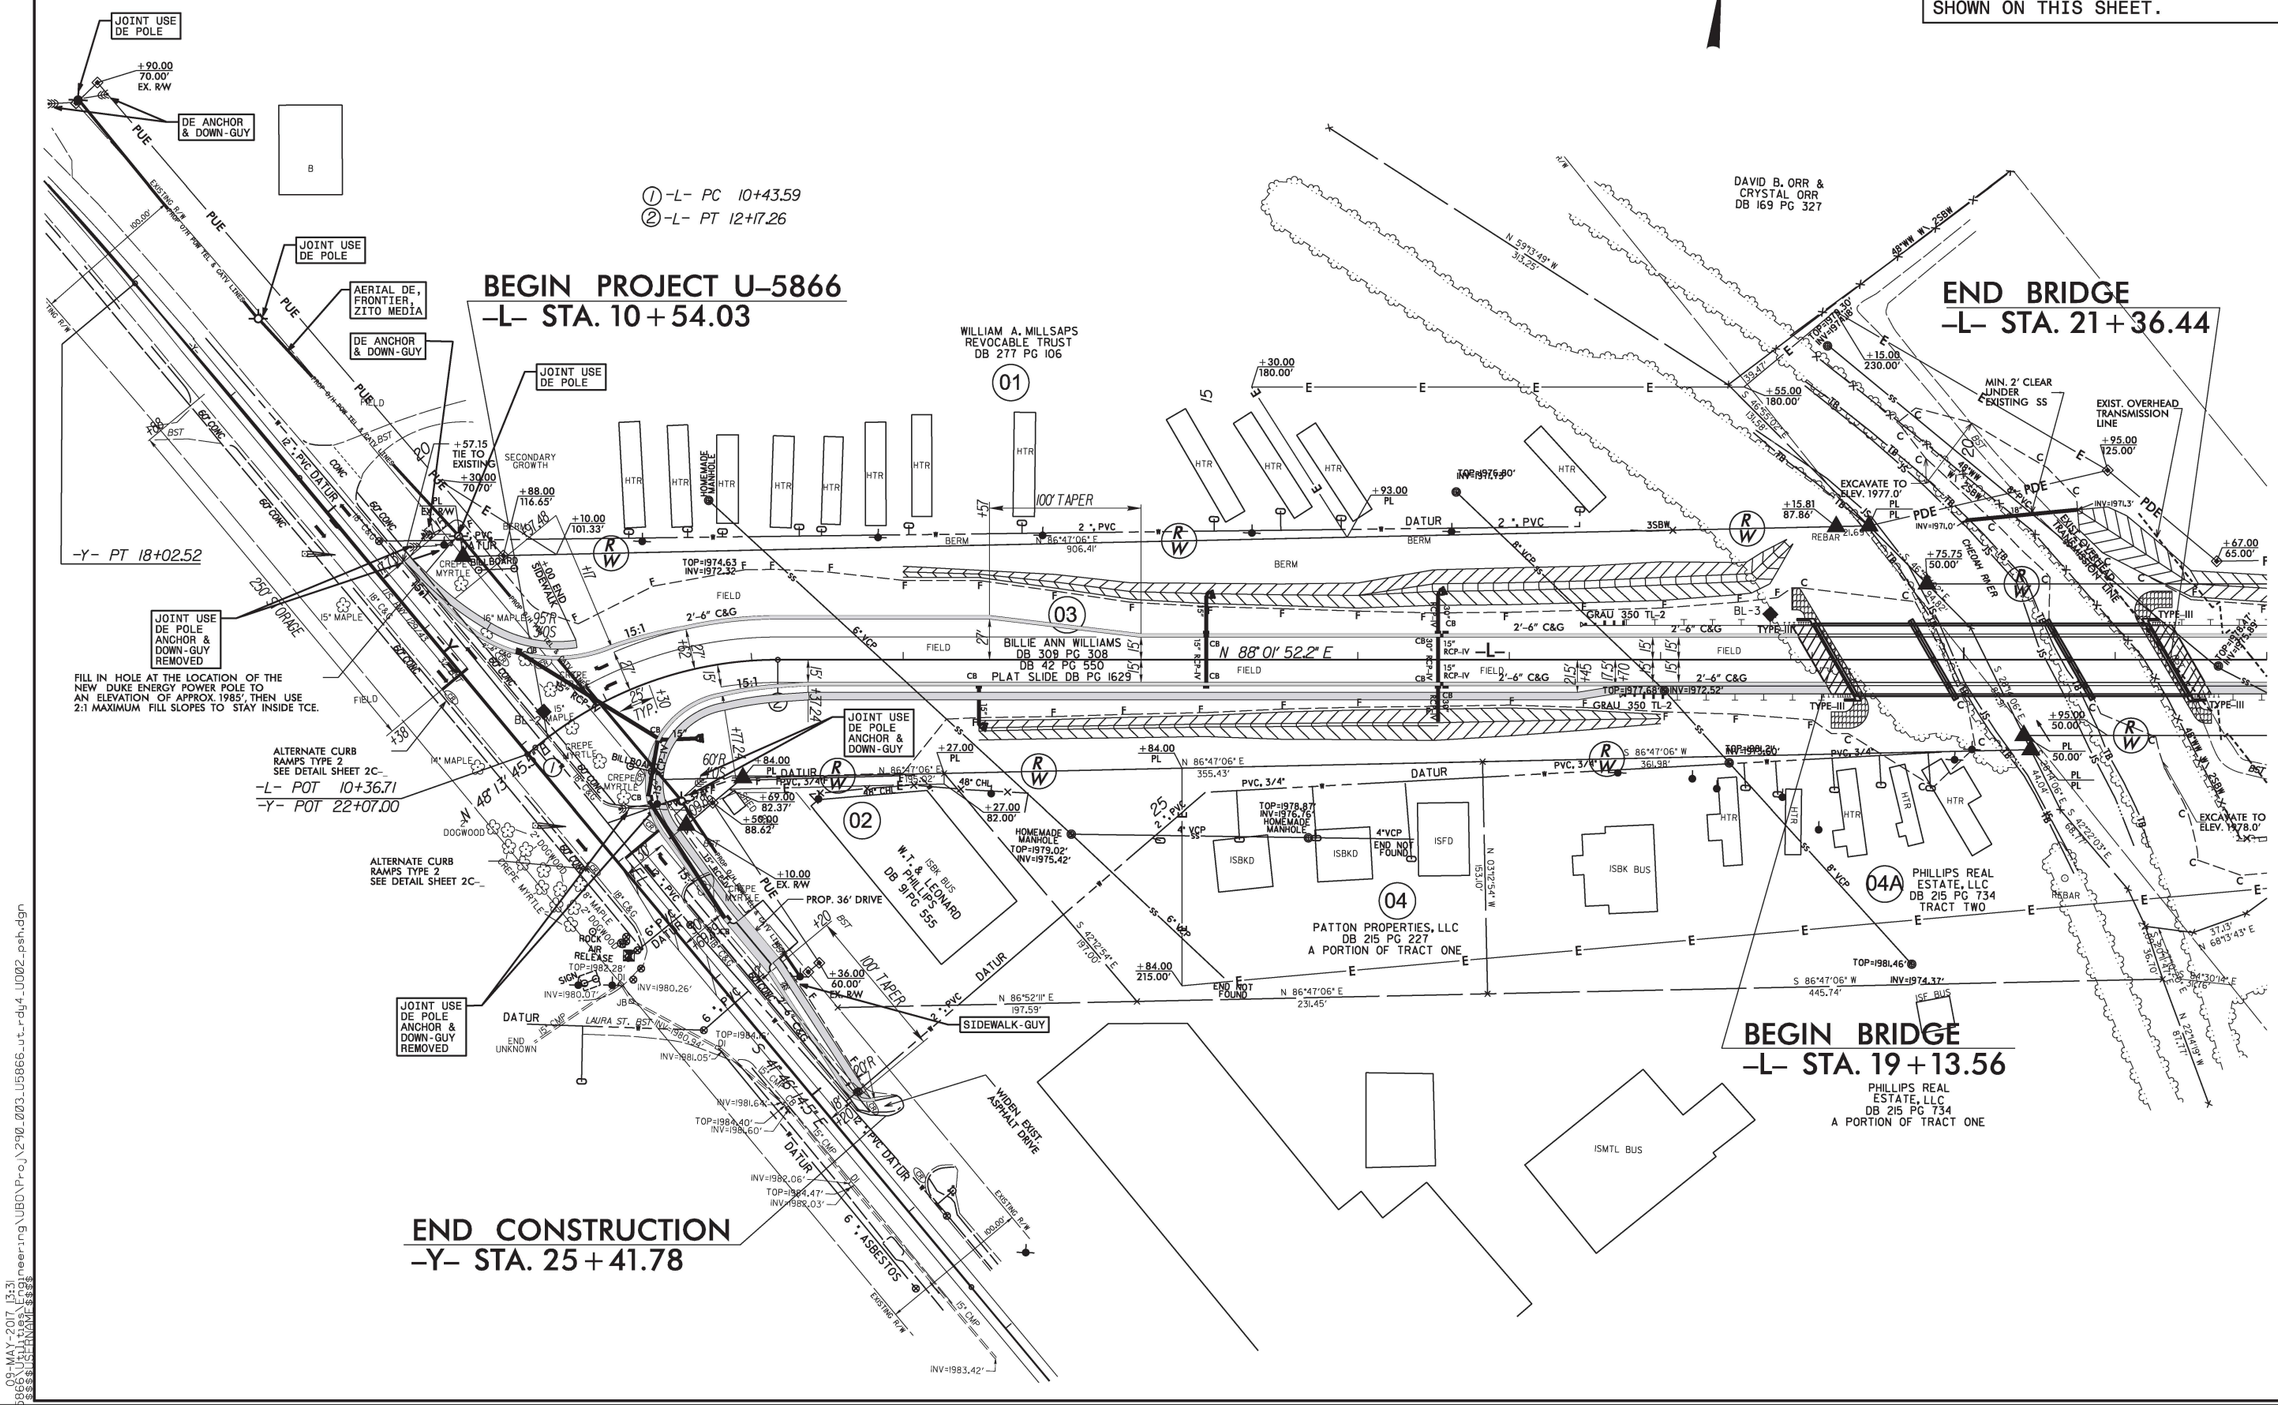

5/14/99
09-MAY-2017 13:31
p:\U-5866\Preliminary Engineering\UBG\Proj\290.003.U5866_ut_rdy4_U002.psh.dgn