This electronic collection of documents is provided for the convenience of the user and is Not a Certified Document –

The documents contained herein were originally issued and sealed by the individuals whose names and license numbers appear on each page, on the dates appearing with their signature on that page.
This file or an individual page shall not be considered a certified document.

PROJECT REFERENCE NO.		SHEET NO.
2018CPT.14.05.20442.1		1
STATE PROJECT	F.A. PROJECT NO.	DESCRIPTION

HAYWOOD COUNTY

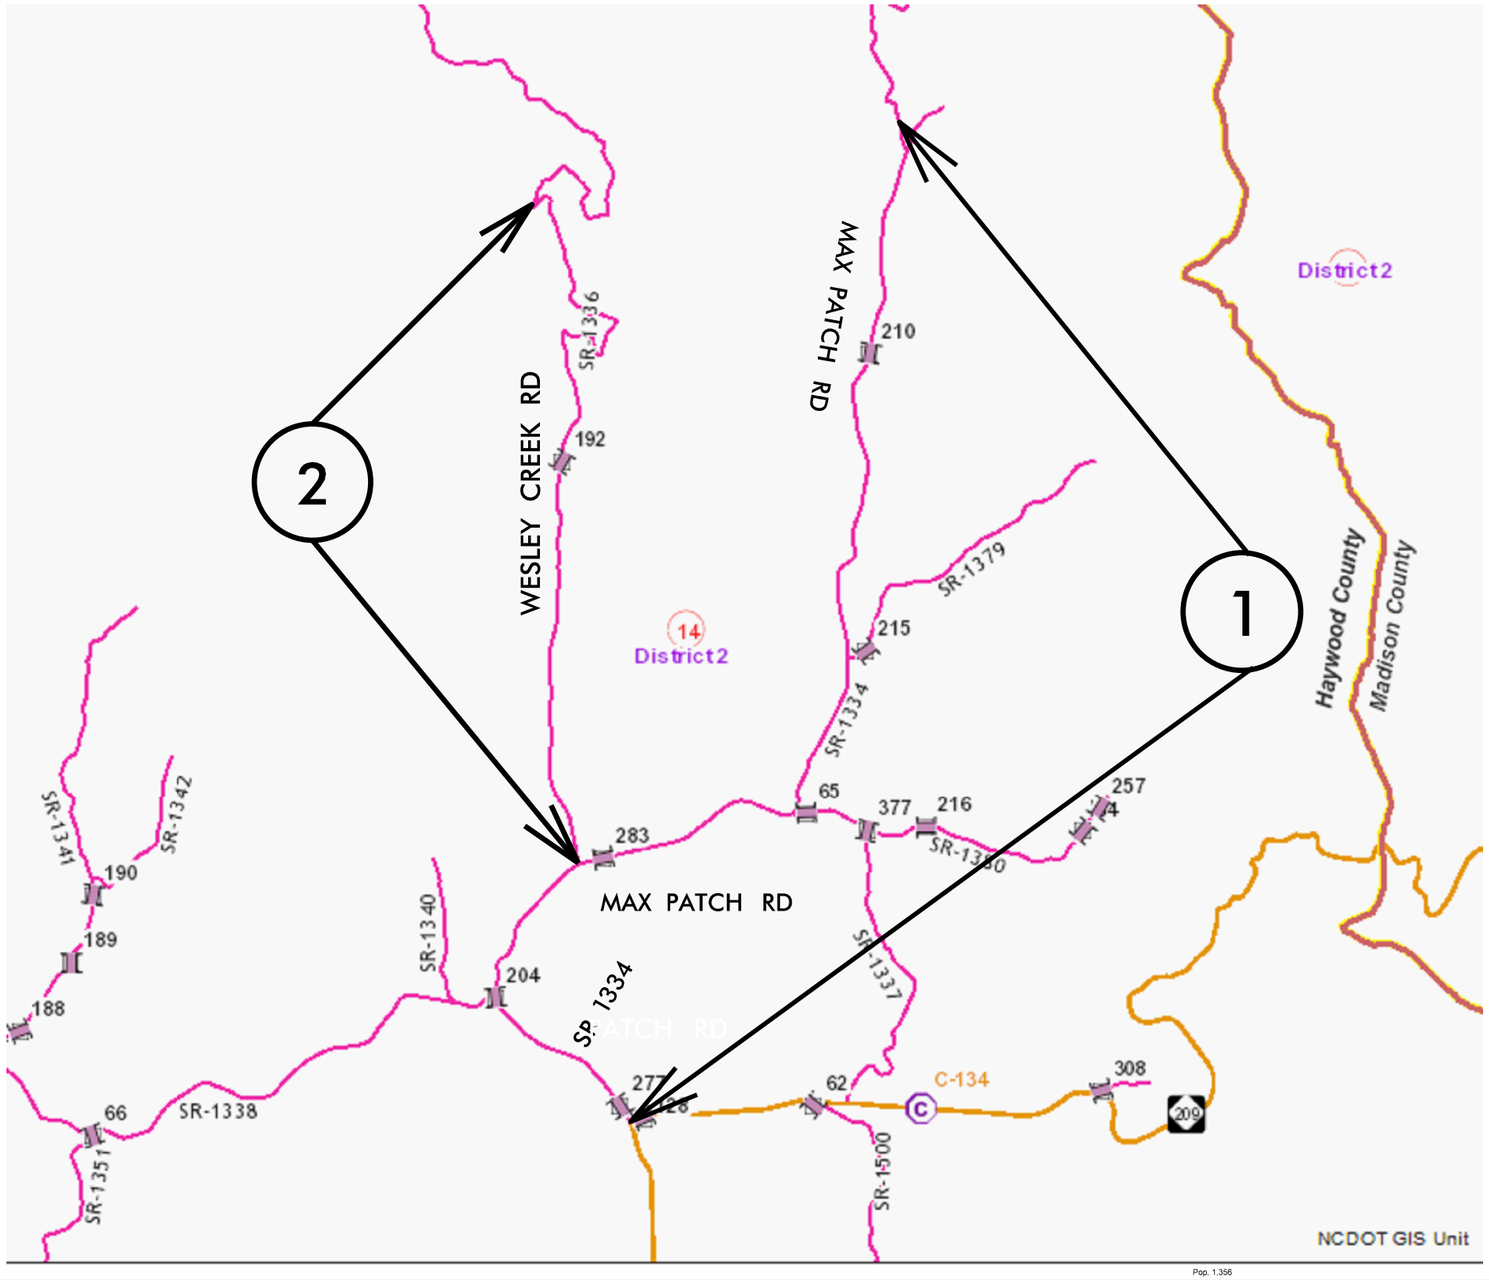

N

SR 1334

BEG END

SR 1336

BEG END

TIP PROJECT: N/A

CONTRACT: DN00575

PROJECT REFERENCE NO.		SHEET NO.
2018CPT.14.05.20442.1		2
STATE PROJECT	F.A. PROJECT NO.	DESCRIPTION

HAYWOOD COUNTY

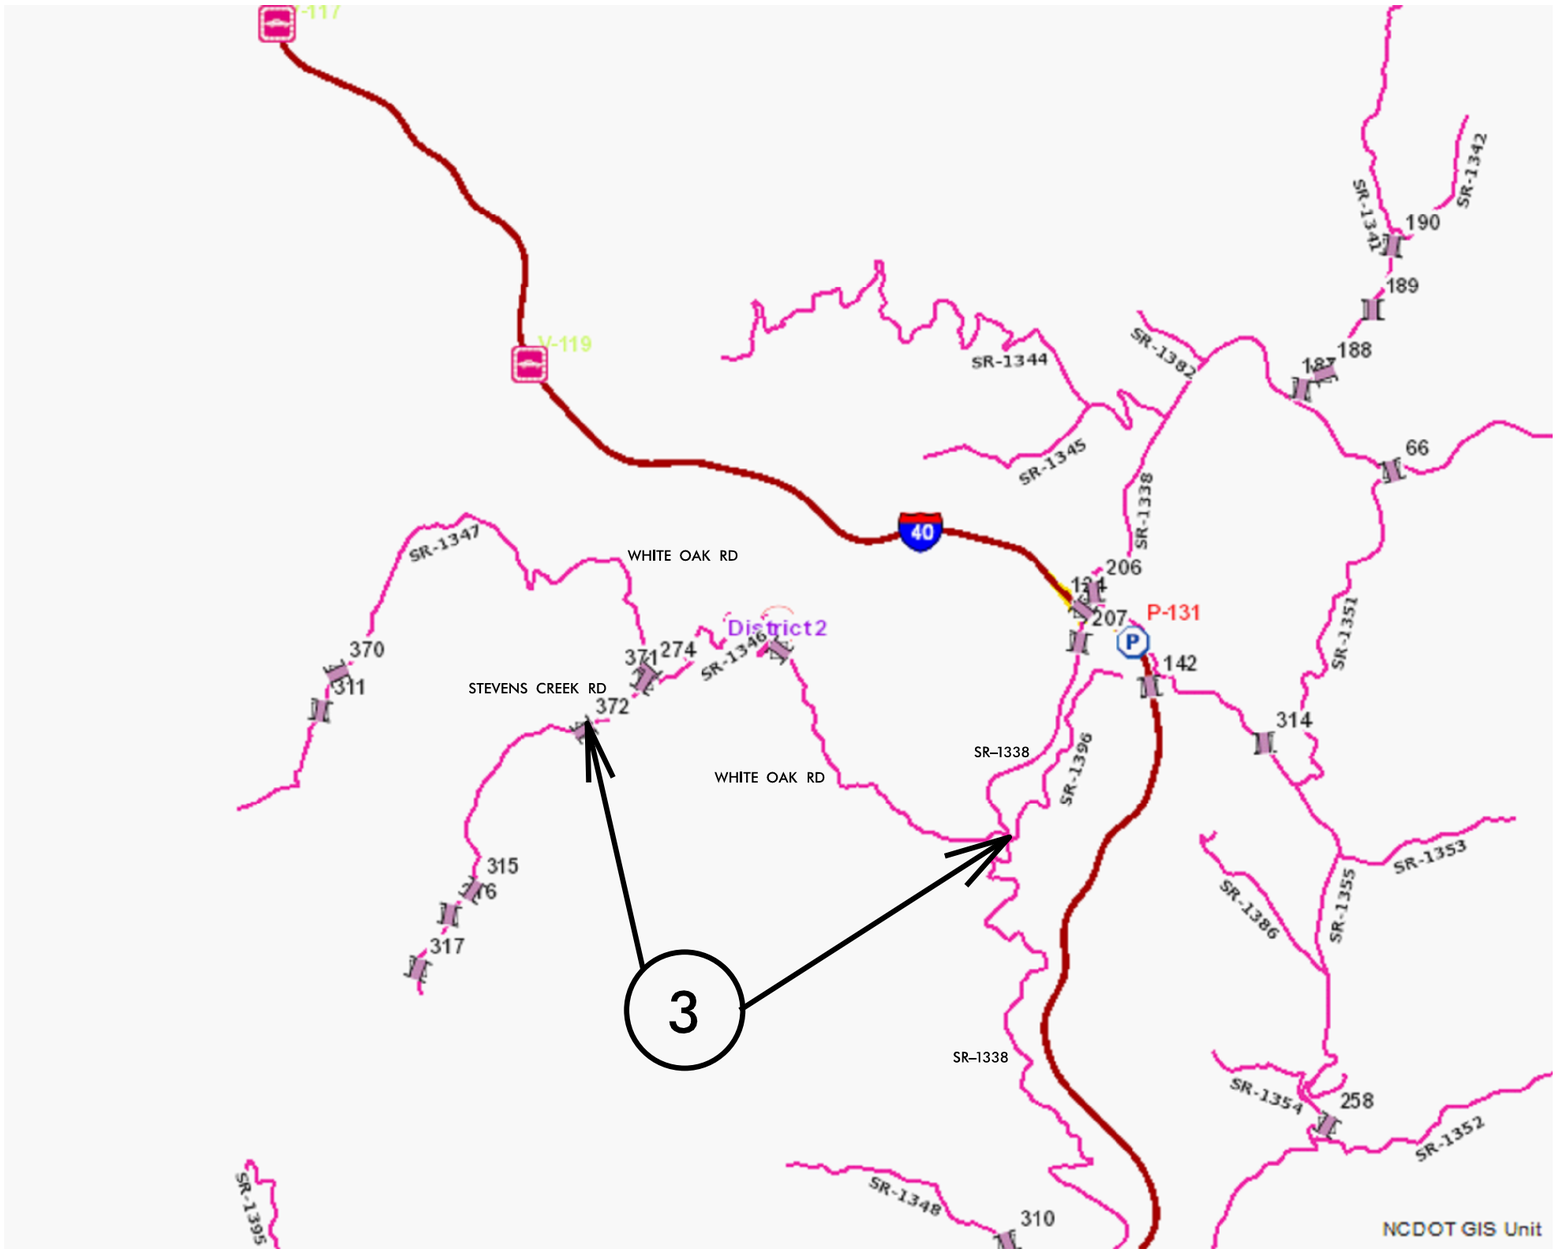

N

SR 1346

BEG END

TIP PROJECT: N/A

CONTRACT: DN00575

PROJECT REFERENCE NO.		SHEET NO.
2018CPT.15.05.20442.1		3
STATE PROJECT	F.A. PROJECT NO.	DESCRIPTION

HAYWOOD COUNTY

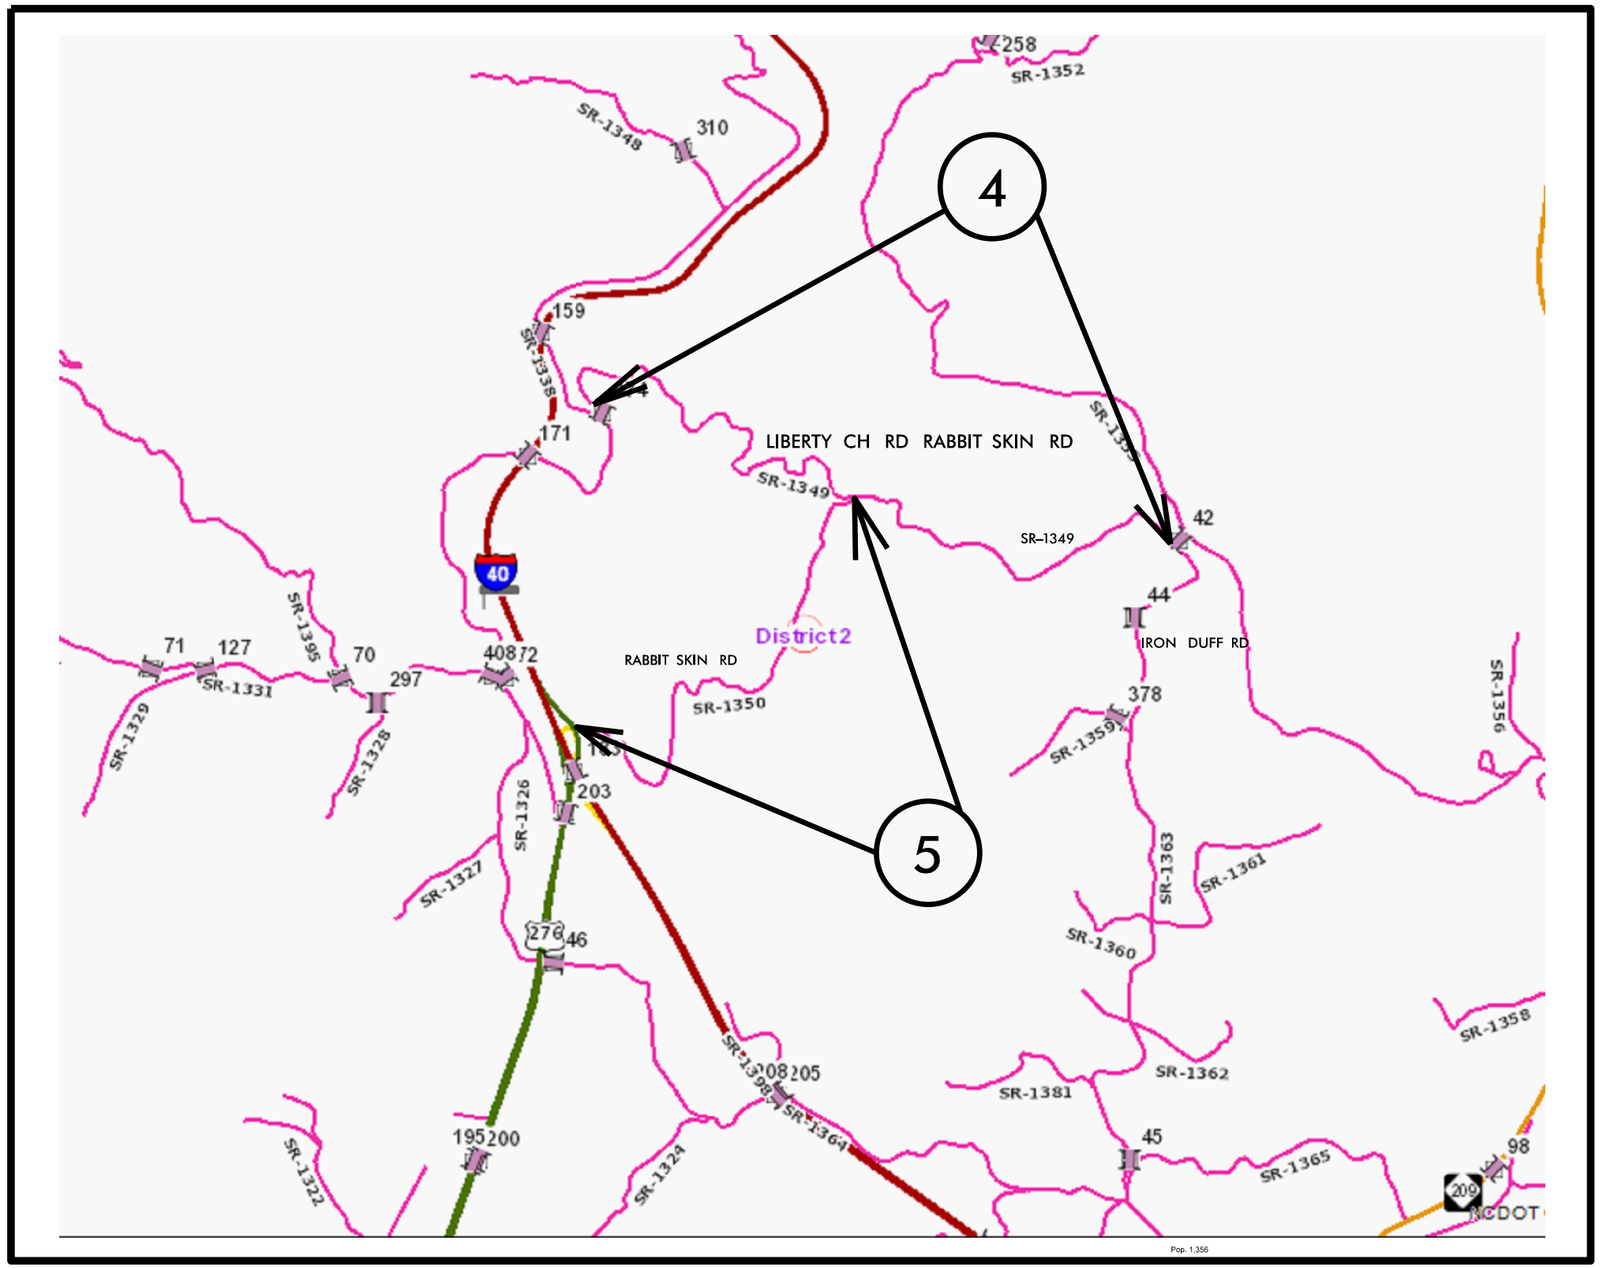

N

SR 1349

BEG END

SR 1350

BEG END

TIP PROJECT: N/A

CONTRACT: DN00575

PROJECT REFERENCE NO.		SHEET NO.
2018CPT.15.05.20442.1		4
STATE PROJECT	F.A. PROJECT NO.	DESCRIPTION

HAYWOOD COUNTY

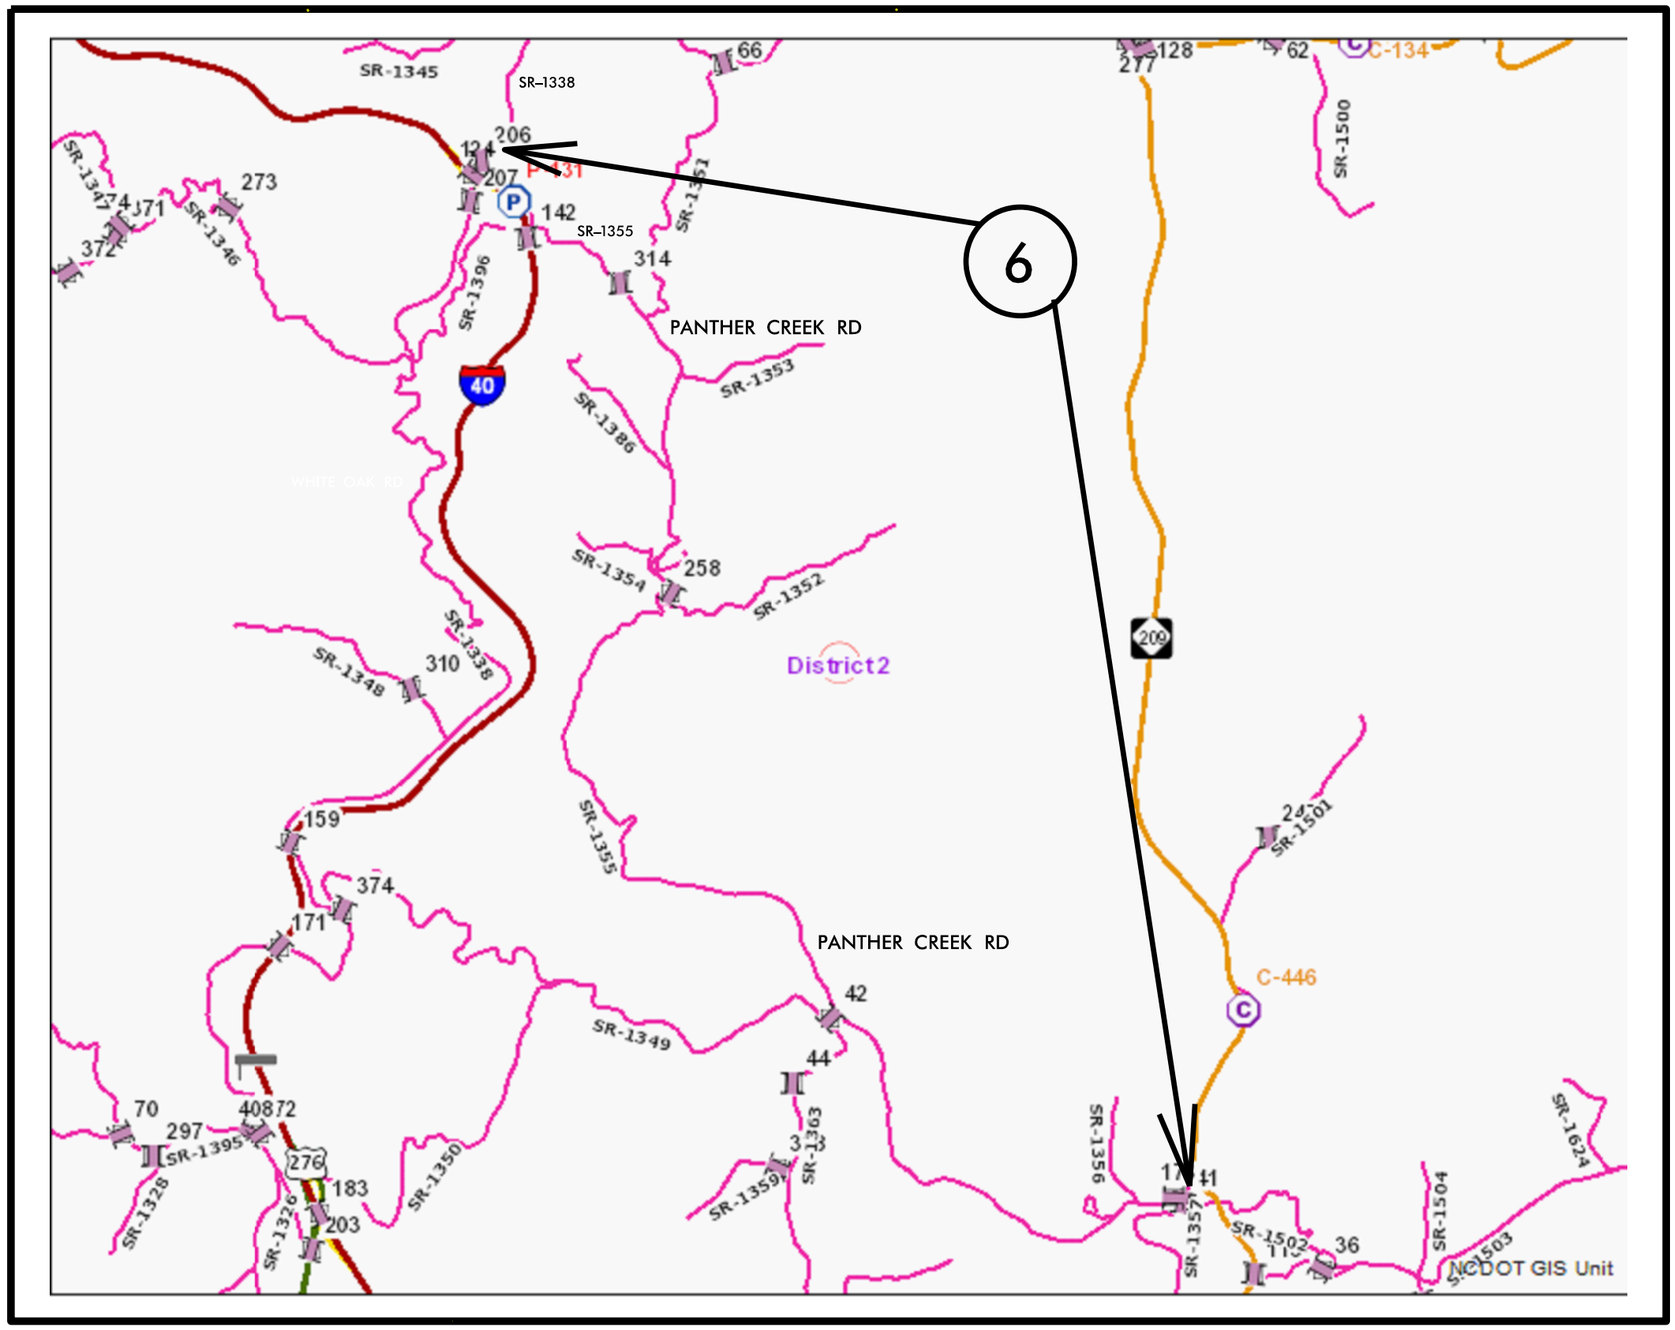

N

SR 1355

BEG END

TIP PROJECT: N/A

CONTRACT: DN00575

PROJECT REFERENCE NO.		SHEET NO.
2018CPT.14.05.20452.1		5
STATE PROJECT	F.A. PROJECT NO.	DESCRIPTION

HENDERSON COUNTY

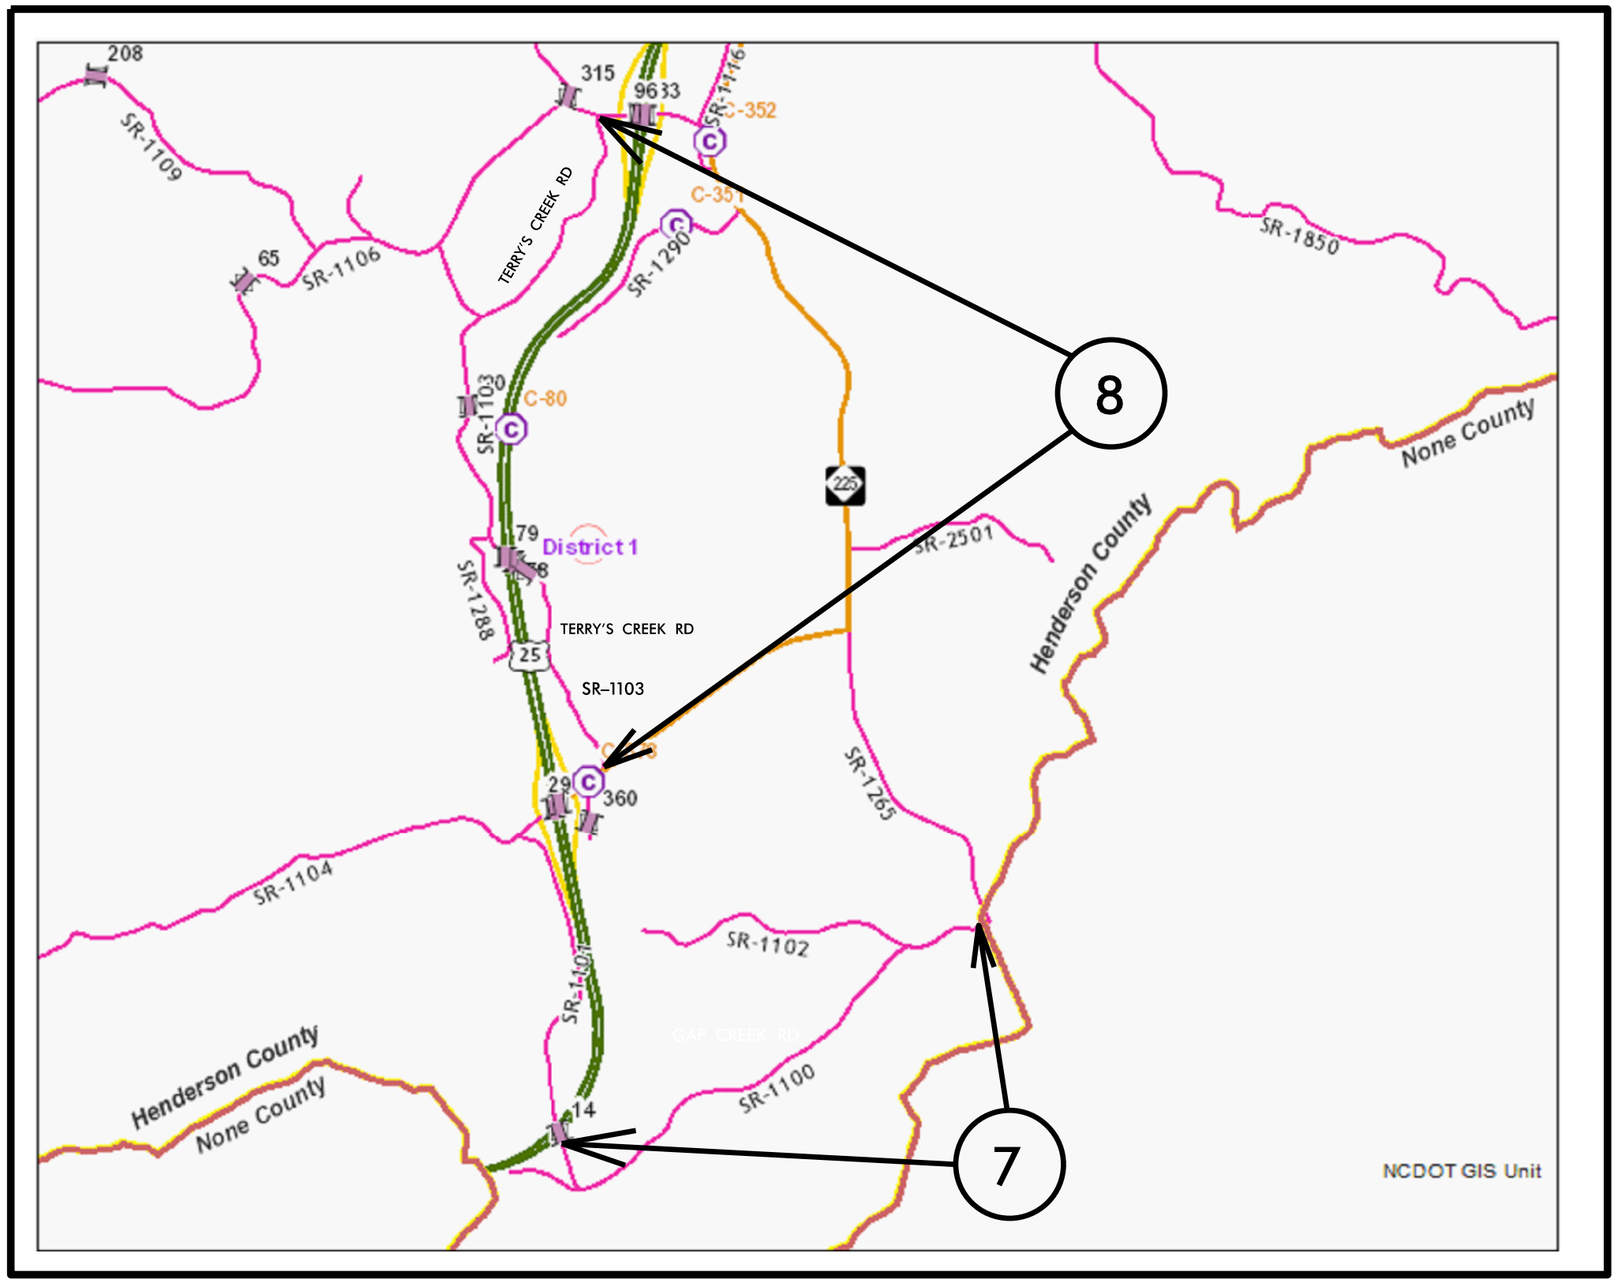

N

SR 1100

BEG END

SR 1103

BEG END

TIP PROJECT: N/A

CONTRACT: DN00575

PROJECT REFERENCE NO.		SHEET NO.
2018CPT.14.05.20452.1		6
STATE PROJECT	F.A. PROJECT NO.	DESCRIPTION

HENDERSON COUNTY

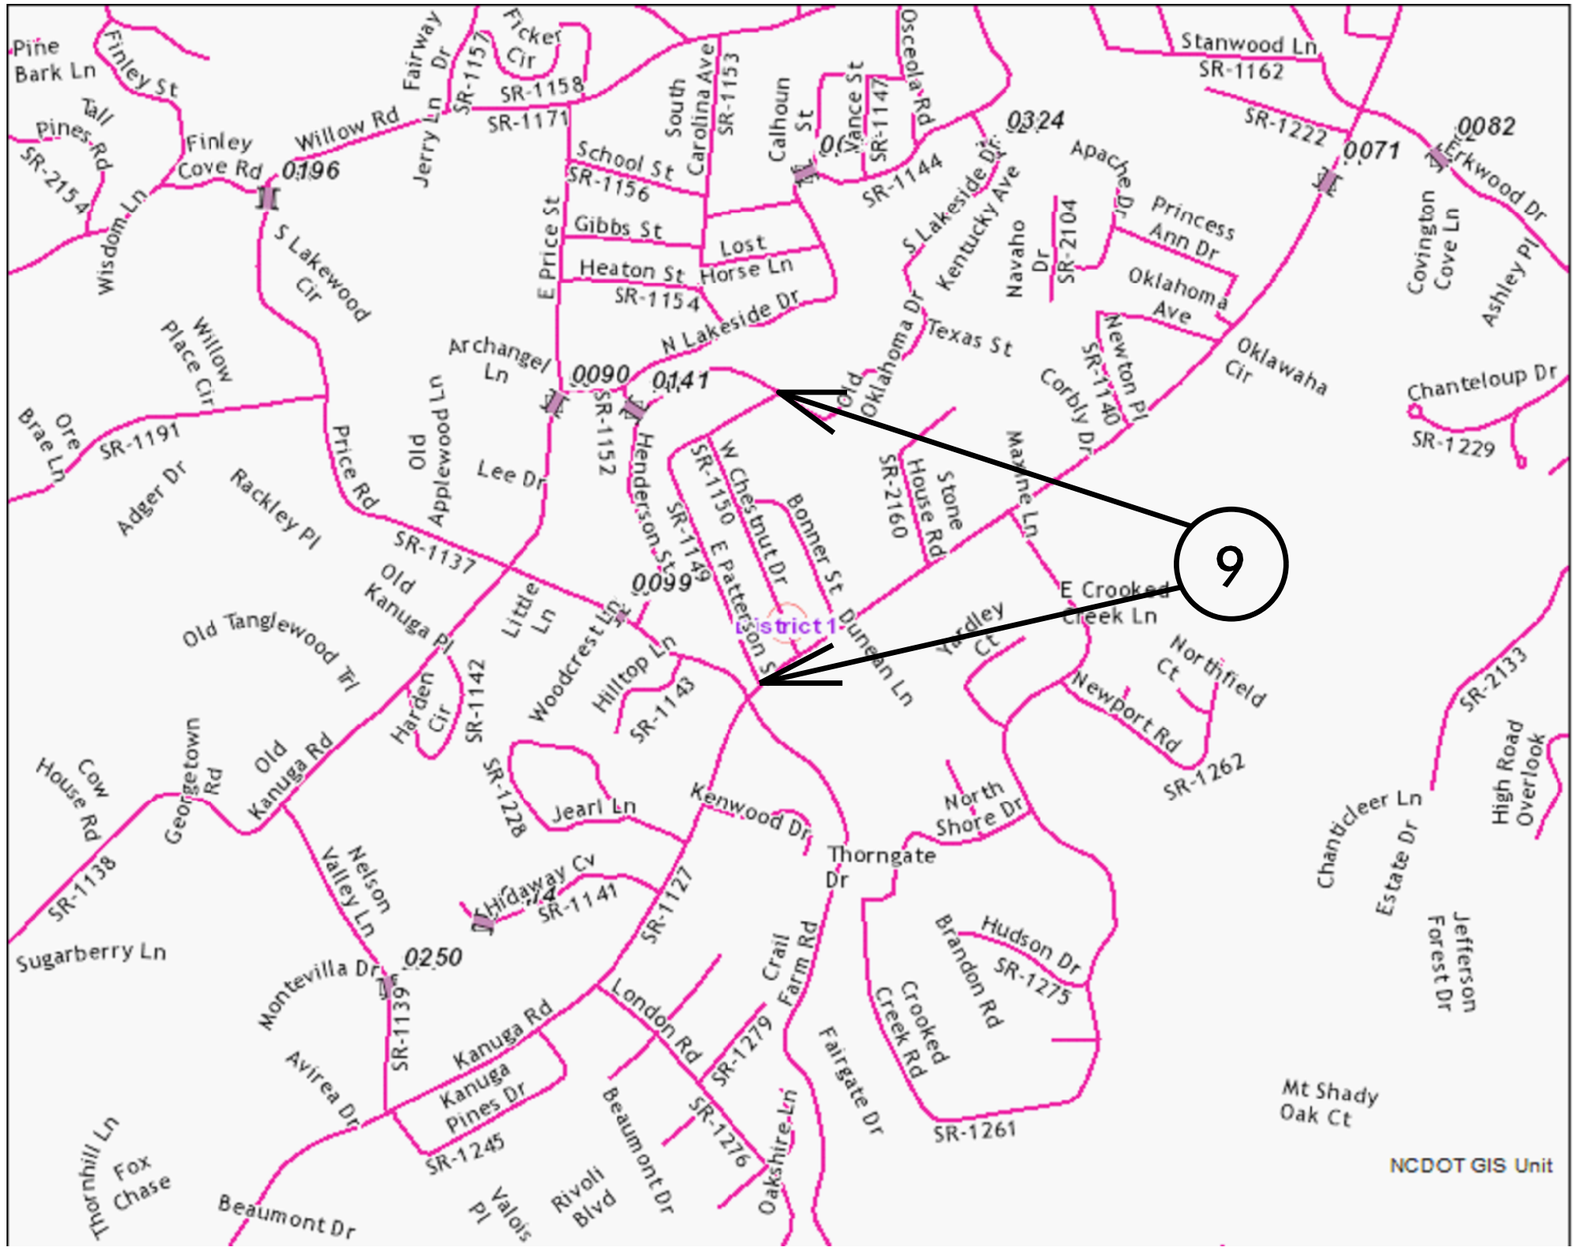

N

SR 1149

BEG END

TIP PROJECT: N/A

CONTRACT: DN00575

PROJECT REFERENCE NO.		SHEET NO.
2018CPT.14.05.20452.1		7
STATE PROJECT	F.A. PROJECT NO.	DESCRIPTION

HENDERSON COUNTY

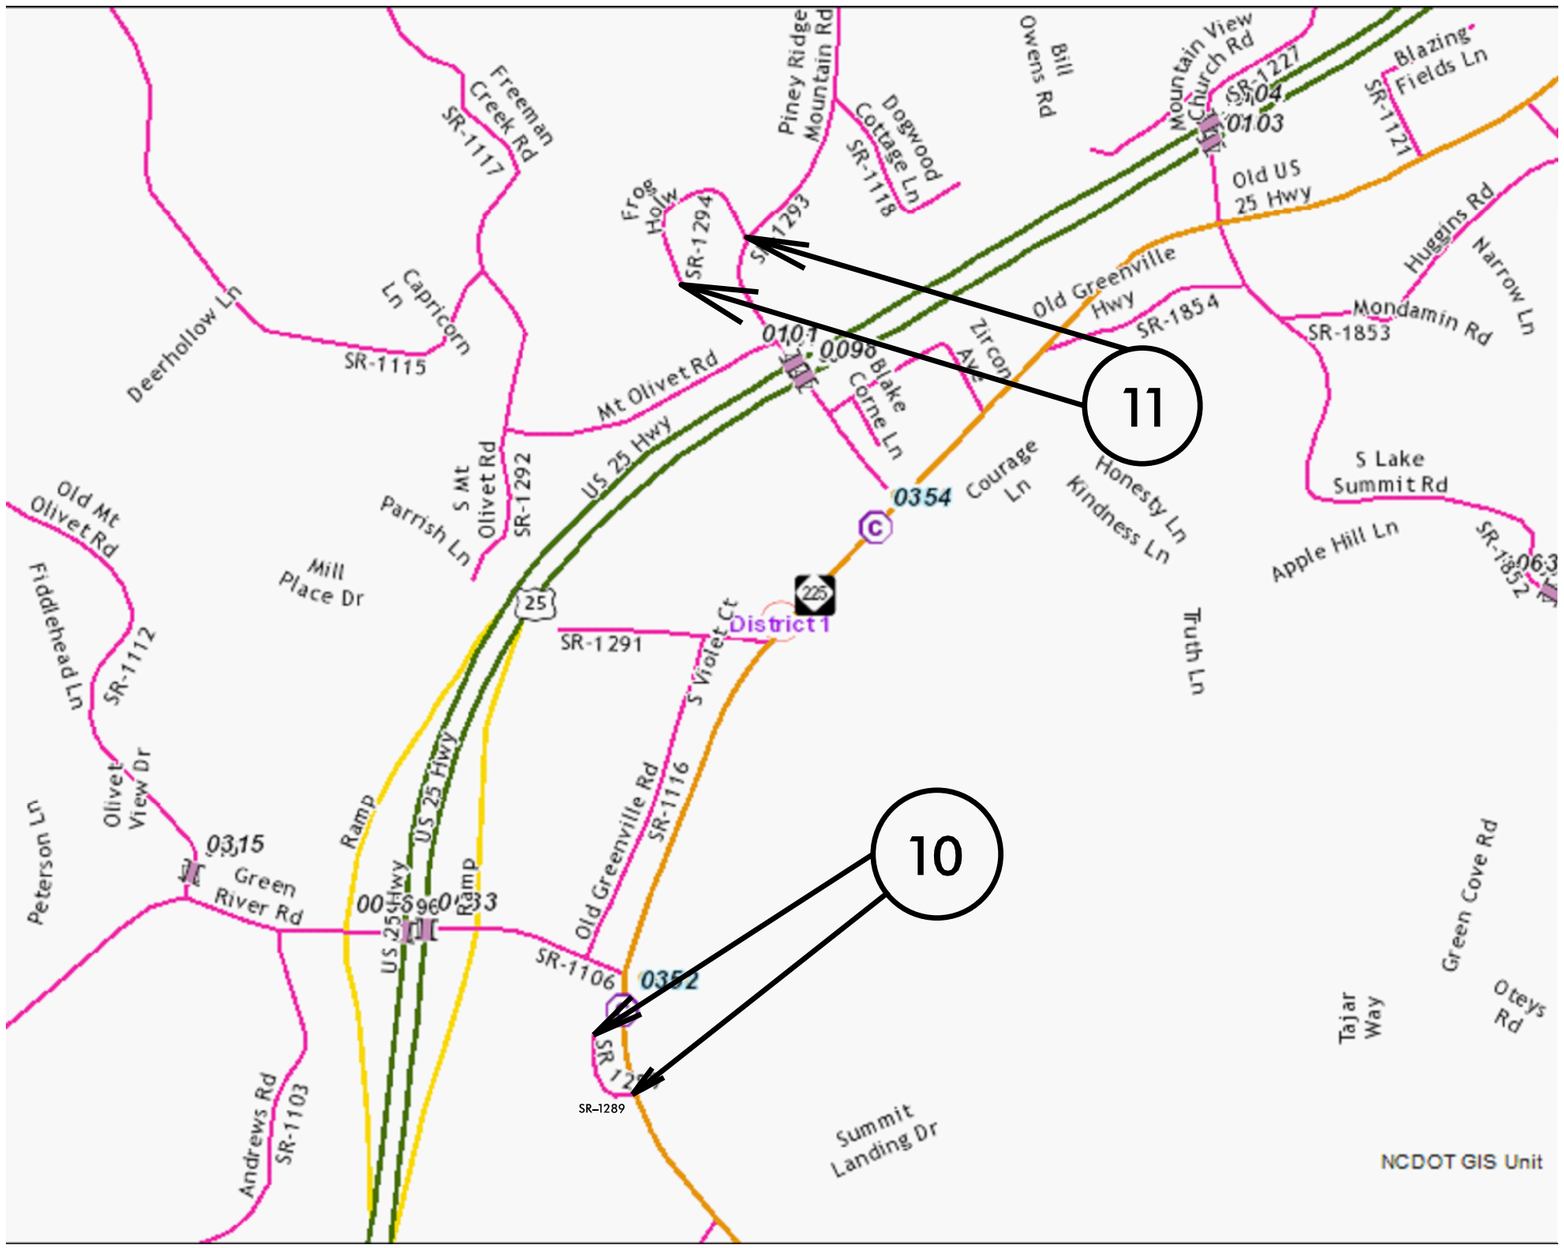

N

SR 1289

BEG END

SR 1294

BEG END

TIP PROJECT: N/A

CONTRACT: DN00575

PROJECT REFERENCE NO.		SHEET NO.
2018CPT.14.05.20452.1		8
STATE PROJECT	F.A. PROJECT NO.	DESCRIPTION

HENDERSON COUNTY

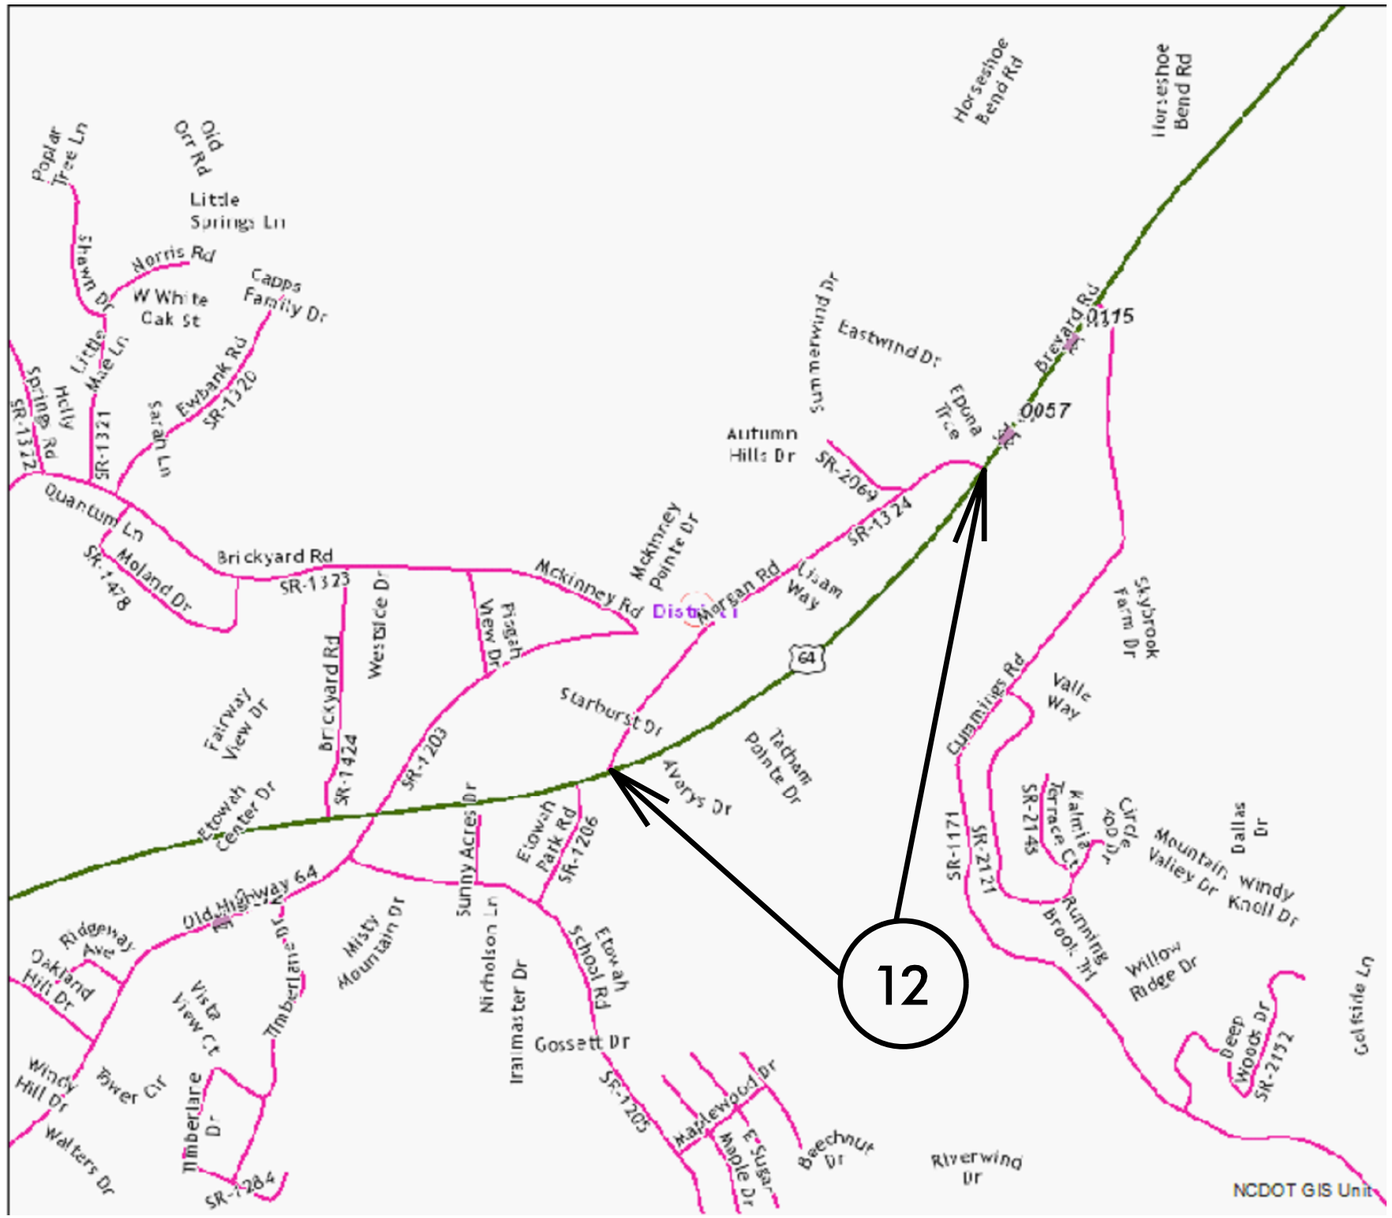

N

SR 1324

BEG

END

TIP PROJECT: N/A

CONTRACT: DN00575

PROJECT REFERENCE NO.		SHEET NO.
2018CPT.14.05.20452.1		9
STATE PROJECT	F.A. PROJECT NO.	DESCRIPTION

HENDERSON COUNTY

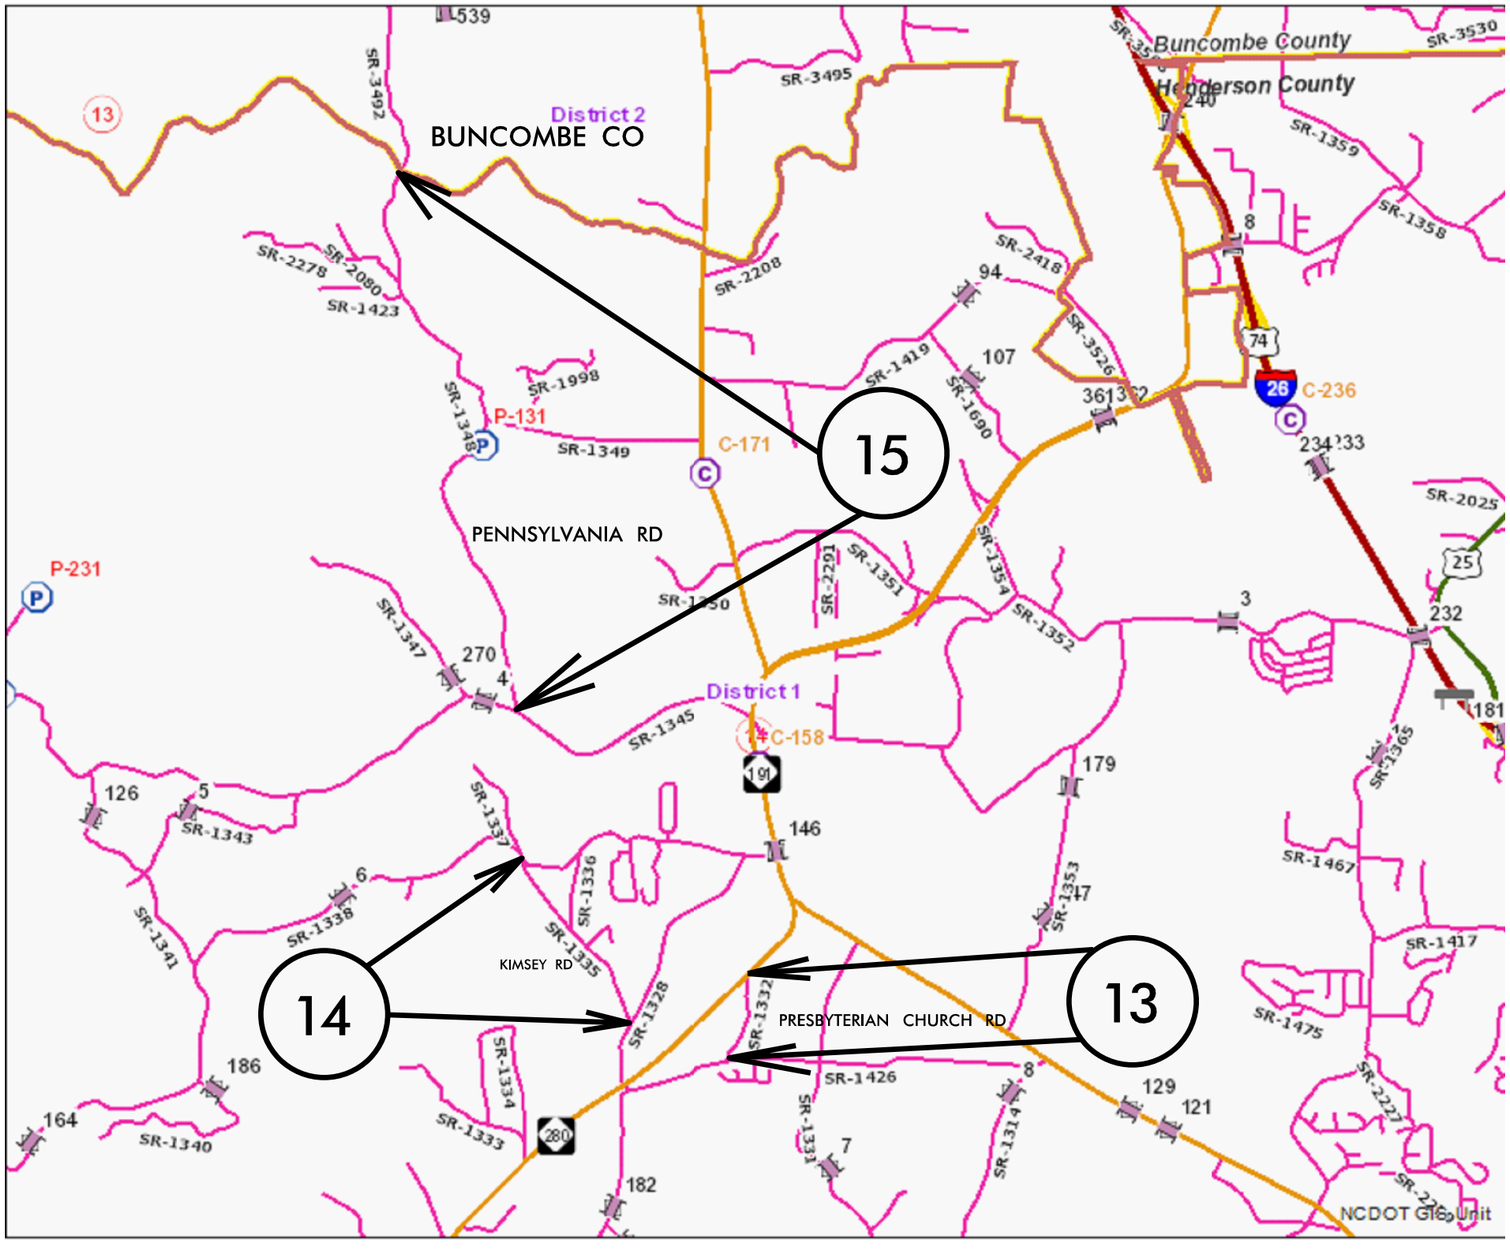

N

SR 1332

BEG END

SR 1335

BEG END

SR 1348

BEG END

TIP PROJECT: N/A

CONTRACT: DN00575

PROJECT REFERENCE NO.		SHEET NO.
2018CPT.14.05.20452.1		10
STATE PROJECT	F.A. PROJECT NO.	DESCRIPTION

HENDERSON COUNTY

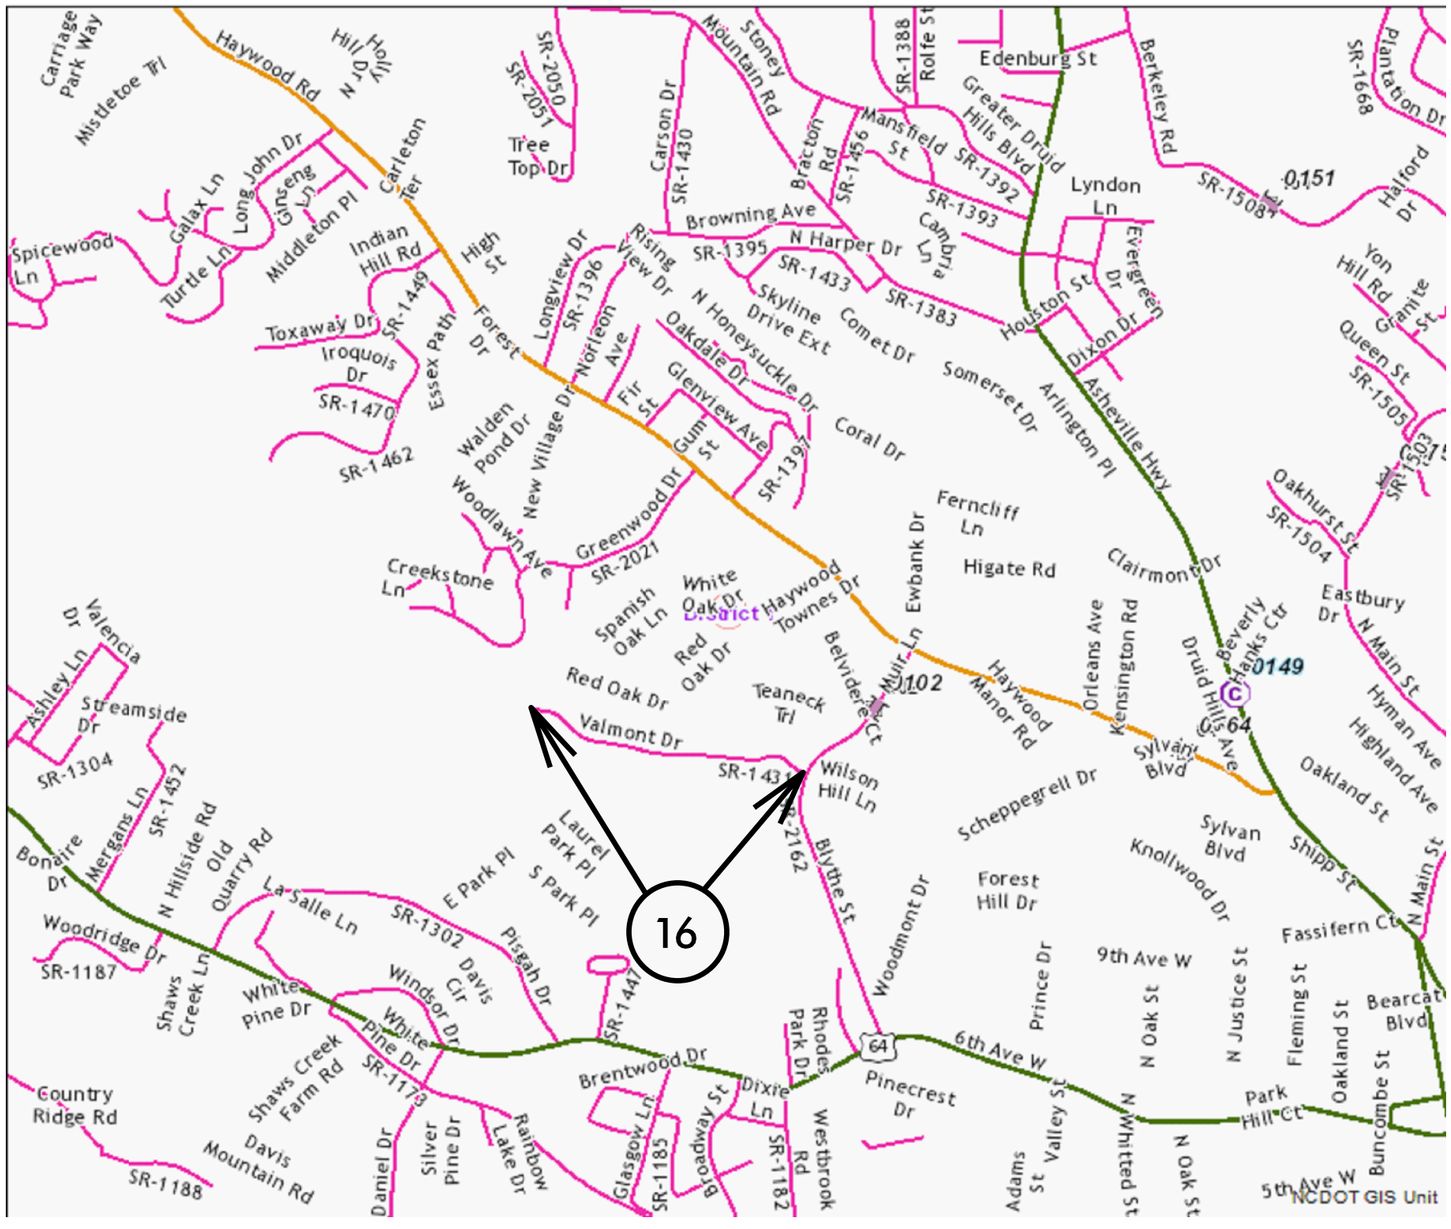

SR 1431

BEG

END

TIP PROJECT: N/A

CONTRACT: DN00575