This electronic collection of documents is provided for the convenience of the user and is Not a Certified Document –

The documents contained herein were originally issued and sealed by the individuals whose names and license numbers appear on each page, on the dates appearing with their signature on that page.
This file or an individual page shall not be considered a certified document.

PROJECT REFERENCE NO.		SHEET NO.
2018CPT.14.05.20452.1		11
STATE PROJECT	F.A. PROJECT NO.	DESCRIPTION

HENDERSON COUNTY

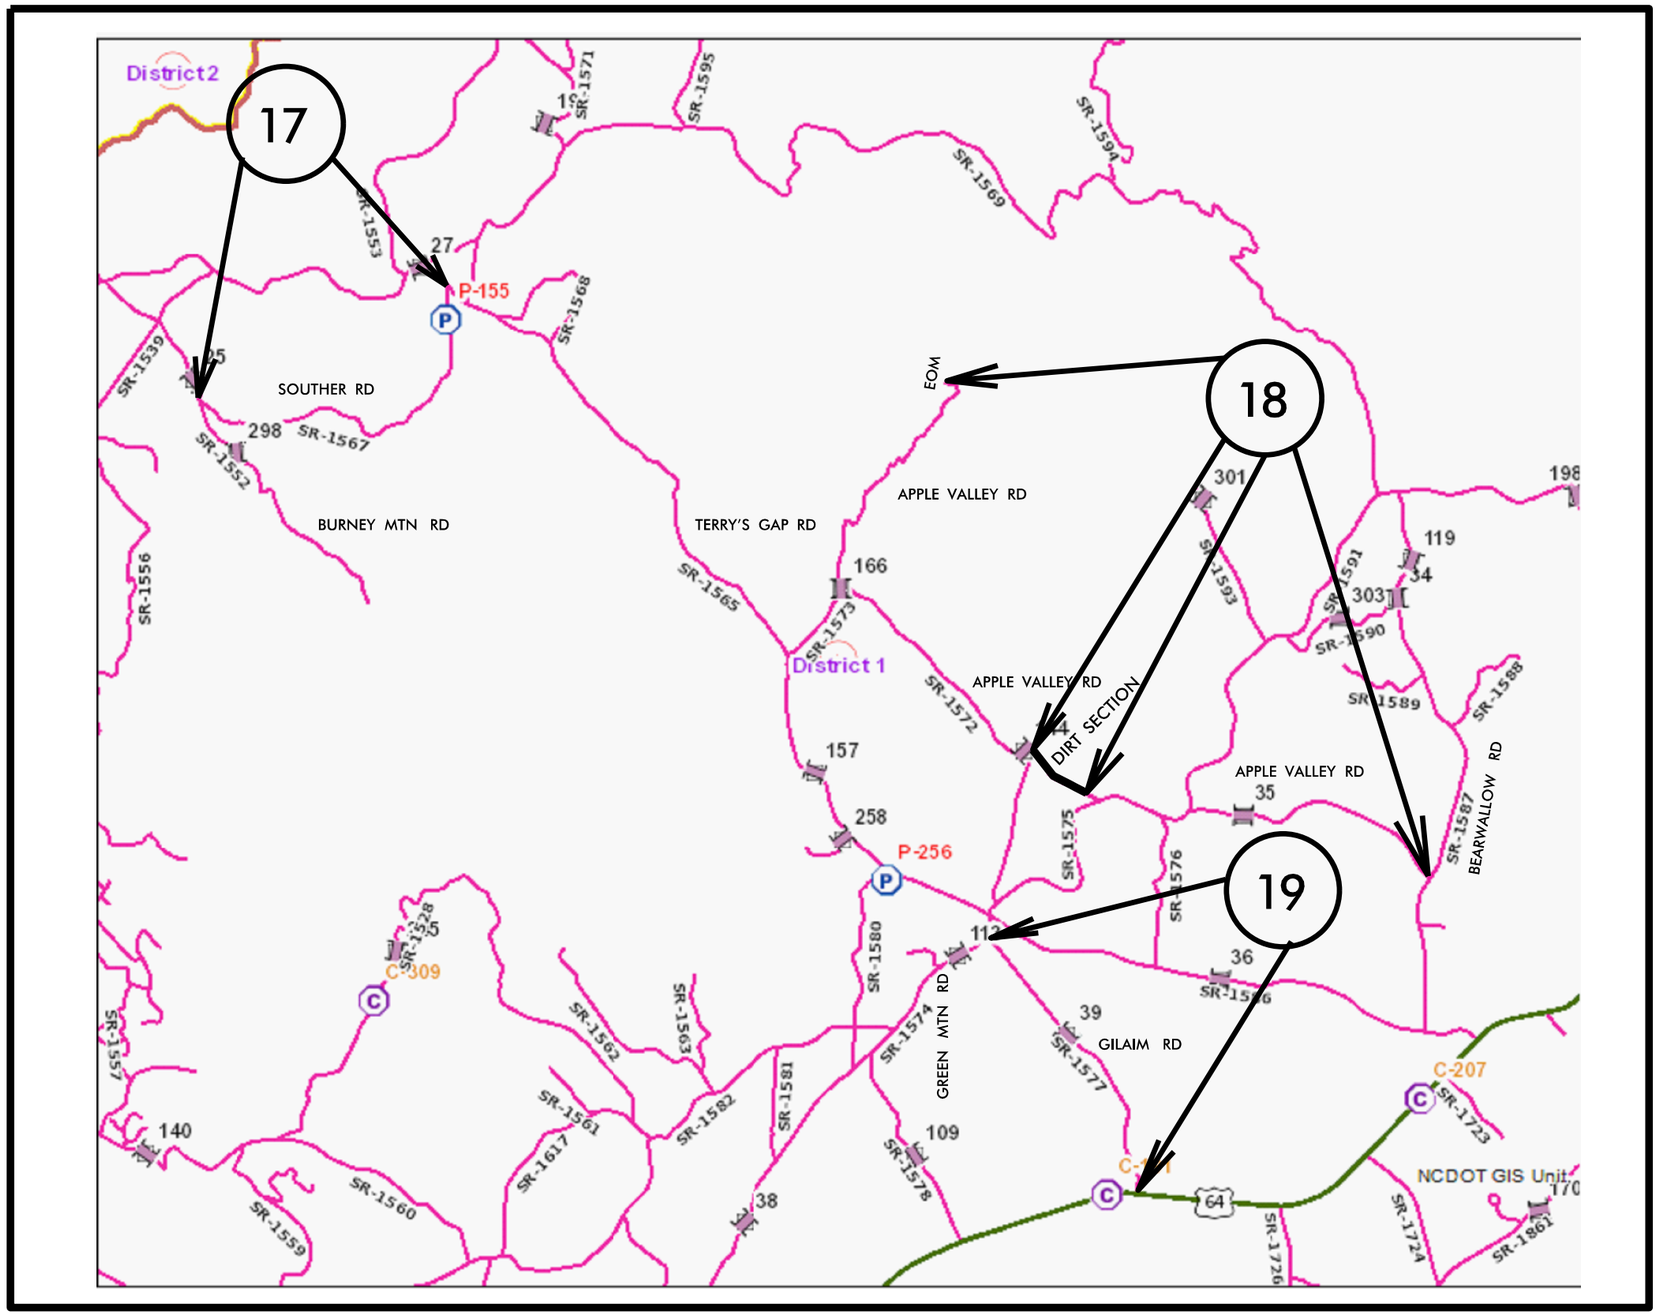

SR 1567

BEG END

SR 1572

BEG END

SR–1572
DIRT SECTION

BEG DIRT SECTION END DIRT SECTION

SR 1577

BEG END

TIP PROJECT: N/A

CONTRACT: DN00575

PROJECT REFERENCE NO.		SHEET NO.
2018CPT.14.05.20452.1		12
STATE PROJECT	F.A. PROJECT NO.	DESCRIPTION

HENDERSON COUNTY

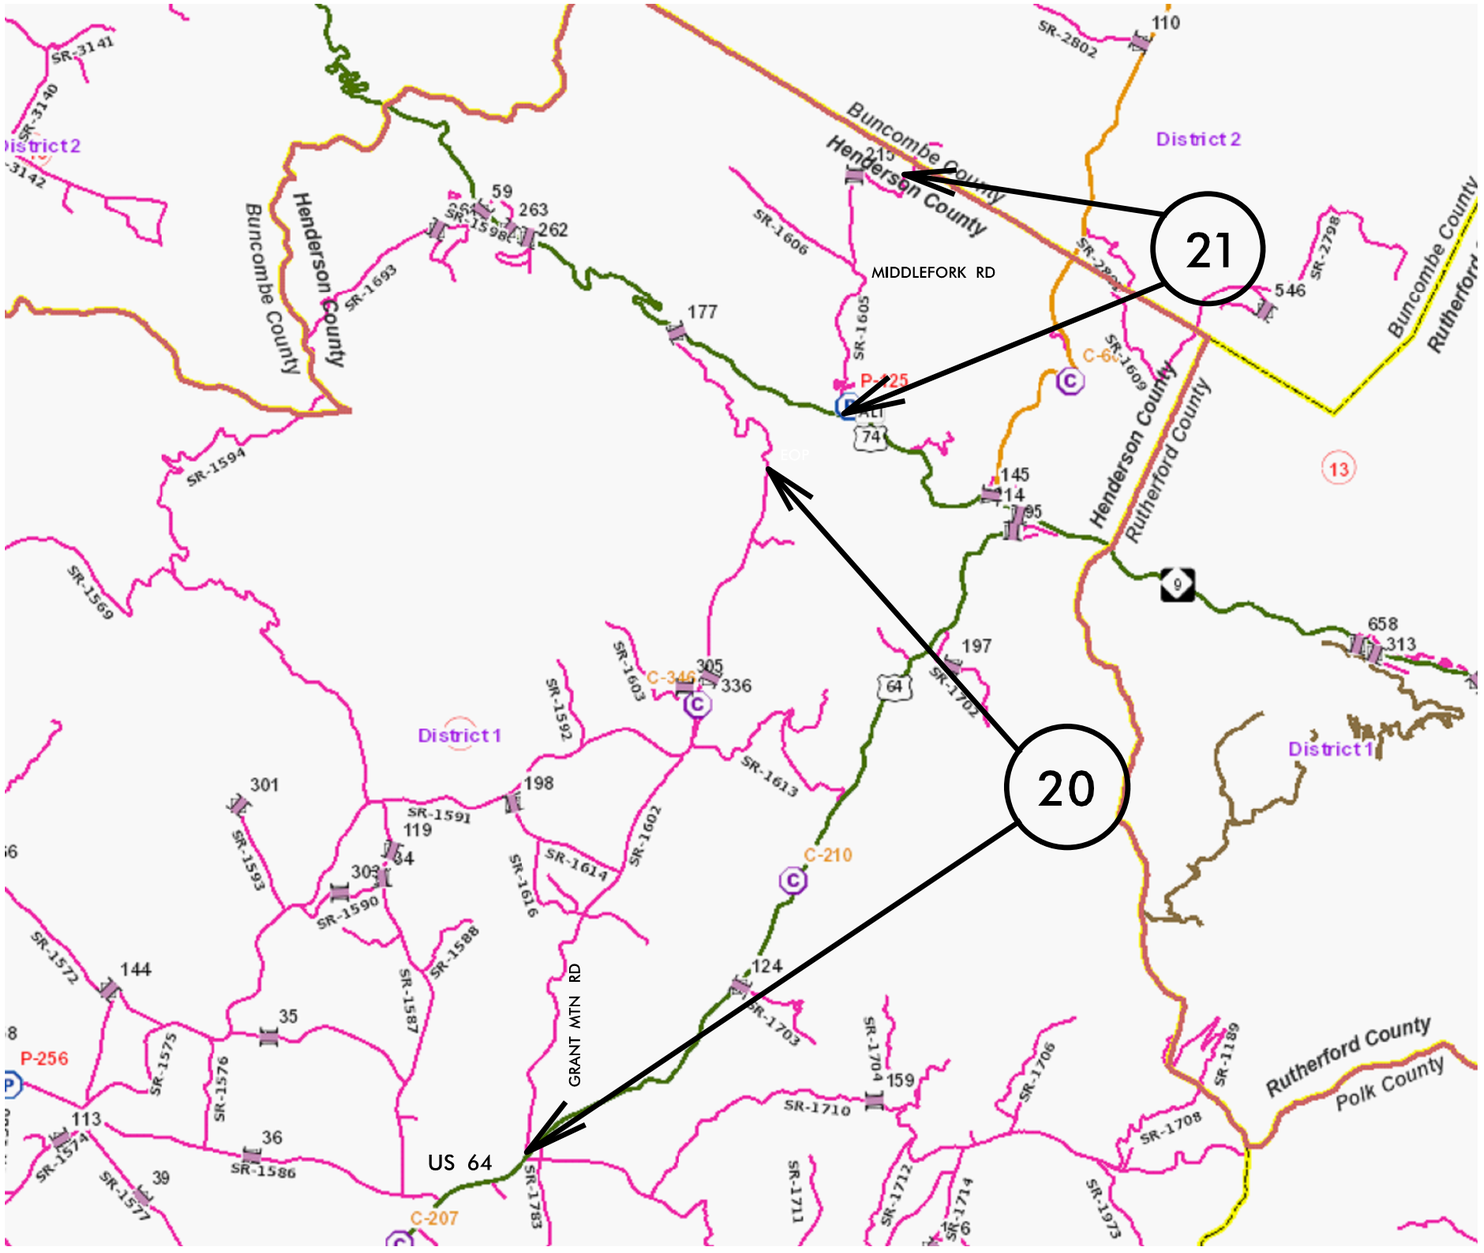

N

SR 1602

BEG END

SR 1605

BEG END

TIP PROJECT: N/A

CONTRACT: DN00575

PROJECT REFERENCE NO.		SHEET NO.
2018CPT.14.05.20452.1		13
STATE PROJECT	F.A. PROJECT NO.	DESCRIPTION

HENDERSON COUNTY

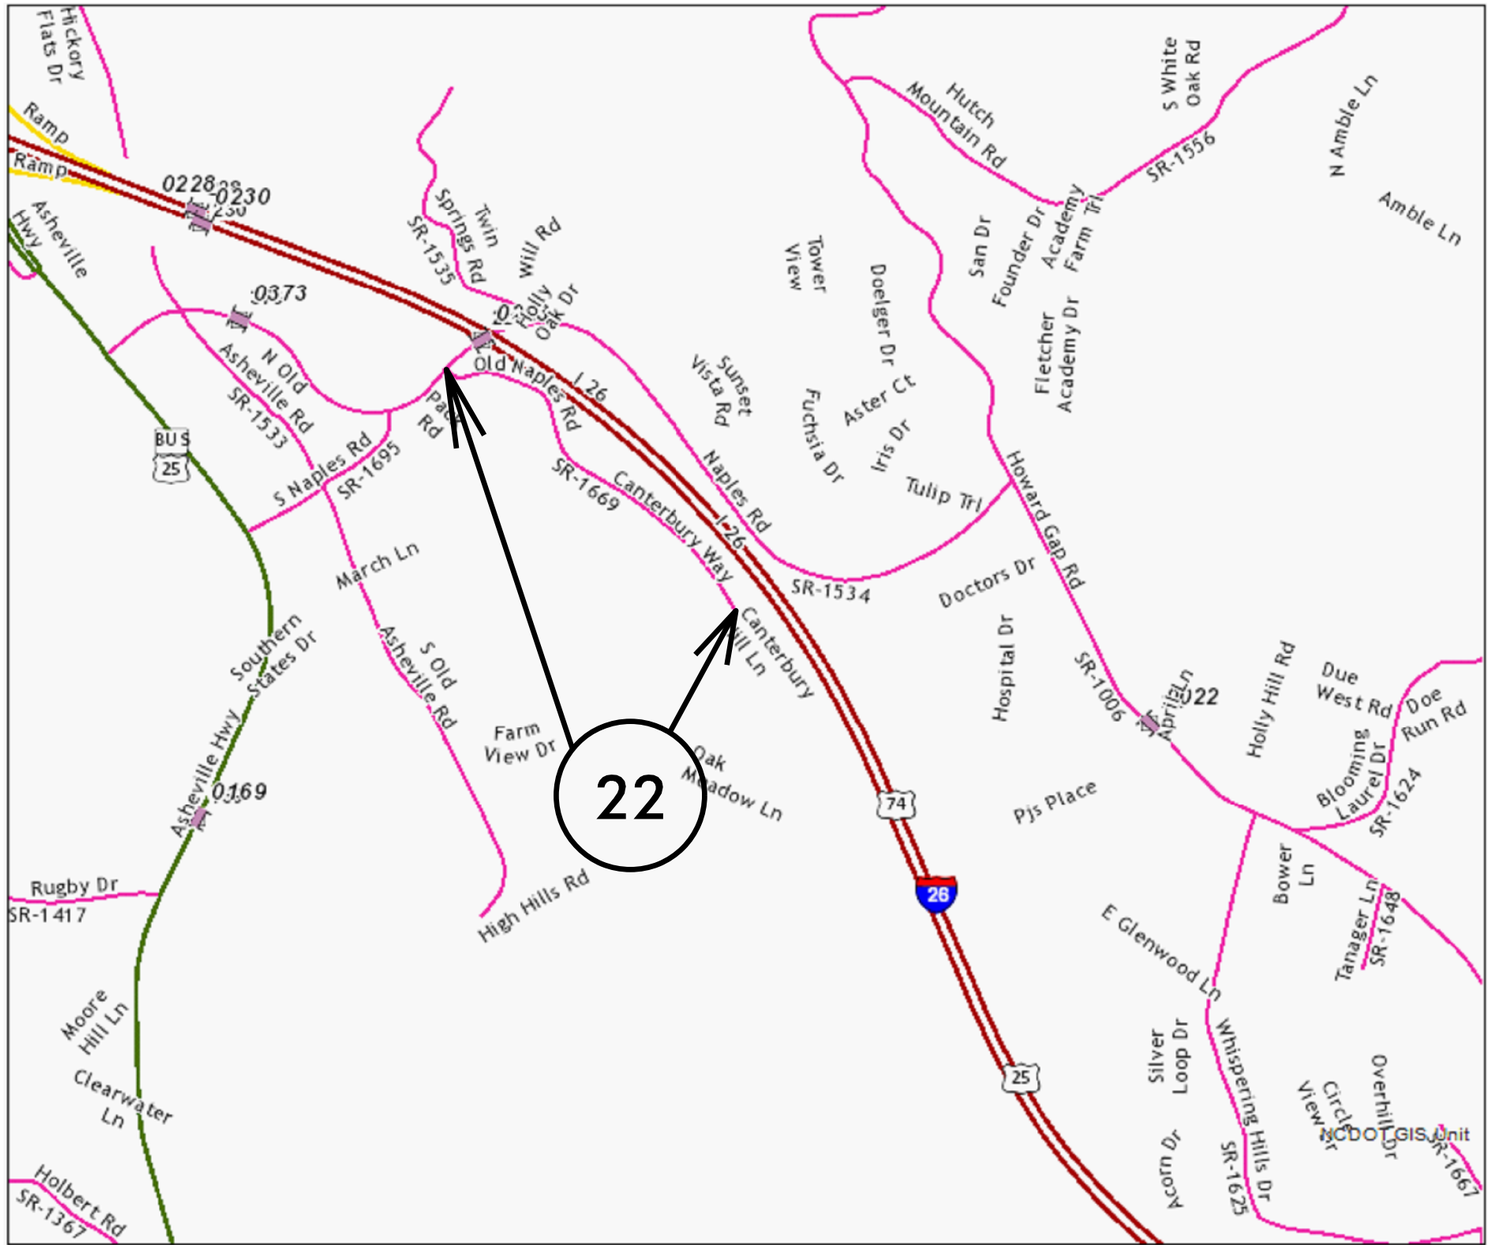

SR 1669

BEG

END

TIP PROJECT: N/A

CONTRACT: DN00575

PROJECT REFERENCE NO.		SHEET NO.
2018CPT.14.05.20452.1		14
STATE PROJECT	F.A. PROJECT NO.	DESCRIPTION

HENDERSON COUNTY

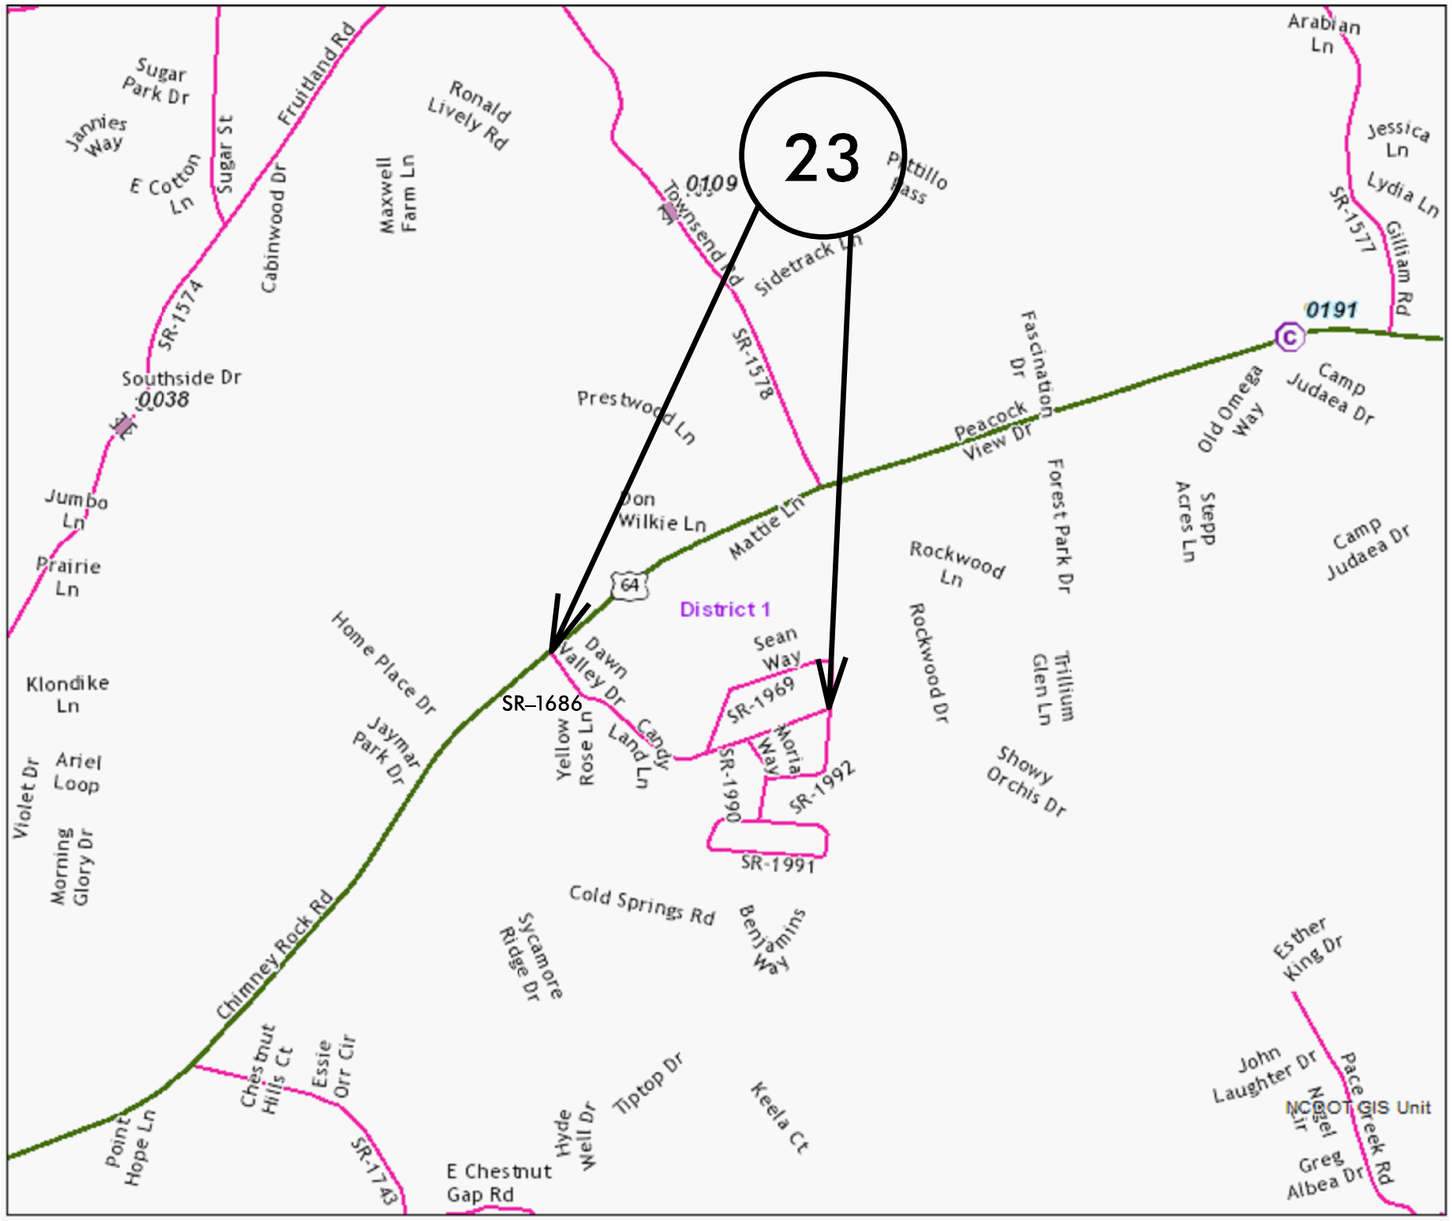

SR 1686

BEG

END

TIP PROJECT: N/A

CONTRACT: DN00575

PROJECT REFERENCE NO.		SHEET NO.
2018CPT.14.05.20452.1		15
STATE PROJECT	F.A. PROJECT NO.	DESCRIPTION

HENDERSON COUNTY

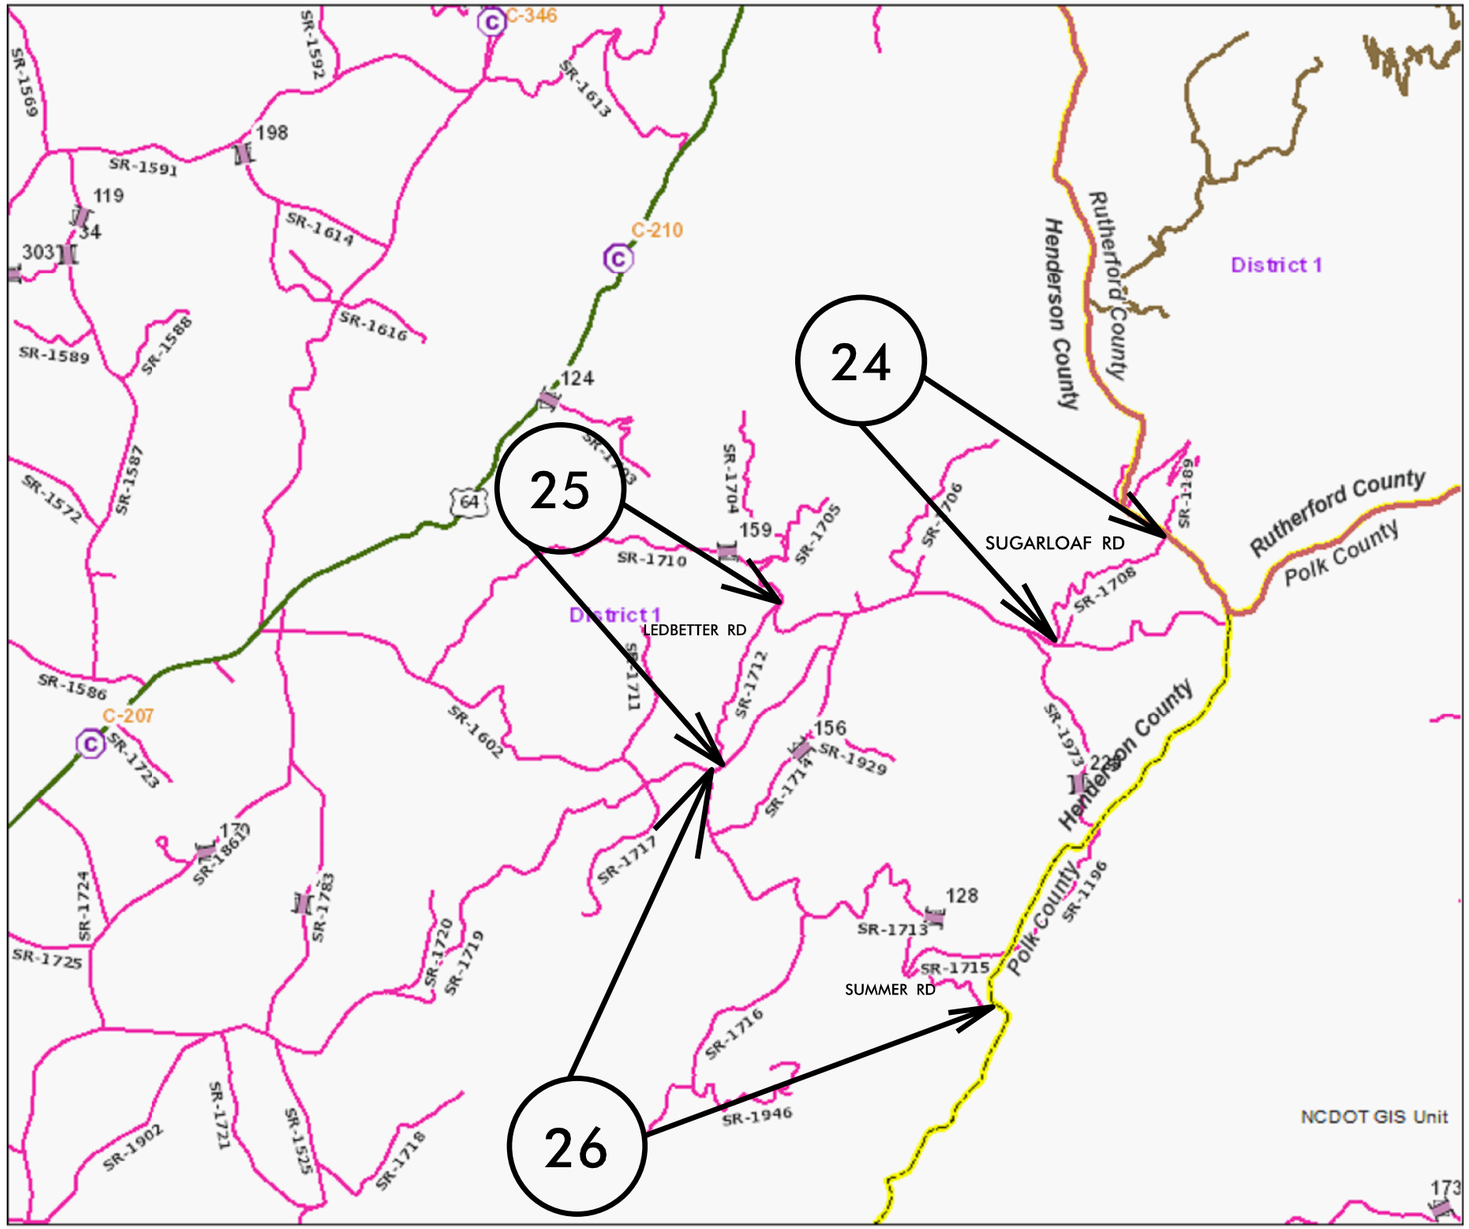

N

SR 1708

BEG END

SR 1712

BEG END

SR 1713

BEG END

TIP PROJECT: N/A

CONTRACT: DN00575

TIP PROJECT: N/A

CONTRACT: DN00575

PROJECT REFERENCE NO.		SHEET NO.
2018CPT.14.05.20452.1		16
STATE PROJECT	F.A. PROJECT NO.	DESCRIPTION

HENDERSON COUNTY

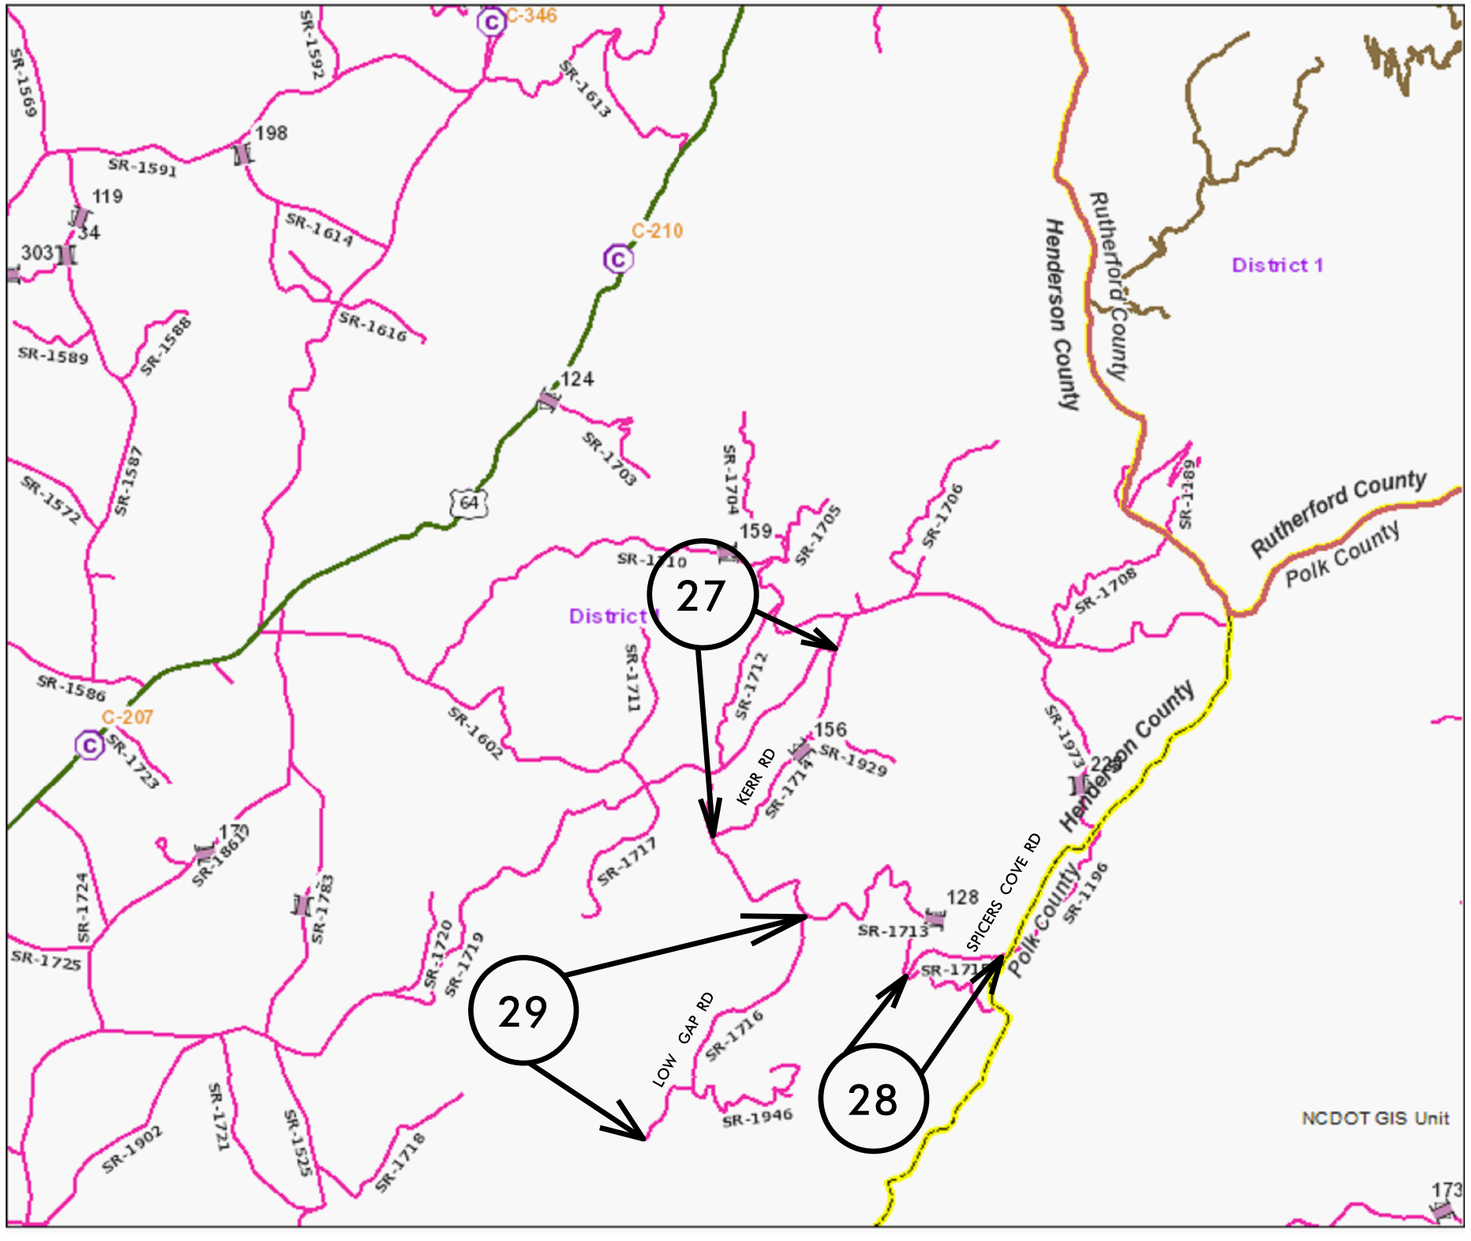

SR 1714

BEG END

SR 1715

BEG END

SR 1716

BEG END

PROJECT REFERENCE NO.		SHEET NO.
2018CPT.14.05.20452.1		17
STATE PROJECT	F.A. PROJECT NO.	DESCRIPTION

HENDERSON COUNTY

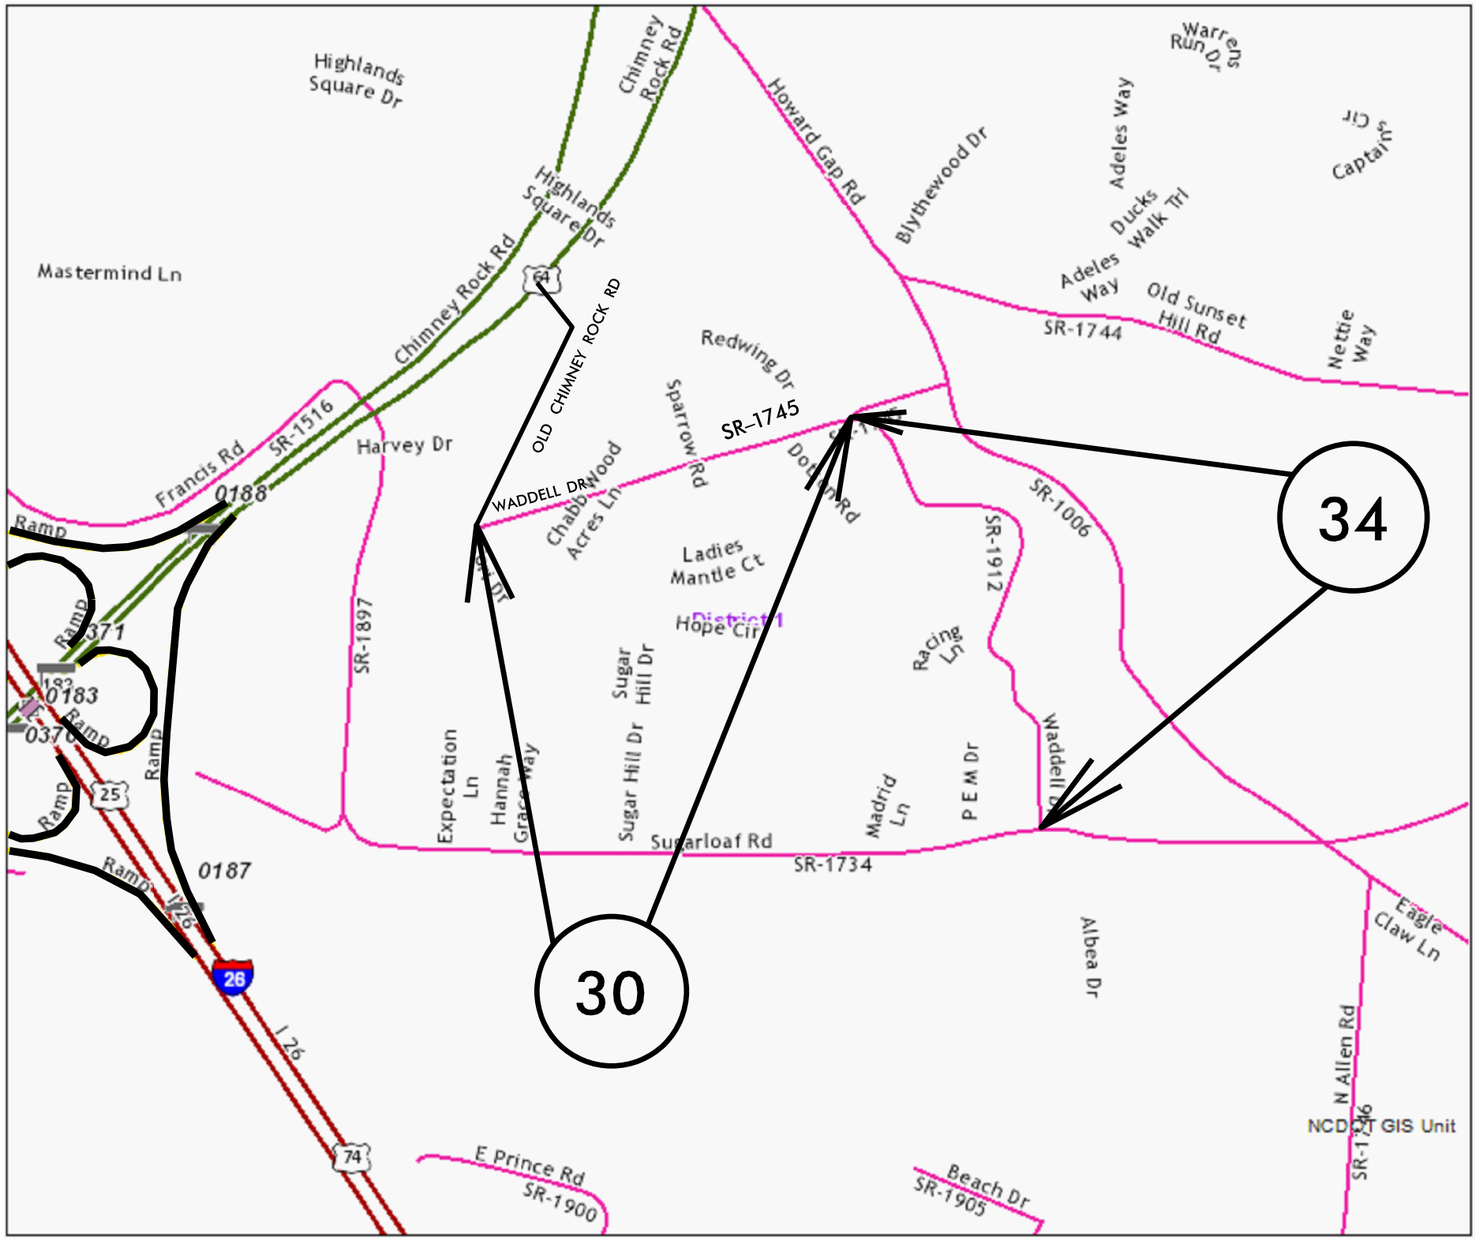

N

SR–1745

BEG END

SR–1912

BEG END

TIP PROJECT: N/A

CONTRACT: DN00575

PROJECT REFERENCE NO.		SHEET NO.
2018CPT.14.05.20452.1		18
STATE PROJECT	F.A. PROJECT NO.	DESCRIPTION

HENDERSON COUNTY

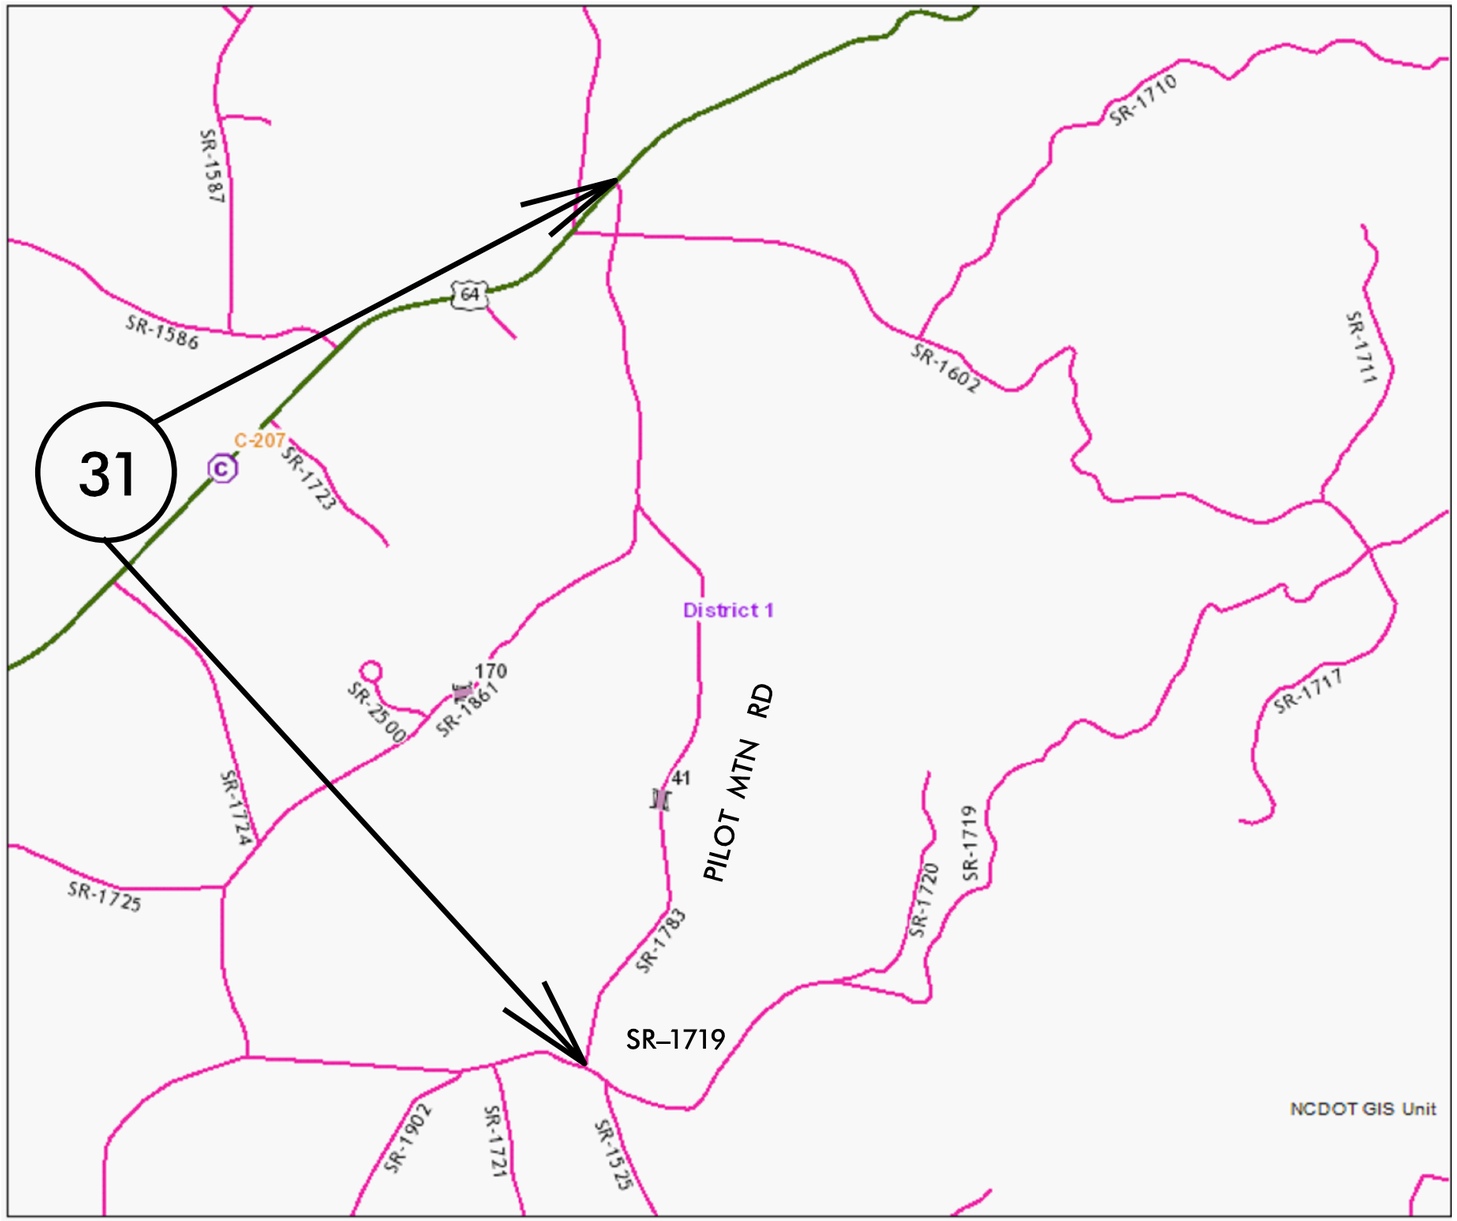

SR 1783

BEG

END

TIP PROJECT: N/A

CONTRACT: DN00575

PROJECT REFERENCE NO.		SHEET NO.
2018CPT.14.05.20452.1		19
STATE PROJECT	F.A. PROJECT NO.	DESCRIPTION

HENDERSON COUNTY

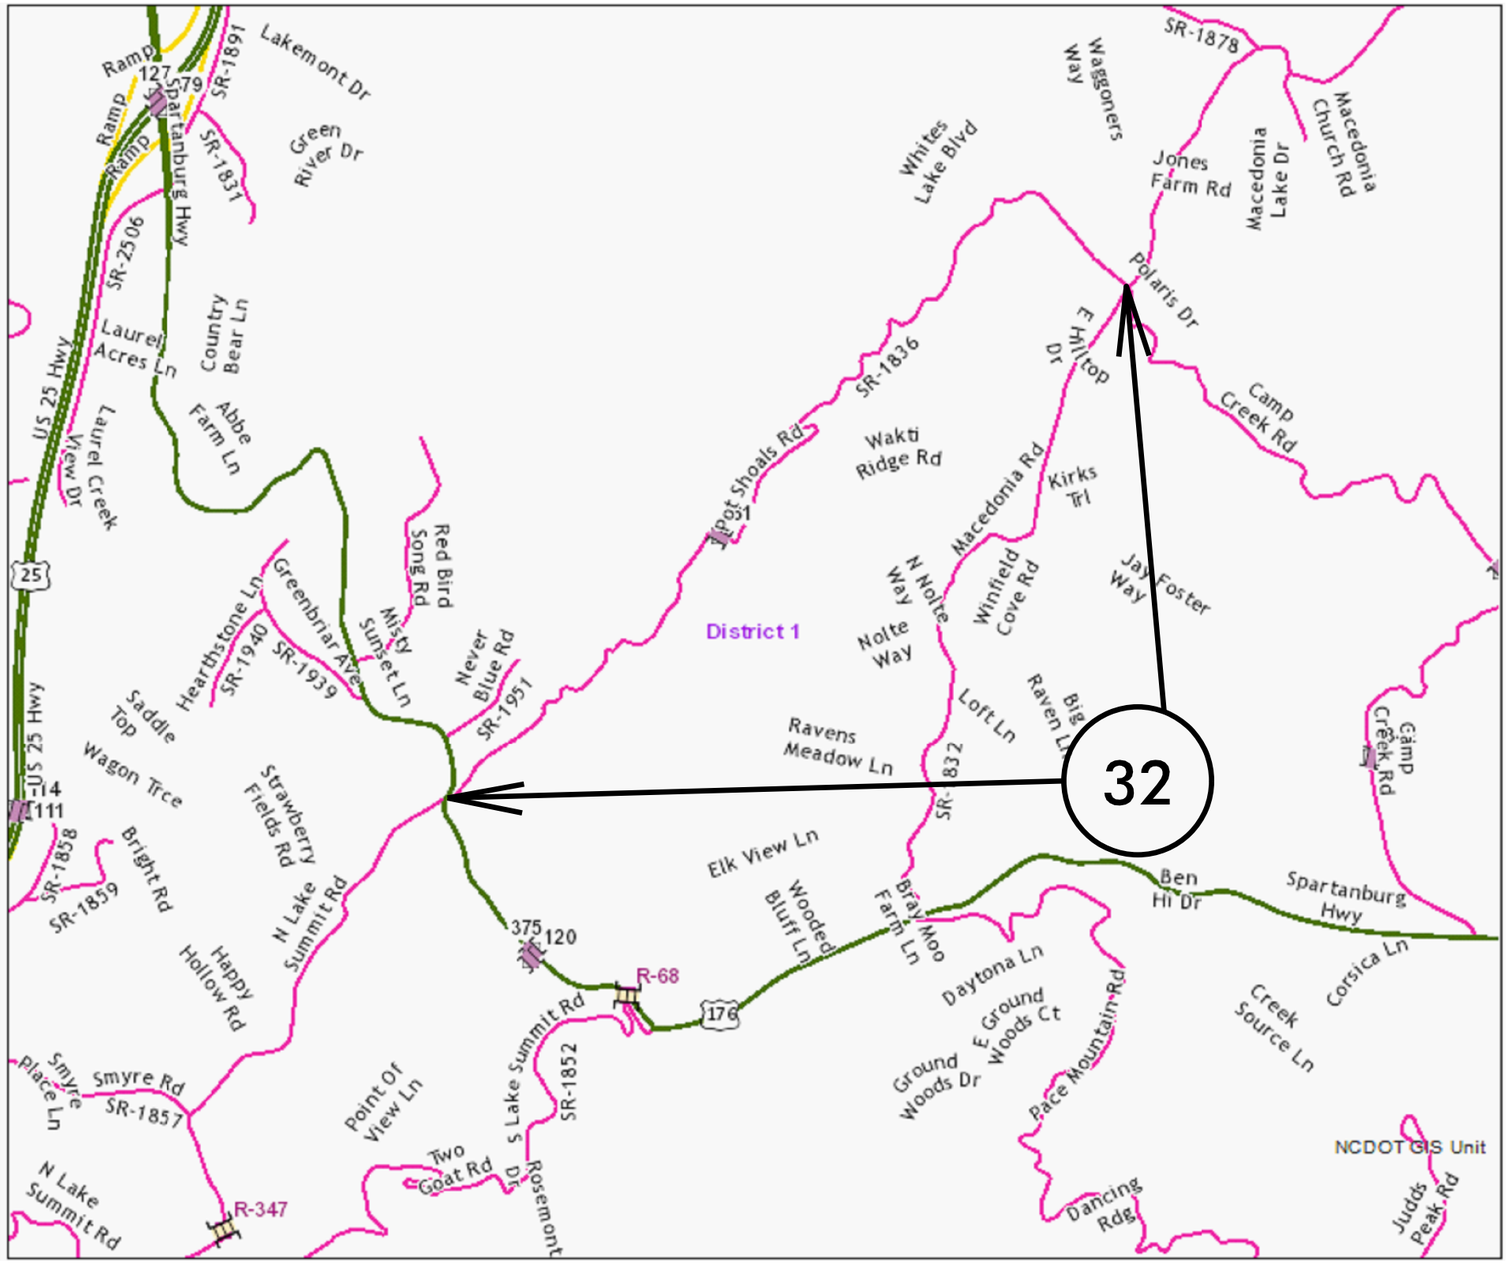

N

SR 1836

BEG

END

TIP PROJECT: N/A

CONTRACT: DN00575

PROJECT REFERENCE NO.		SHEET NO.
2018CPT.14.05.20452.1		20
STATE PROJECT	F.A. PROJECT NO.	DESCRIPTION

HENDERSON COUNTY

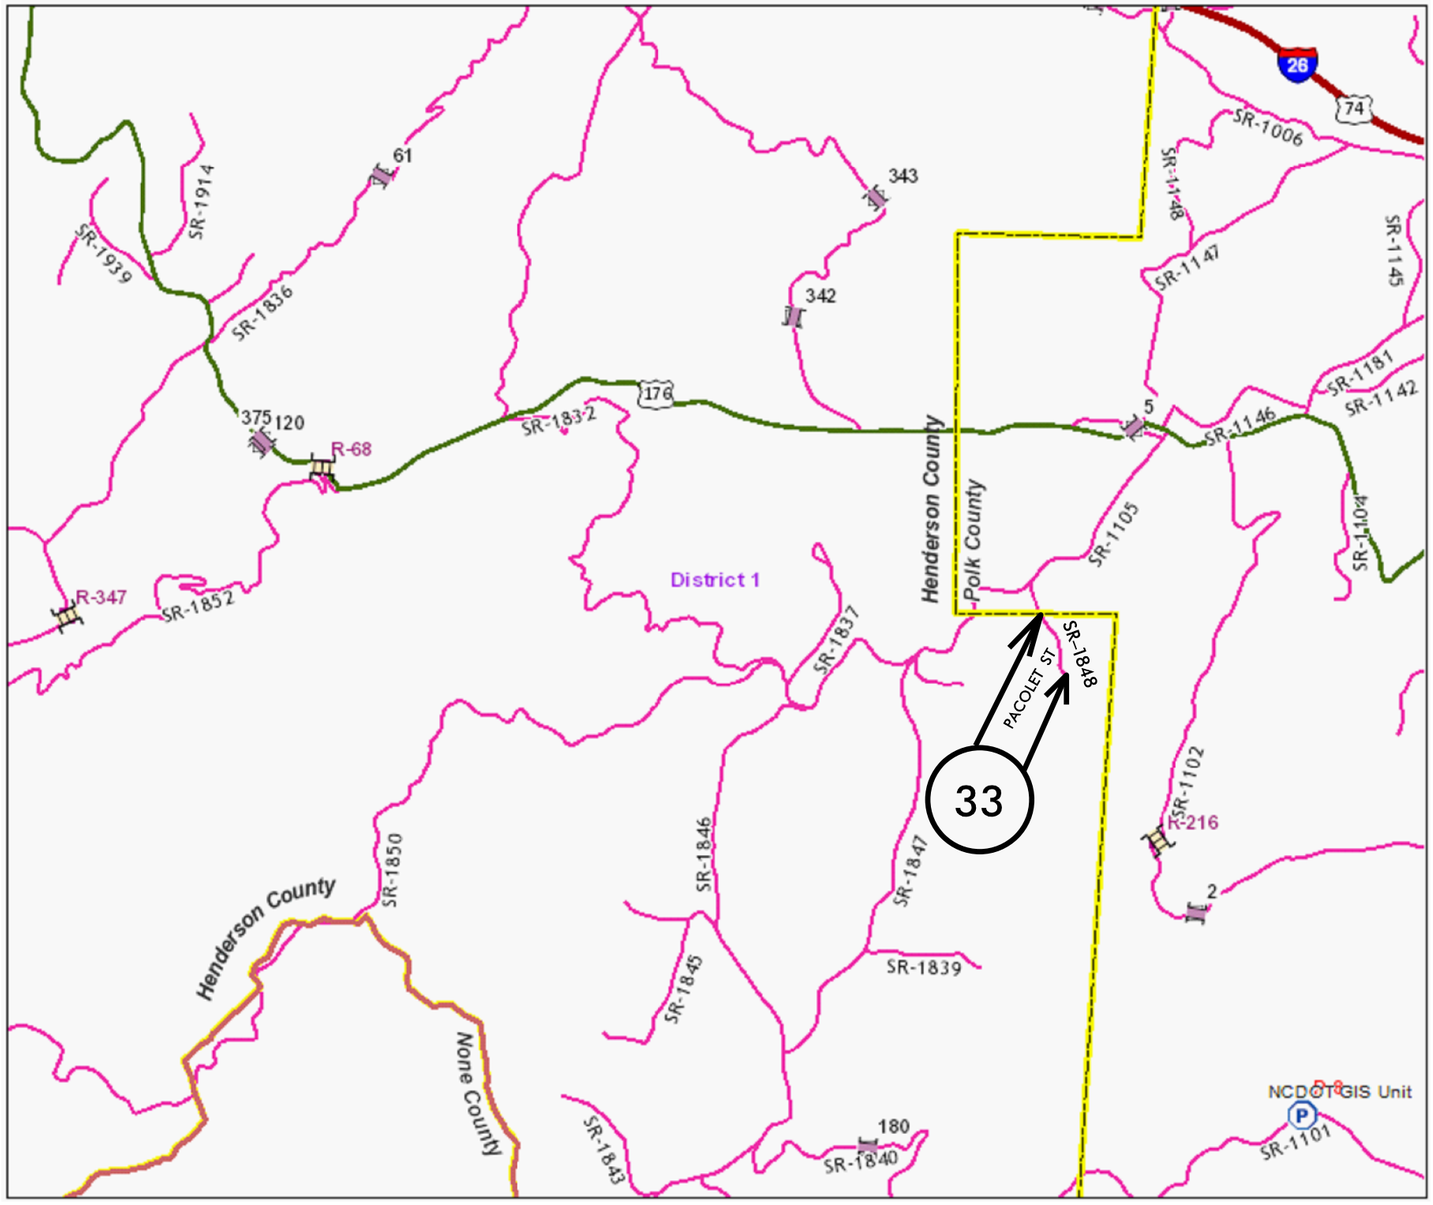

SR–1848

BEG

END

TIP PROJECT: N/A

CONTRACT: DN00575