This electronic collection of documents is provided for the convenience of the user and is Not a Certified Document –

The documents contained herein were originally issued and sealed by the individuals whose names and license numbers appear on each page, on the dates appearing with their signature on that page.
This file or an individual page shall not be considered a certified document.

PROJECT REFERENCE NO.		SHEET NO.
2018CPT.14.05.20752.1		21
STATE PROJECT	F.A. PROJECT NO.	DESCRIPTION

POLK COUNTY

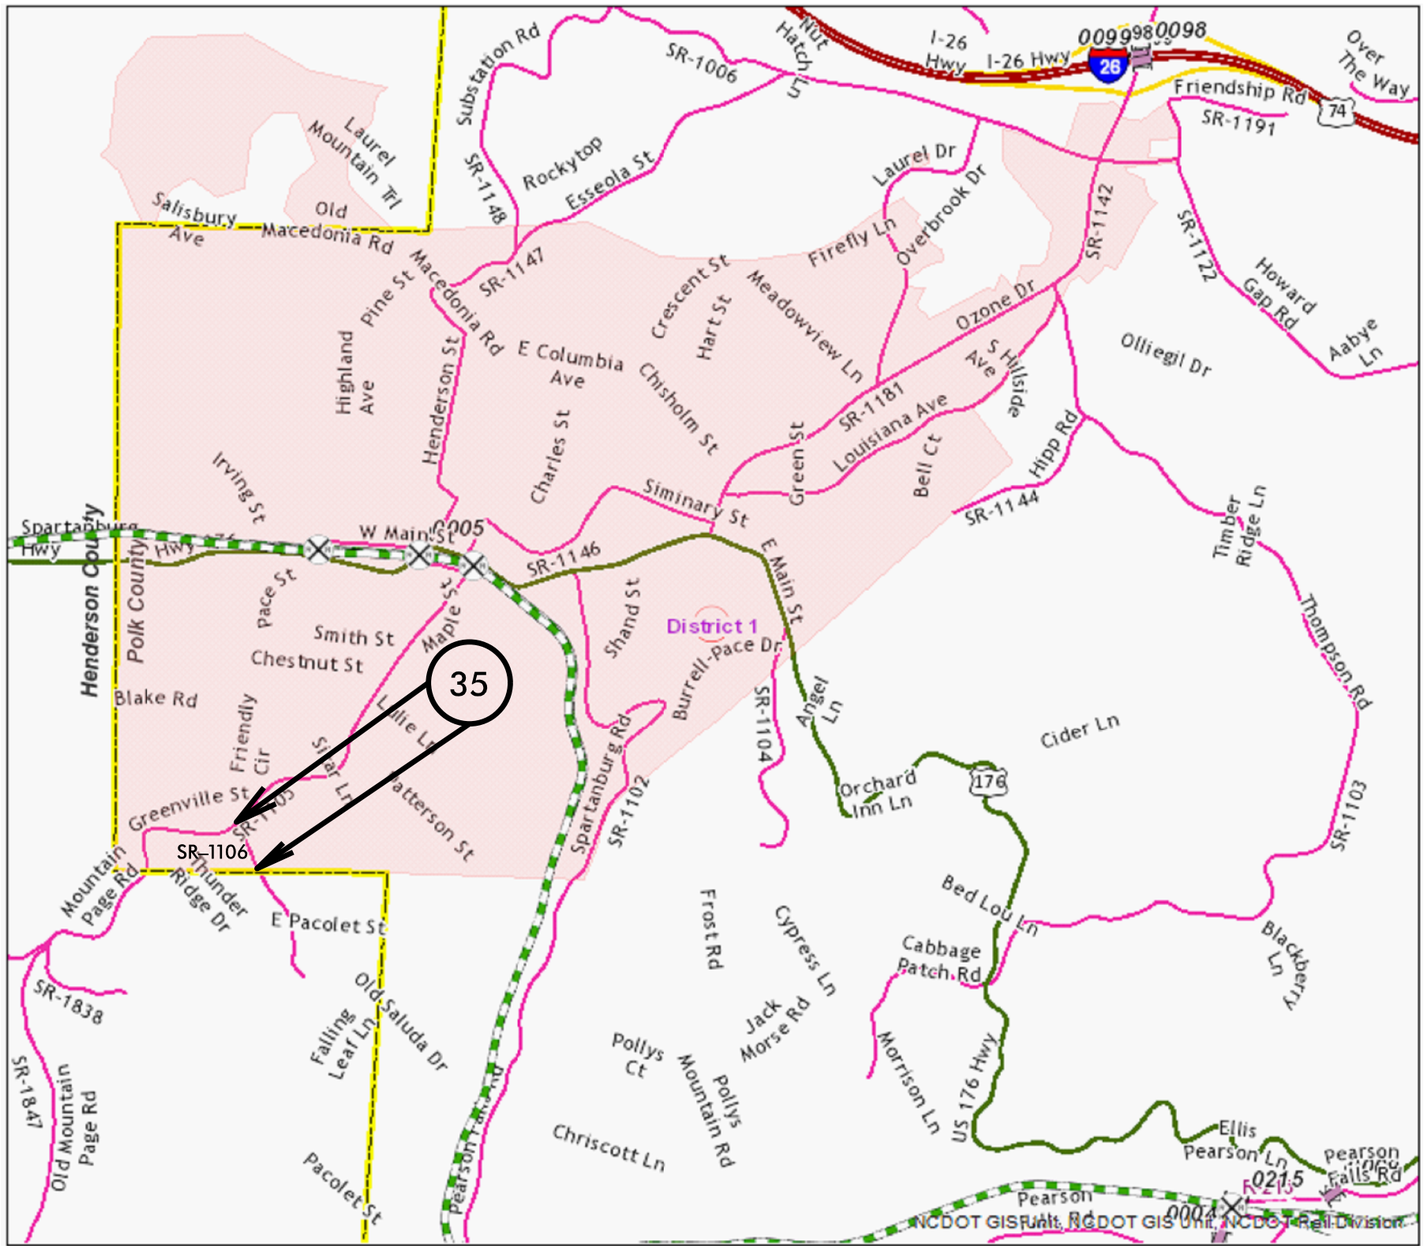

N

SR–1106

BEG

END

CONTRACT: DN00575

TIP PROJECT: N/A

PROJECT REFERENCE NO.		SHEET NO.
2018CPT.14.05.20752.1		22
STATE PROJECT	F.A. PROJECT NO.	DESCRIPTION

POLK COUNTY

TIP PROJECT: N/A

CONTRACT: DN00575

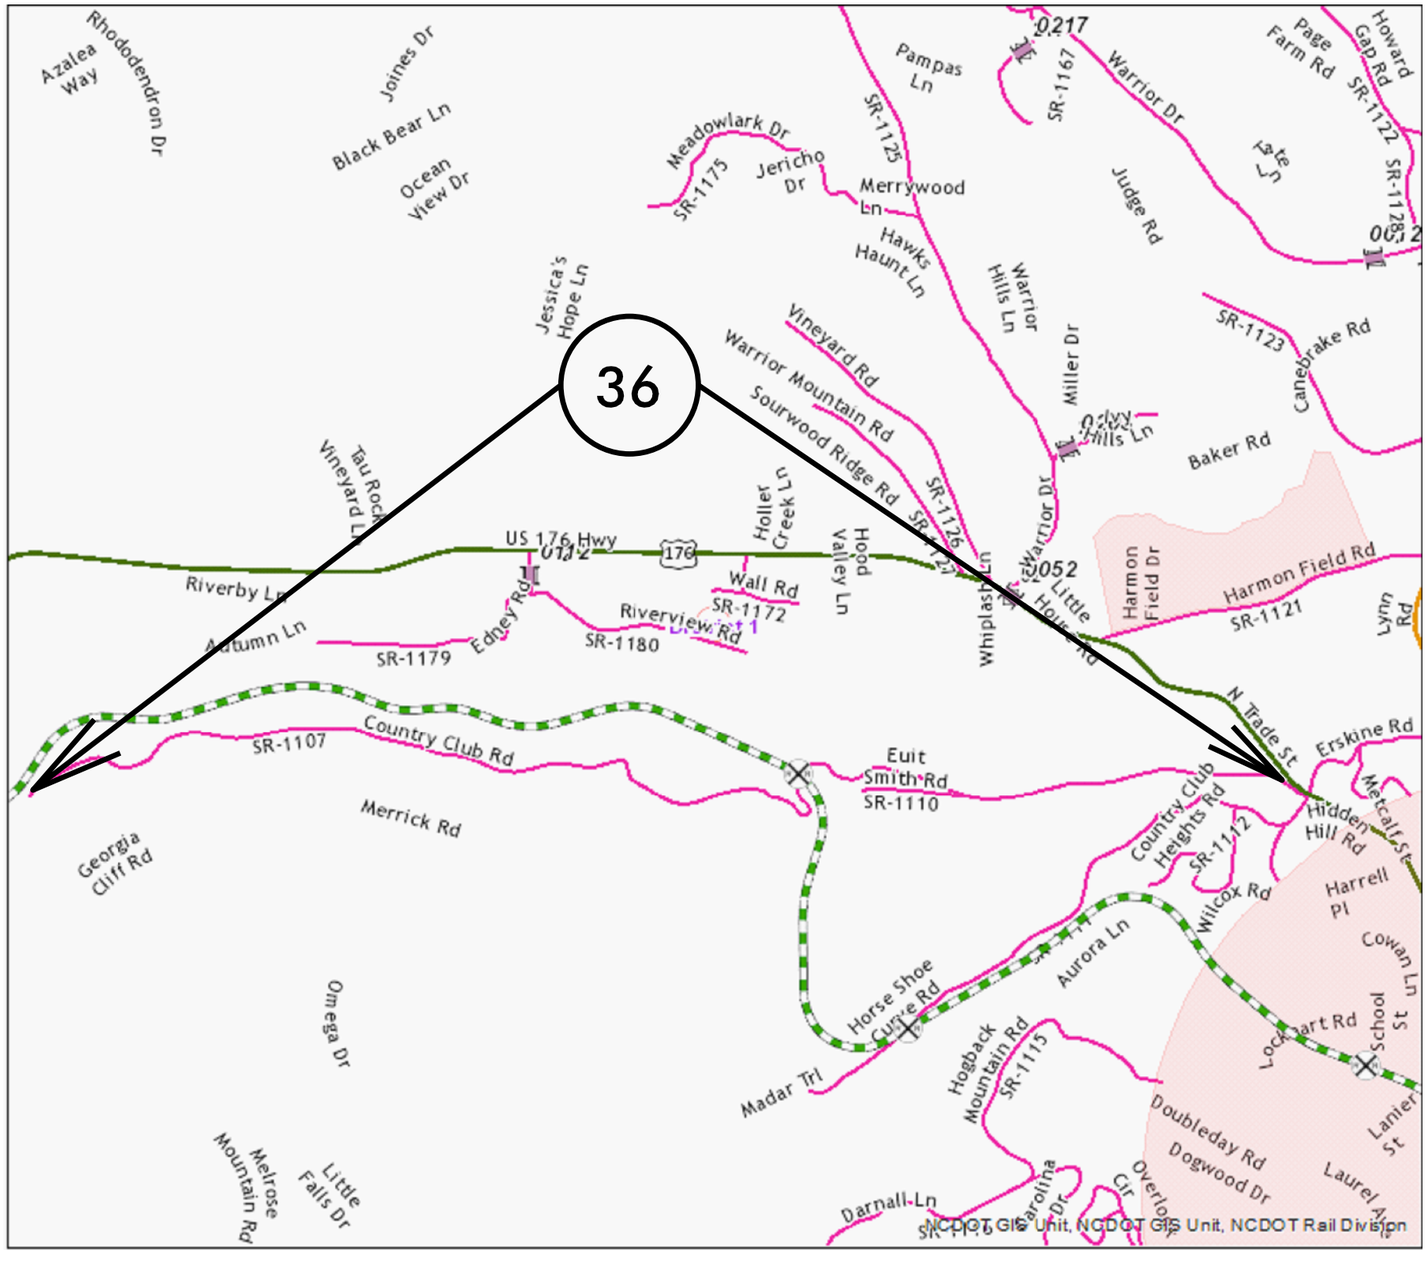

N

SR–1107

BEG

END

PROJECT REFERENCE NO.		SHEET NO.
2018CPT.14.05.20752.1		23
STATE PROJECT	F.A. PROJECT NO.	DESCRIPTION

POLK COUNTY

TIP PROJECT: N/A

CONTRACT: DN00575

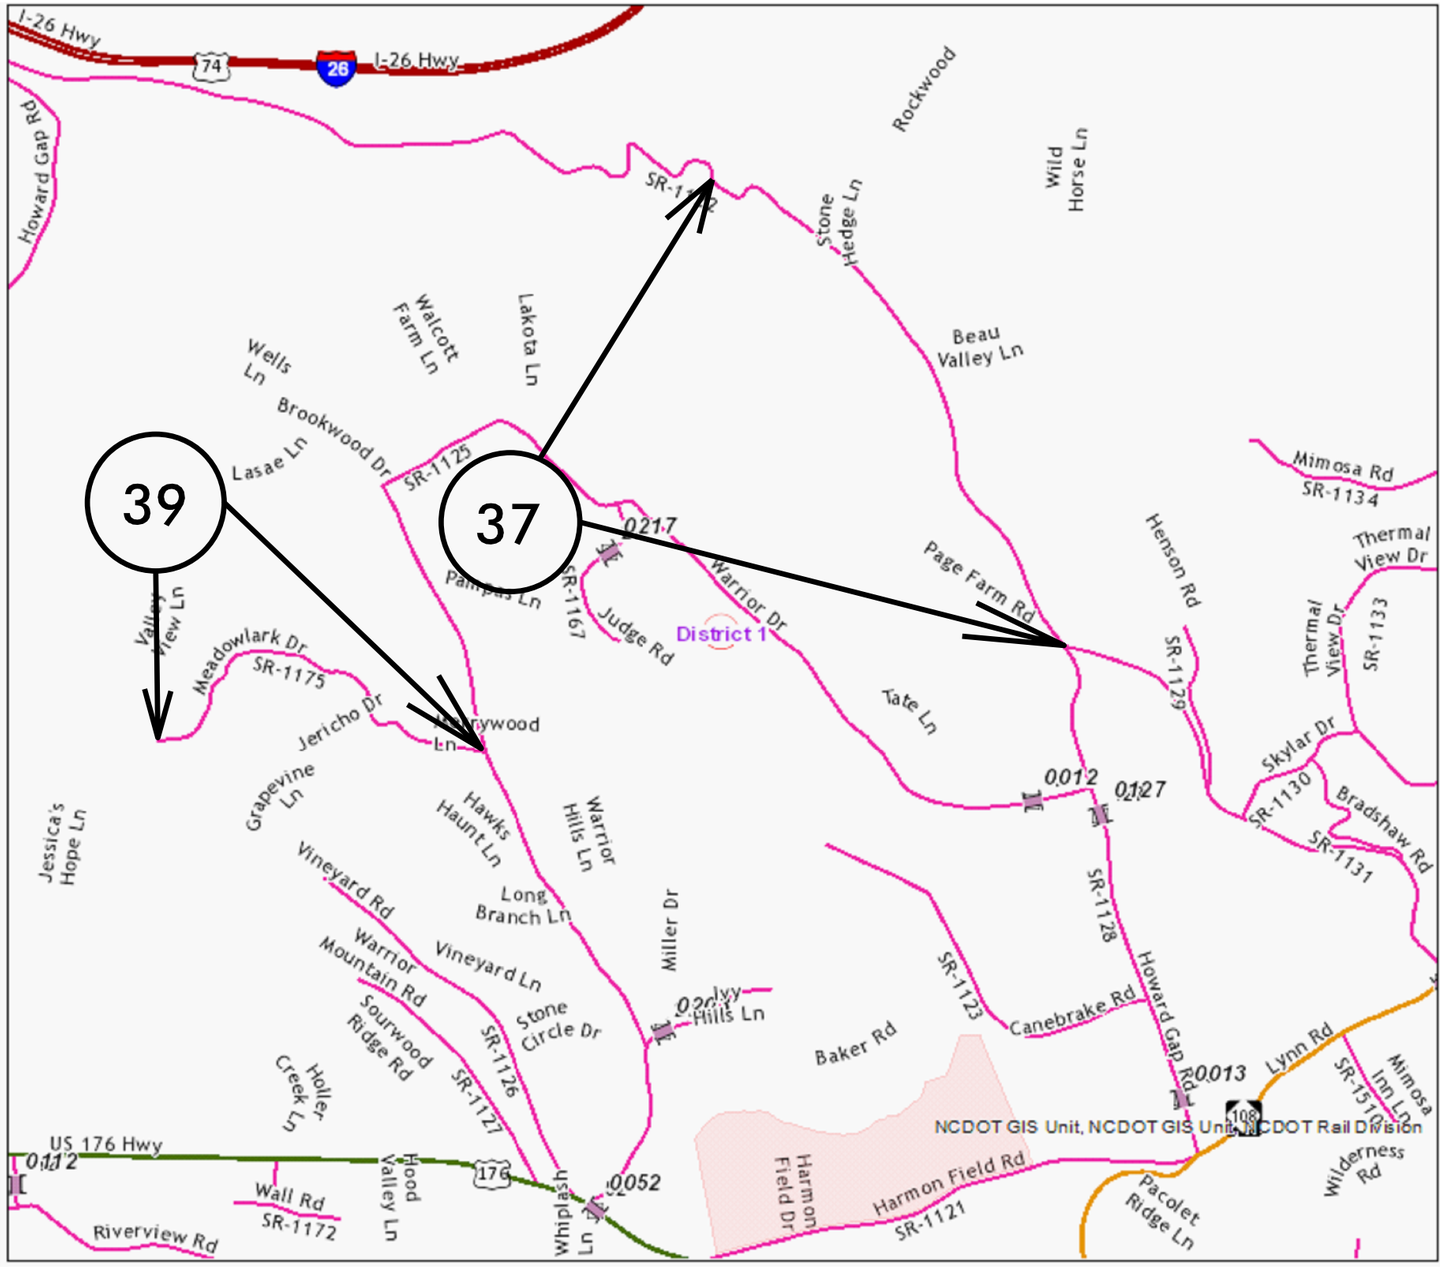

N

SR–1122

BEG END

SR–1175

BEG END

PROJECT REFERENCE NO.		SHEET NO.
2018CPT.14.05.20752.1		24
STATE PROJECT	F.A. PROJECT NO.	DESCRIPTION

POLK COUNTY

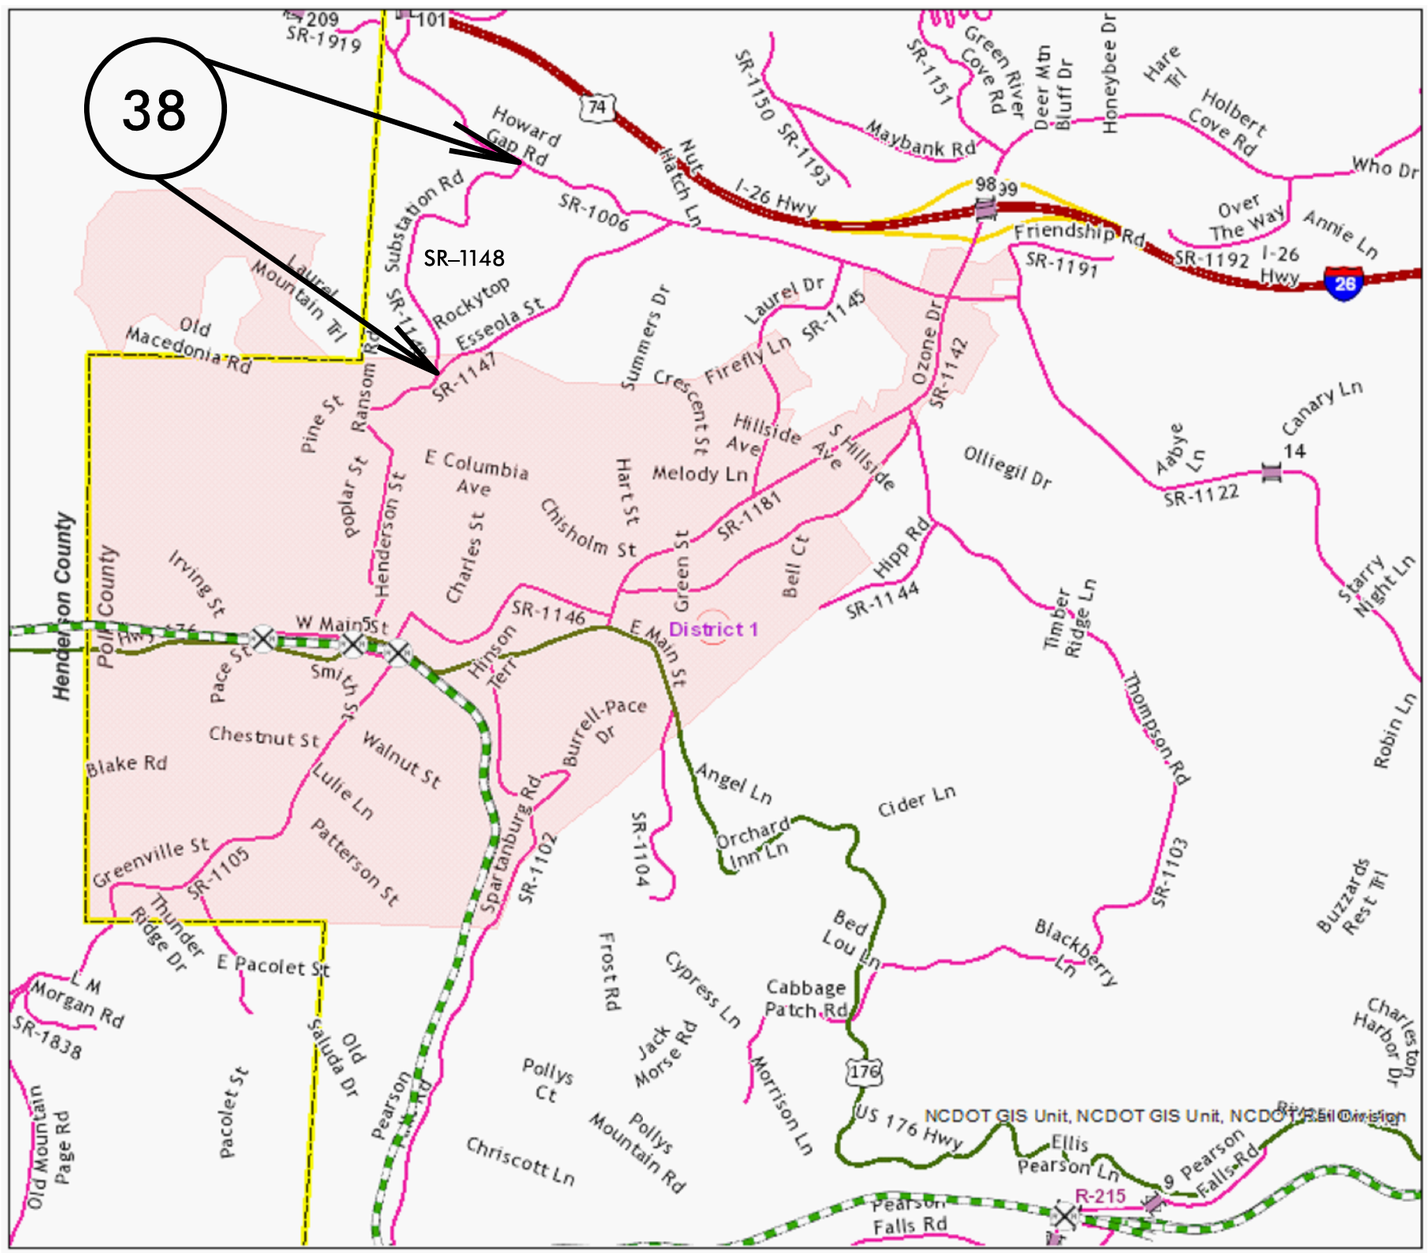

SR–1148

BEG

END

CONTRACT: DN00575

TIP PROJECT: N/A

PROJECT REFERENCE NO.		SHEET NO.
2018CPT.14.05.20752.1		25
STATE PROJECT	F.A. PROJECT NO.	DESCRIPTION

POLK COUNTY

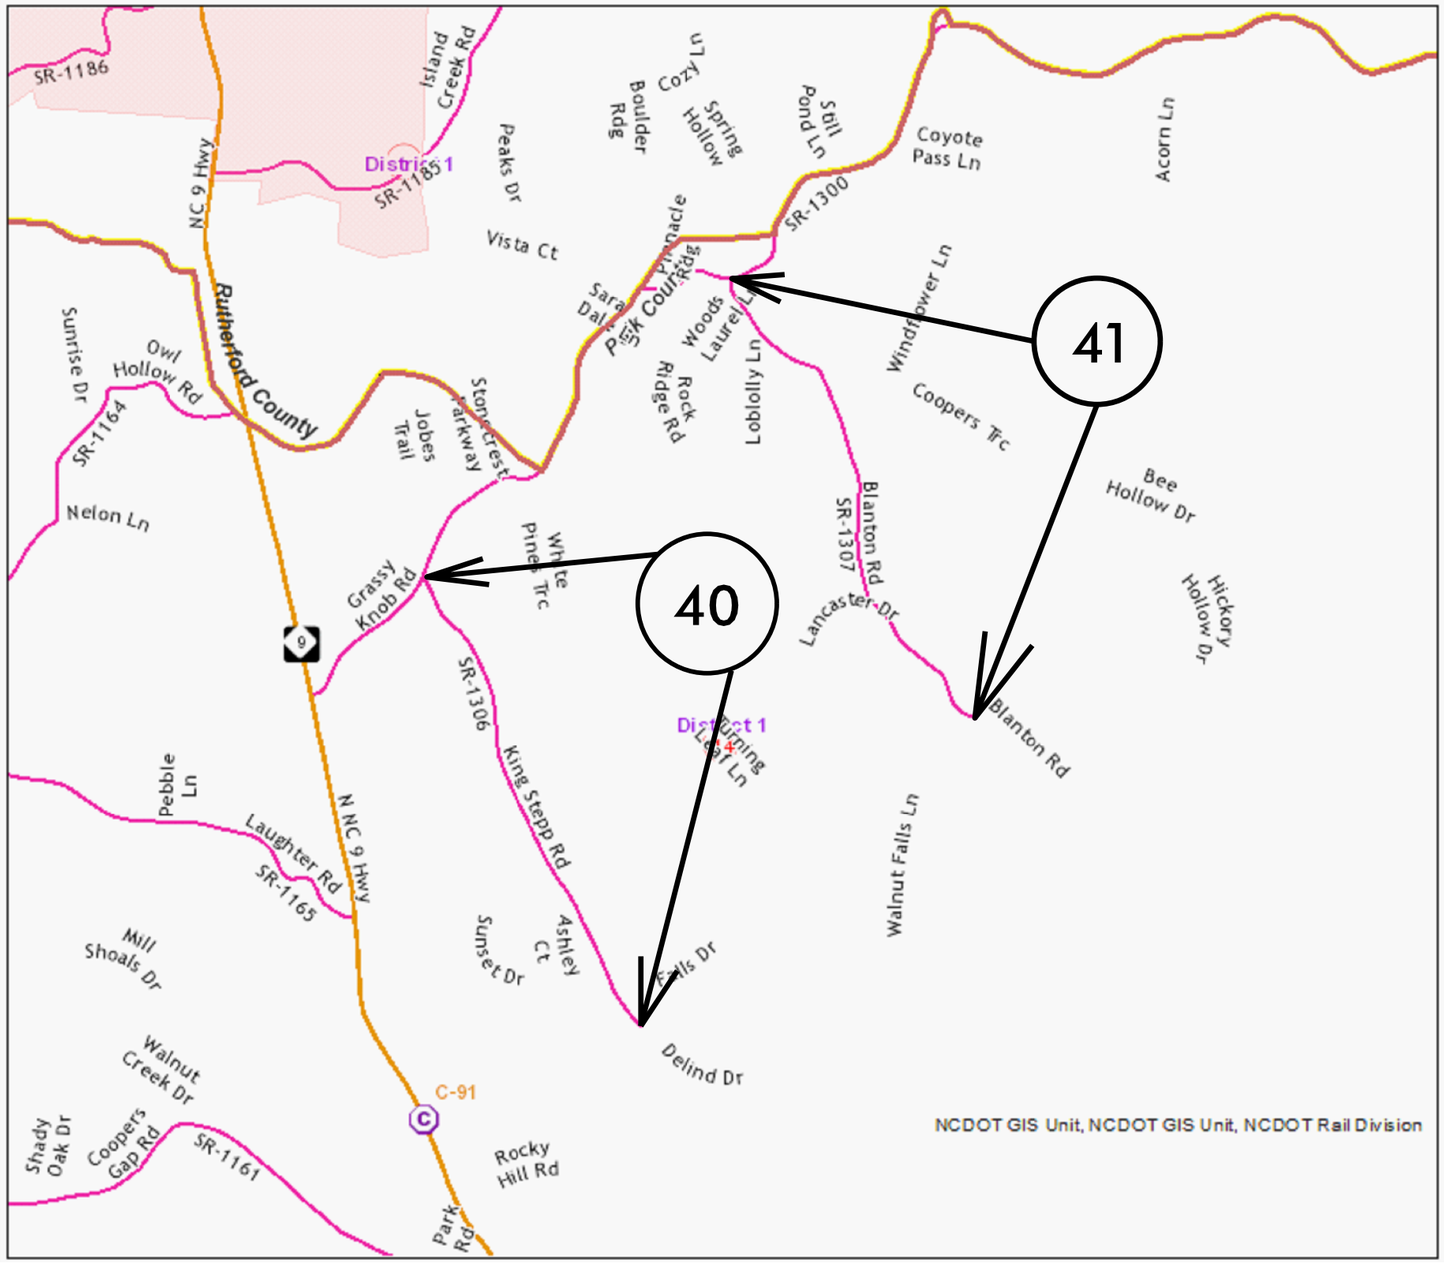

N

SR–1306

BEG END

SR–1307

BEG END

TIP PROJECT: N/A

CONTRACT: DN00575

PROJECT REFERENCE NO.		SHEET NO.
2018CPT.14.05.20752.1		26
STATE PROJECT	F.A. PROJECT NO.	DESCRIPTION

POLK COUNTY

TIP PROJECT: N/A

CONTRACT: DN00575

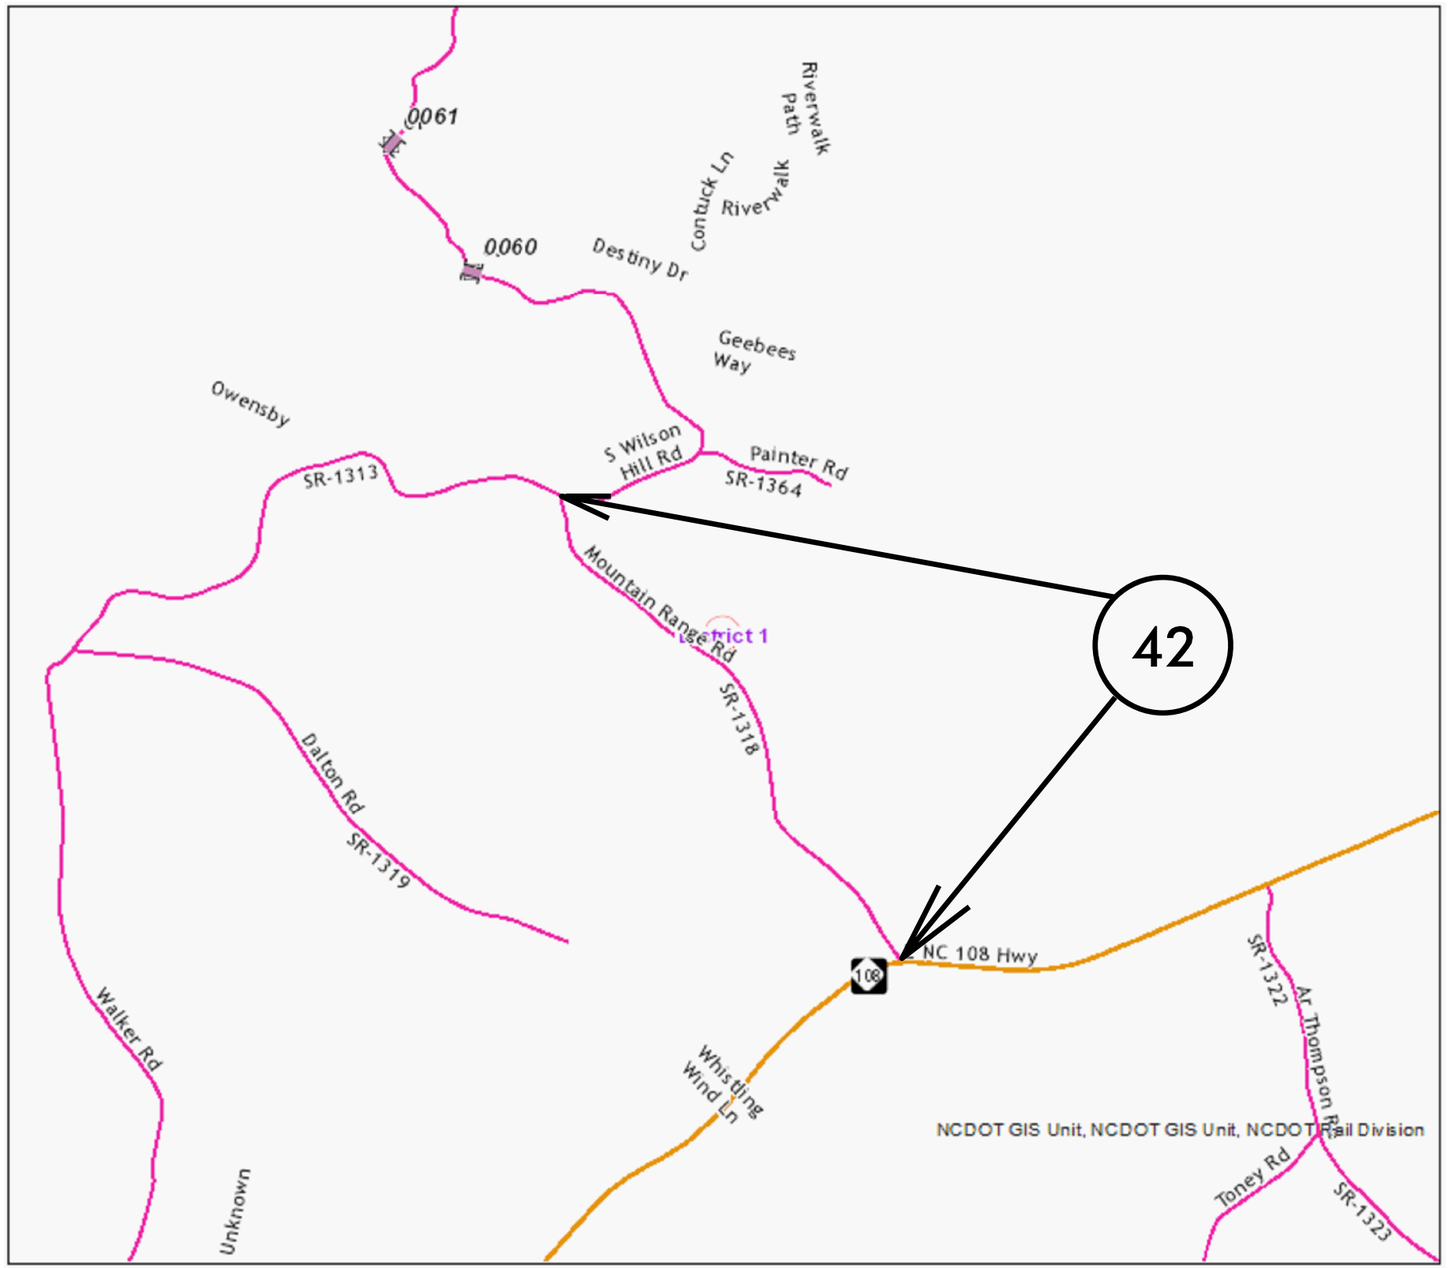

N

SR–1318

BEG

END

PROJECT REFERENCE NO.		SHEET NO.
2018CPT.14.05.20752.1		27
STATE PROJECT	F.A. PROJECT NO.	DESCRIPTION

POLK COUNTY

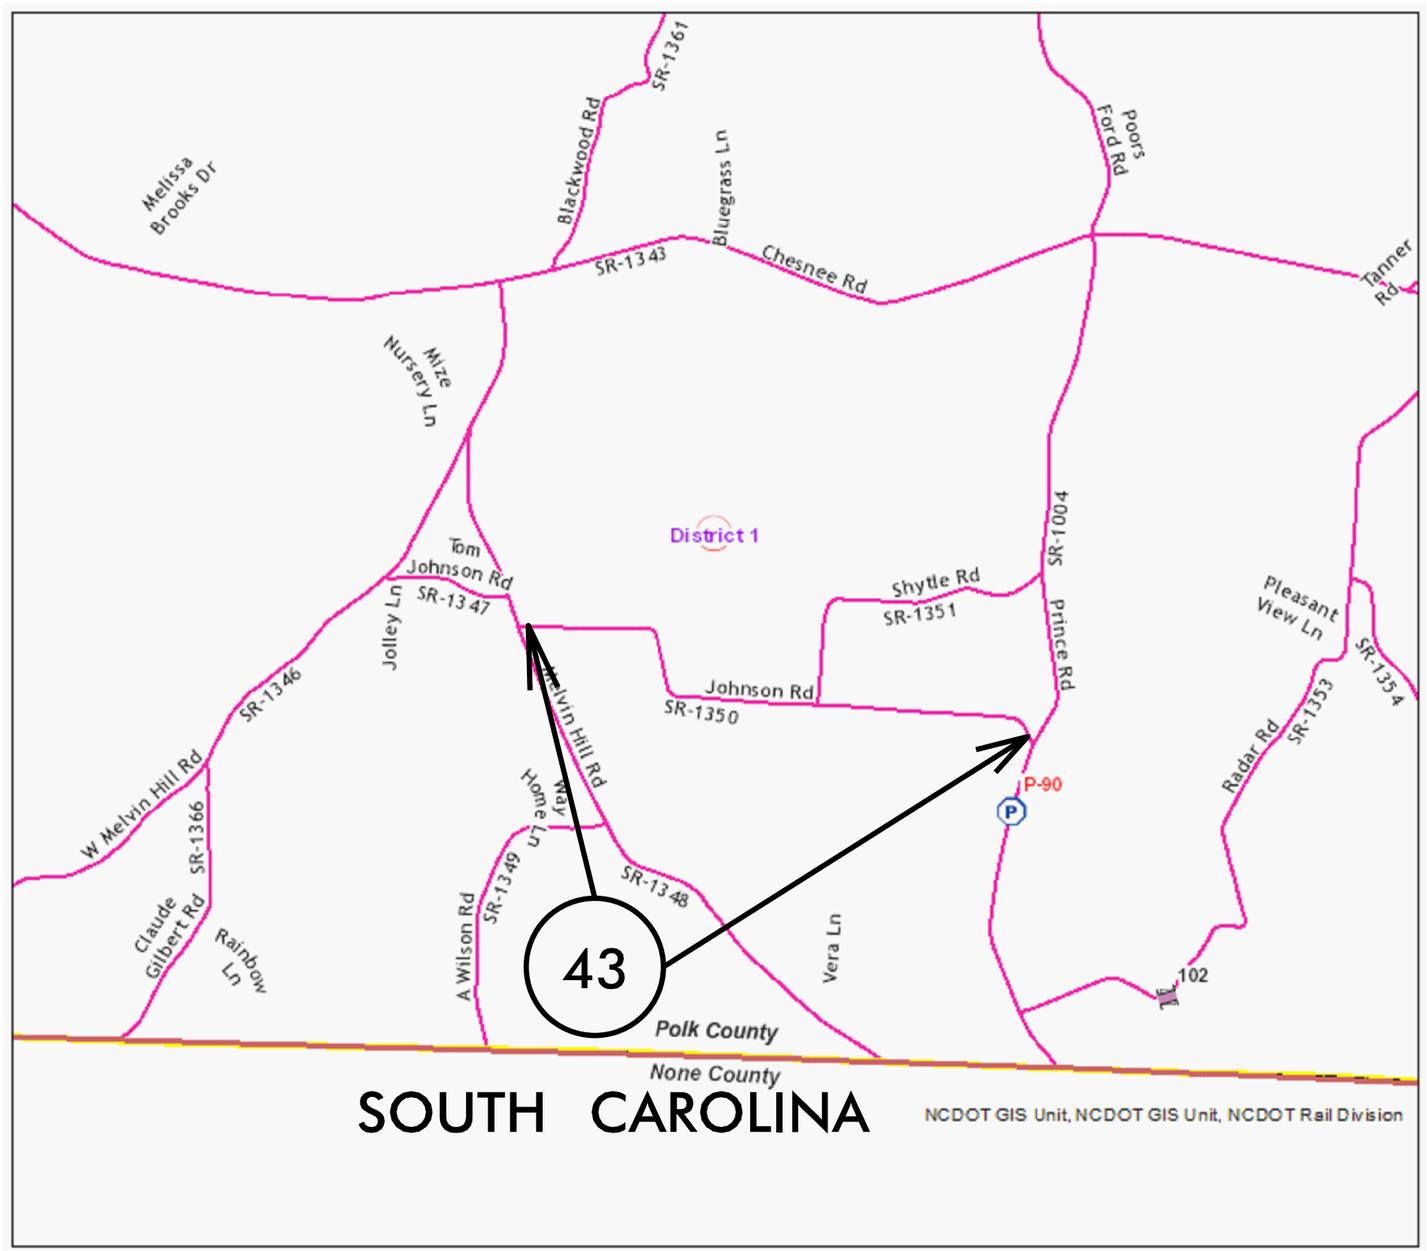

SR–1350

BEG

END

TIP PROJECT: N/A

CONTRACT: DN00575

PROJECT REFERENCE NO.		SHEET NO.
2018CPT.14.05.20752.1		28
STATE PROJECT	F.A. PROJECT NO.	DESCRIPTION

POLK COUNTY

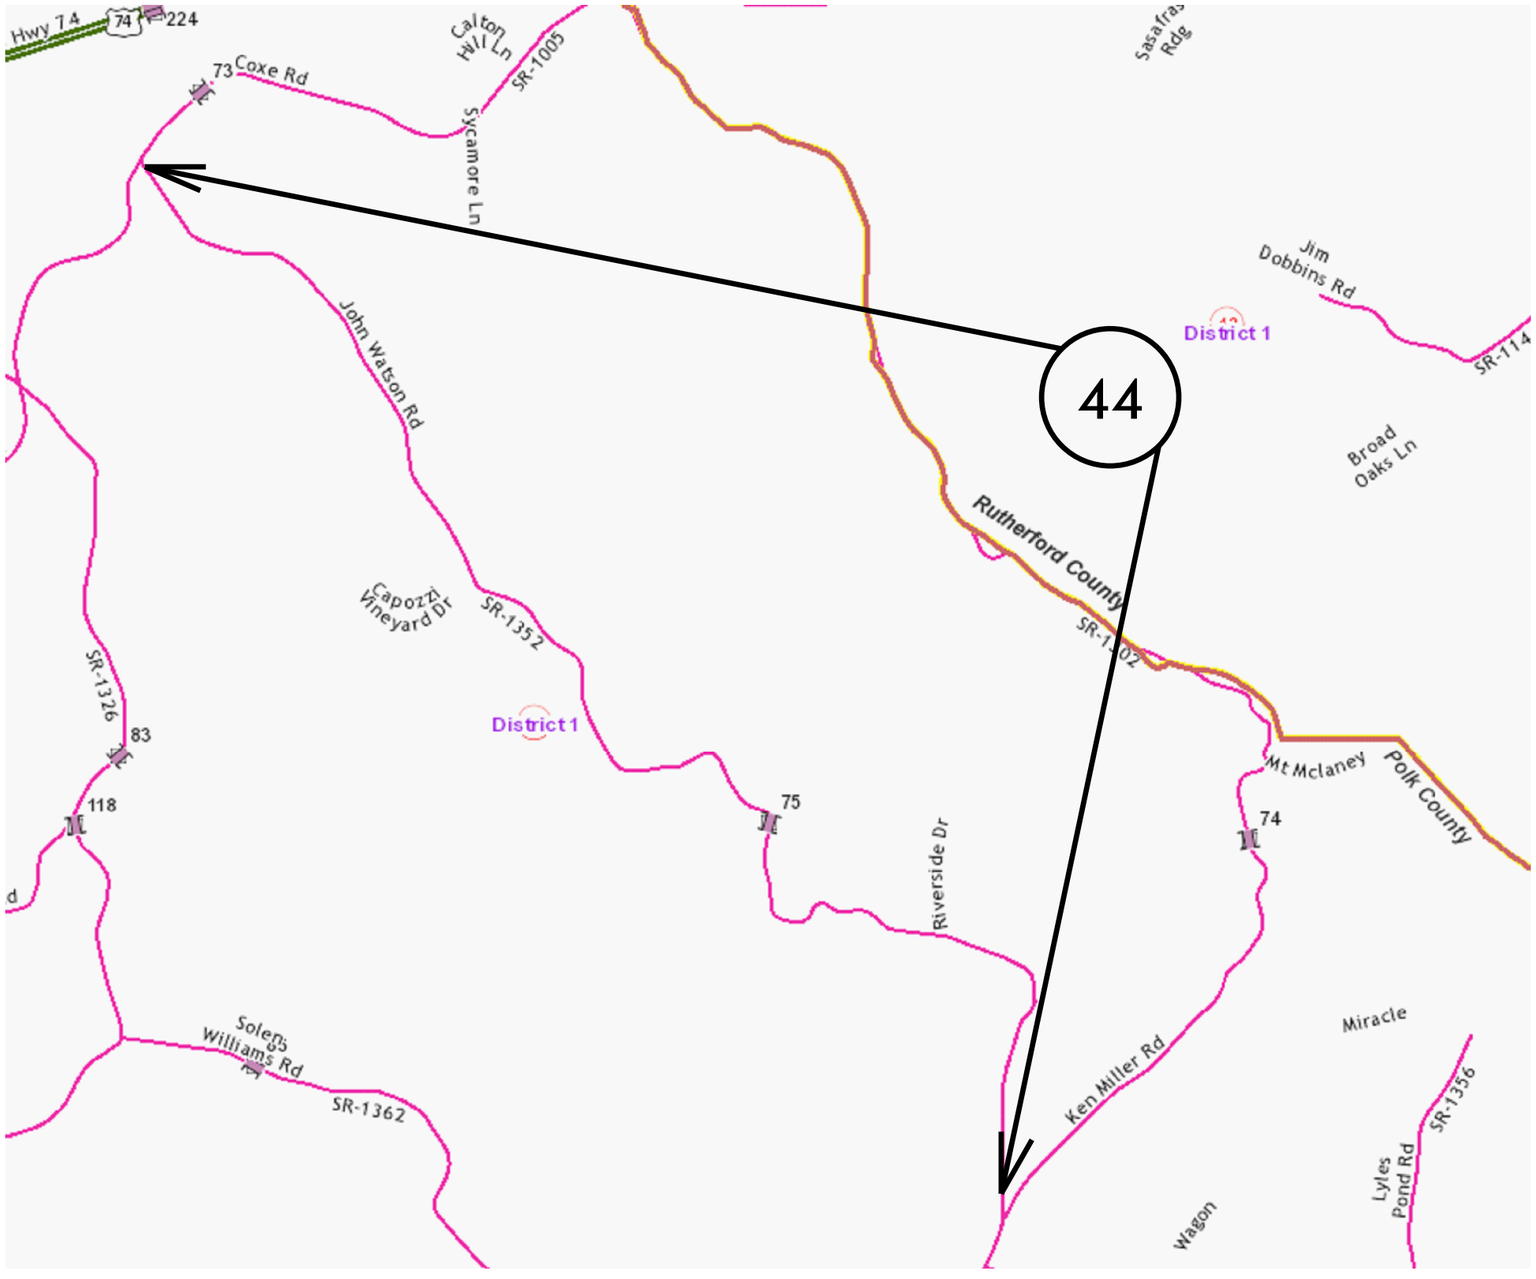

SR–1352

BEG END

TIP PROJECT: N/A

CONTRACT: DN00575

PROJECT REFERENCE NO.		SHEET NO.
2018CPT.14.05.20752.1		29
STATE PROJECT	F.A. PROJECT NO.	DESCRIPTION

POLK COUNTY

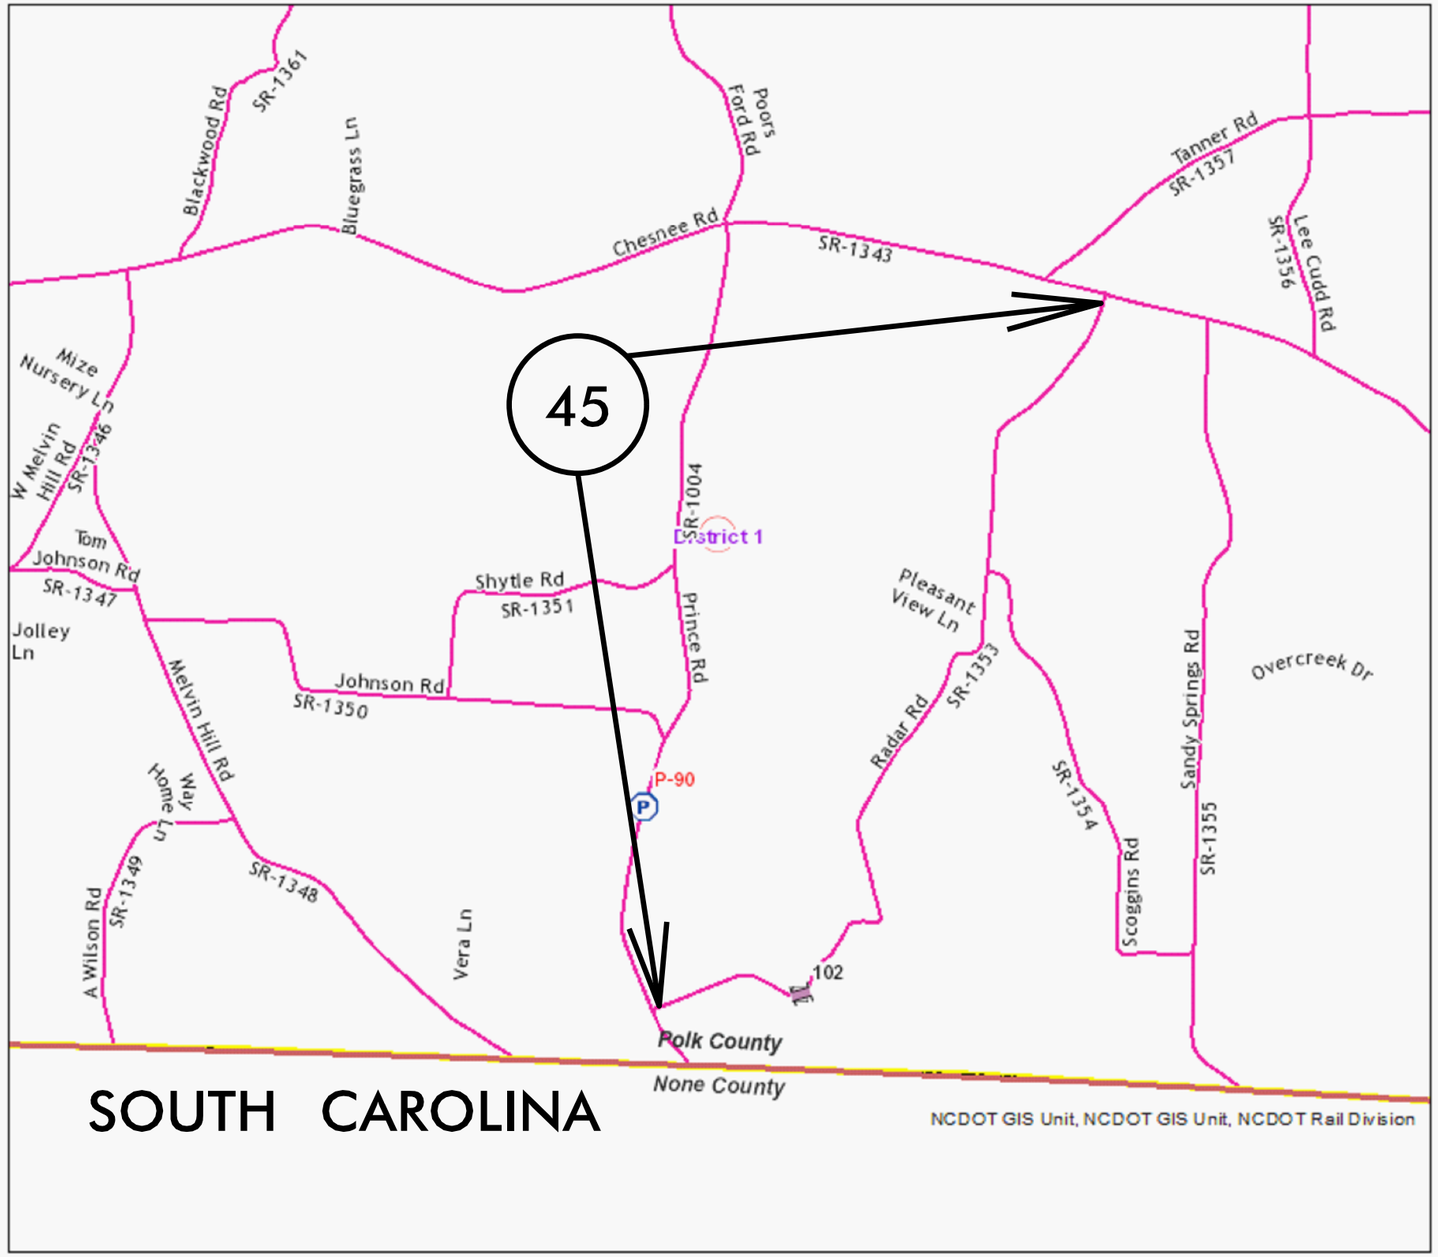

N

SR–1353

BEG

END

TIP PROJECT: N/A

CONTRACT: DN00575

PROJECT REFERENCE NO.		SHEET NO.
2018CPT.14.05.20752.1		30
STATE PROJECT	F.A. PROJECT NO.	DESCRIPTION

POLK COUNTY

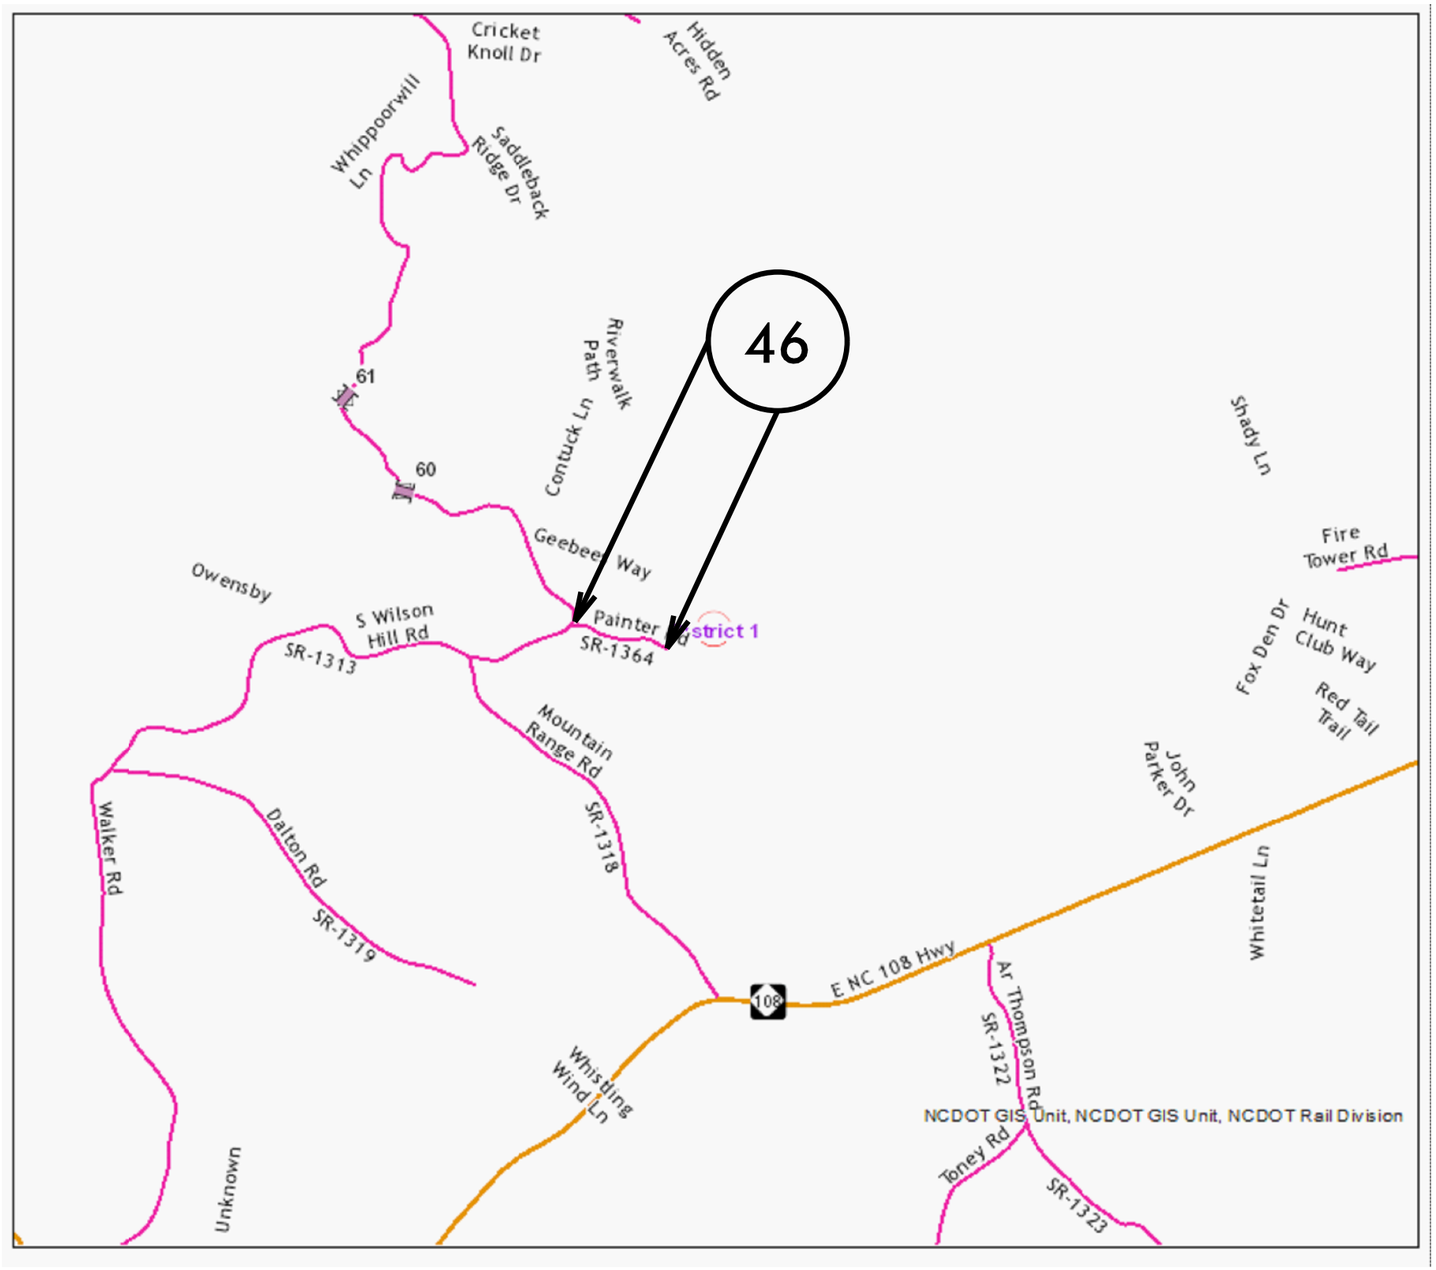

N

SR–1364

BEG

END

TIP PROJECT: N/A

CONTRACT: DN00575