PROJECT REFERENCE NO.	SHEET NO.
3819.7	5
R/W SHEET NO.	
ROADWAY DESIGN ENGINEER	HYDRAULICS ENGINEER

A	CATCH BASIN
B	DROP INLET
C	15" DRAINAGE PIPE
D	18" DRAINAGE PIPE
F	24" DRAINAGE PIPE
G	REPLACE F&G ONLY

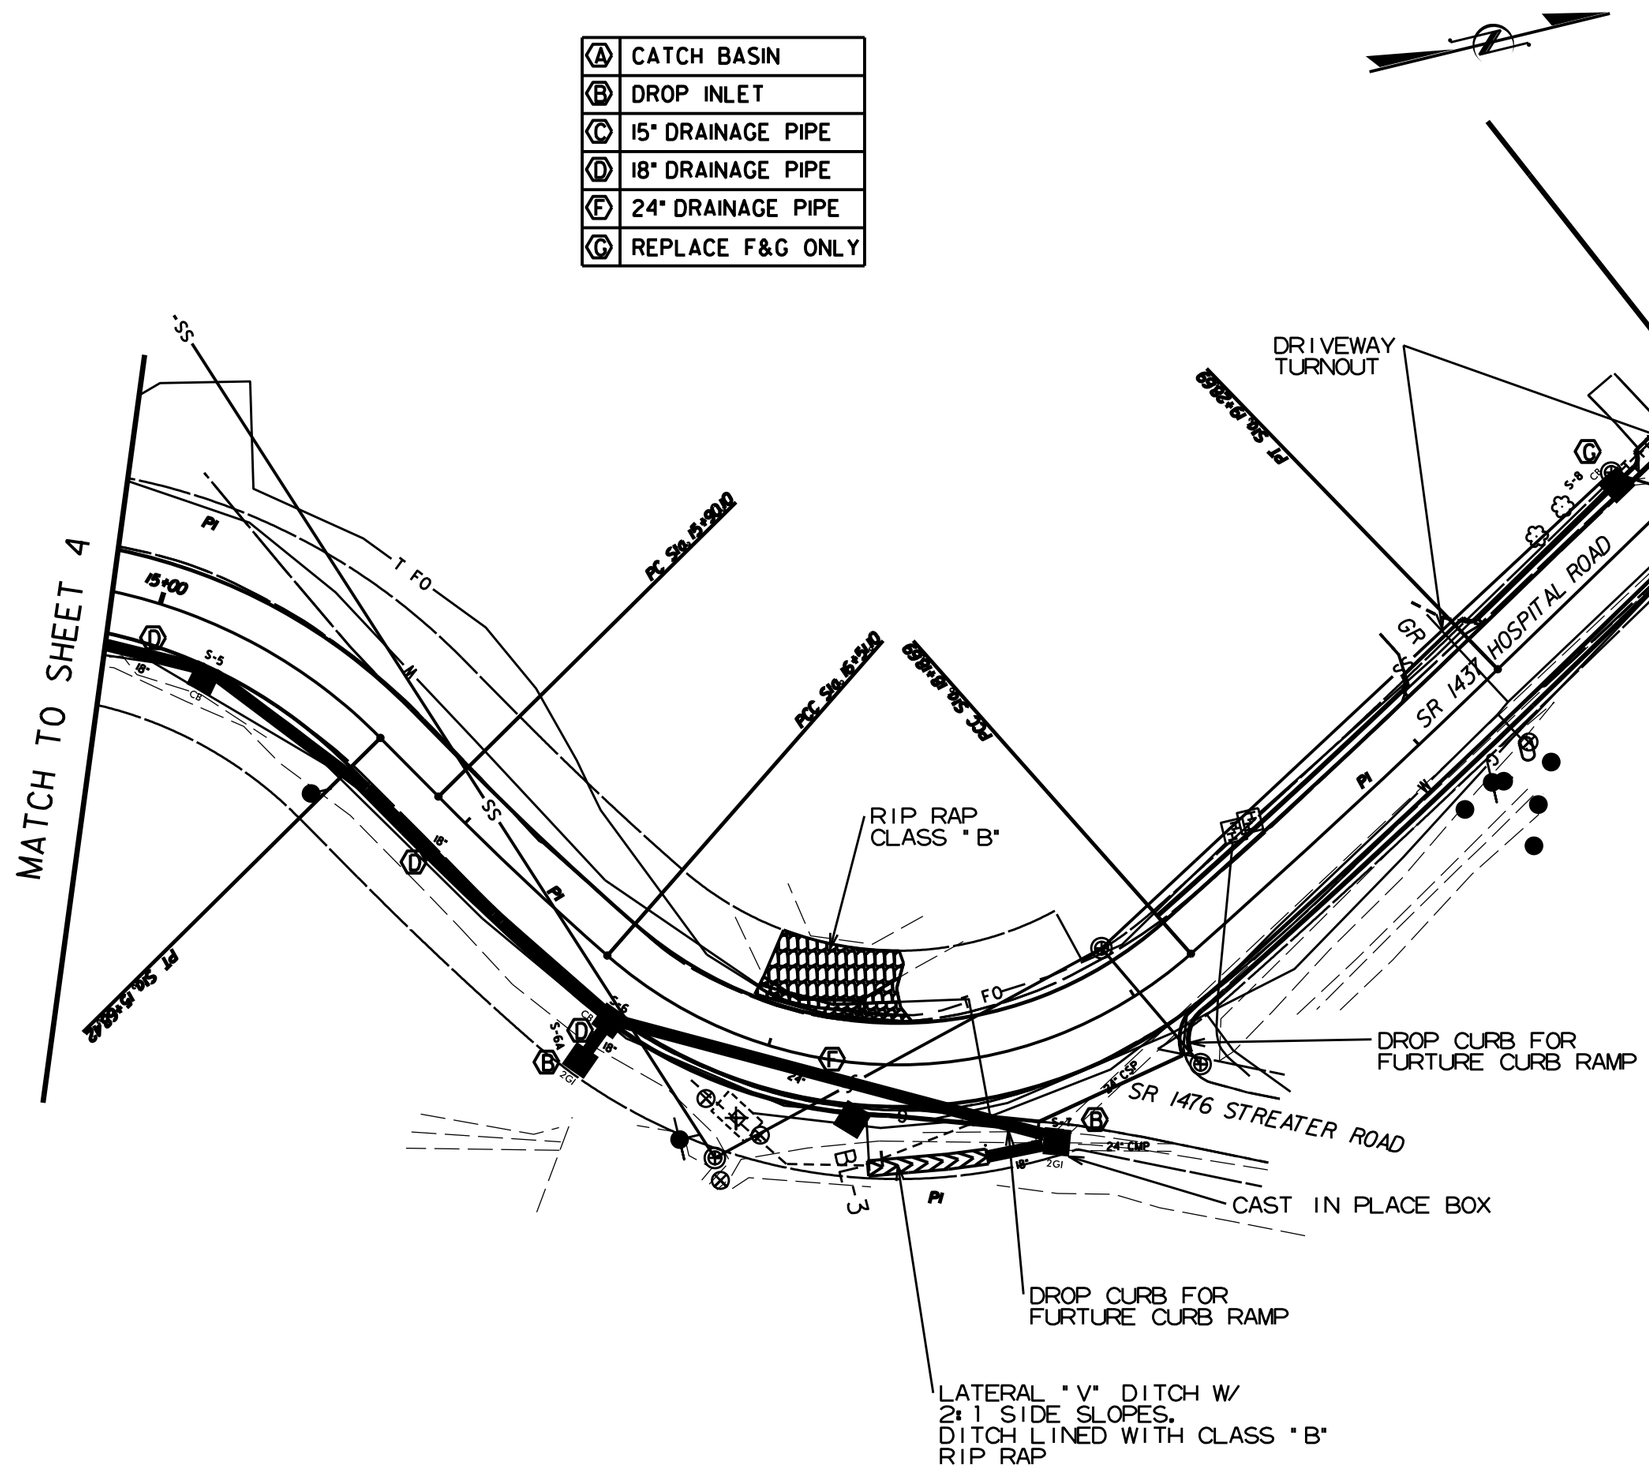

REVISIONS

8/17/99

$$$$$$$SYSTIME$$$$$$
$$$$$$$$$$$$$$$$$$$$DGN$$$$$$$$$$$$$$$$$$$$$$
$$$$$$$$$$$$$$$$$$$$FILENAME$$$$$$$$$$$$$$$$$$$$$$