PROJECT REFERENCE NO.	SHEET NO.
38197	EC1
R/W SHEET NO.	
ROADWAY DESIGN ENGINEER	HYDRAULICS ENGINEER

EROSION CONTROL SHEETS

GRAPHIC SCALE

0

PLANS

INLET PROTECTION

WATTLE

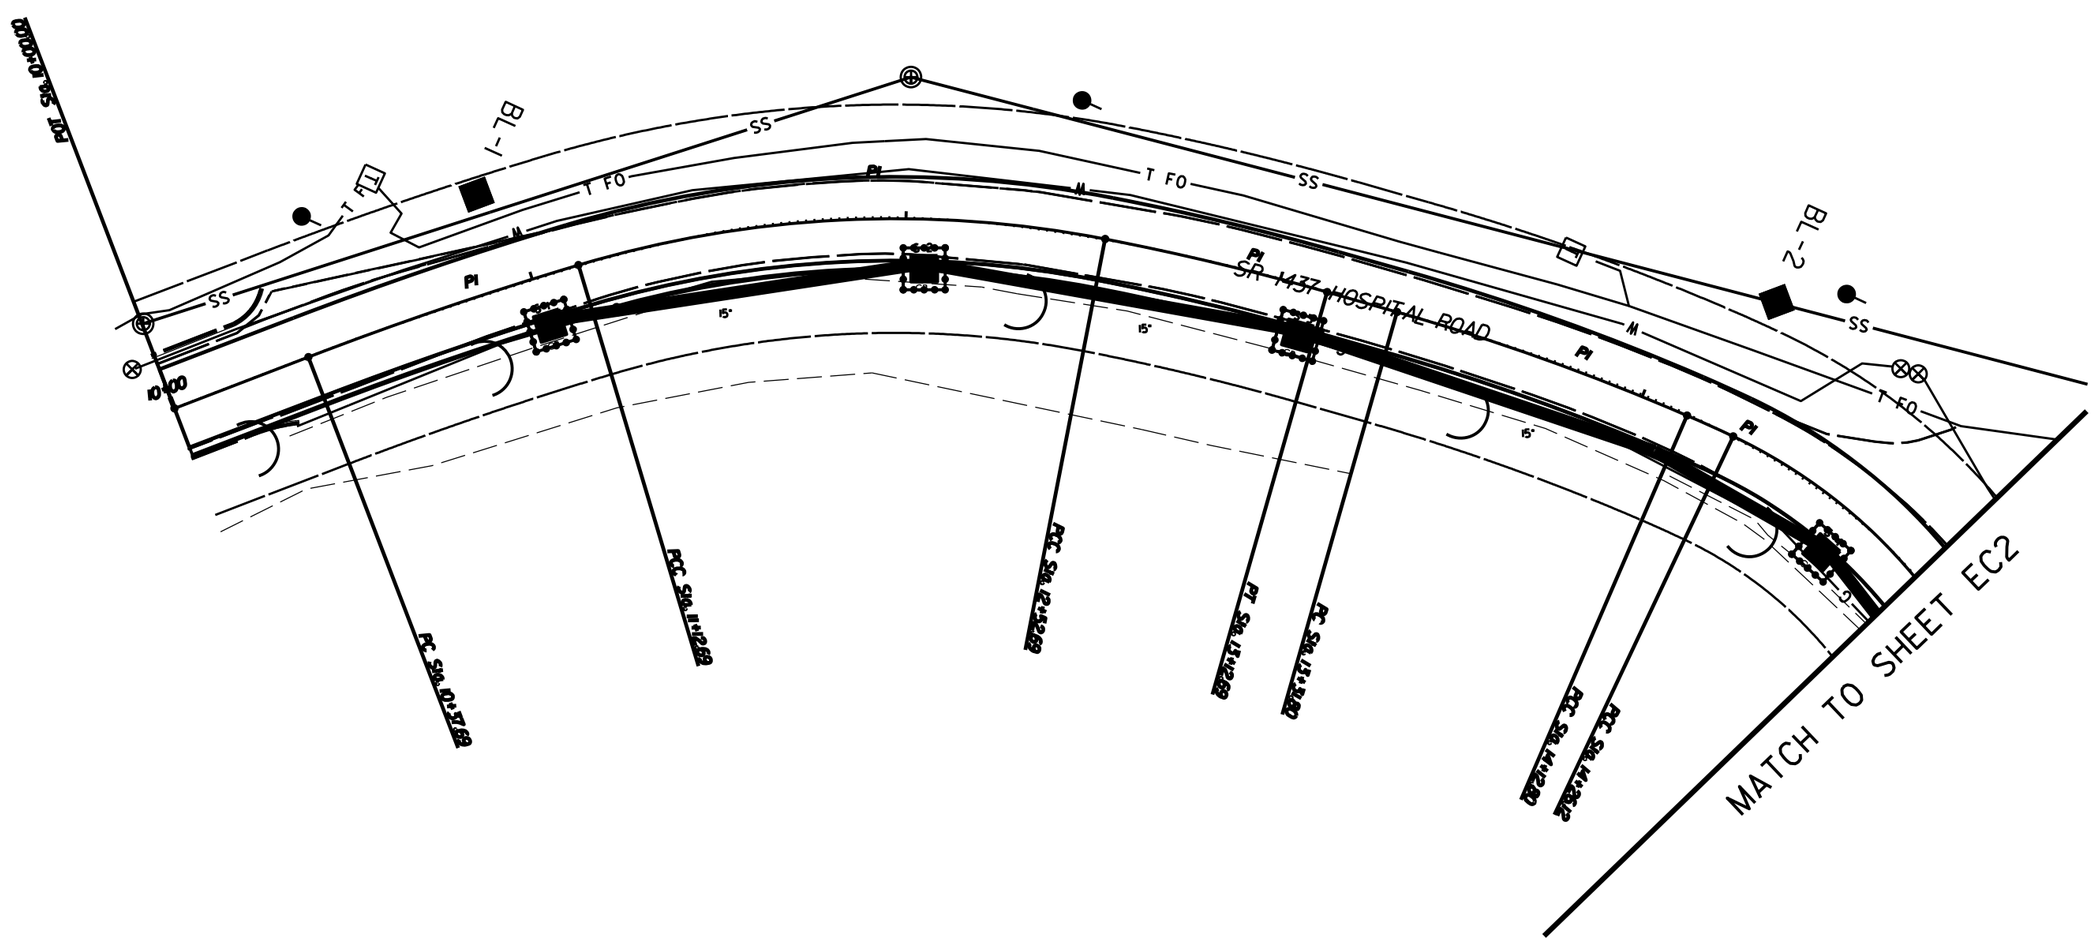

REVISIONS

8/17/99

$$$$$$$$SYSTIME$$$$$$
$$$$$$$$USERNAME$$$$$$
$$$$$$$$DGN$$$$$$$$$$$$$$$$$$$$$$