PROJECT REFERENCE NO.	SHEET NO.
38197	6
R/W SHEET NO.	
ROADWAY DESIGN ENGINEER	HYDRAULICS ENGINEER

REVISIONS

8/17/99

A	CATCH BASIN
G	REPLACE F&G
H	8" DRAINAGE PIPE

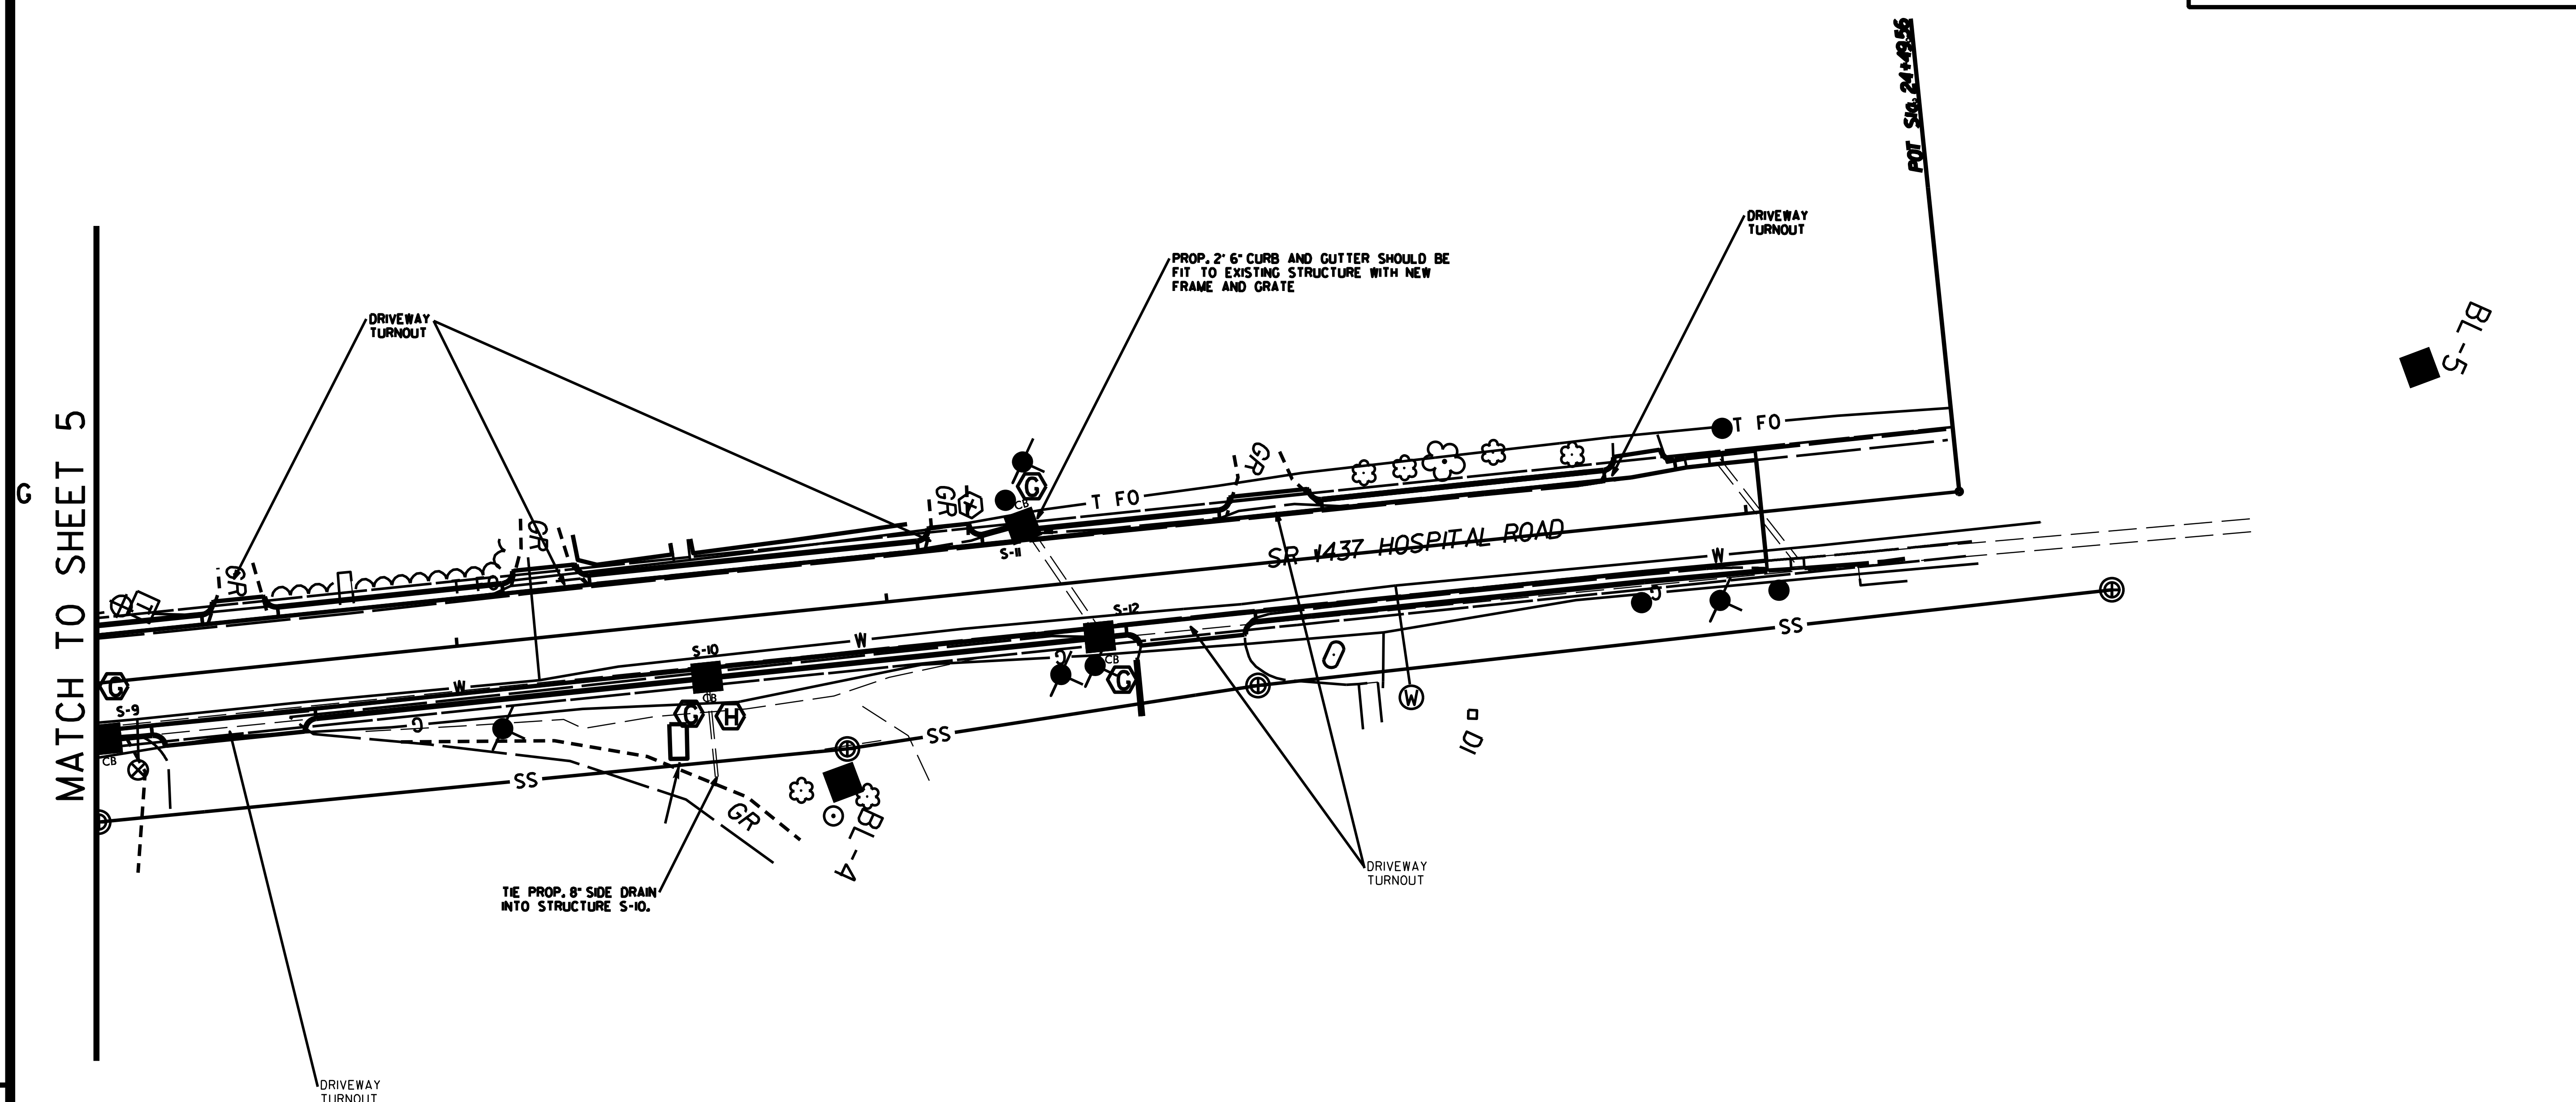

$$$$$SYSTIME$$$$$
$$$$$$$$$$$DGN$$$$$$$$$$$$$$$$$
$$$$$USERNAME$$$$$