8/17/99

REVISIONS

EROSION CONTROL SHEETS

PROJECT REFERENCE NO.	SHEET NO.
38197	EC3
R/W SHEET NO.	
ROADWAY DESIGN ENGINEER	HYDRAULICS ENGINEER

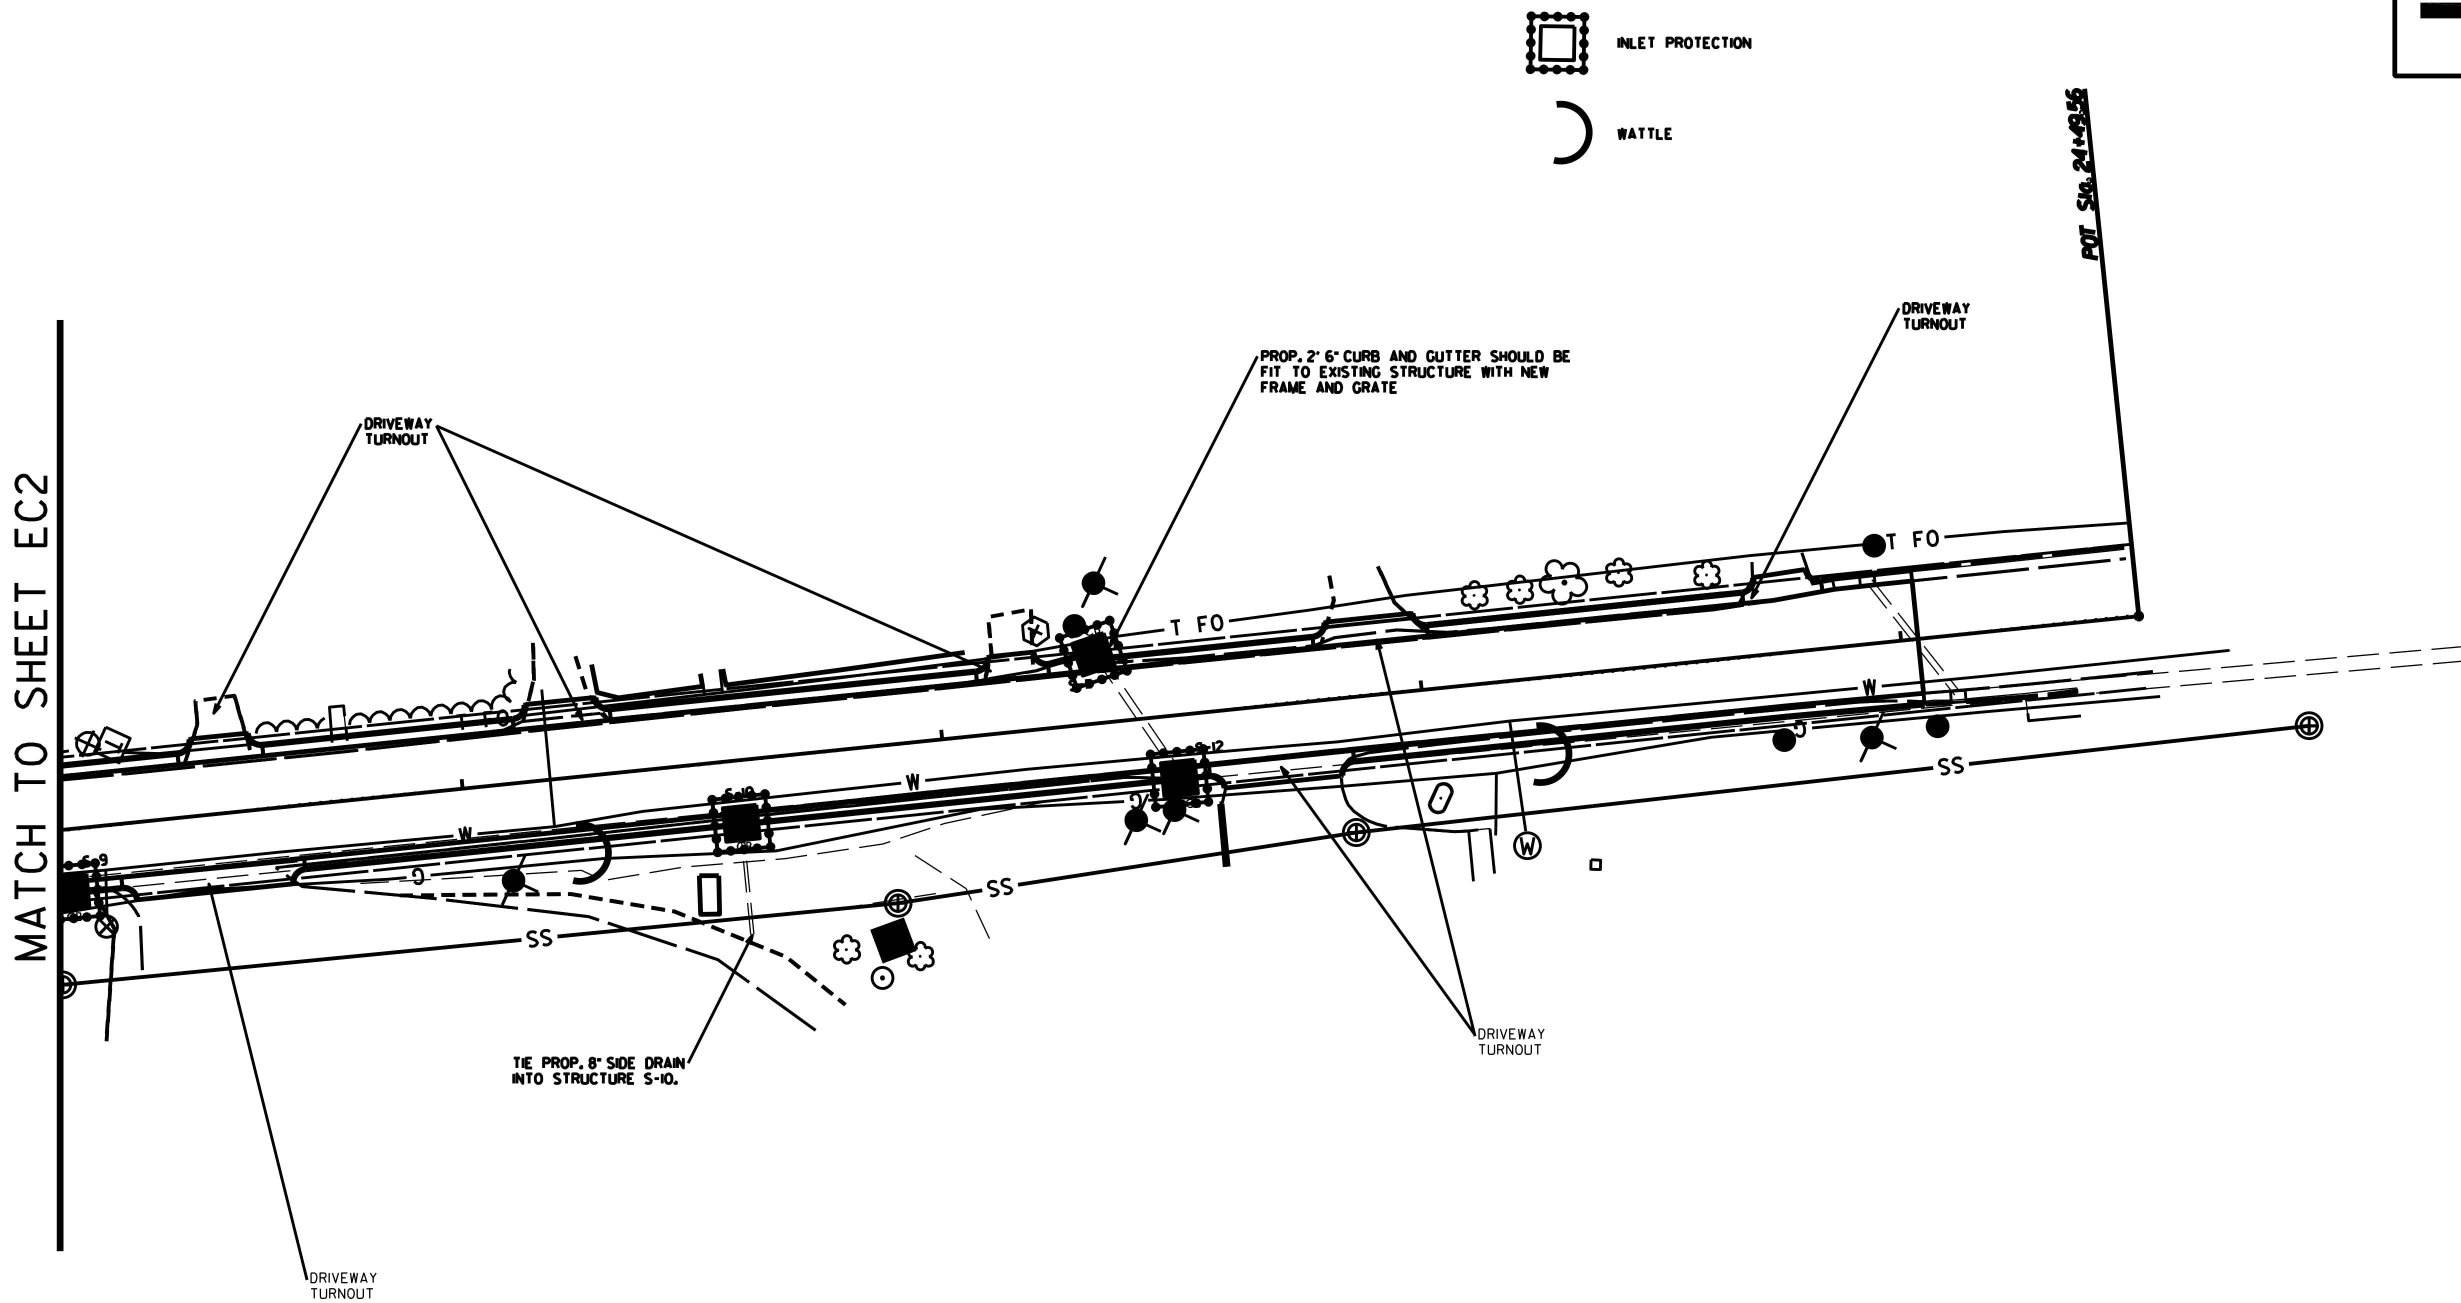

$$$$$SYSTIME$$$$$
$$$$$$$$$DGN$$$$$$$$$$$$$$$$$$
$$$$$$USERNAME$$$$