PROJECT REFERENCE NO.	SHEET NO.
38197	4
R/W SHEET NO.	
ROADWAY DESIGN ENGINEER	HYDRAULICS ENGINEER

8/17/99

NOTE:

1. PROPOSED 2'-6" CURB & GUTTER TO RUN ALONG THE RIGHT OF HOSPITAL ROAD ONLY, FROM STA. 10+00.00 TO STA. 18+18.69, JUST PAST STREATER ROAD.

2. PROPOSED 2'-6" CURB & GUTTER TO RUN ALONG BOTH SIDES OF HOSPITAL ROAD, FROM STA. 18+18.69 TO STA. 24+03.53, TO THE END OF THE PROJECT.

A	CATCH BASIN
B	DROP INLET
C	15" DRAINAGE PIPE
D	18" DRAINAGE PIPE

GRAPHIC SCALE

20' 10' 0 20' 40'

PLANS

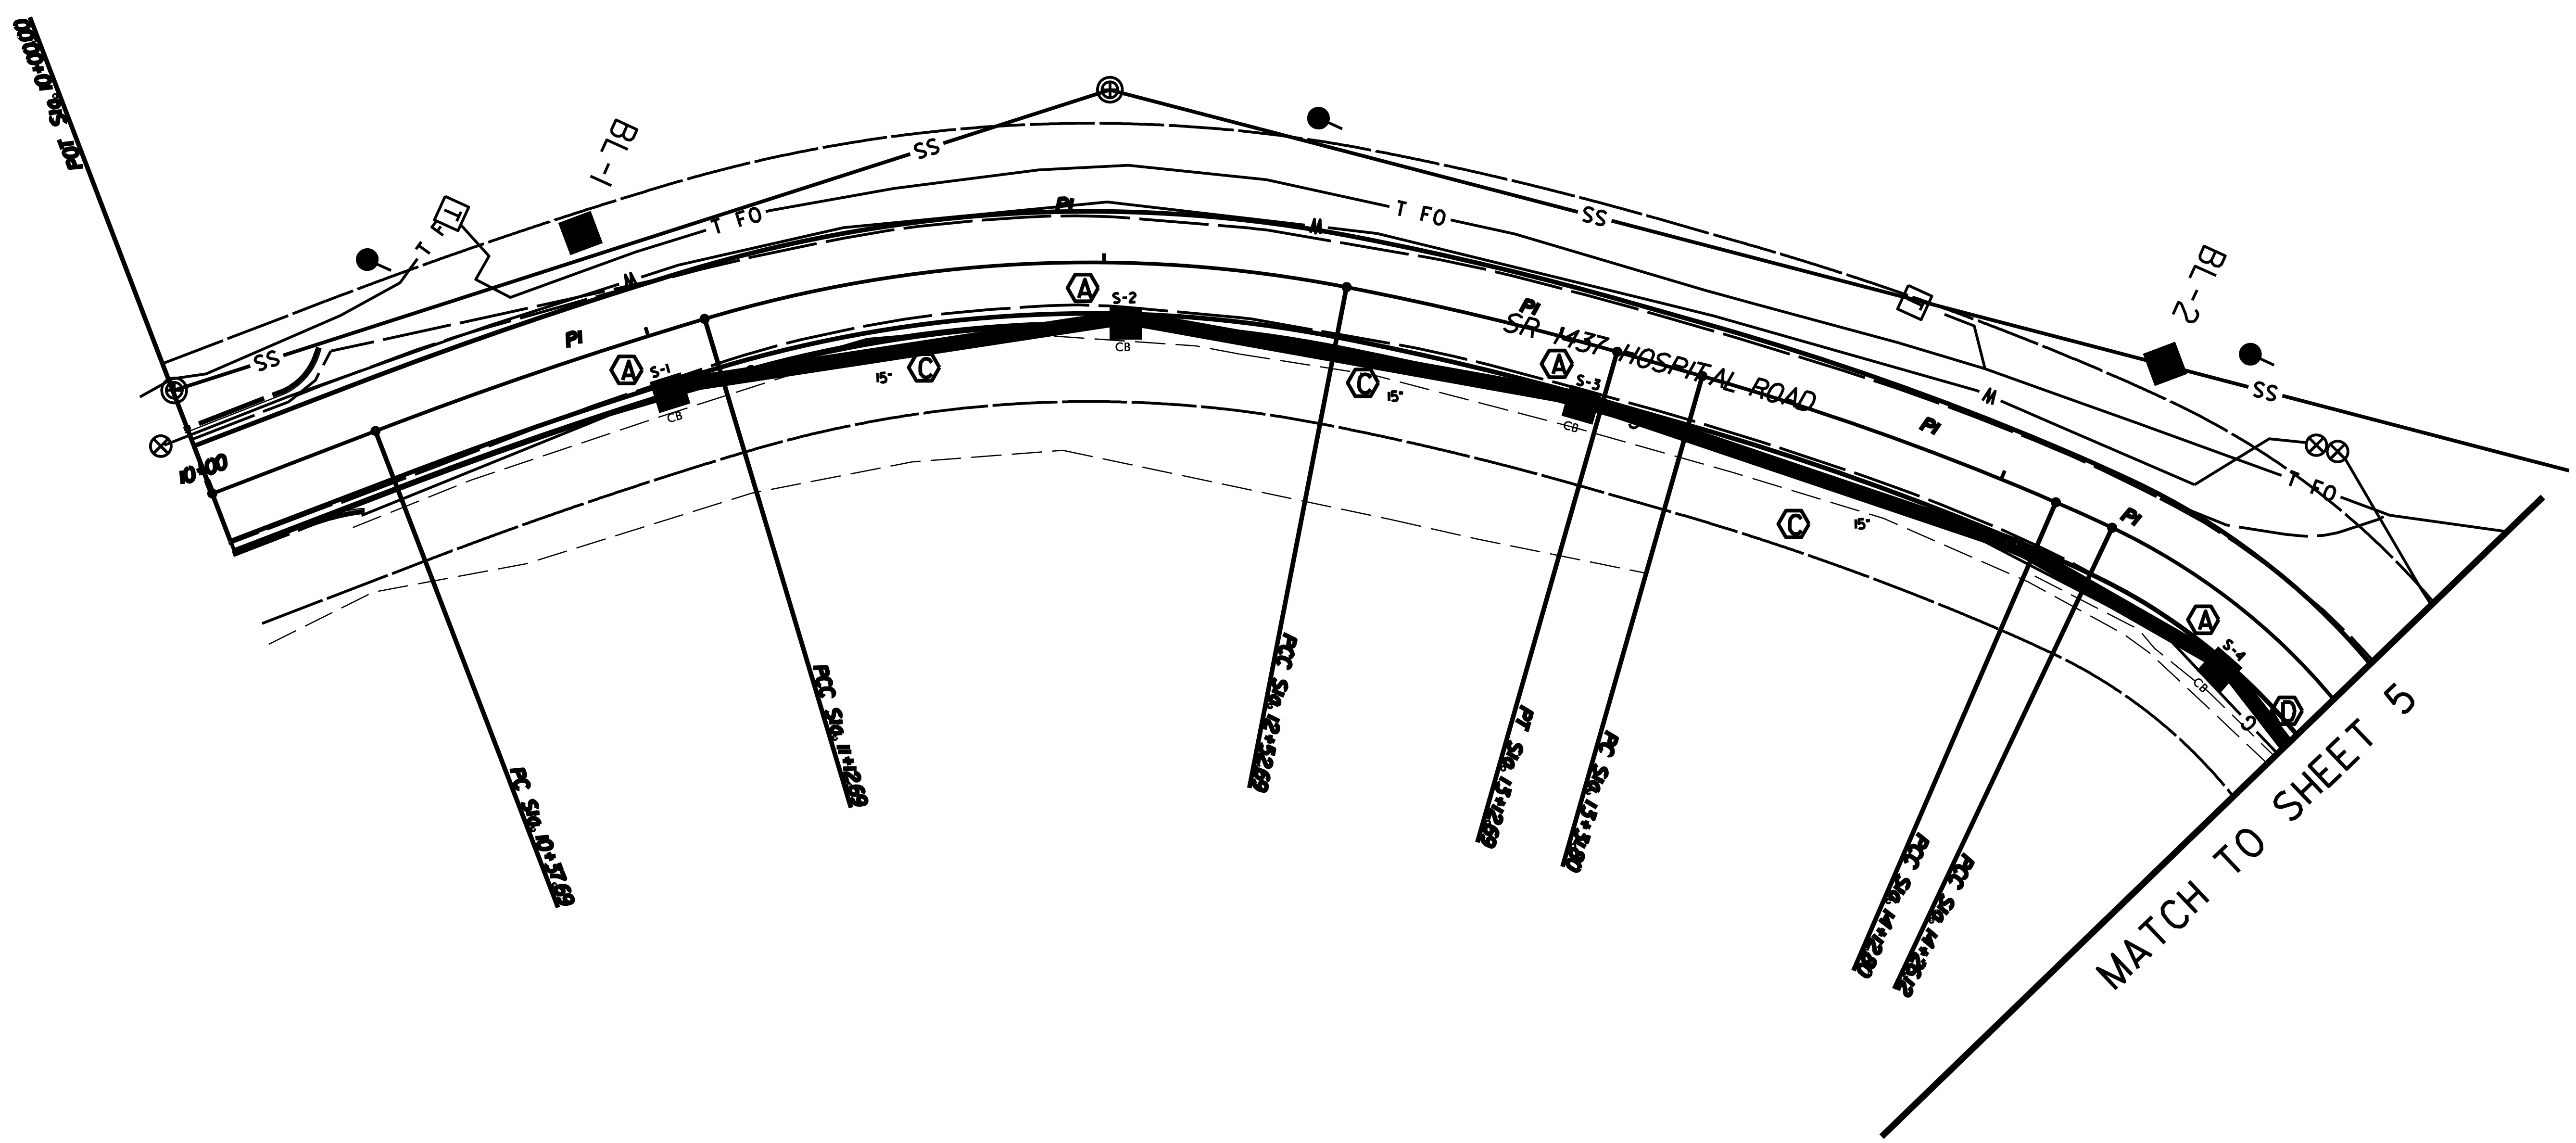

REVISIONS

$$$$$SYSTIME$$$$$
$$$$$$$$$$$$$$DGN$$$$$$$$$$$$$$$$$$$$$
$$$$$USERNAME$$$$$