PROJECT REFERENCE NO.	SHEET NO.
38197	EC2
R/W SHEET NO.	
ROADWAY DESIGN ENGINEER	HYDRAULICS ENGINEER

EROSION CONTROL SHEETS

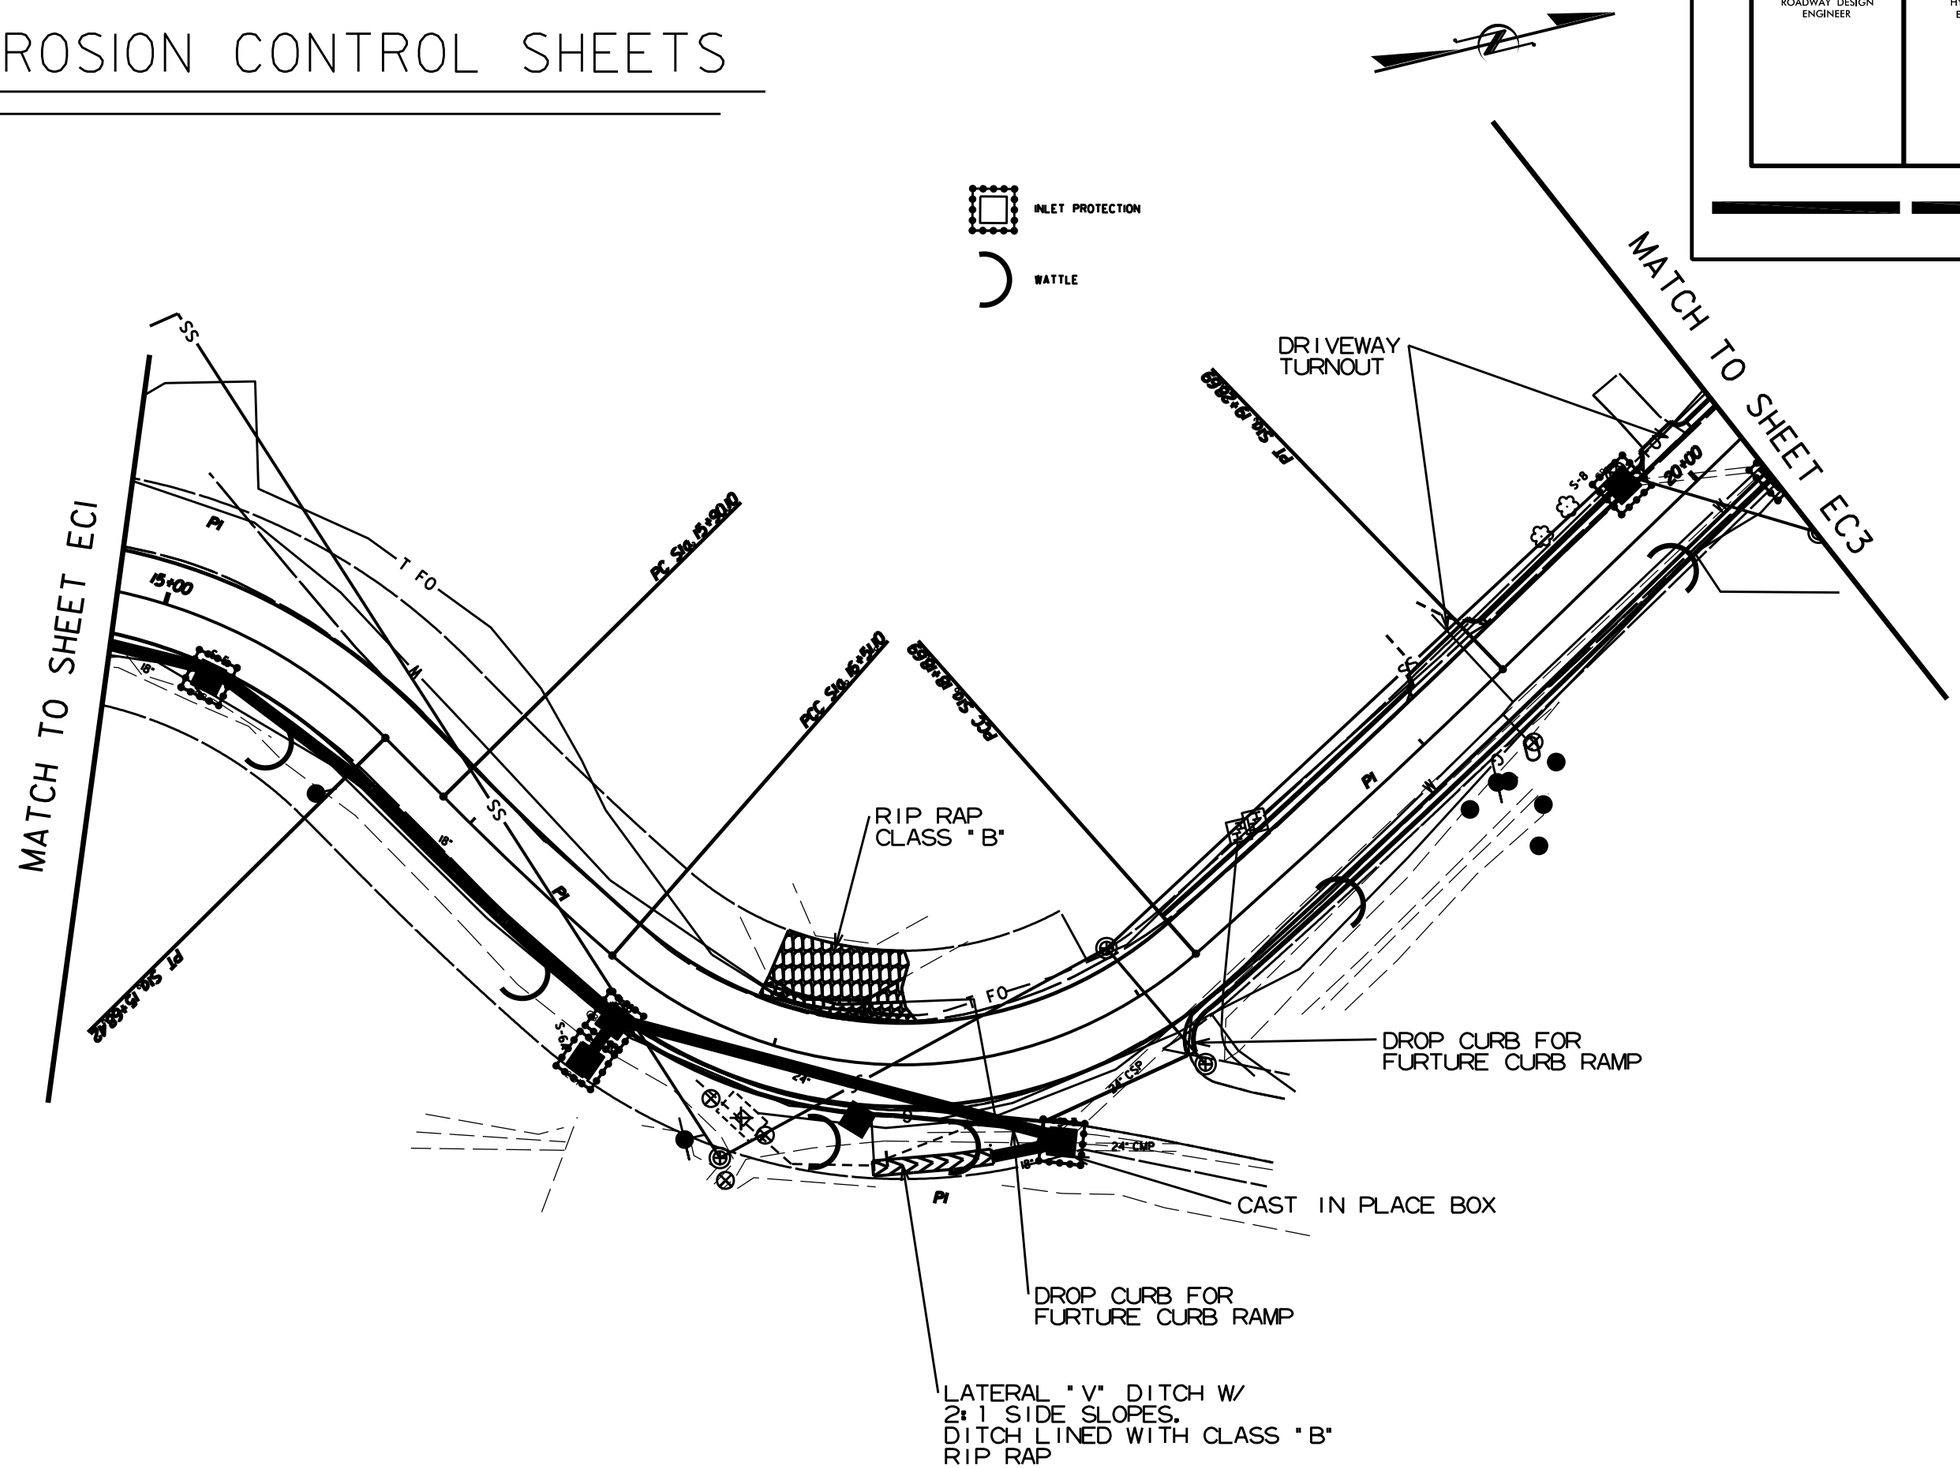

REVISIONS

8/17/99

$$$$$$SYSTIME$$$$$$
$$$$$$DGNFILENAME$$$$$$