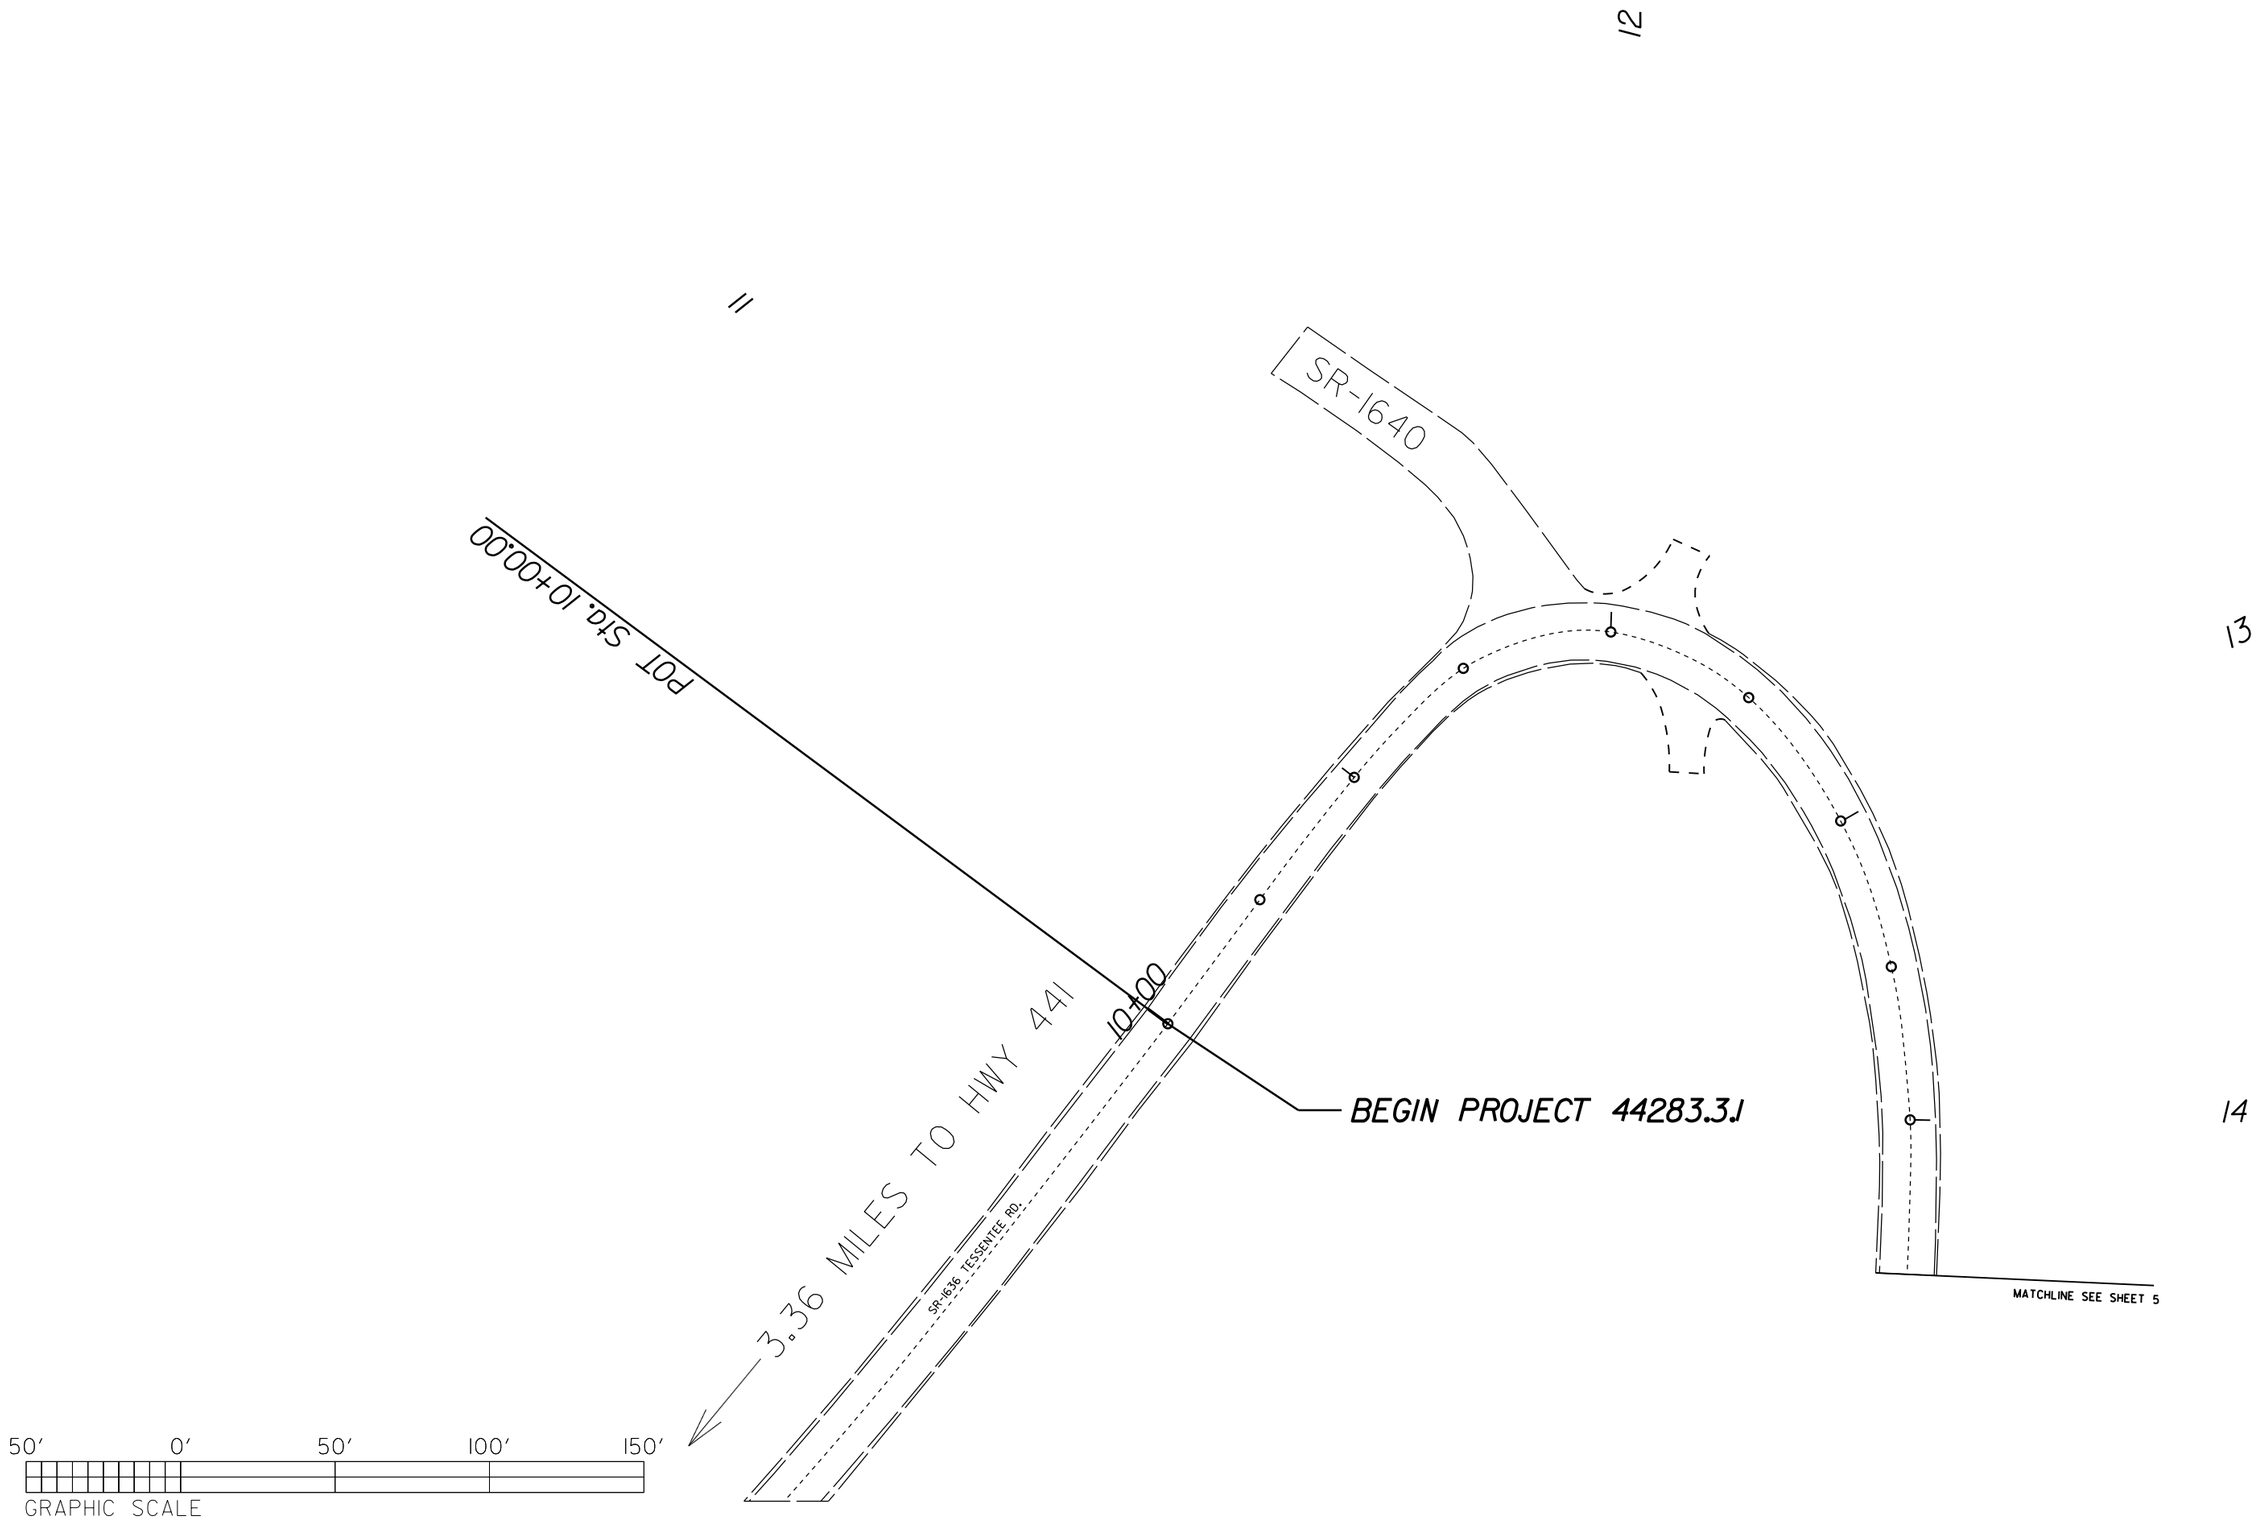PROJECT REFERENCE NO.	SHEET NO.
44283.3.1	4