PROJECT REFERENCE NO.		SHEET NO.
14CR.20871.13		1
STATE PROJECT	F.A. PROJECT NO.	DESCRIPTION
14CR.20871.13		

SWAIN COUNTY

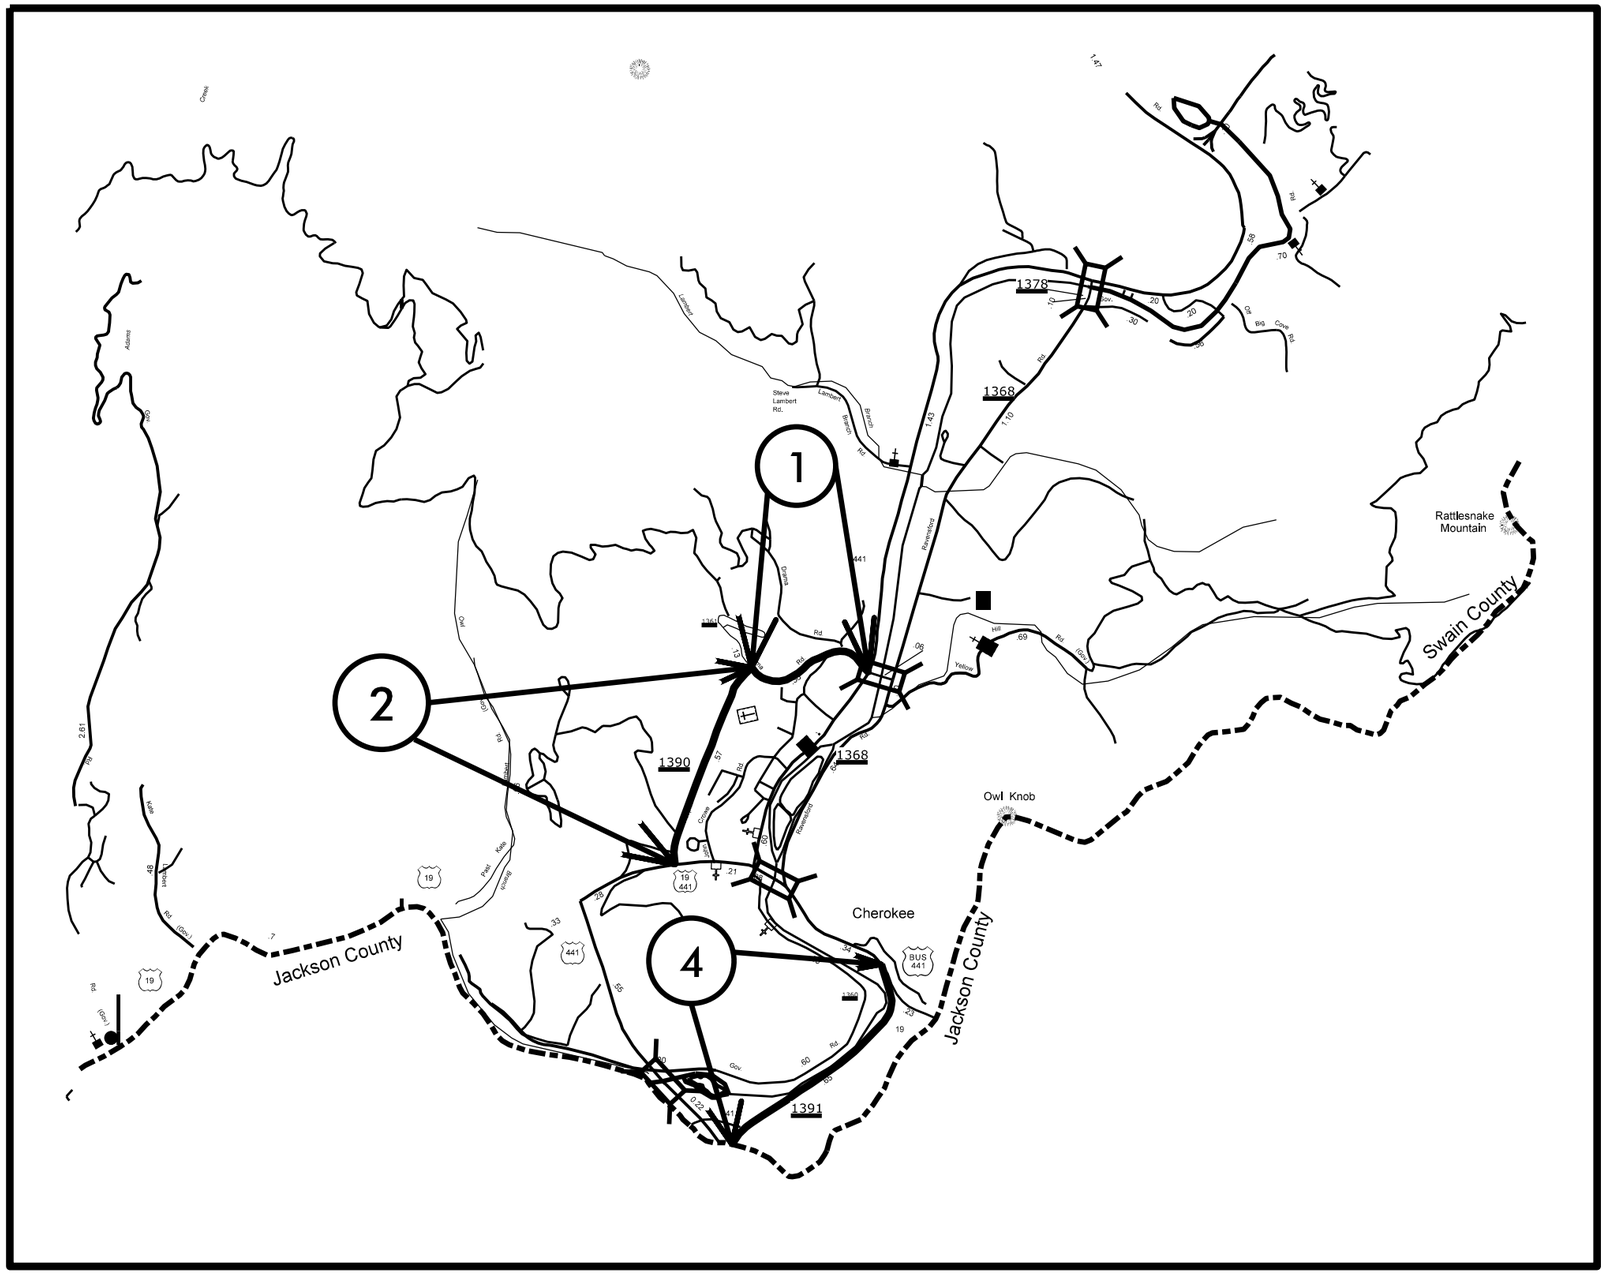

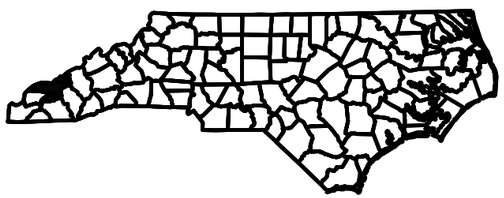

TIP PROJECT: N/A

CONTRACT: DN00415