PROJECT REFERENCE NO.		SHEET NO.
14CR.20871.13		2
STATE PROJECT	F.A. PROJECT NO.	DESCRIPTION
14CR.20871.13		

SWAIN COUNTY

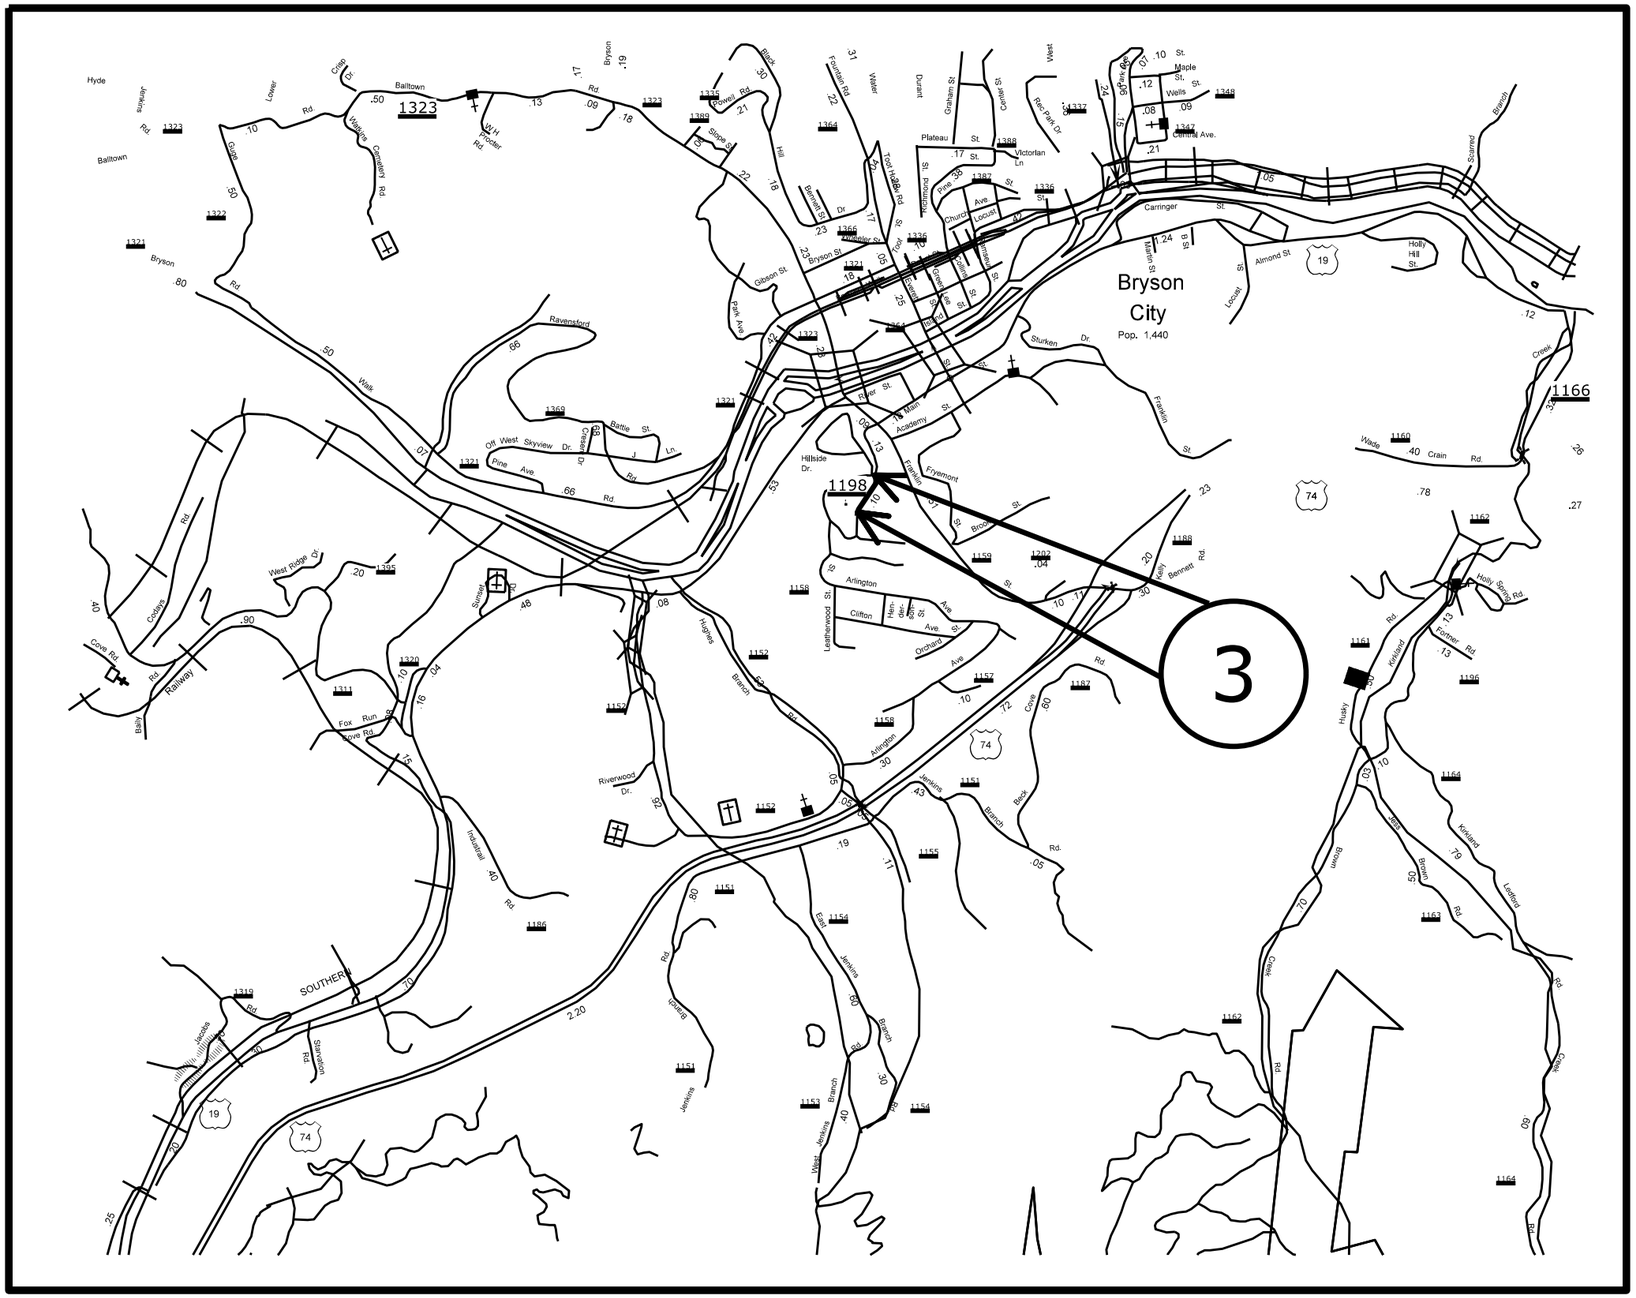

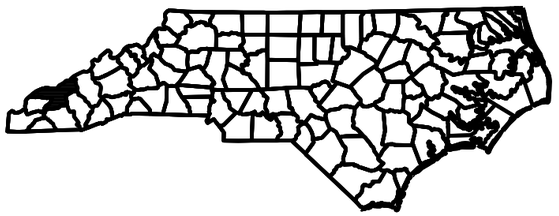

CONTRACT: DN00415

TIP PROJECT: N/A