PROJECT REFERENCE NO.		SHEET NO.
14CR.10441.2		3
STATE PROJECT	F.A. PROJECT NO.	DESCRIPTION
14CR.20441.13		

HAYWOOD COUNTY

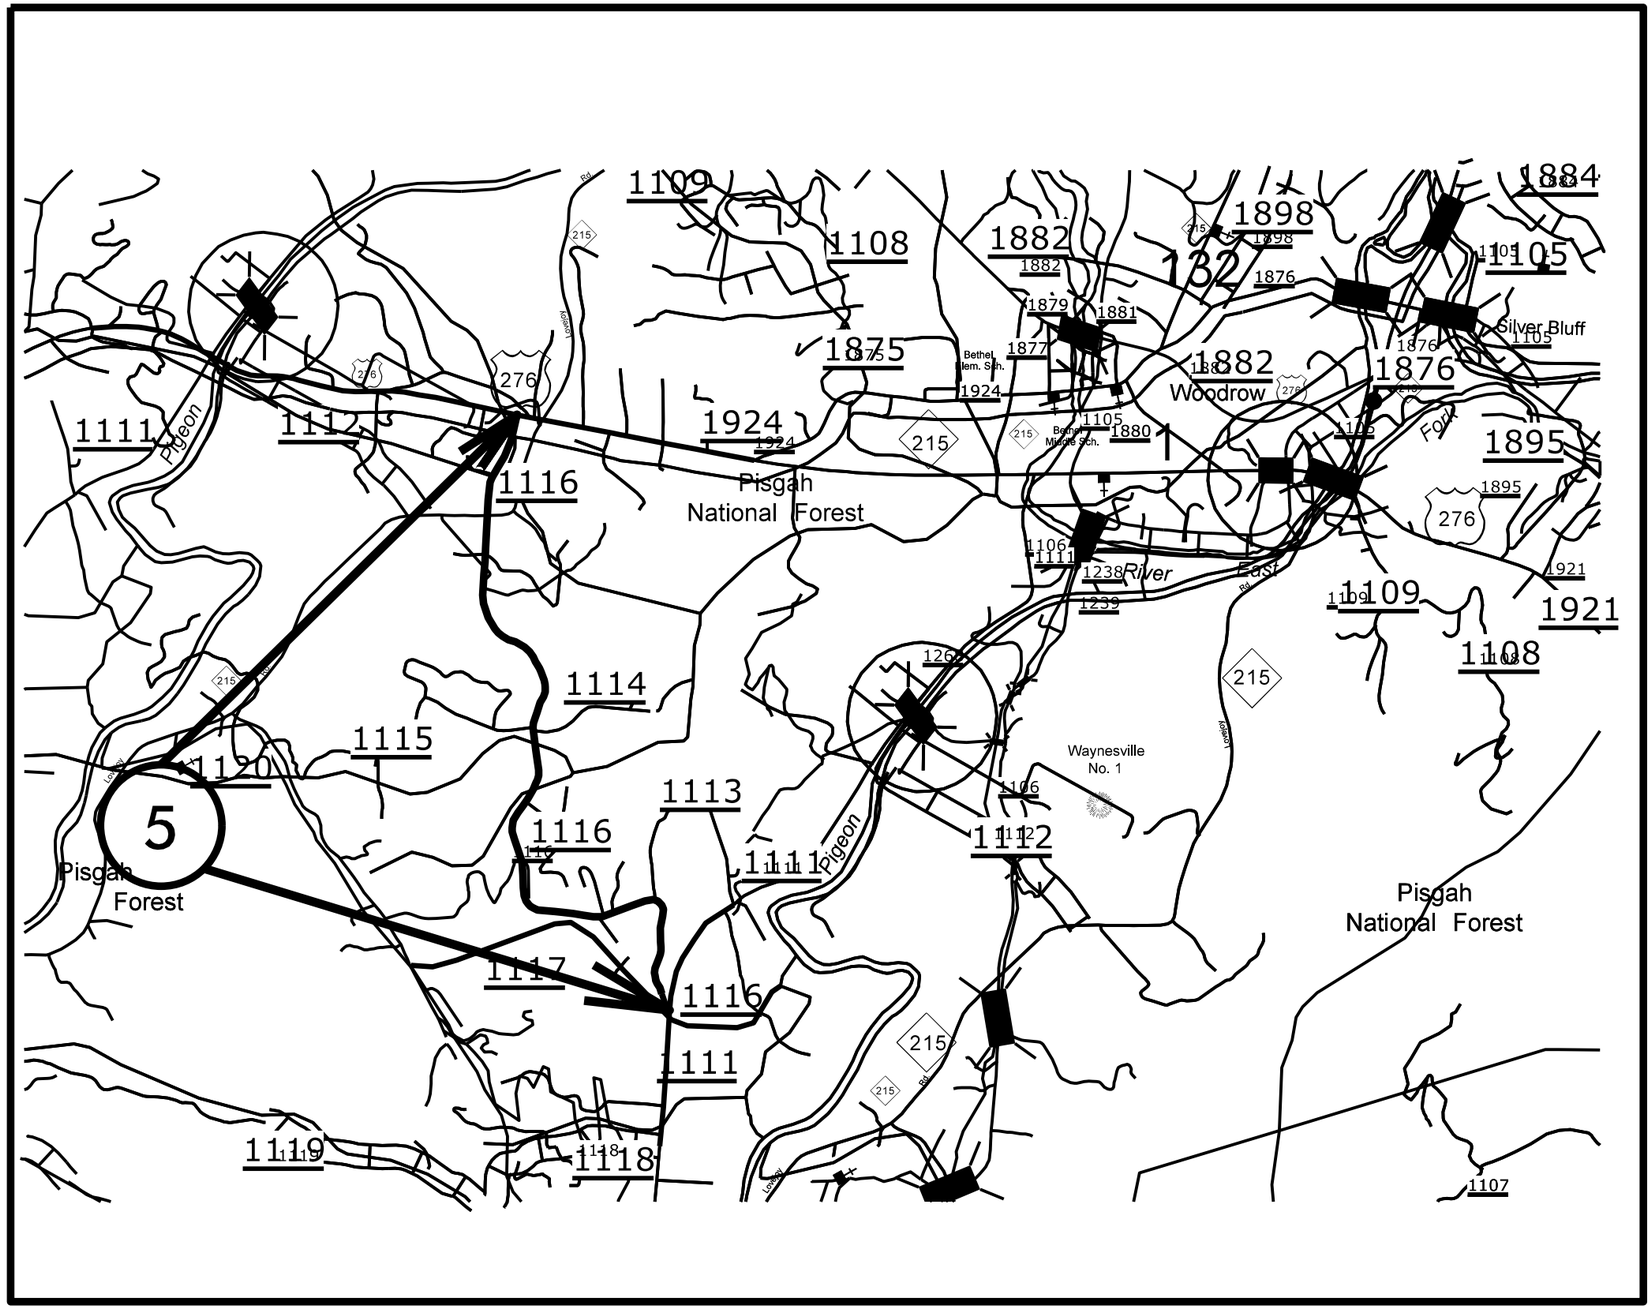

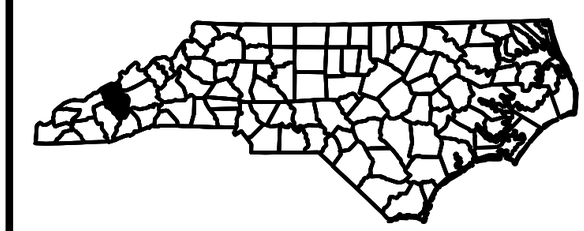

TIP PROJECT: N/A

CONTRACT: DN00419