This electronic collection of documents is provided for the convenience of the user and is Not a Certified Document –

The documents contained herein were originally issued and sealed by the individuals whose names and license numbers appear on each page, on the dates appearing with their signature on that page.
This file or an individual page shall not be considered a certified document.

DocuSign Envelope ID: 75FE464A-C3BB-44A8-A65B-C5CD0C5CEE9D

PROJ. REFERENCE NO.	SHEET NO.
011036406	X-0

DOCUMENT NOT CONSIDERED FINAL UNLESS ALL SIGNATURES COMPLETED

CROSS SECTION INDEX

-L- SR 1819 (MILLS ST) X-1 THRU X-7

-Y1- OLD WORLD CIRCLE X-8 THRU X-9

-Y2- SR 1821 (W KING ST) X-10

DocuSign Envelope ID: 80C1536E-B611-42FF-BF50-A31450E64A41

0 5 10	PROJ. REFERENCE NO.	SHEET NO.
	011036406	X-1

NORTH CAROLINA PROFESSIONAL SEAL 18 ENGINEER CHARLES A. NUCKOLS III

DocuSigned by: Charles A. Nuckols III 5D39A0171D3B4D4...

4/25/2018

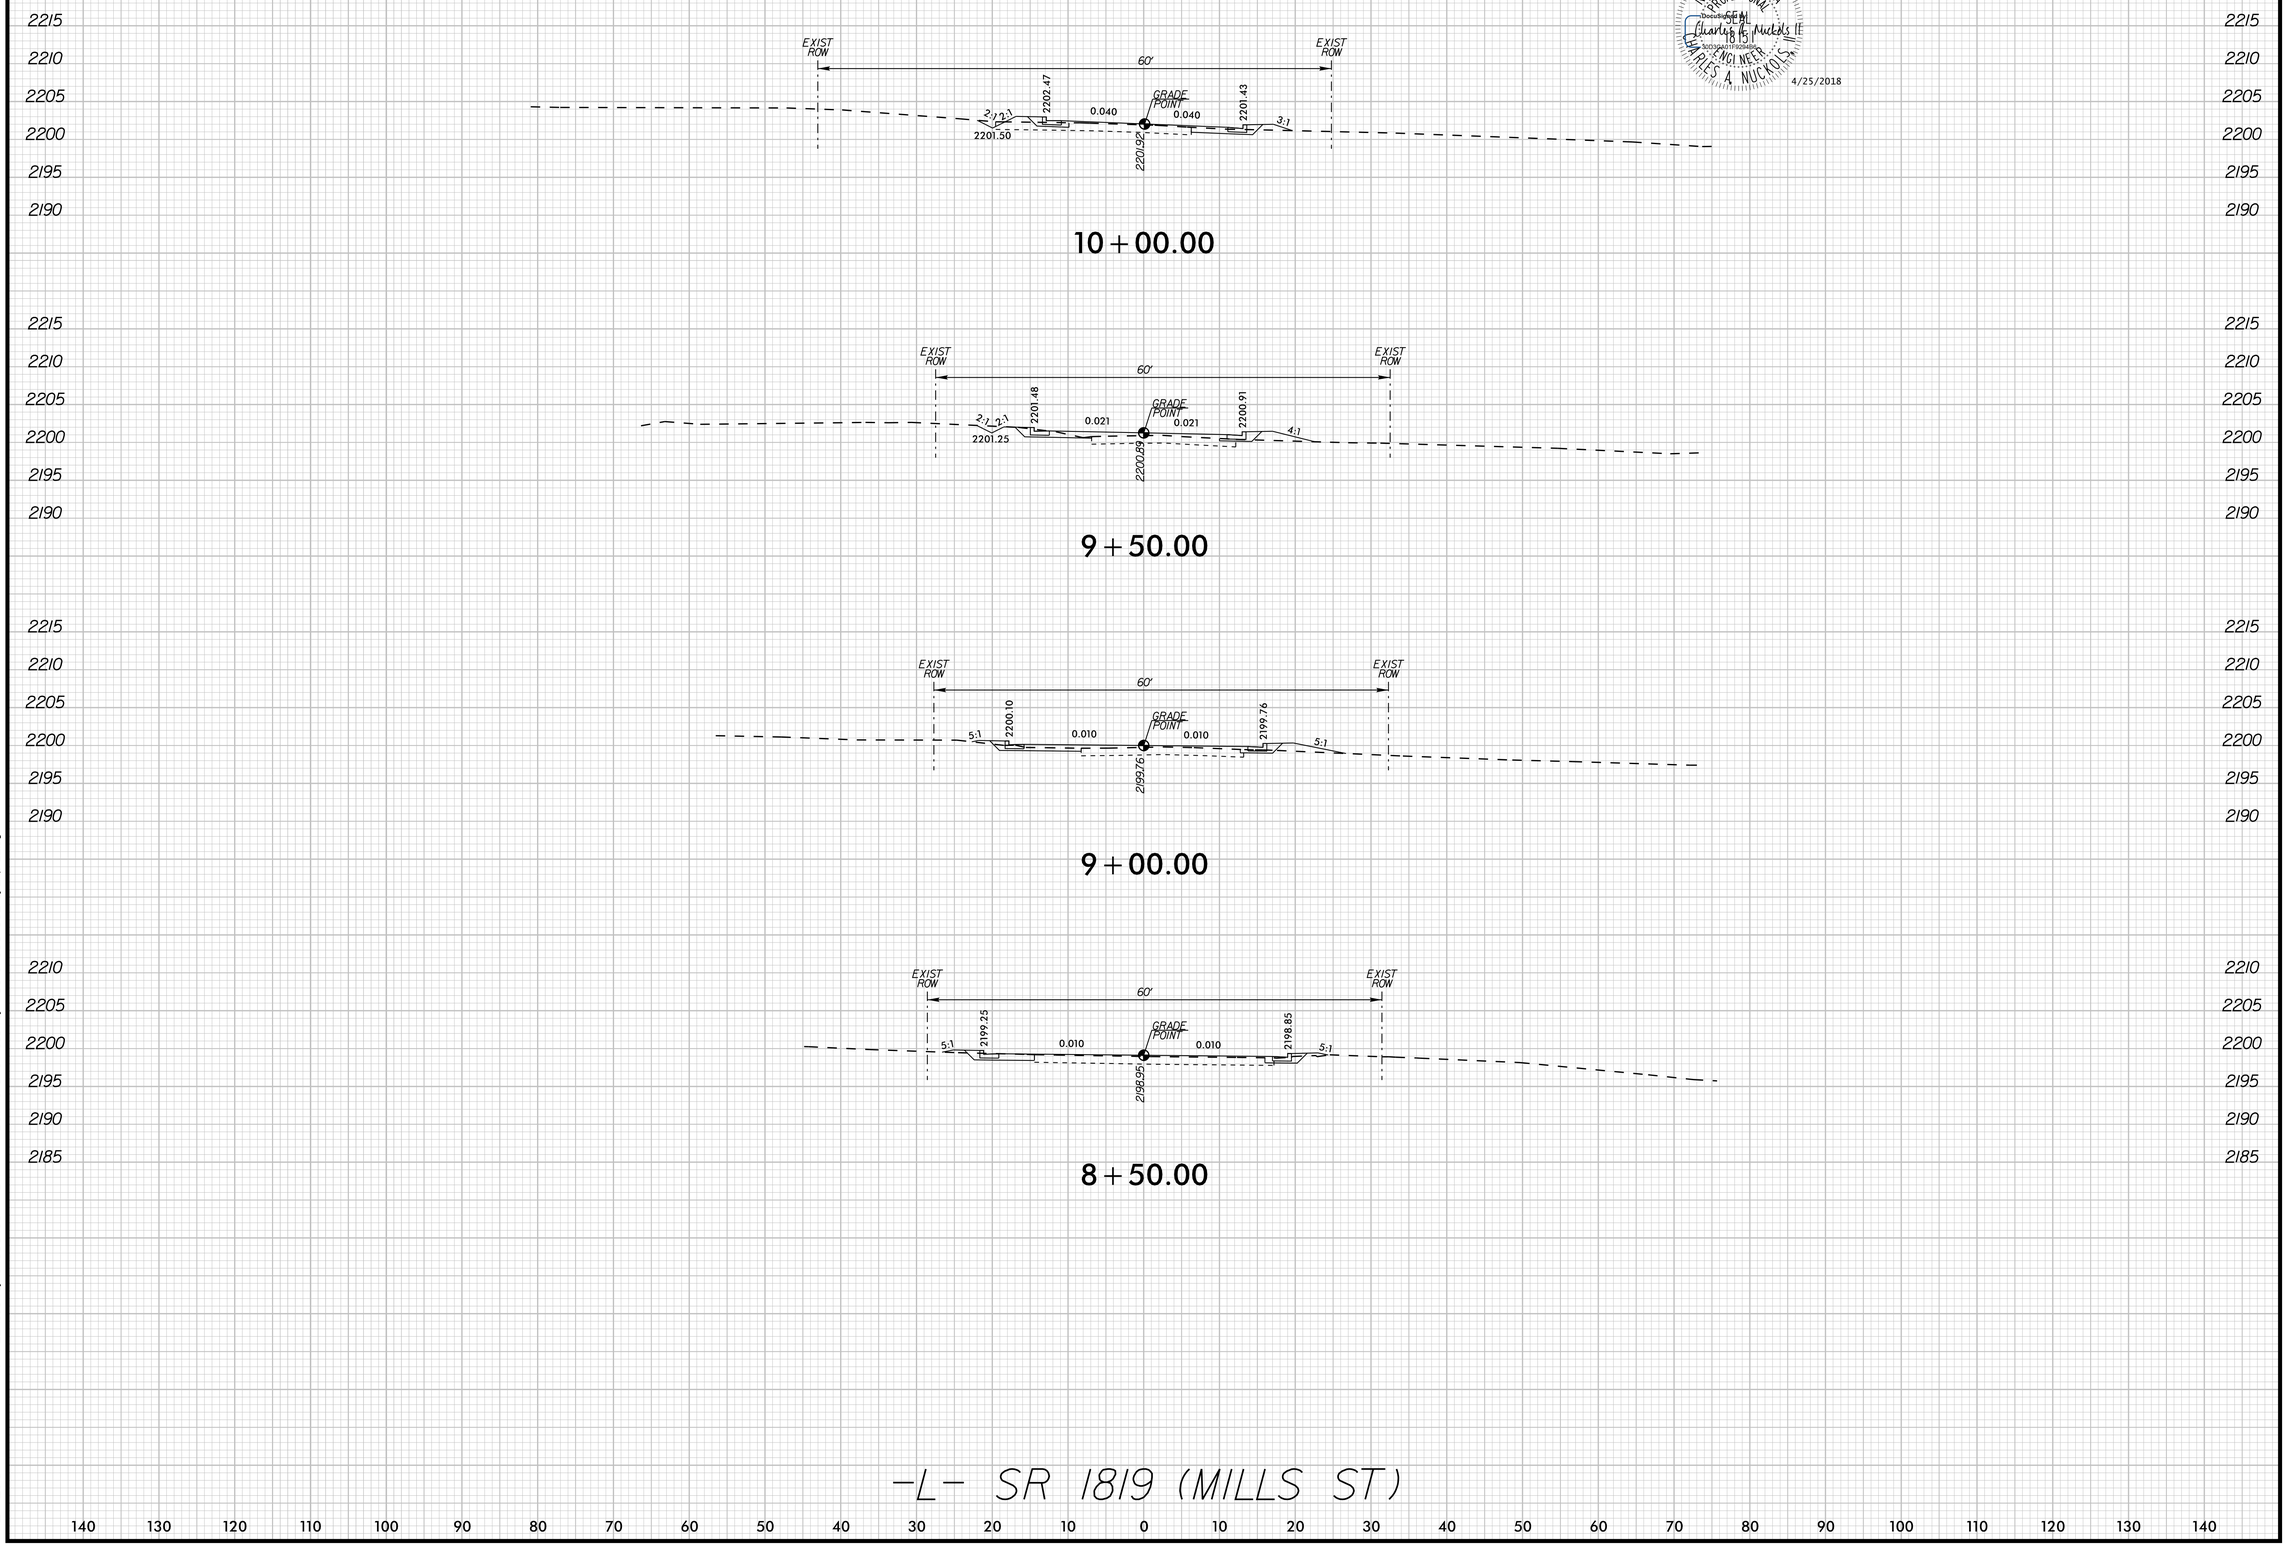

K:\RAL_Roadway\011036406 - Div 14 - Demmel Site\Roadway\XSC\011036406_rdy_xpl_L.dgn

4/24/2018

DocuSign Envelope ID: 80C1536E-B611-42FF-BF50-A31450E64A41

0 5 10	PROJ. REFERENCE NO.	SHEET NO.
	011036406	X-2

NORTH CAROLINA PROFESSIONAL SEAL 18451 ENGINEER Charles A. Nuckols II 3/30/2018 CHARLES A. NUCKOLS, III

4/25/2018

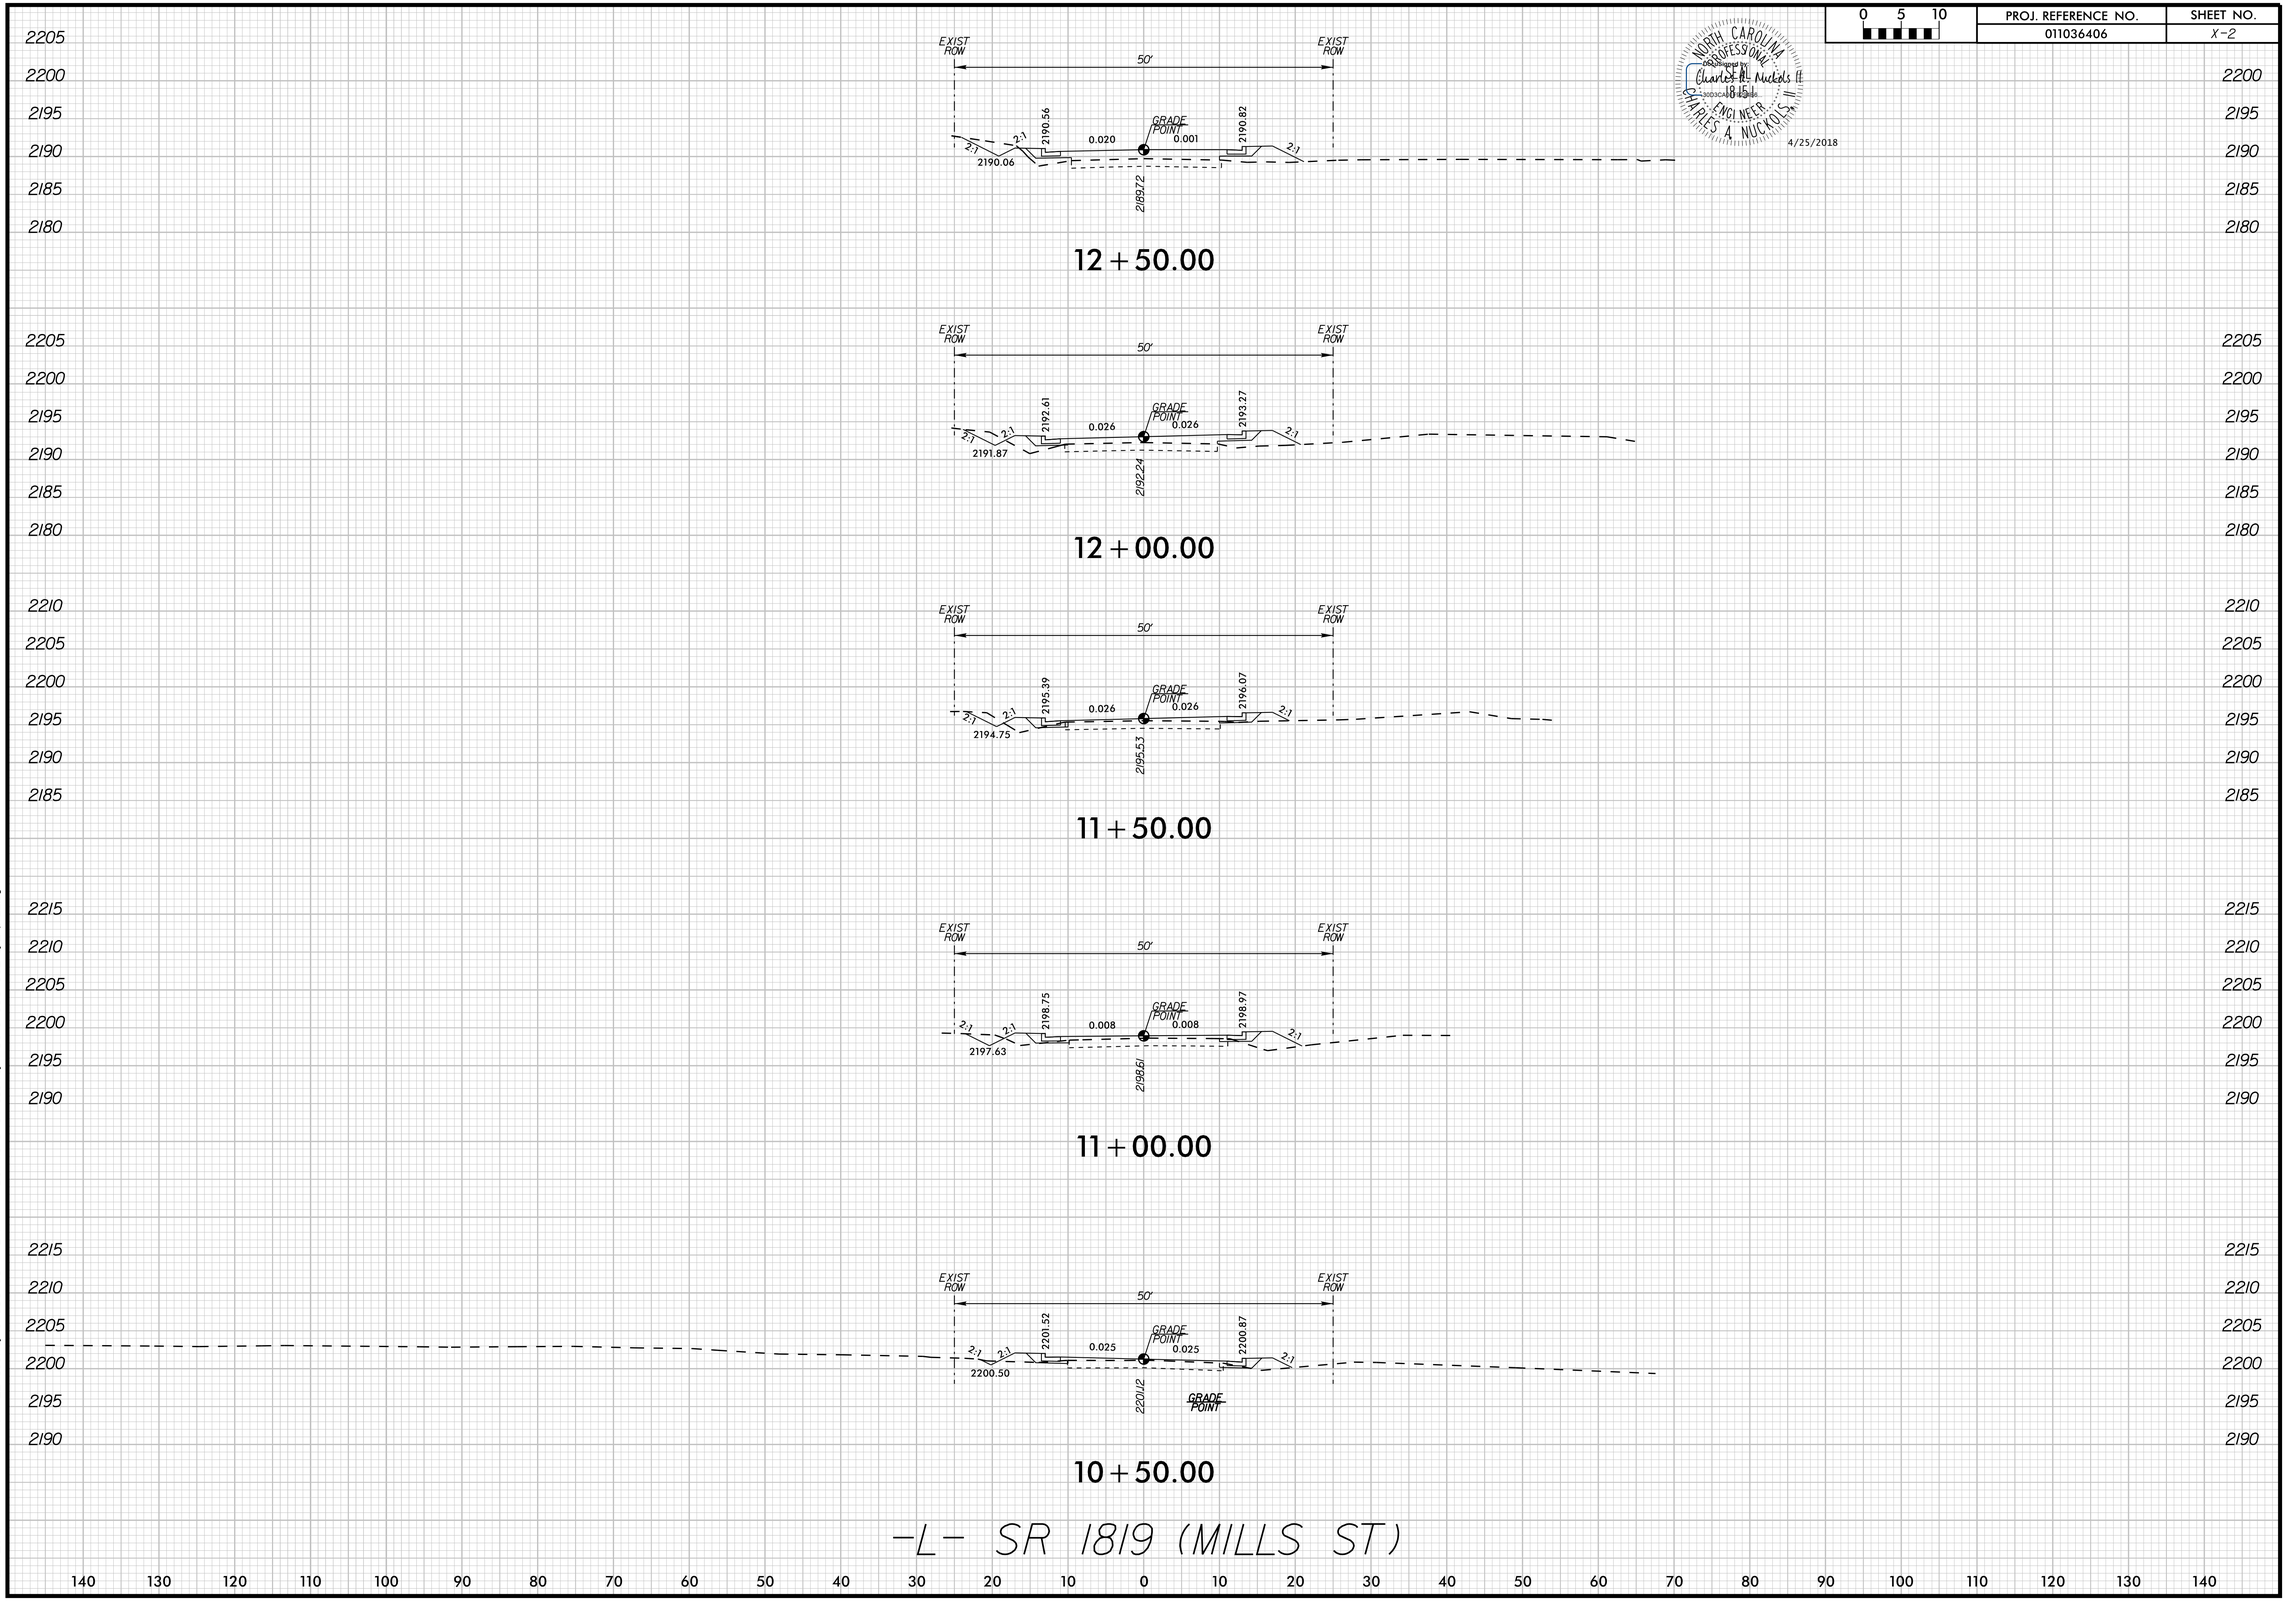

K:\RAL_Roadway\011036406 - Div 14 - Dennis Site\Roadway\XSC\011036406_rdy_xpl_L.dgn

4/24/2018

DocuSign Envelope ID: 80C1536E-B611-42FF-BF50-A31450E64A41

0 5 10	PROJ. REFERENCE NO.	SHEET NO.
	011036406	X-3

NORTH CAROLINA PROFESSIONAL SEAL ENGINEER CHARLES A. NUCKOLS II

DocSigned by: Charles A. Nuckols II 4/25/2018

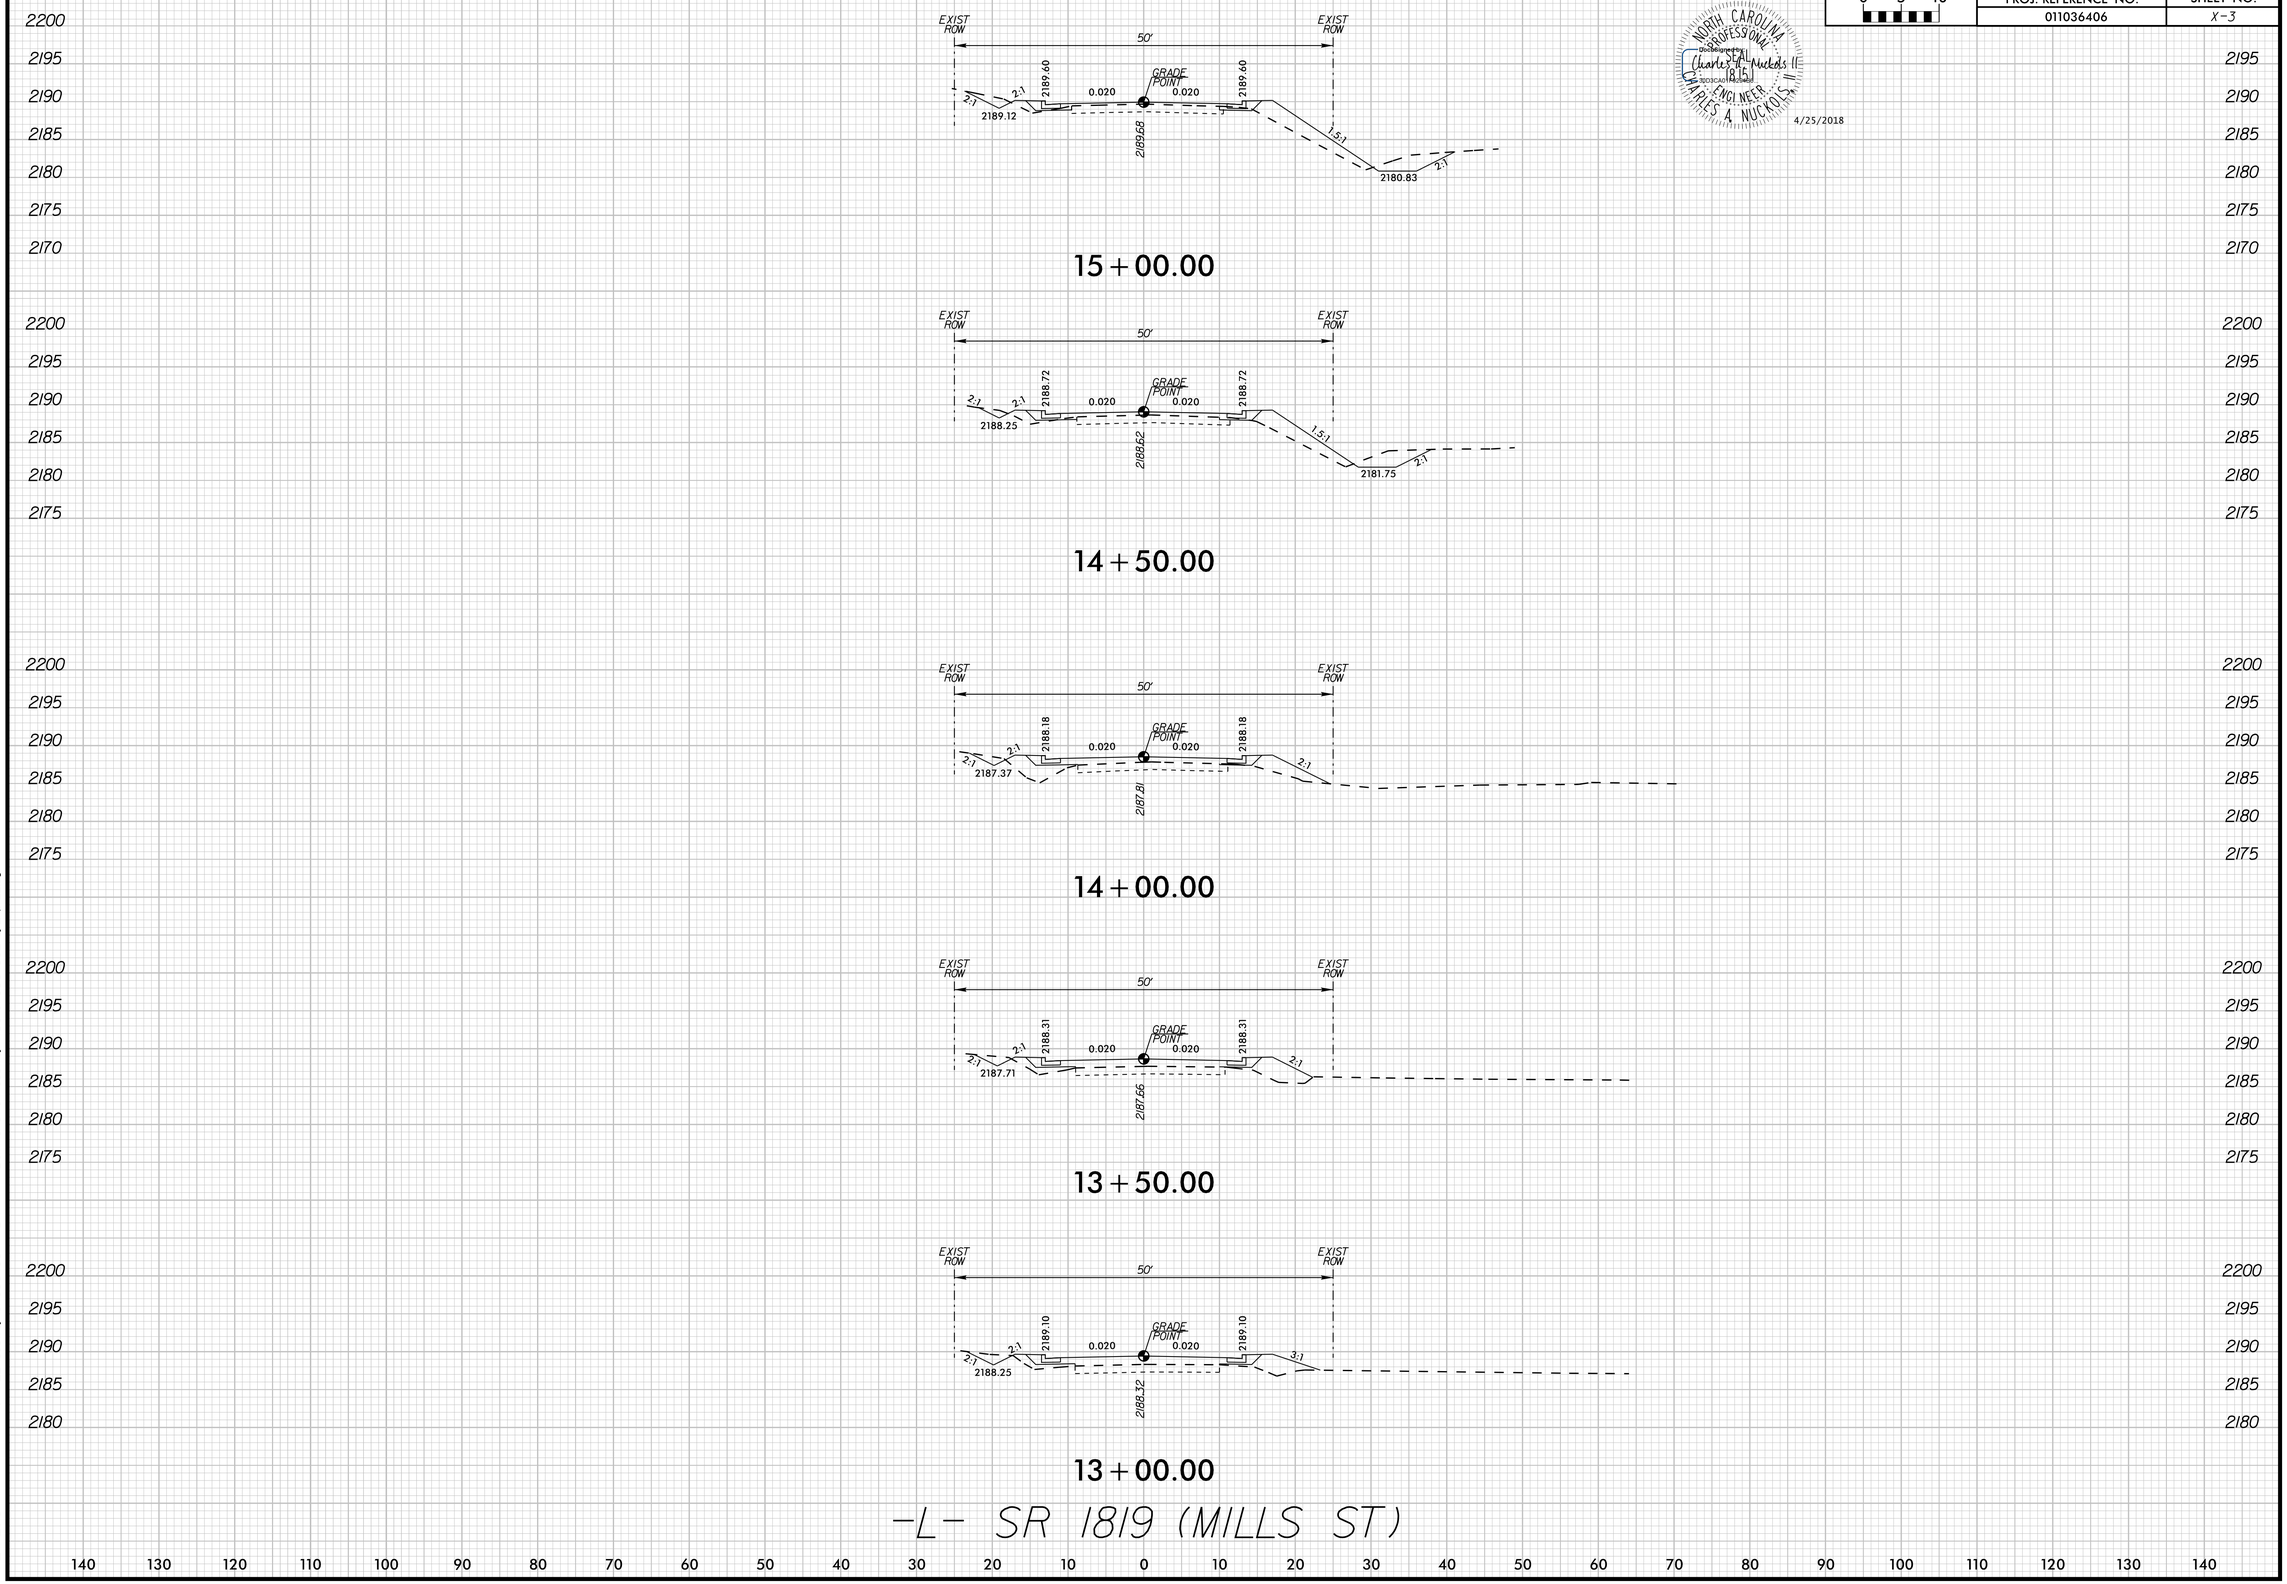

K:\RAL_Roadway\011036406 - Div 14 - Demmel Site\Roadway\XSC\011036406_rdy_xpl_L.dgn

4/24/2018

DocuSign Envelope ID: 80C1536E-B611-42FF-BF50-A31450E64A41

0 5 10	PROJ. REFERENCE NO.	SHEET NO.
	011036406	X-4

NORTH CAROLINA PROFESSIONAL SEAL ENGINEER CHARLES A. NUCKOLS III

DocuSign Envelope ID: 80C1536E-B611-42FF-BF50-A31450E64A41

Charles A. Nuckols III (8/16)

4/25/2018

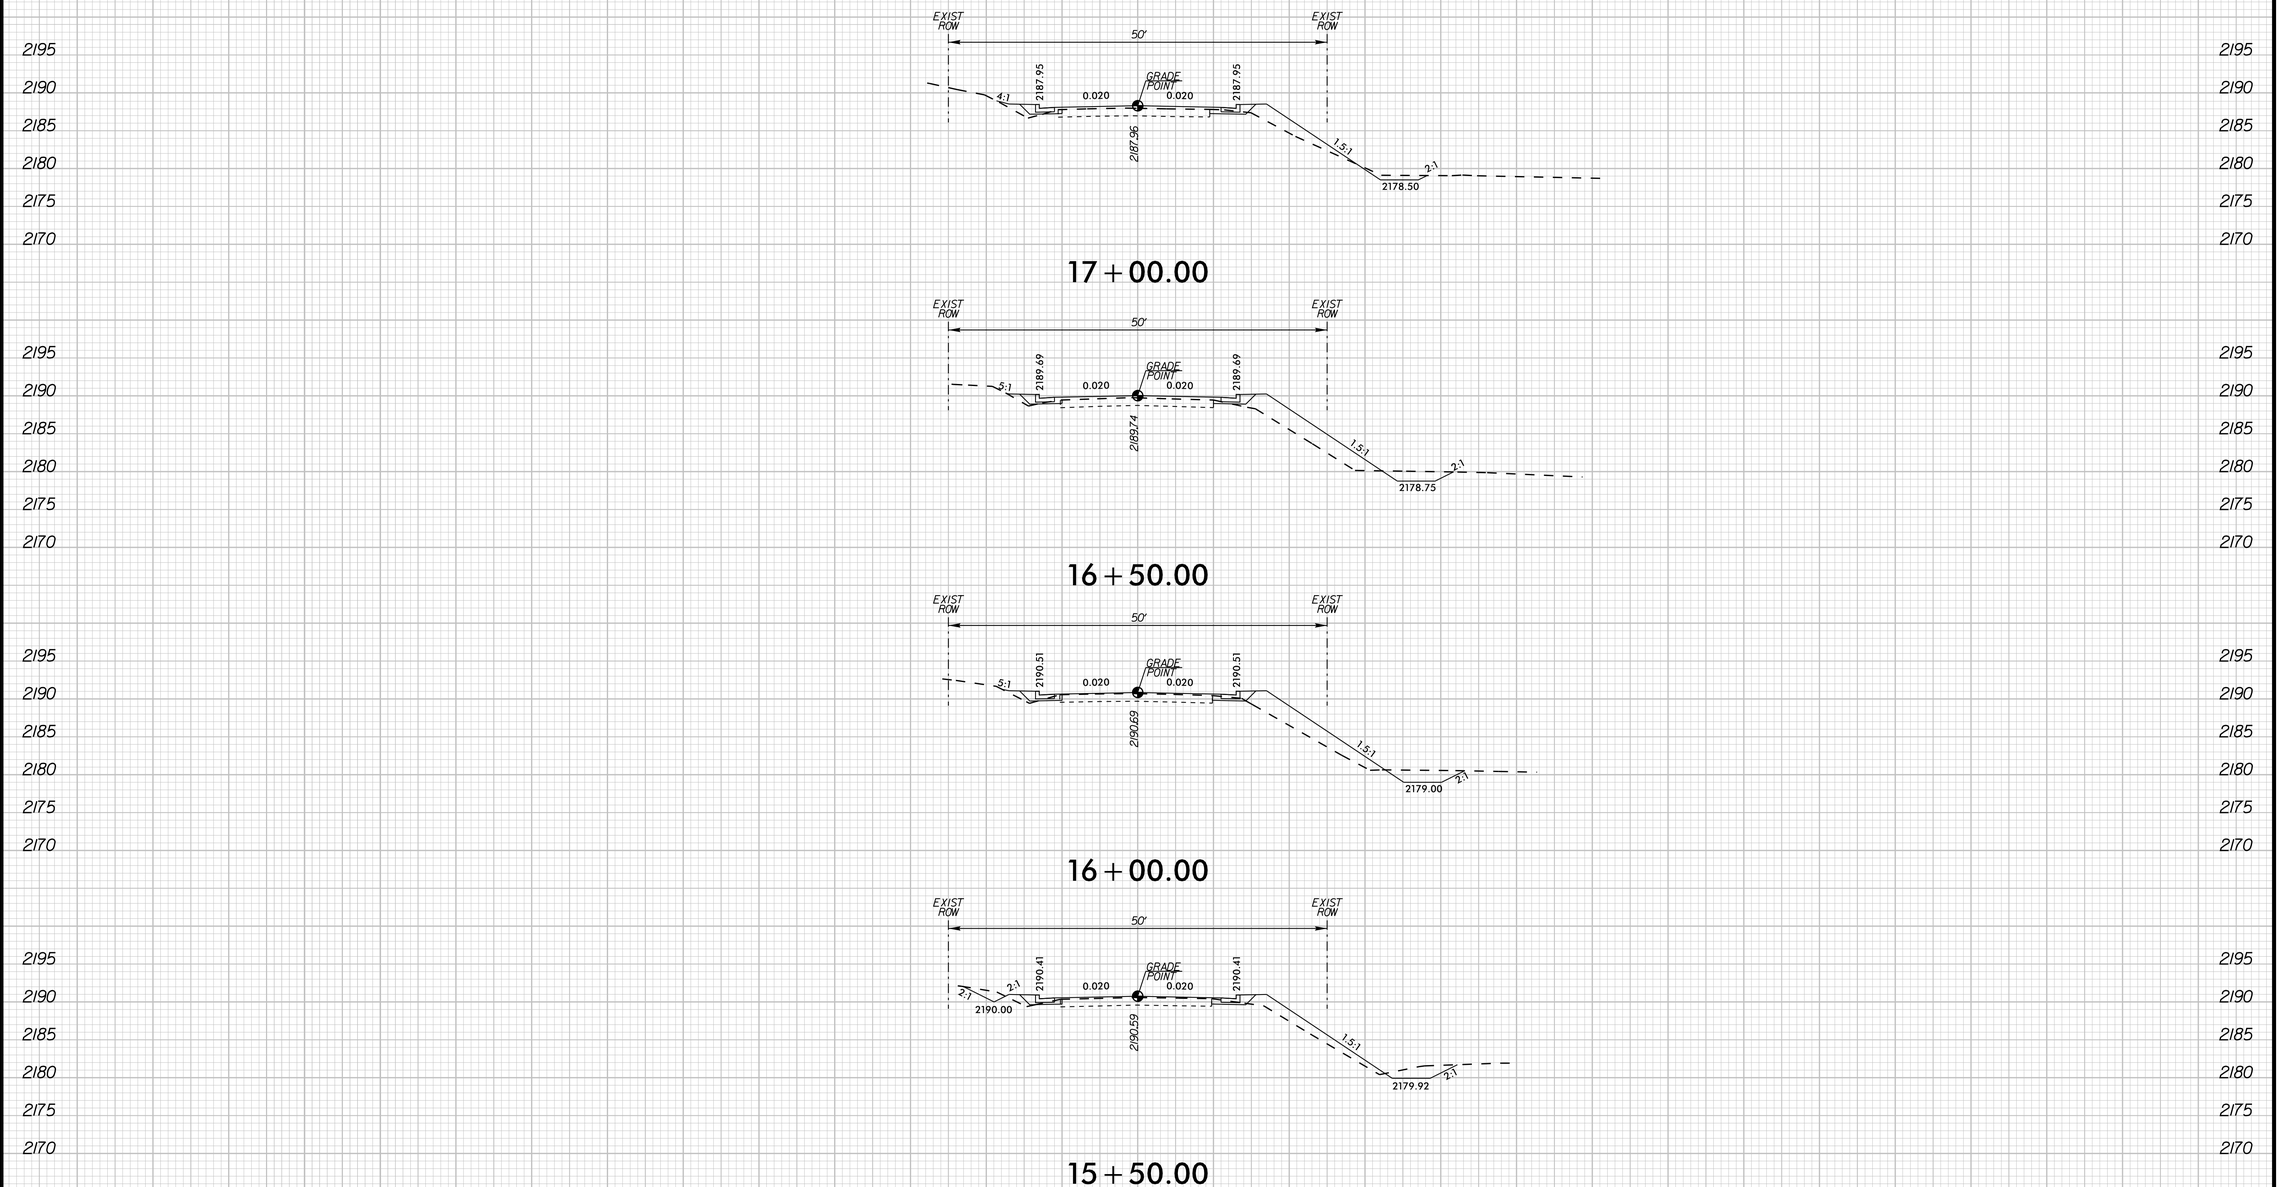

K:\RAL_Roadway\011036406 - Div 14 - Dennel St\Roadway\XSC\011036406_rdy_xpl_L.dgn

4/24/2018

DocuSign Envelope ID: 80C1536E-B611-42FF-BF50-A31450E64A41

0 5 10	PROJ. REFERENCE NO.	SHEET NO.
	011036406	X-5

NORTH CAROLINA PROFESSIONAL SEAL ENGINEER CHARLES A. NUCKOLS, III
DocuSigned by: Charles A. Nuckols III
3C0DCA0F0C0D4B8...
4/25/2018

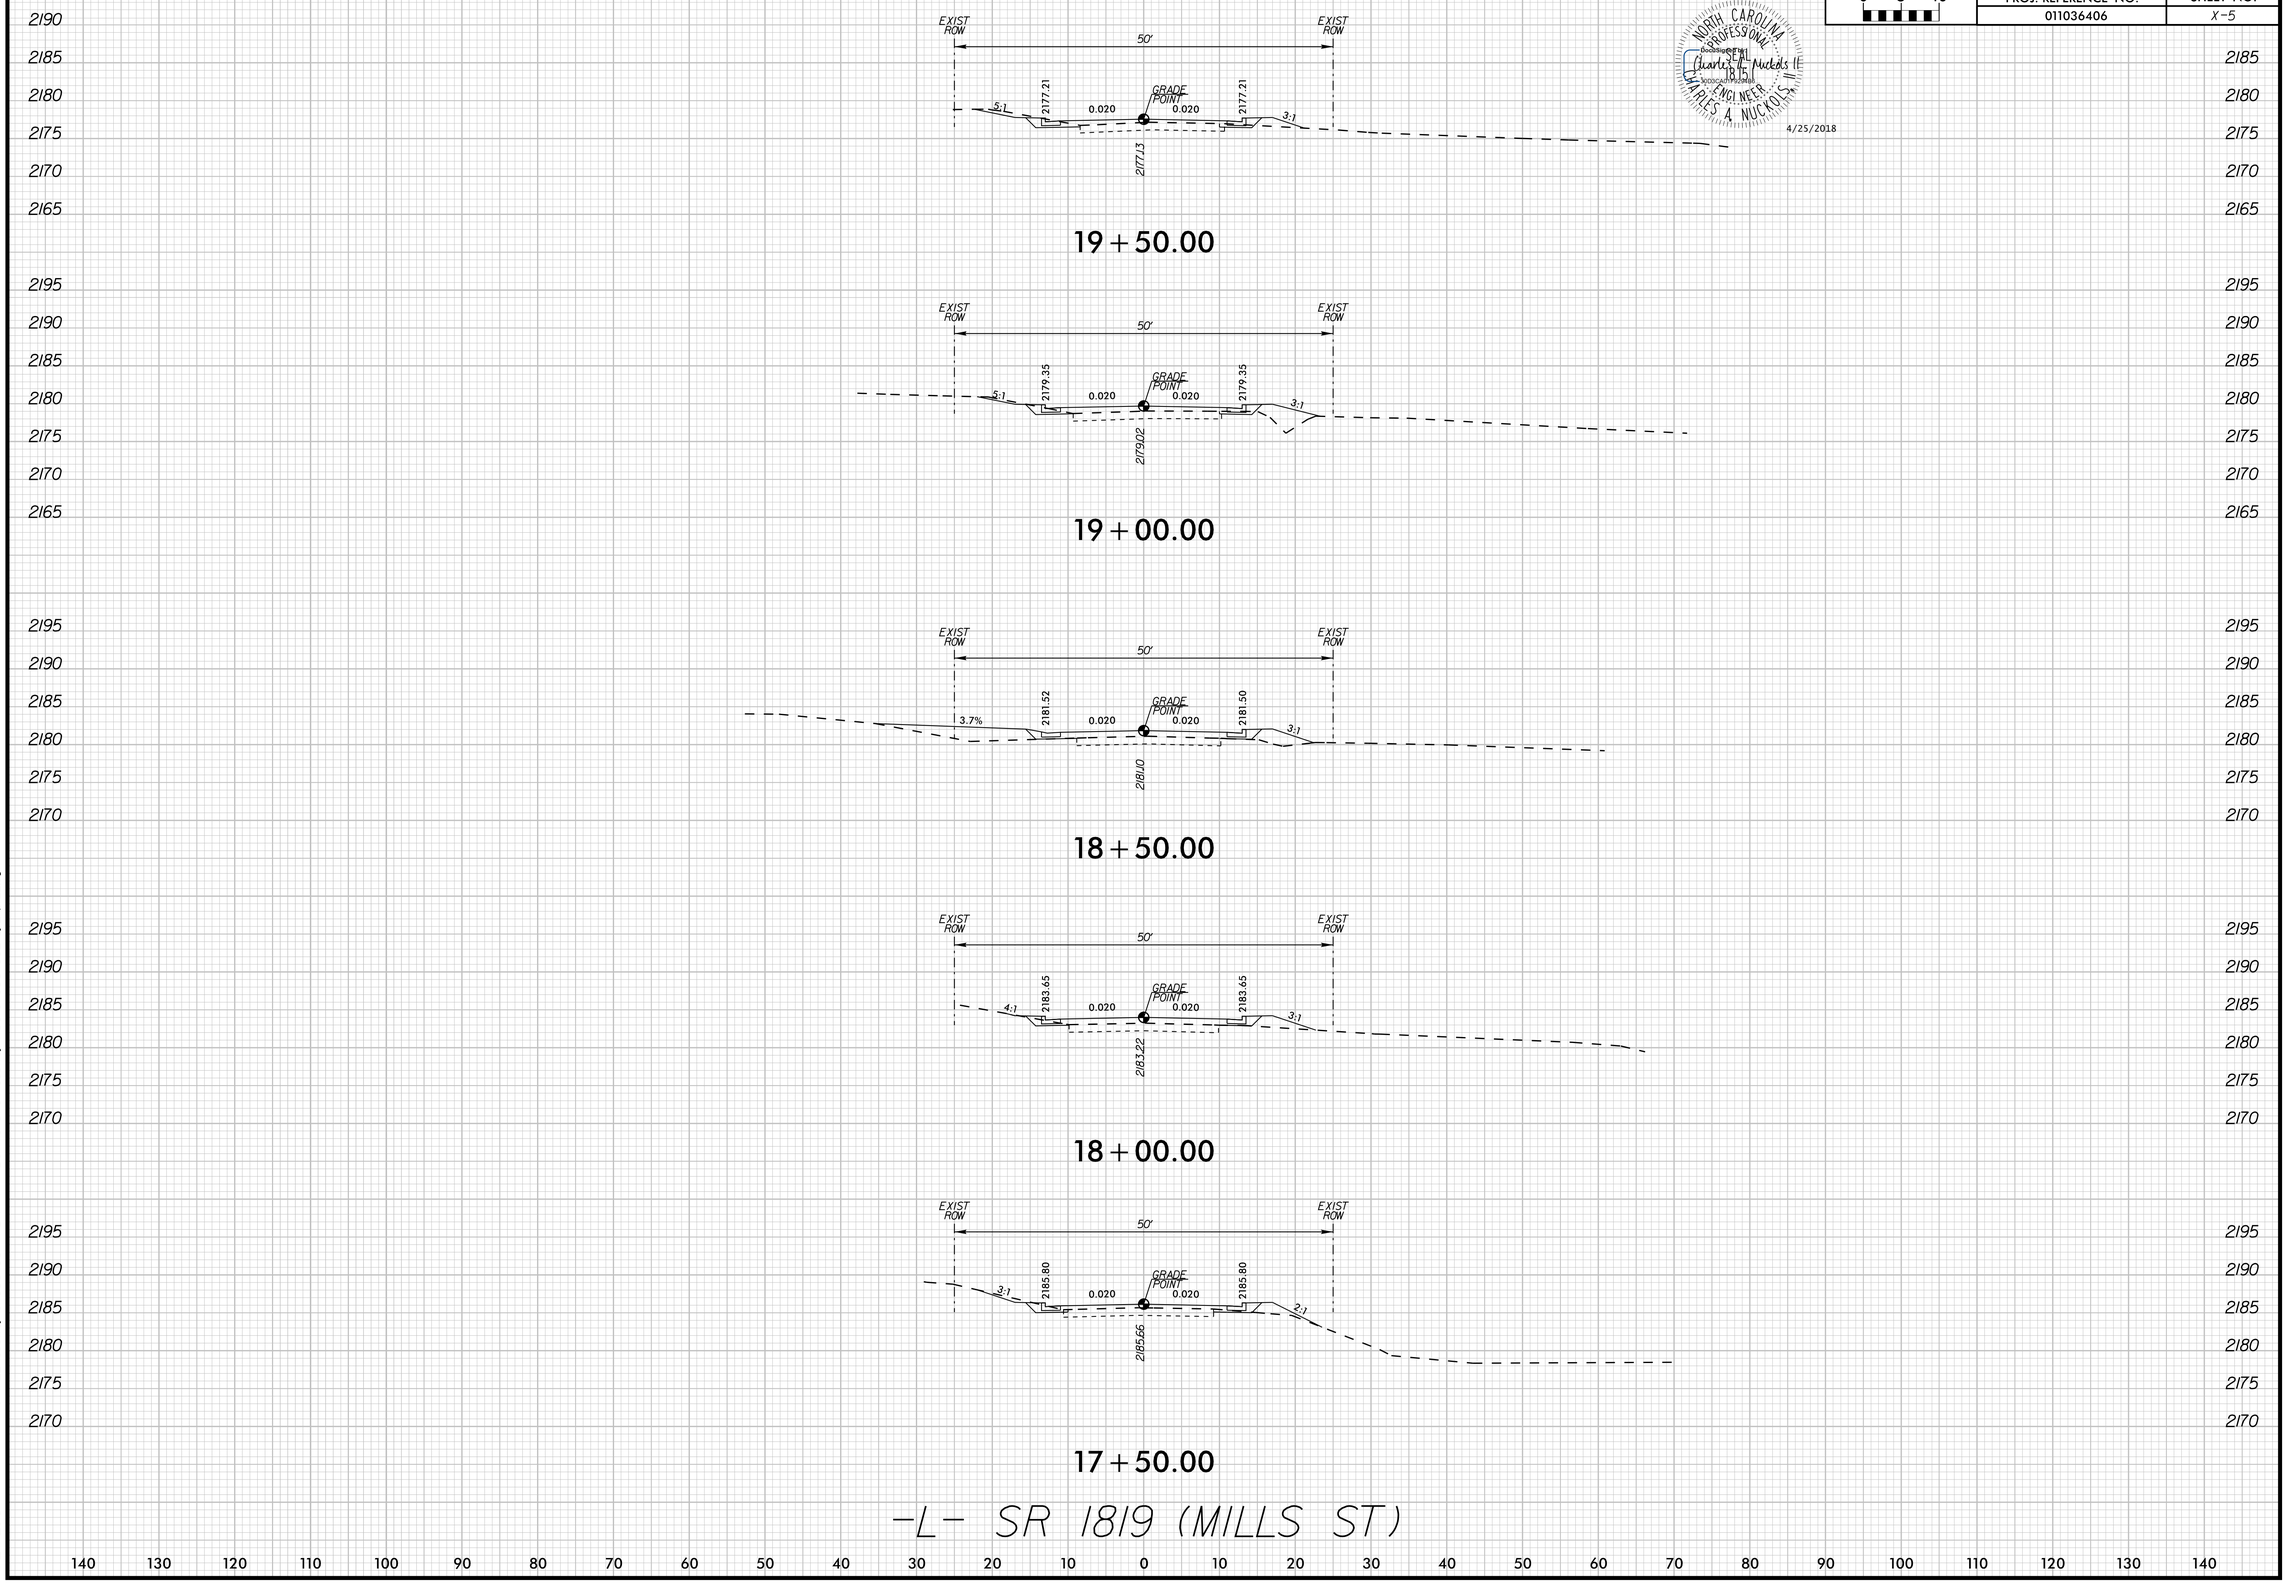

K:\RAL_Roadway\011036406 - Div 14 - Demmel Site\Roadway\XSC\011036406_rdy_xpl_L.dgn

4/24/2018

DocuSign Envelope ID: 80C1536E-B611-42FF-BF50-A31450E64A41

0 5 10	PROJ. REFERENCE NO.	SHEET NO.
	011036406	X-6

NORTH CAROLINA PROFESSIONAL ENGINEER SEAL 18161 CHARLES A. NUCKOLS II

DocuSign envelope ID: Charles A. Nuckols II

4/25/2018

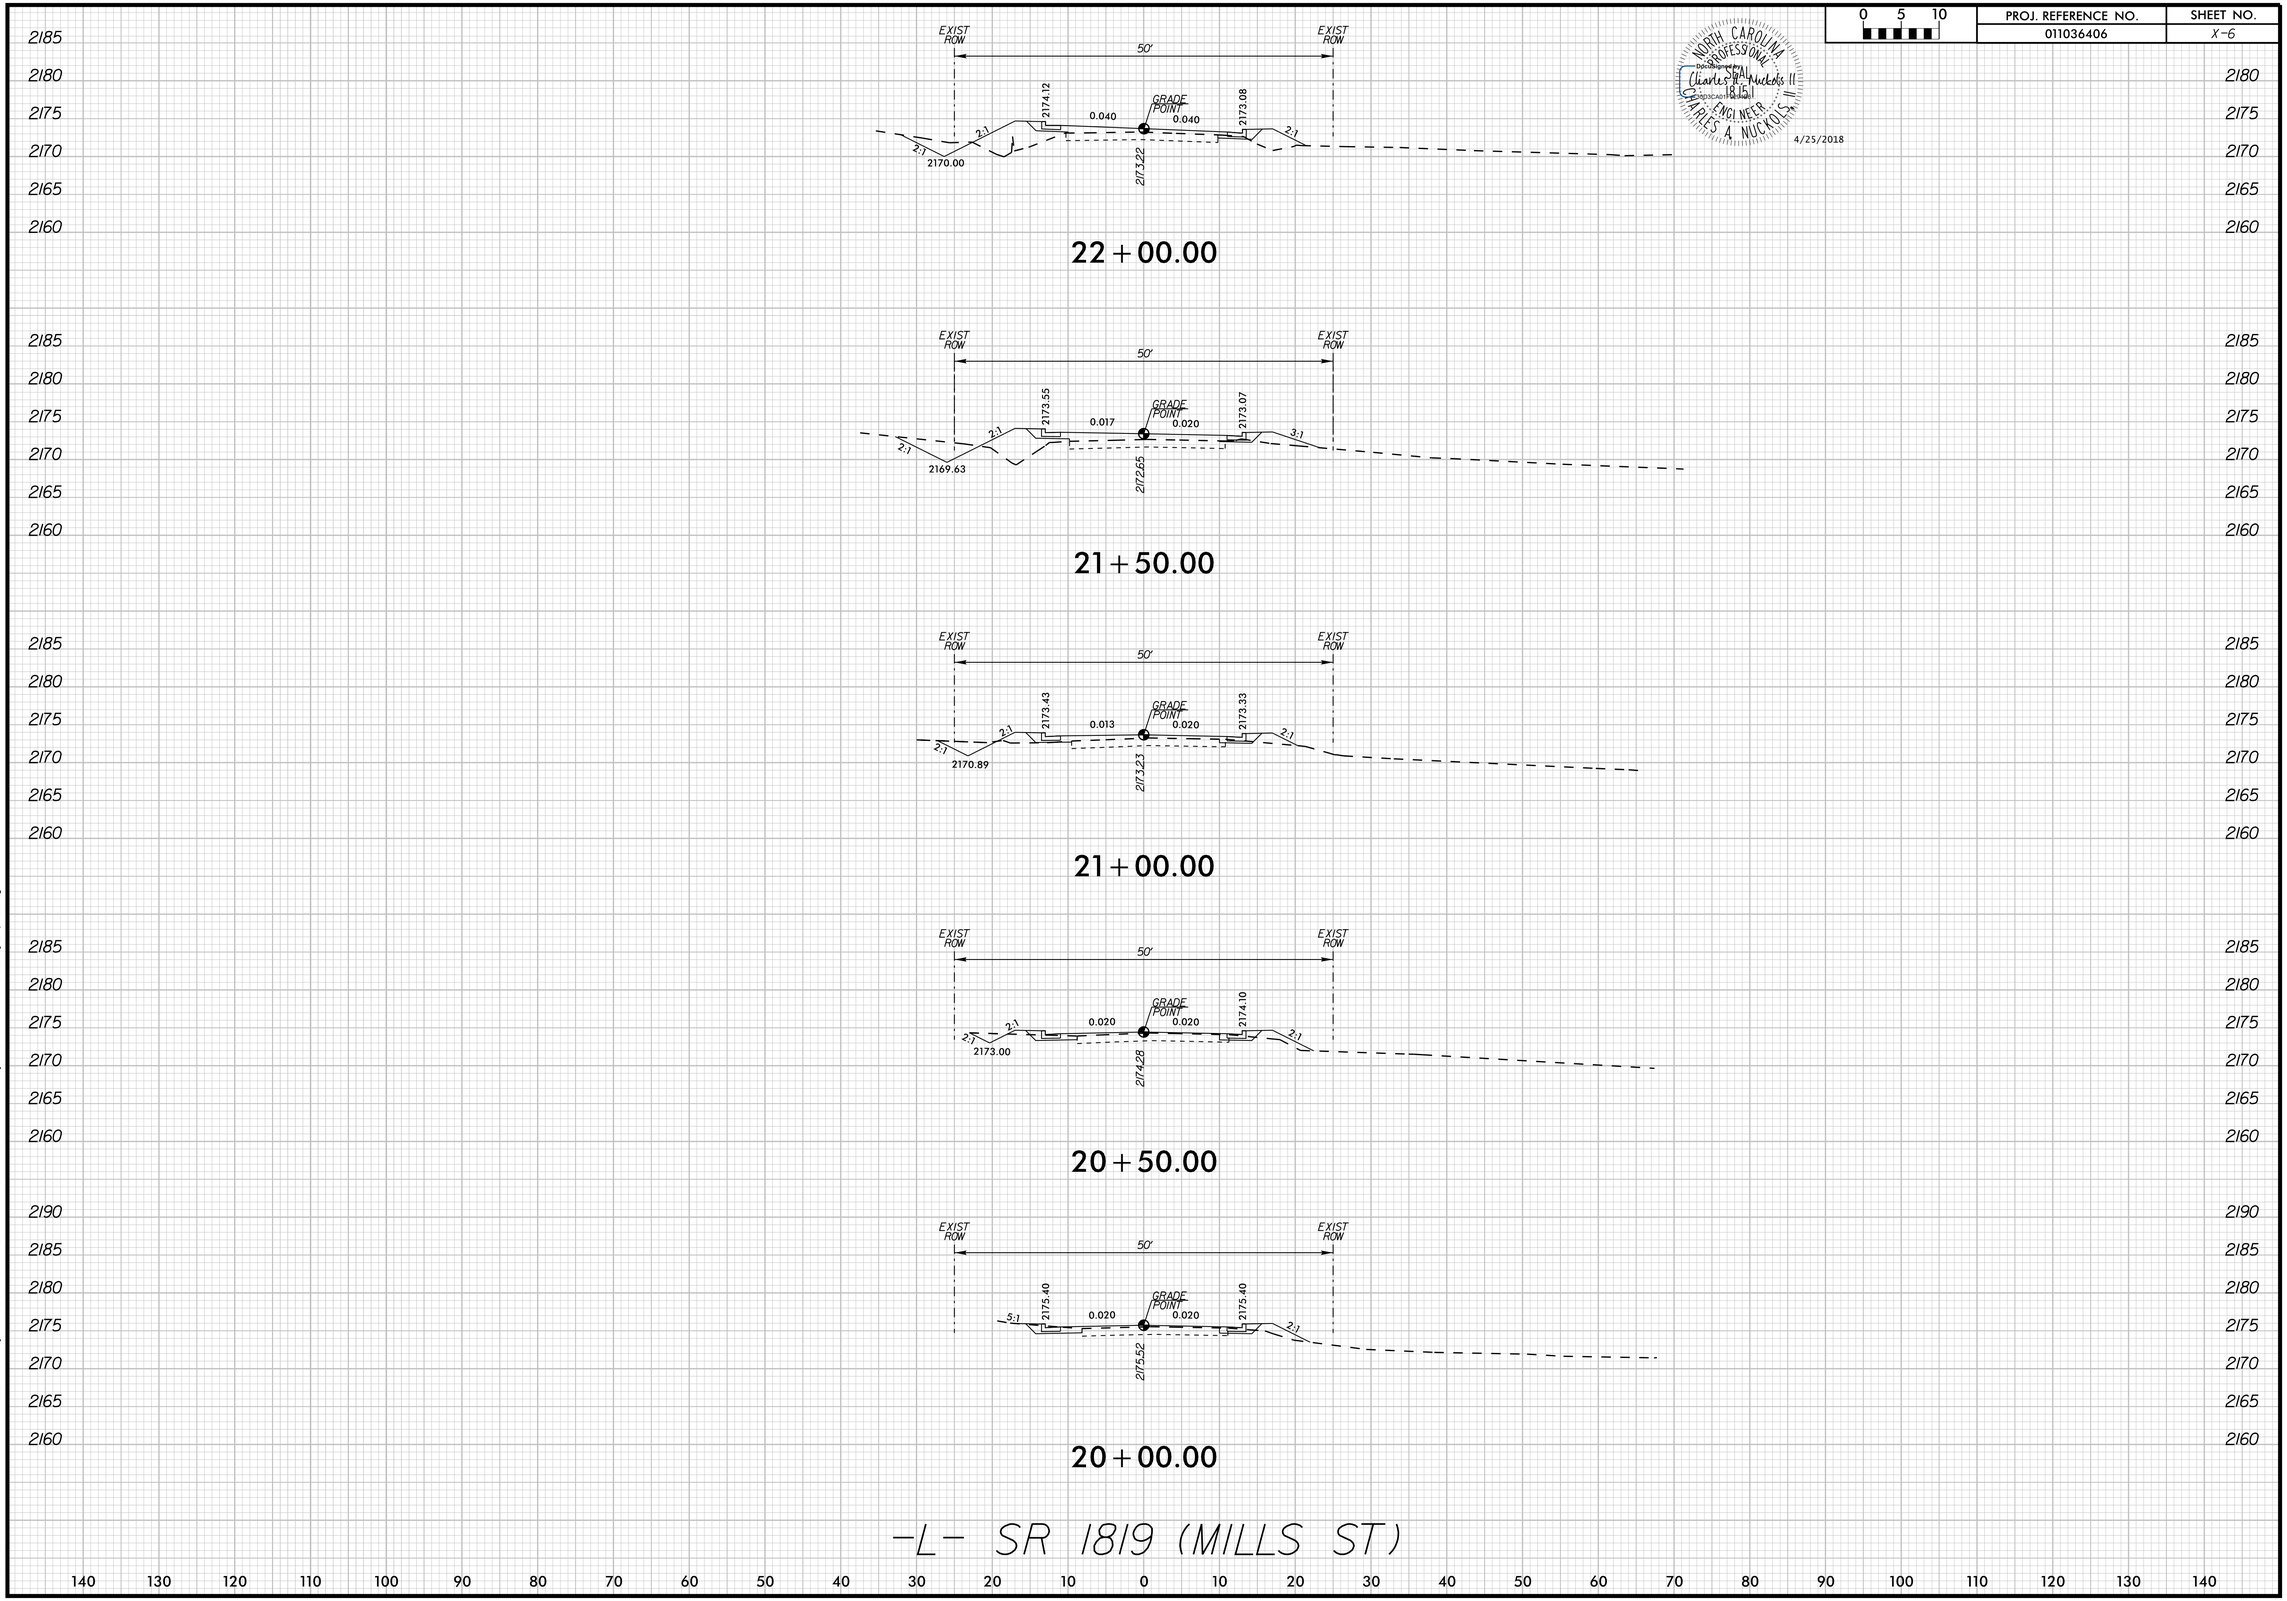

K:\RAL_Roadway\011036406 - Div 14 - Demmel St\Roadway\XSC\011036406_rdy_xpl_L.dgn

4/24/2018

DocuSign Envelope ID: 80C1536E-B611-42FF-BF50-A31450E64A41

0 5 10	PROJ. REFERENCE NO.	SHEET NO.
	011036406	X-7

NORTH CAROLINA PROFESSIONAL SEAL ENGINEER CHARLES A. NUCKOLS II

DocuSign SEAL Charles A. Nuckols II 19315 PROFESSIONAL ENGINEER

4/25/2018

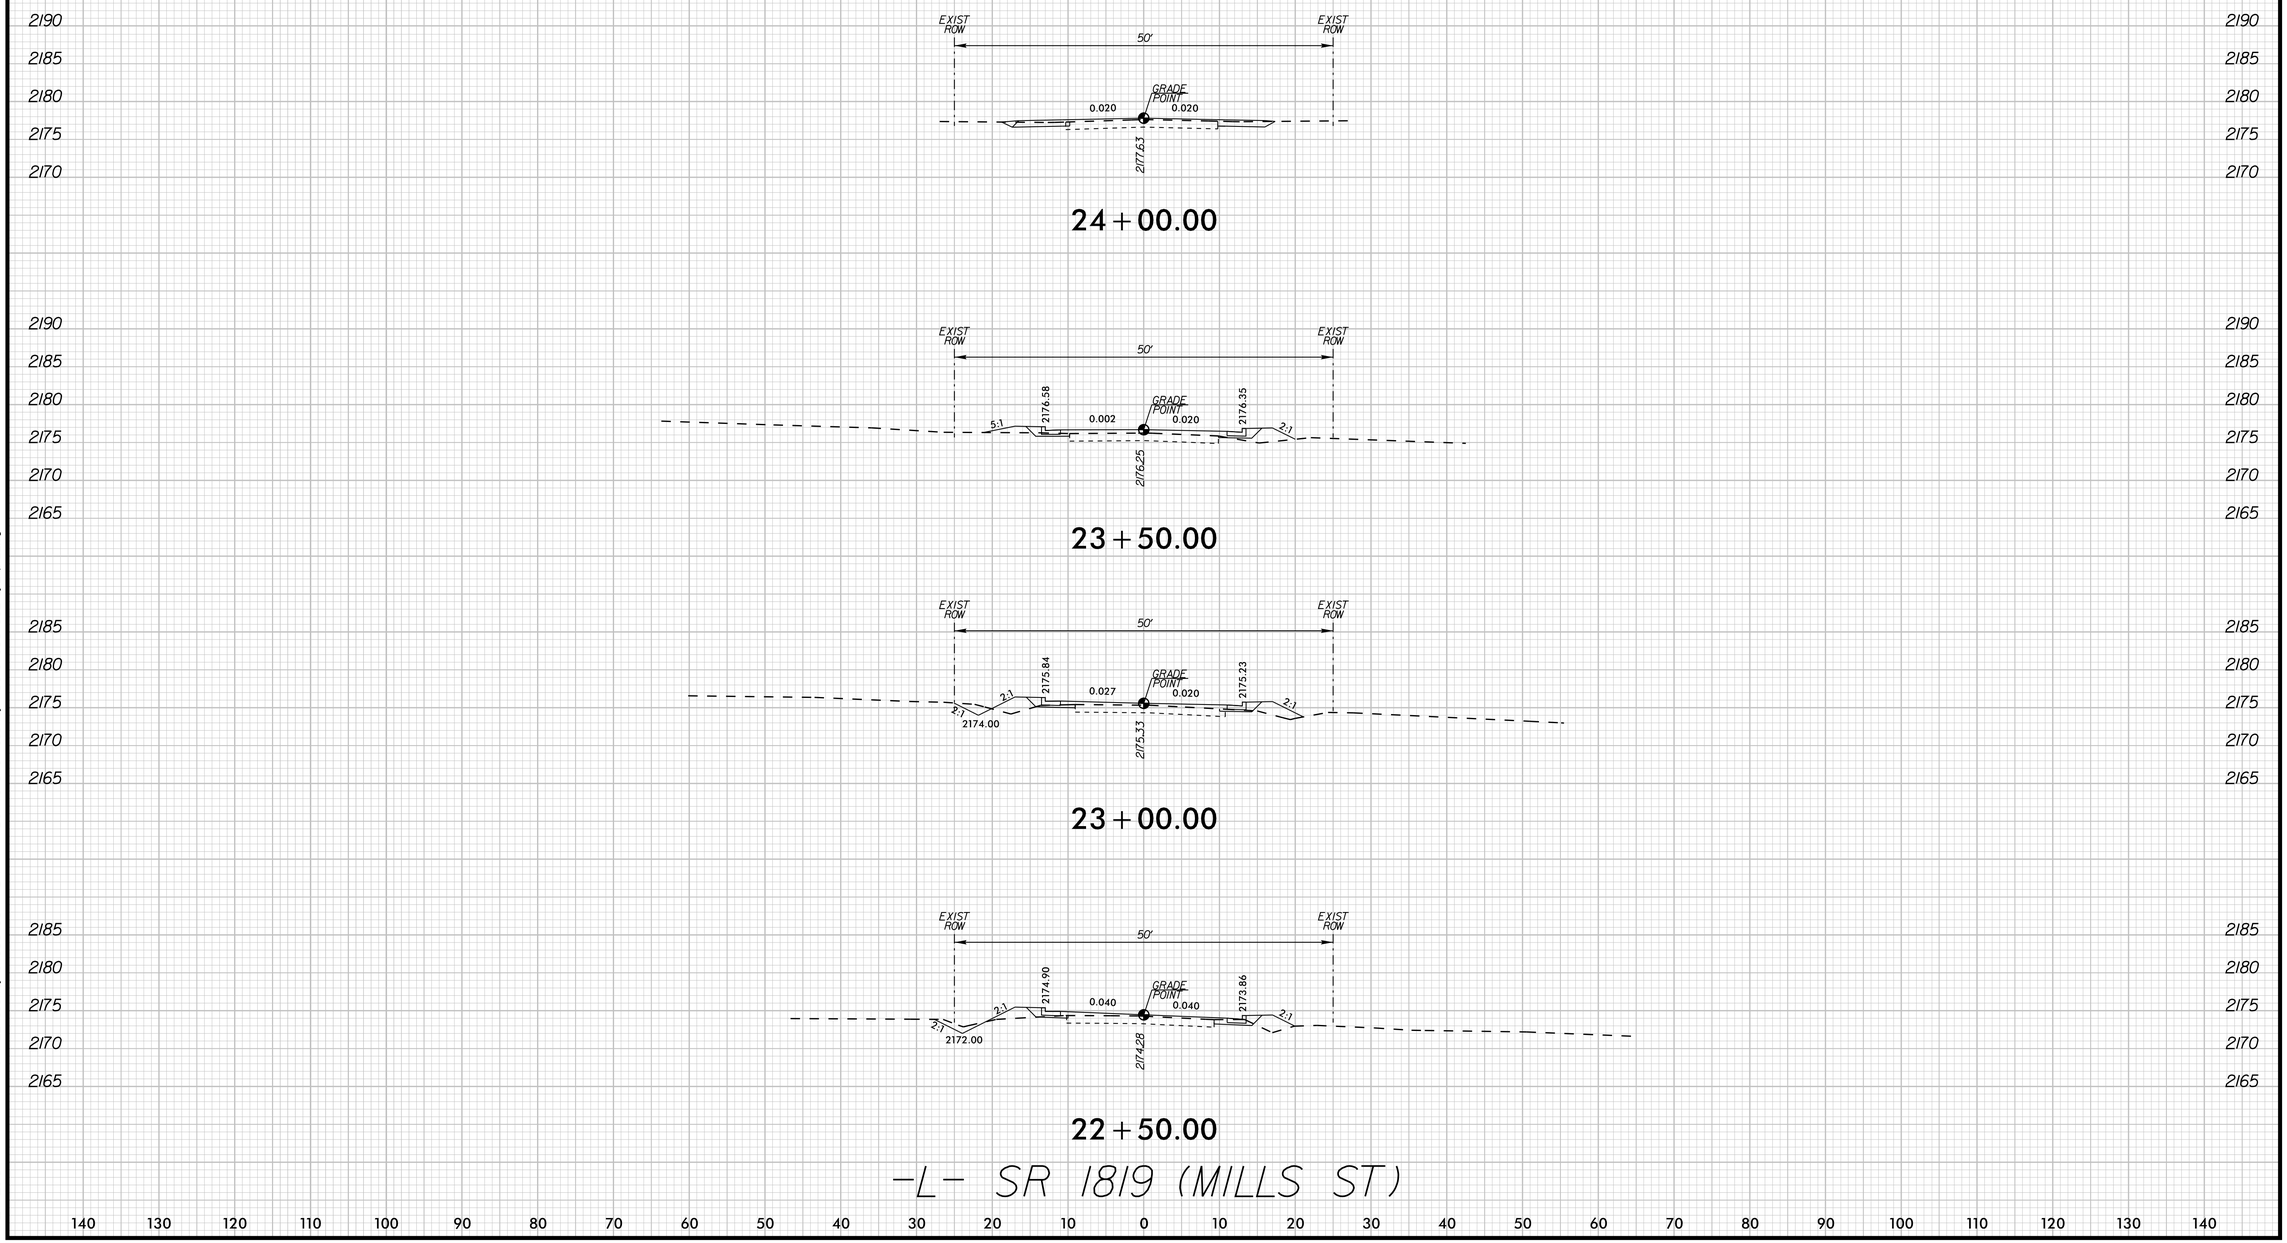

K:\RAL_Roadway\011036406 - Div 14 - Dennis Site\Roadway\XSC\011036406_rdy_xpl_L.dgn

4/24/2018

DocuSign Envelope ID: 80C1536E-B611-42FF-BF50-A31450E64A41

0 5 10	PROJ. REFERENCE NO.	SHEET NO.
	011036406	X-8

NORTH CAROLINA PROFESSIONAL SEAL ENGINEER CHARLES A. NUCKOLS II

DocuSign Envelope ID: Charles A. Nuckols II 8/15/2018

4/25/2018

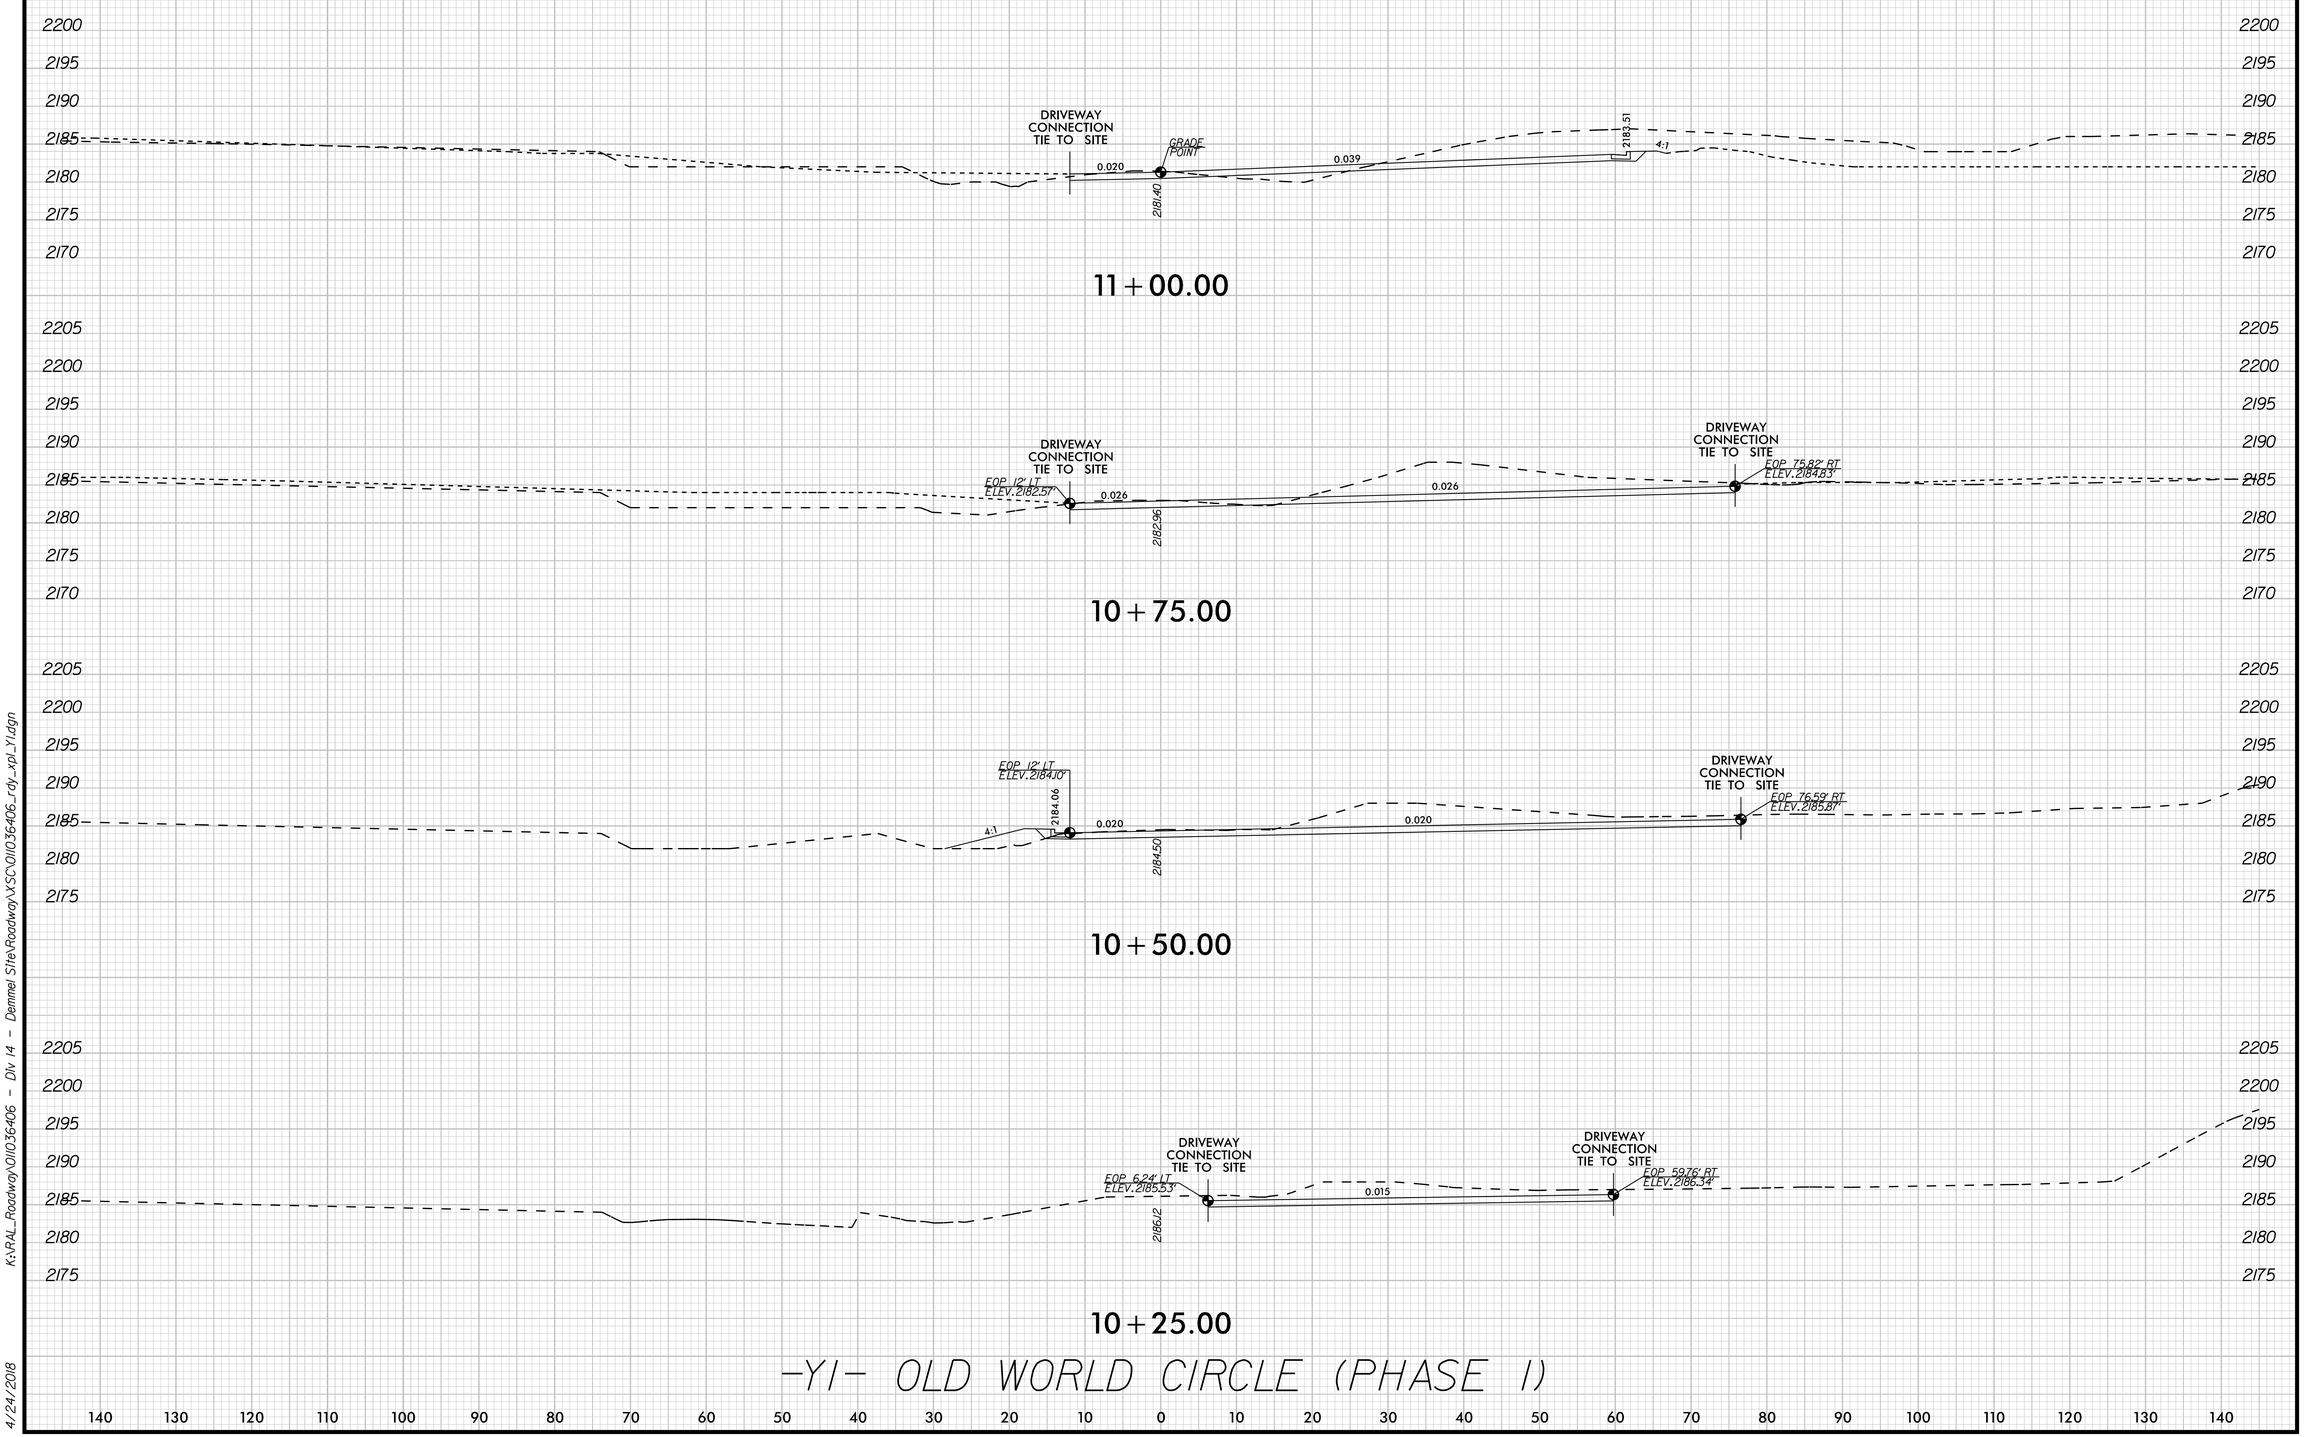

-Y1- OLD WORLD CIRCLE (PHASE 1)

K:\RAL_Roadway\011036406 - Div 14 - Demmel Site\Roadway\XSC\011036406_rdy_xpl_Y1.dgn

4/24/2018

DocuSign Envelope ID: 80C1536E-B611-42FF-BF50-A31450E64A41

0 5 10	PROJ. REFERENCE NO.	SHEET NO.
	011036406	X-9

NORTH CAROLINA PROFESSIONAL SEAL ENGINEER CHARLES A. NUCKOLS II

DocuSigned by: Charles A. Nuckols II 4/25/2018 10:16:11 AM PDT

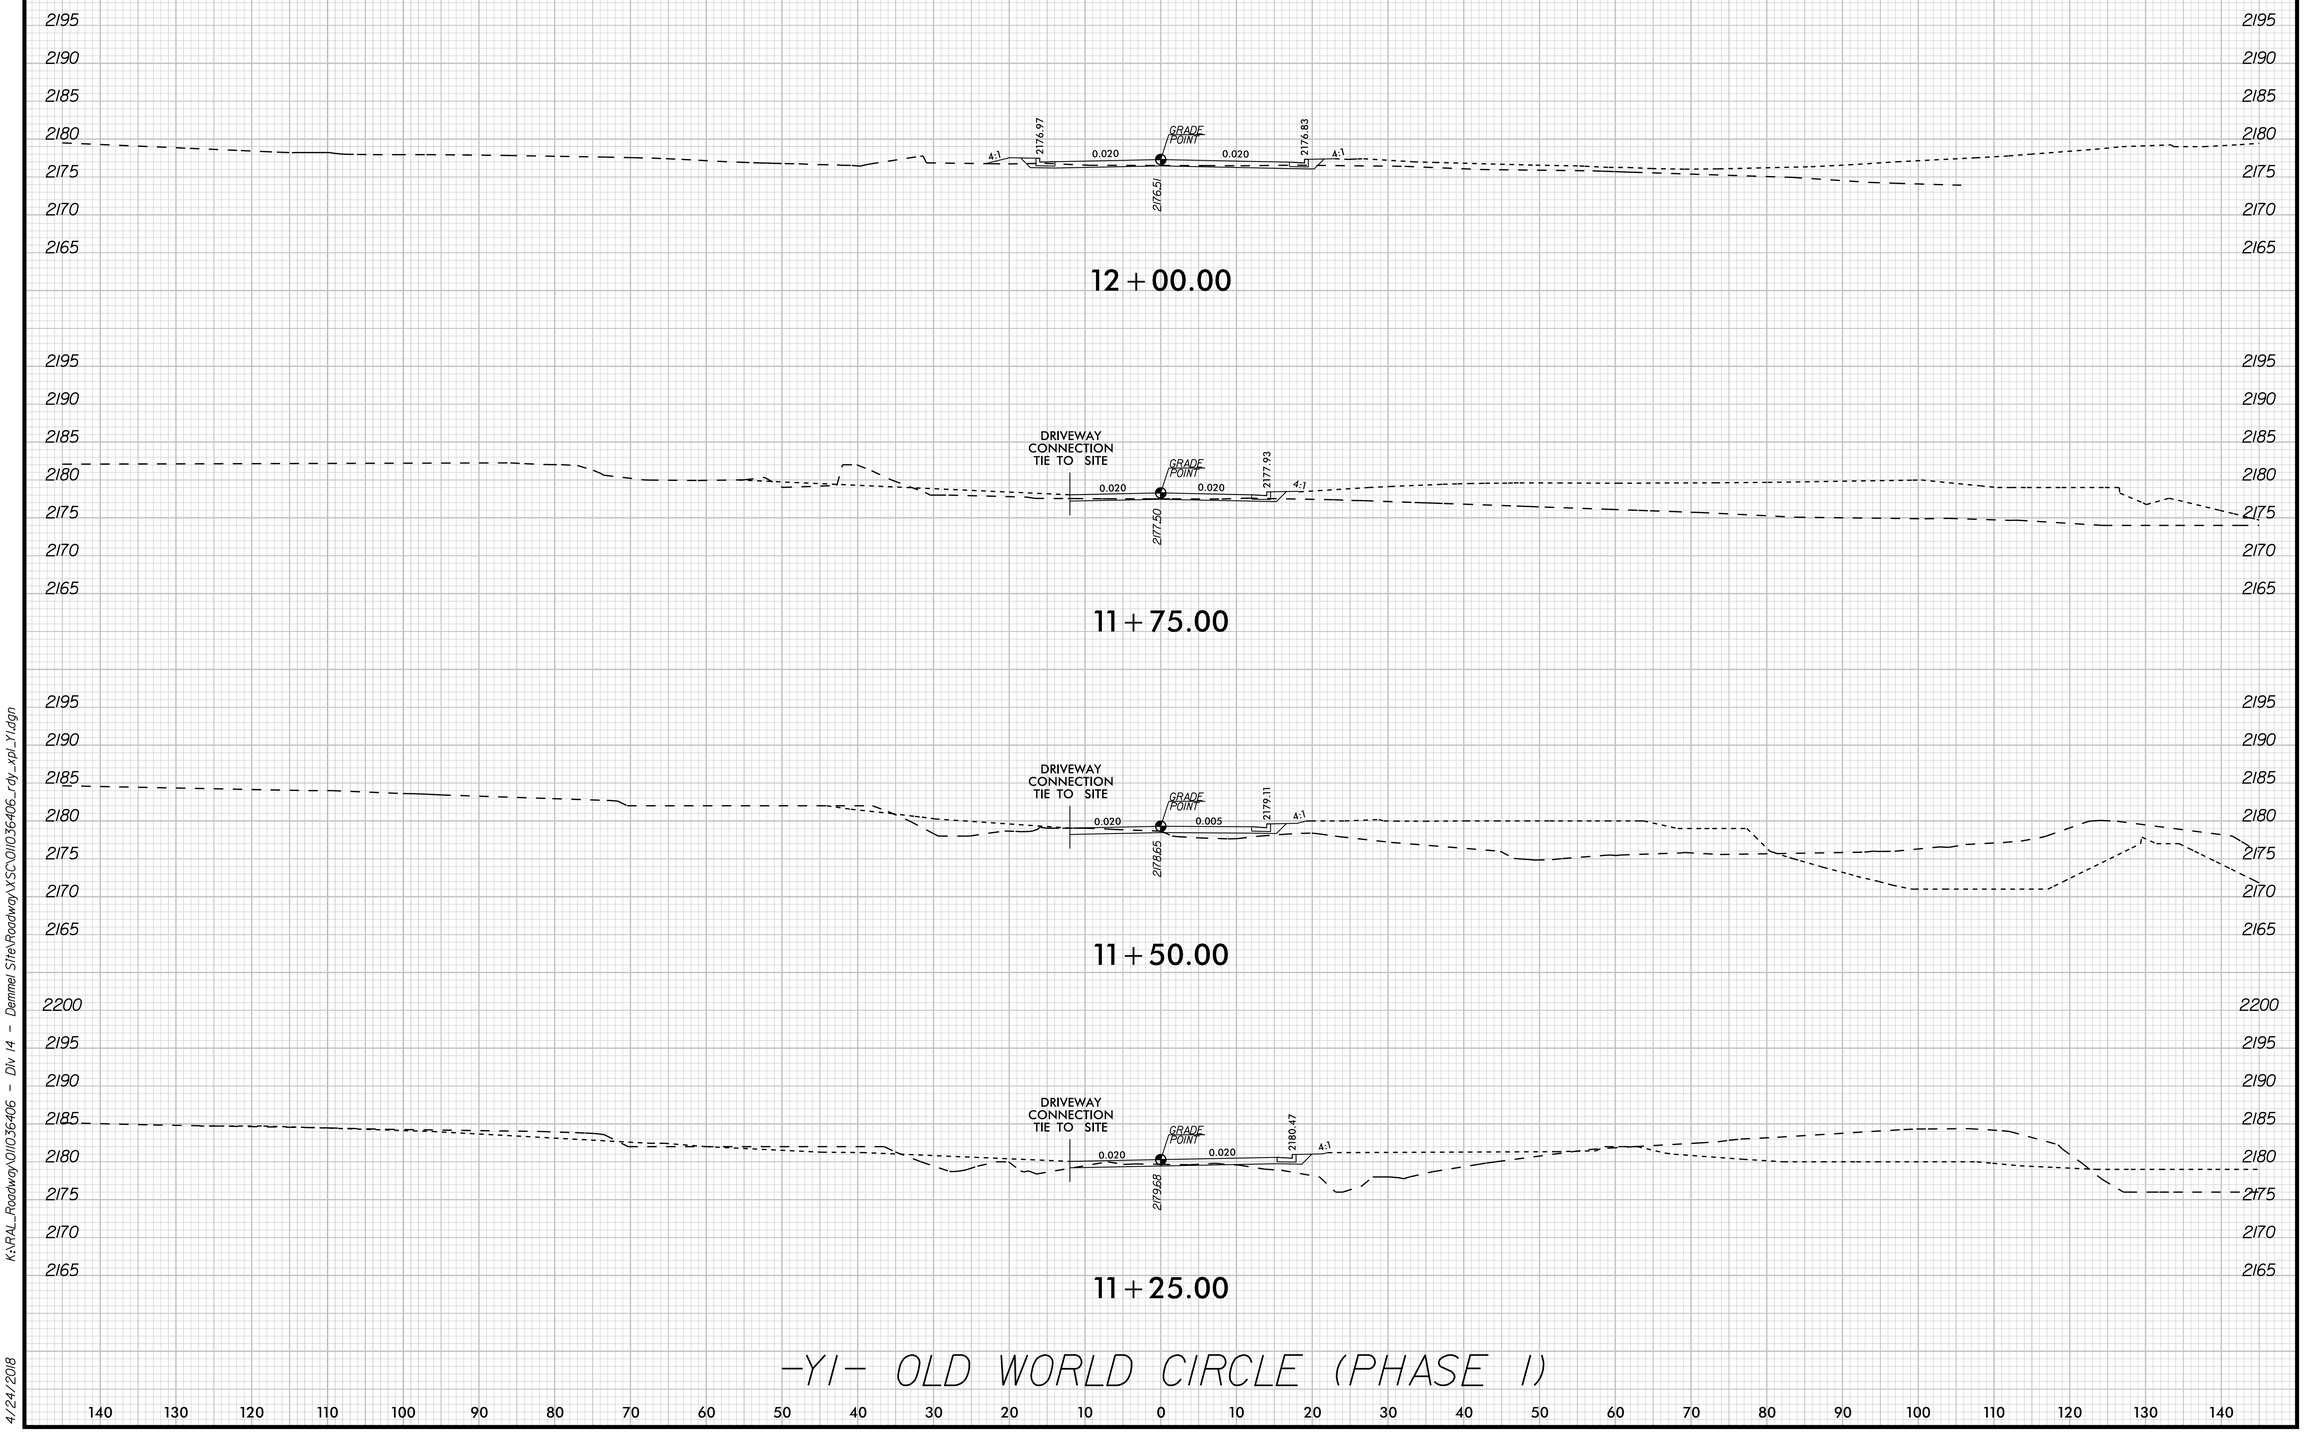

-Y1- OLD WORLD CIRCLE (PHASE 1)

K:\RAL_Roadway\011036406 - Div 14 - Dennis Site\Roadway\XSC\011036406_rdy_xpl_Y1.dgn

4/24/2018

DocuSign Envelope ID: 80C1536E-B611-42FF-BF50-A31450E64A41

0 5 10	PROJ. REFERENCE NO.	SHEET NO.
	011036406	X-10

NORTH CAROLINA PROFESSIONAL SEAL ENGINEER CHARLES A. NUCKOLS III
DocuSigned by: Charles A. Nuckols III B16 3DDDCA0F0C2D4B
4/25/2018

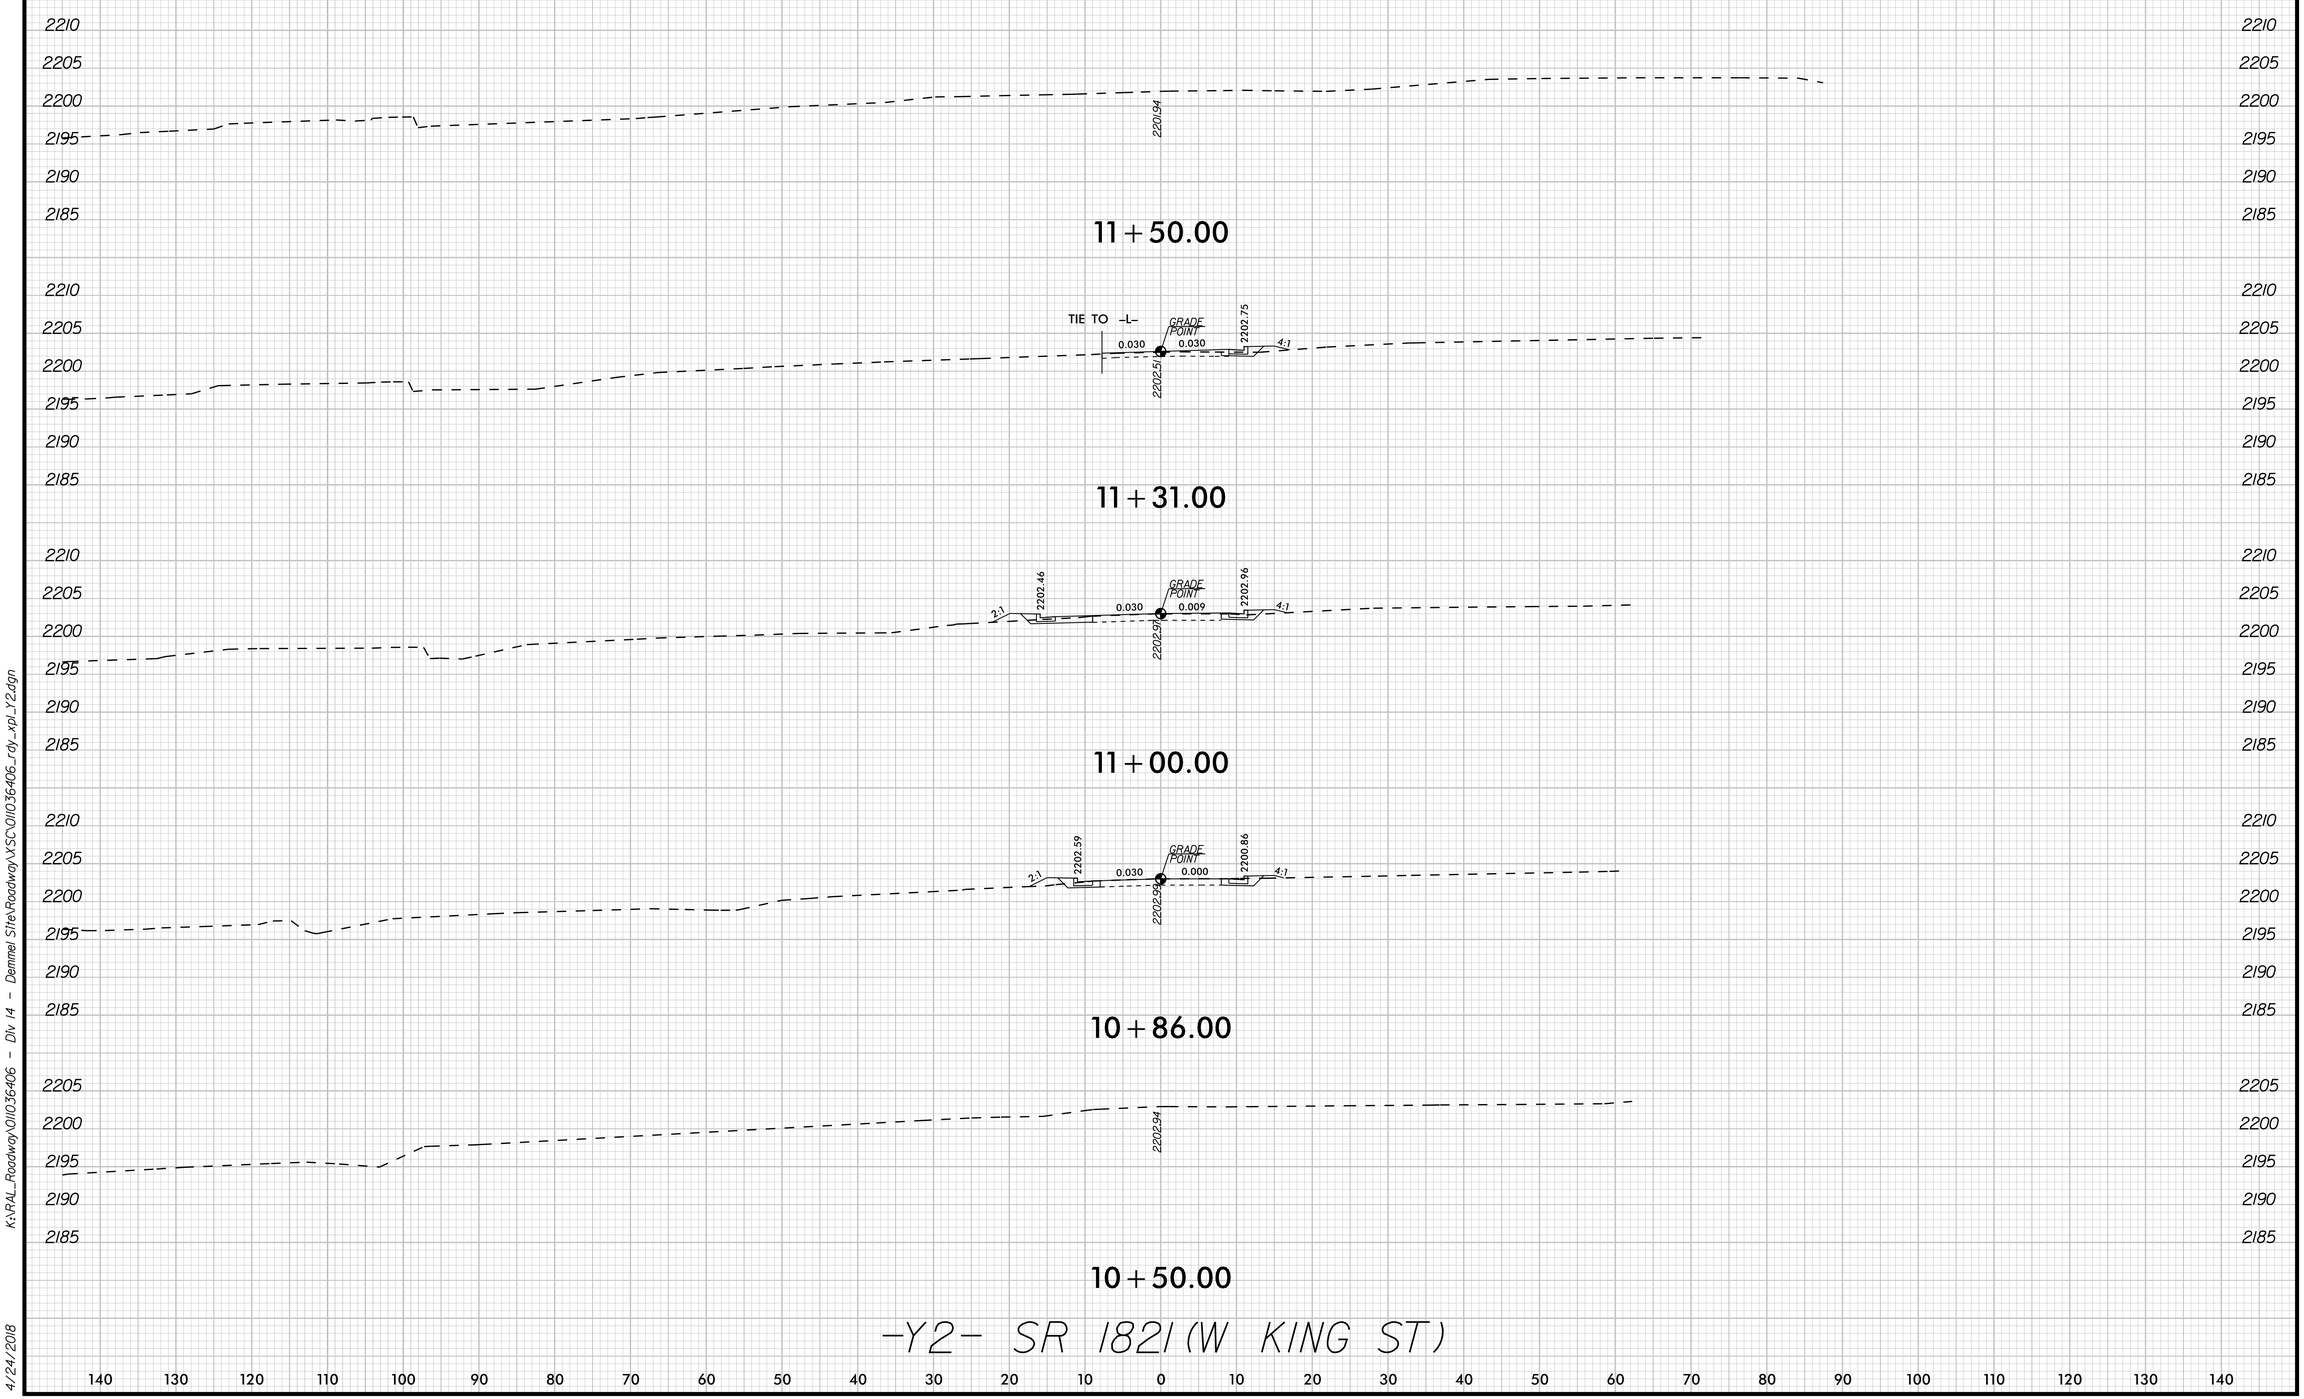

K:\RAL_Roadway\011036406 - Div 14 - Demmel Site\Roadway\XSC\011036406_rdy_xpl_Y2.dgn

4/24/2018