PROJECT REFERENCE NO.		SHEET NO.
2016CPT.14.02.10871.1		1
STATE PROJECT	F.A. PROJECT NO.	DESCRIPTION
2016CPT.14.02.10871.1		

SWAIN COUNTY

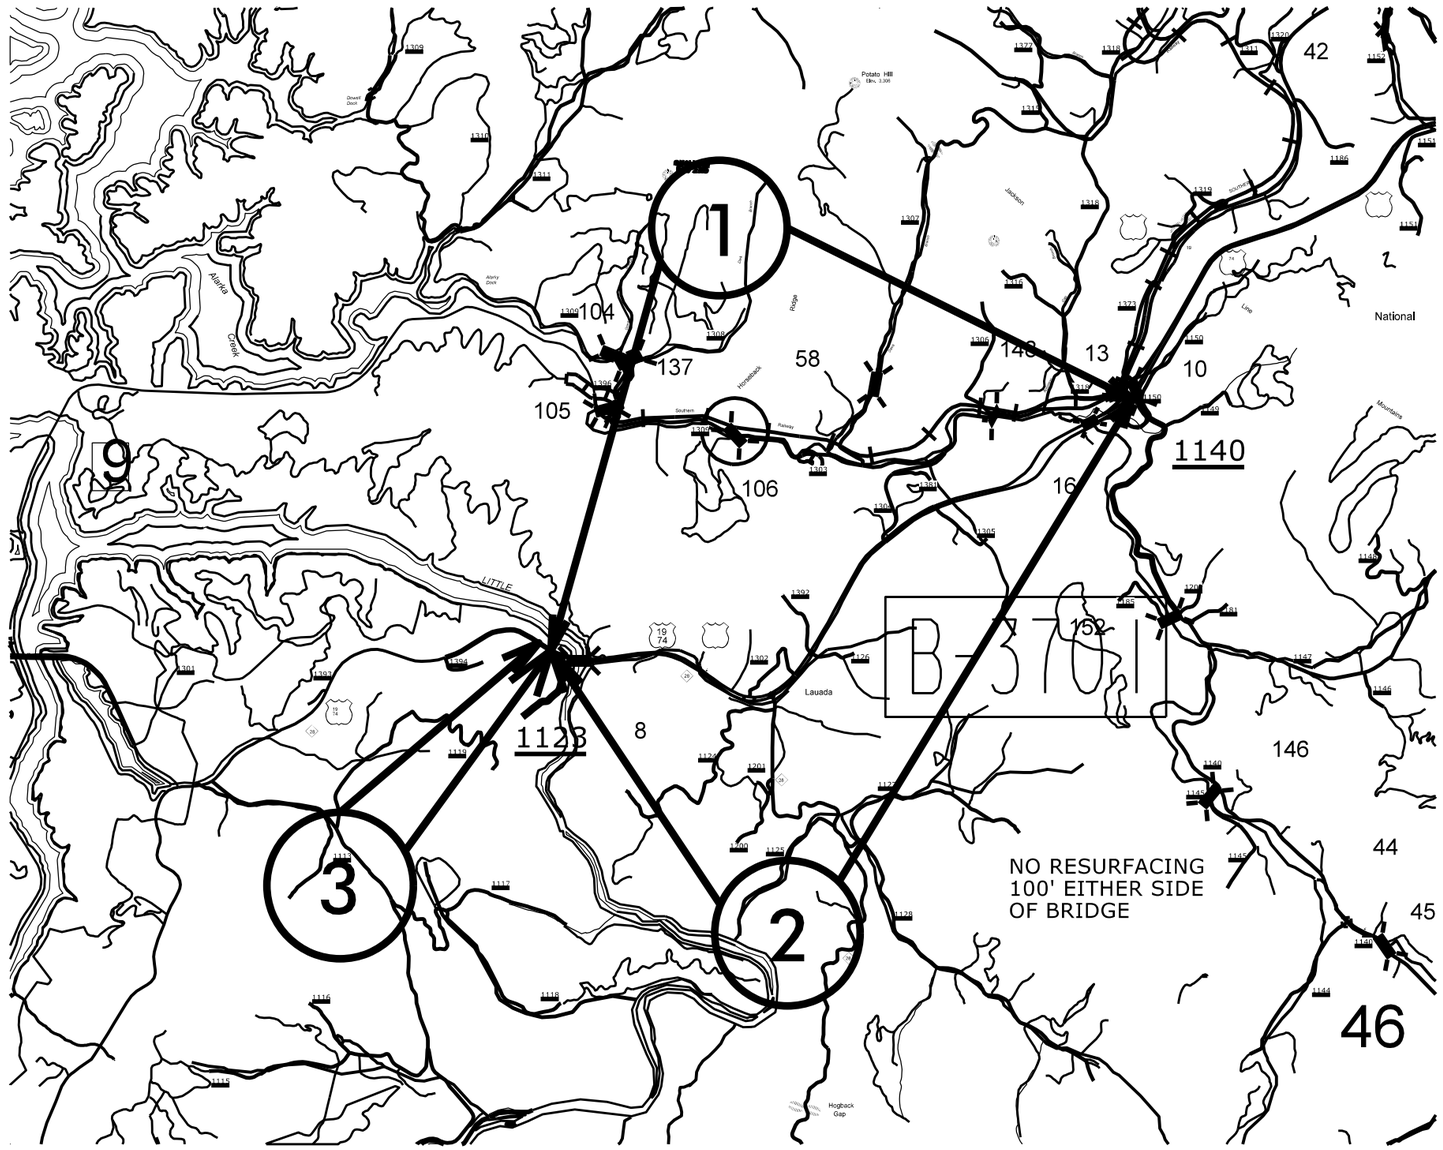

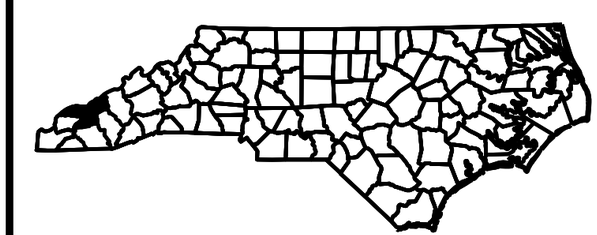

TIP PROJECT: N/A

CONTRACT: DN00420