STATE	STATE PROJECT REFERENCE NO.	SHEET NO.	TOTAL SHEETS
N.C.	WBS#: 14C.020107	1	

STATE PROJ. NO.	F. A. PROJ. NO.	DESCRIPTION

STATE OF NORTH CAROLINA
DIVISION OF HIGHWAYS

CHEROKEE COUNTY

LOCATION: SR 1688 FROM INTERSECTION WITH NC 60 TO END OF STATE MAINTENANCE

TYPE OF WORK: ABC, BASE SHAPING & STABILIZATION, ASPHALT PAVING, SHOULDER RECONSTRUCTION, PAVEMENT MARKING

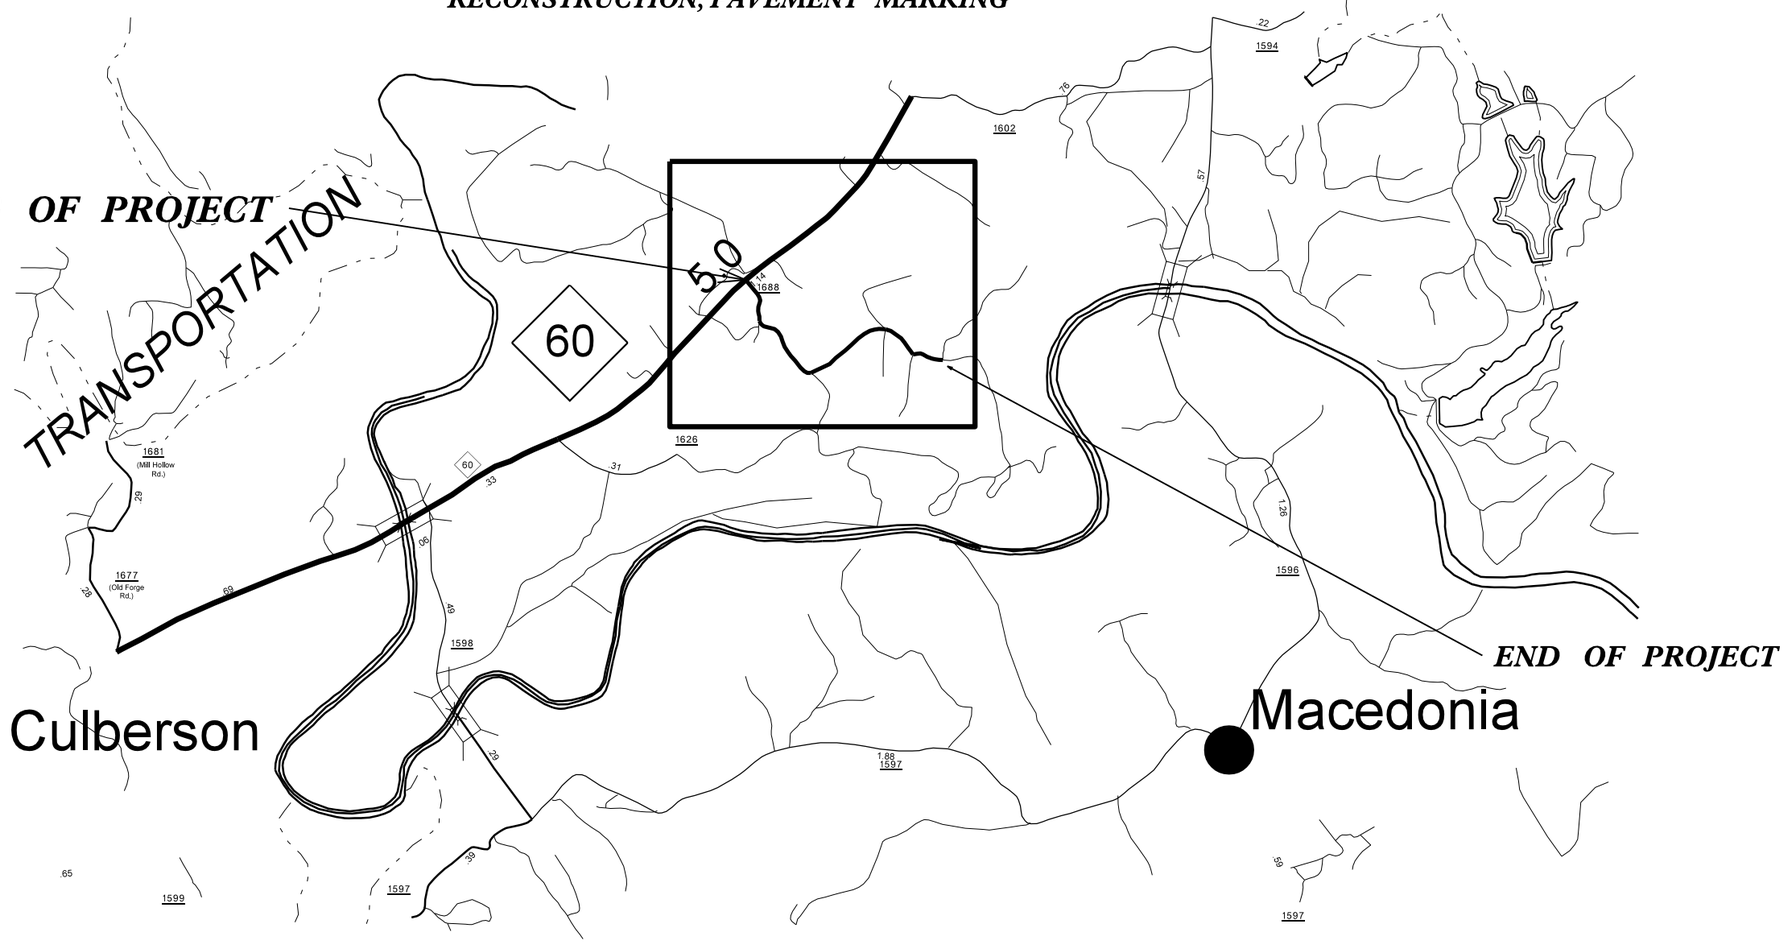

CONTRACT: DN00395 PROJECT: WBS#: 14C.020107

GRAPHIC SCALES

50 25 0 50 100
PLANS

PROJECT LENGTH

TOTAL LENGTH STATE PROJECT = .68 MILES

Prepared In the Office of:
DIVISION OF HIGHWAYS
191 Robbinsville Rd., Andrews, NC 28901

2012 STANDARD SPECIFICATIONS

RIGHT OF WAY DATE:

LETTING DATE:

WESLEY GRINDSTAFF, P.E.
PROJECT ENGINEER

ADAM DOCKERY
PROJECT DESIGN ENGINEER

HYDRAULICS ENGINEER

SIGNATURE: P.E.

ROADWAY DESIGN ENGINEER

SIGNATURE: P.E.

STATE OF NORTH CAROLINA DEPARTMENT OF TRANSPORTATION