PROJECT REFERENCE NO.	SHEET NO.
44157.3.1	EC-4

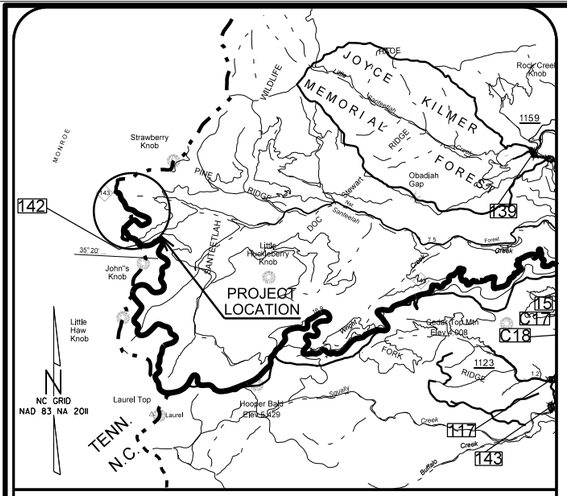

VICINITY MAP SITE 2

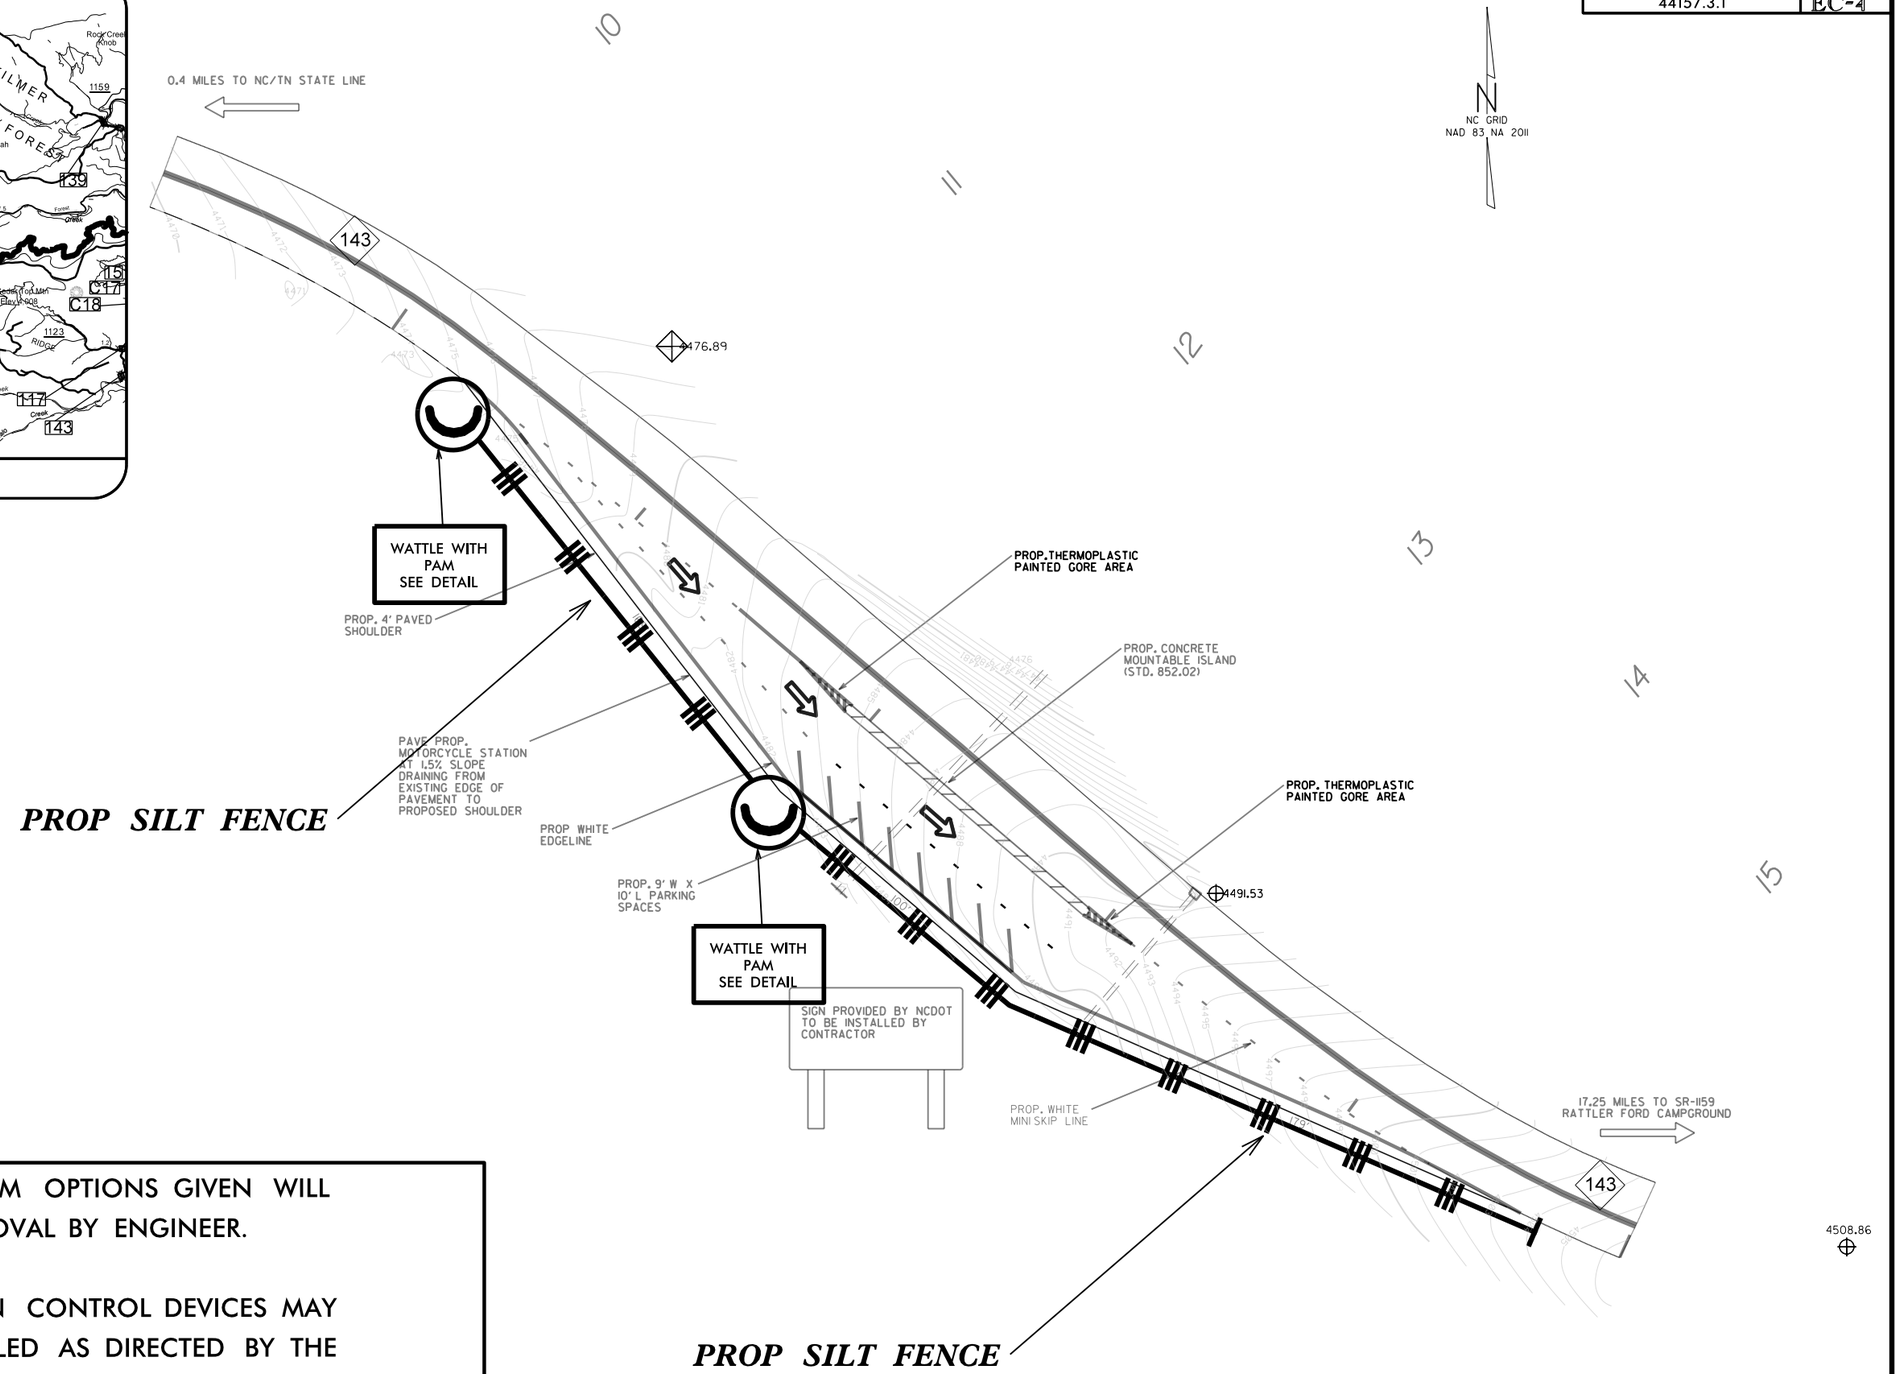

NOTES: ANY DEVIATION FROM OPTIONS GIVEN WILL REQUIRE PRIOR APPROVAL BY ENGINEER.

ADDITIONAL EROSION CONTROL DEVICES MAY NEED TO BE INSTALLED AS DIRECTED BY THE ENGINEER.

50' 0' 50' 100' 150'

GRAPHIC SCALE

SITE 2