PROJECT REFERENCE NO.	SHEET NO.
44157.3.1	5

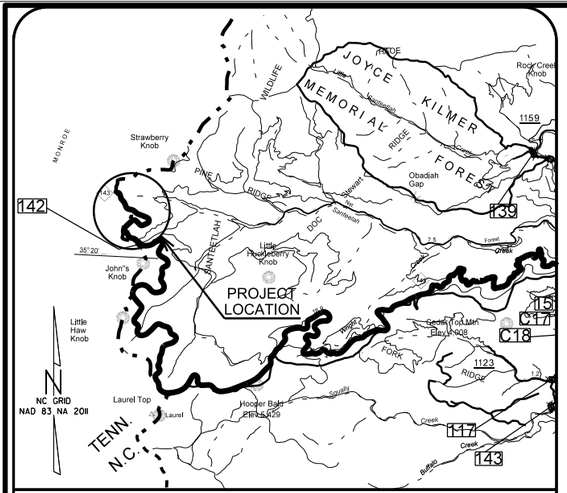

VICINITY MAP SITE 2

ESTIMATED QUANTITIES

ITEM	QTY
ABC:	450 TONS
S9.5B ASPHALT:	115 TONS
STRIPING:	1036 LF
SYMBOLS:	3 EA
CONCRETE MOUNTABLE ISLAND:	35 SY

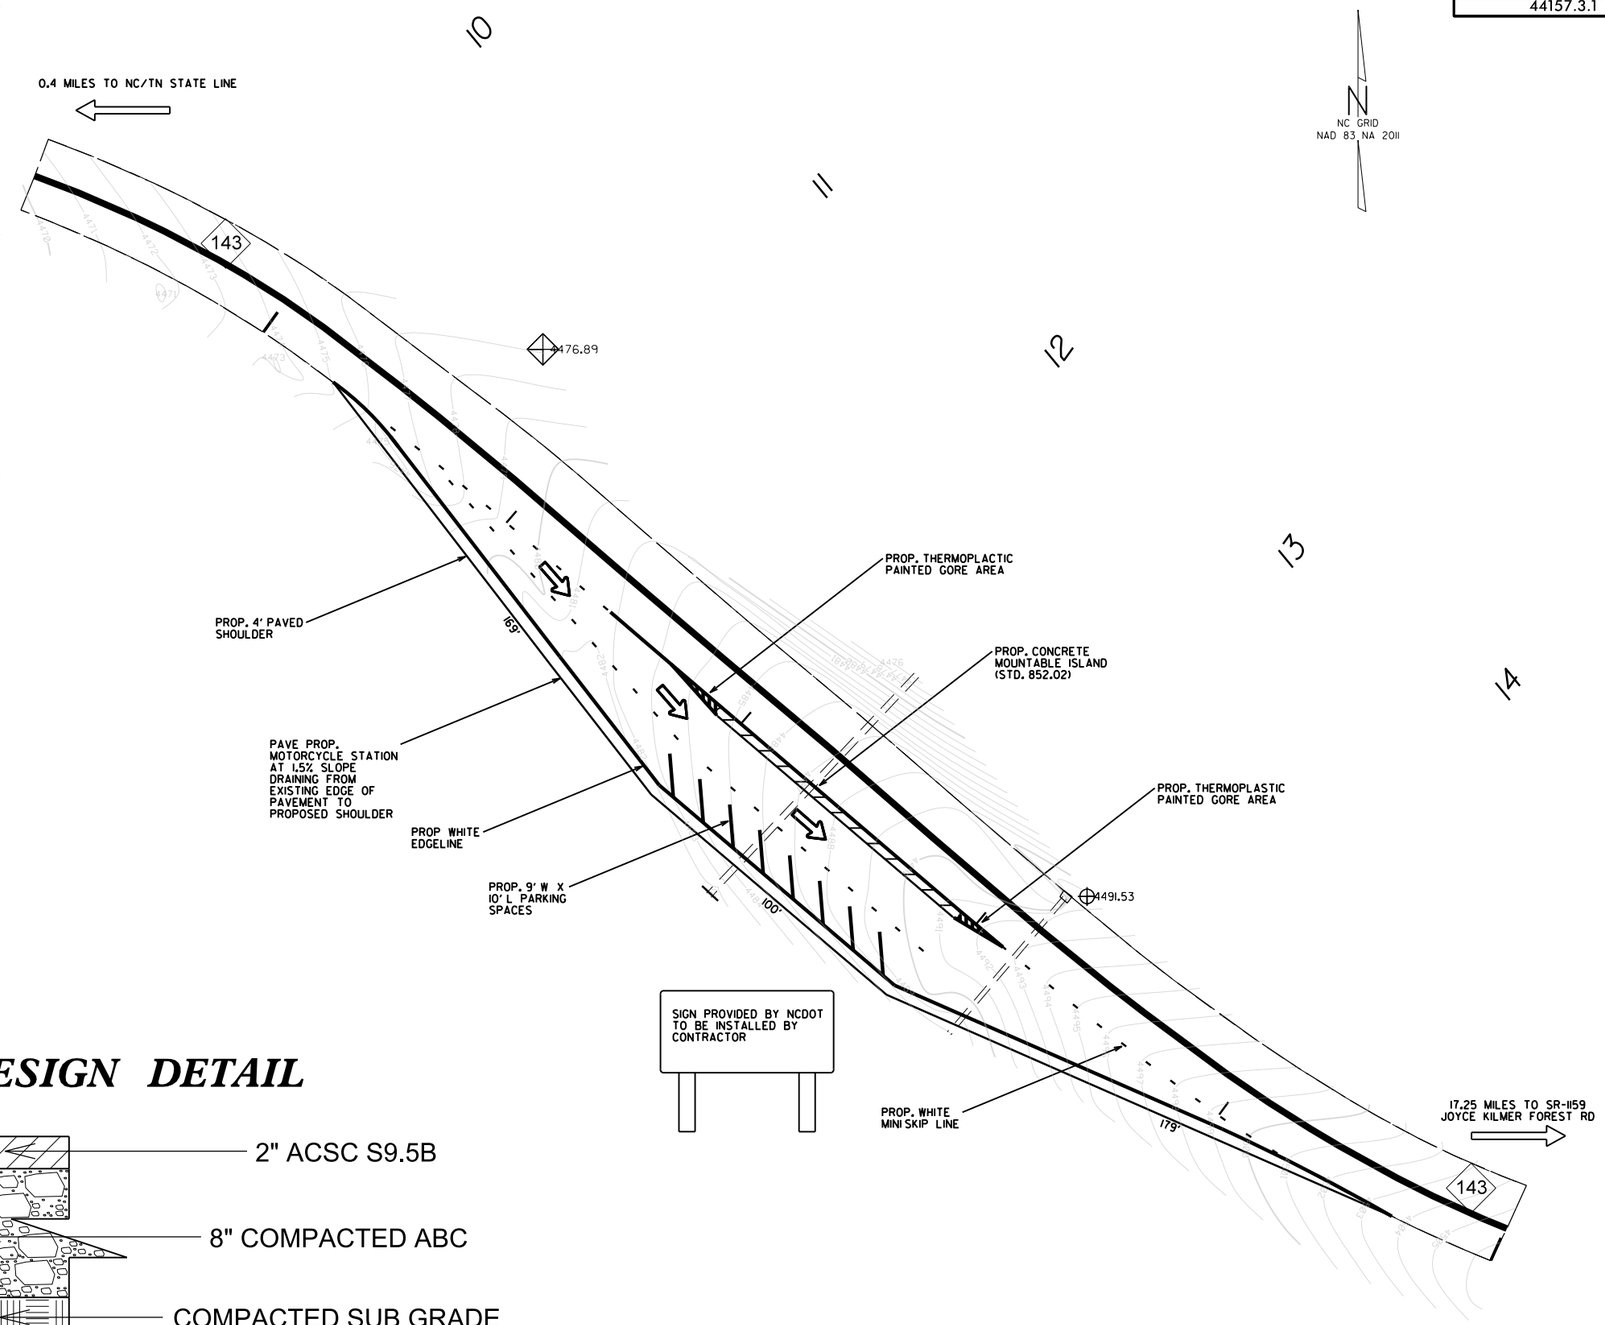

PAVEMENT DESIGN DETAIL

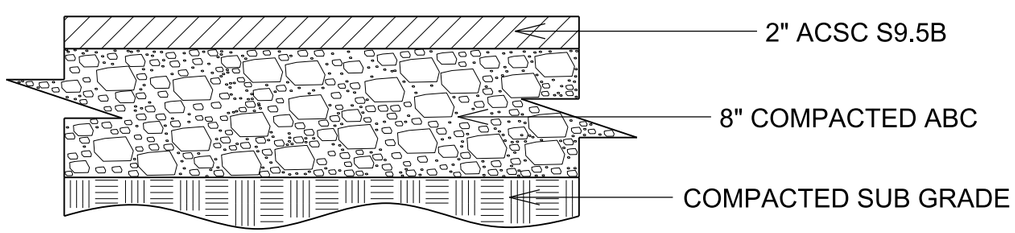

50' 0' 50' 100' 150'

GRAPHIC SCALE

SITE 2