SCOPE OF WORK:

REMOVE ENCASEMENTS FROM EXISTING PILES.

CUT-OUT AND REPAIR AREAS OF SECTION LOSS IN EXISTING PILES.

PRIME AND PAINT EXISTING PILES.

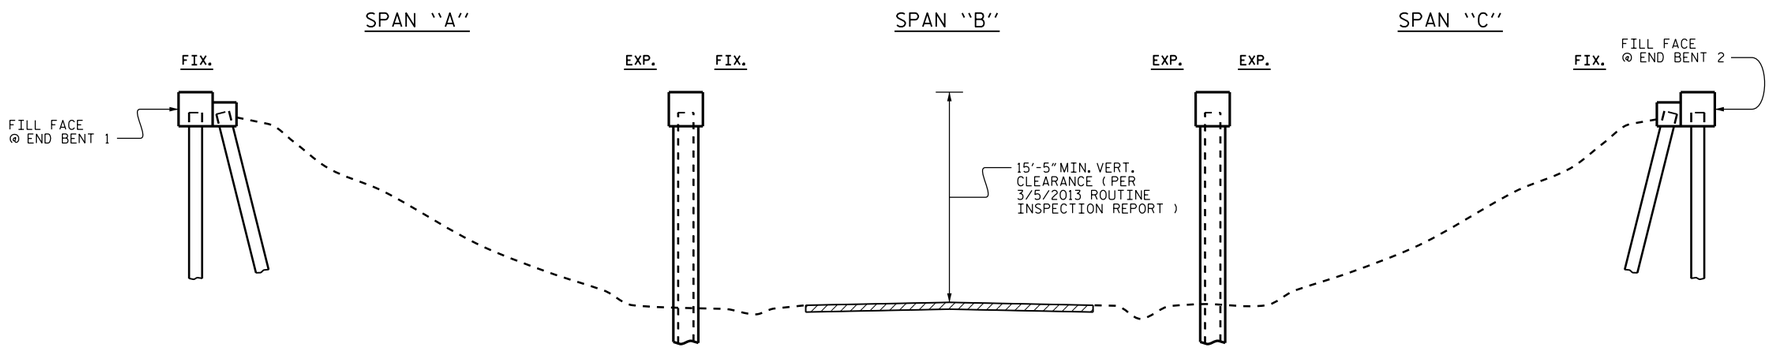

SECTION ALONG ℄ EASTBOUND TRAVEL LANES

(SECTIONS TAKEN AT RIGHT ANGLES)

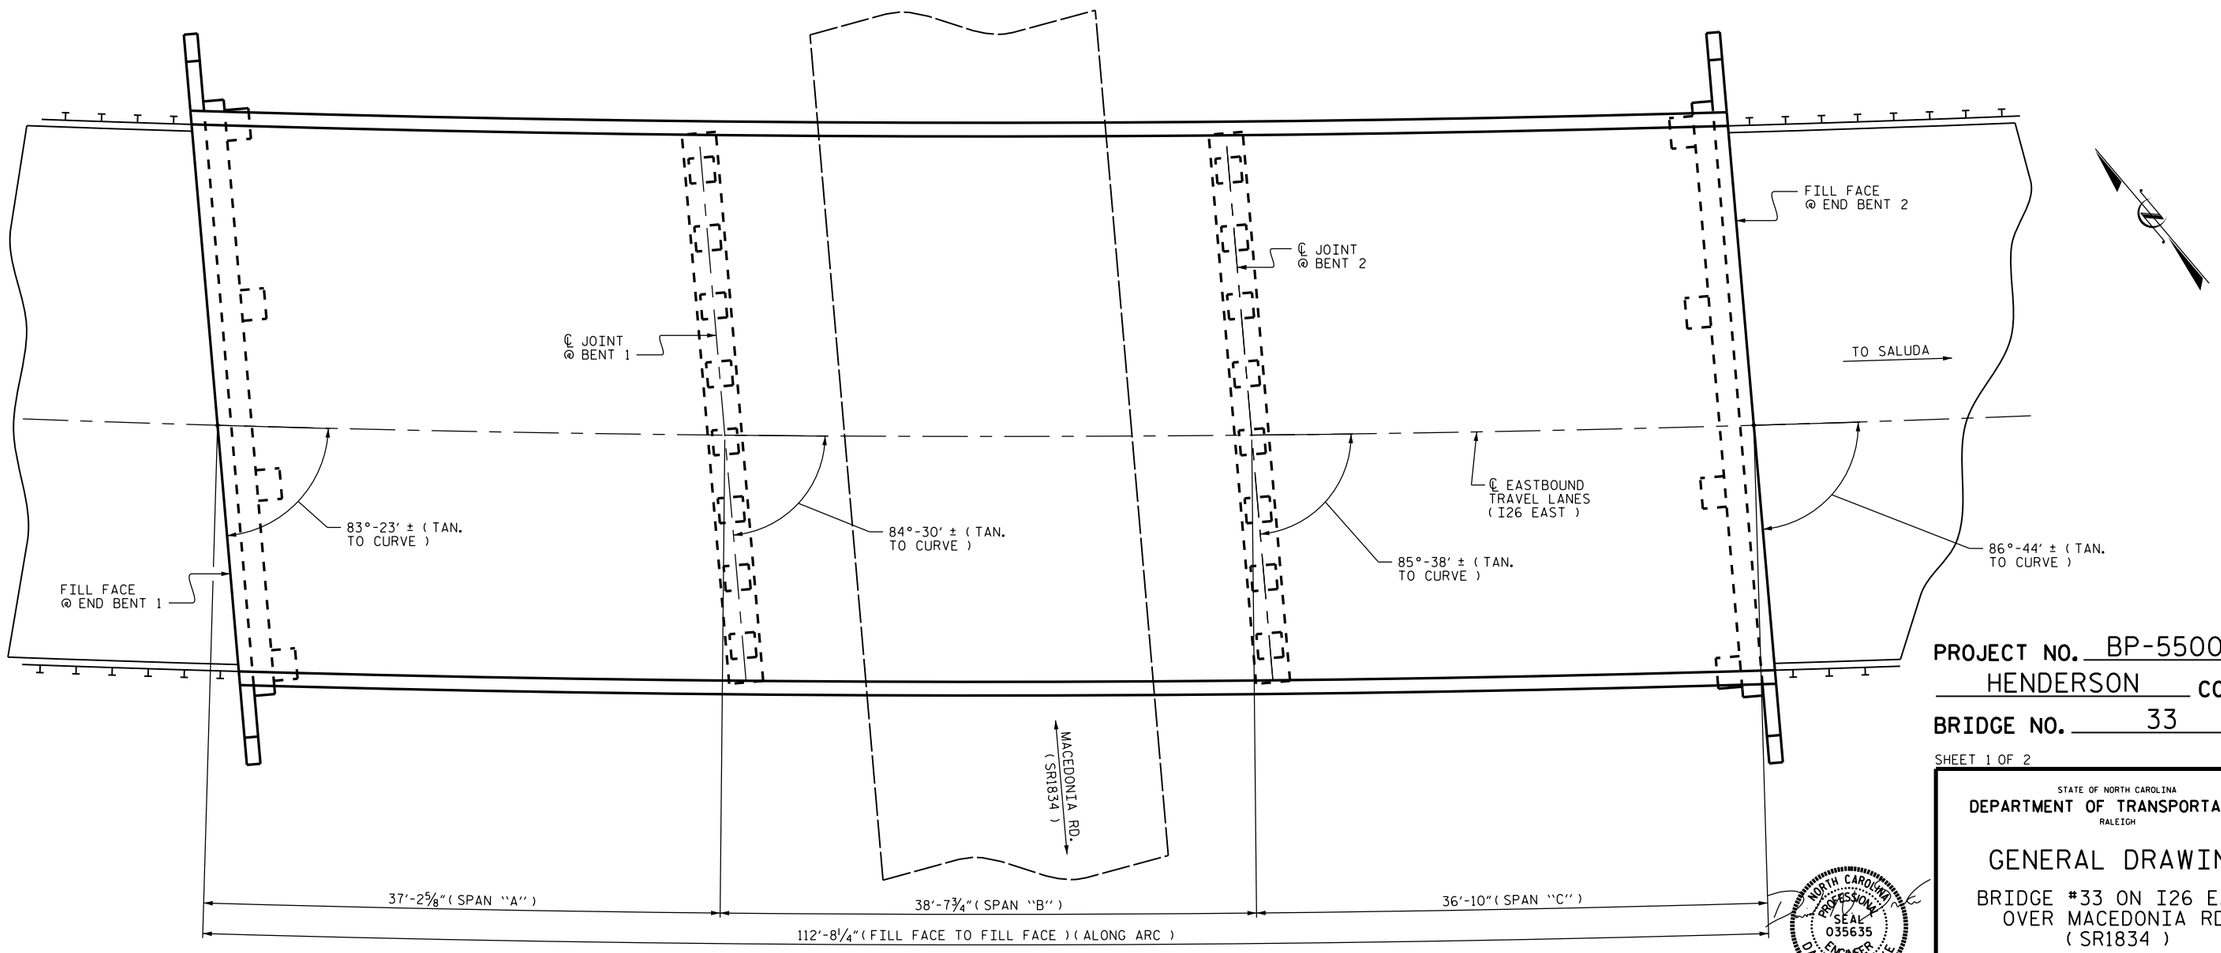

PLAN

(PILES NOT SHOWN FOR CLARITY)

NORTH CAROLINA PROFESSIONAL SEAL 035635 ENGINEER DAVID N. SNOKE
4/14/14

PROJECT NO. BP-5500BB

HENDERSON **COUNTY**

BRIDGE NO. 33

SHEET 1 OF 2

STATE OF NORTH CAROLINA
DEPARTMENT OF TRANSPORTATION
RALEIGH

GENERAL DRAWING

BRIDGE #33 ON I26 EAST OVER MACEDONIA RD. (SR1834)

REVISIONS						SHEET NO.
NO.	BY:	DATE:	NO.	BY:	DATE:	S-16
1			3			TOTAL SHEETS
2			4			19

DRAWN BY :	P.C. BREWER	DATE :	2/14
CHECKED BY :	D.N. SNOKE	DATE :	3/14
DESIGN ENGINEER OF RECORD:	-	DATE :	-

14-APR-2014 10:51
S:\PRS\POC\Squad C\Preservation_Projects\BP-5500\BB\Henderson_30\440033_SD_GD.dgn
pbrewer