PROJ. REFERENCE NO.	SHEET NO.
BP-5500DD	TMP-8

HDR Engineering, Inc. of the Carolinas
3733 National Drive, Suite 207 Raleigh, N.C. 27612
N.C.B.E.L.S. License Number: F-0116

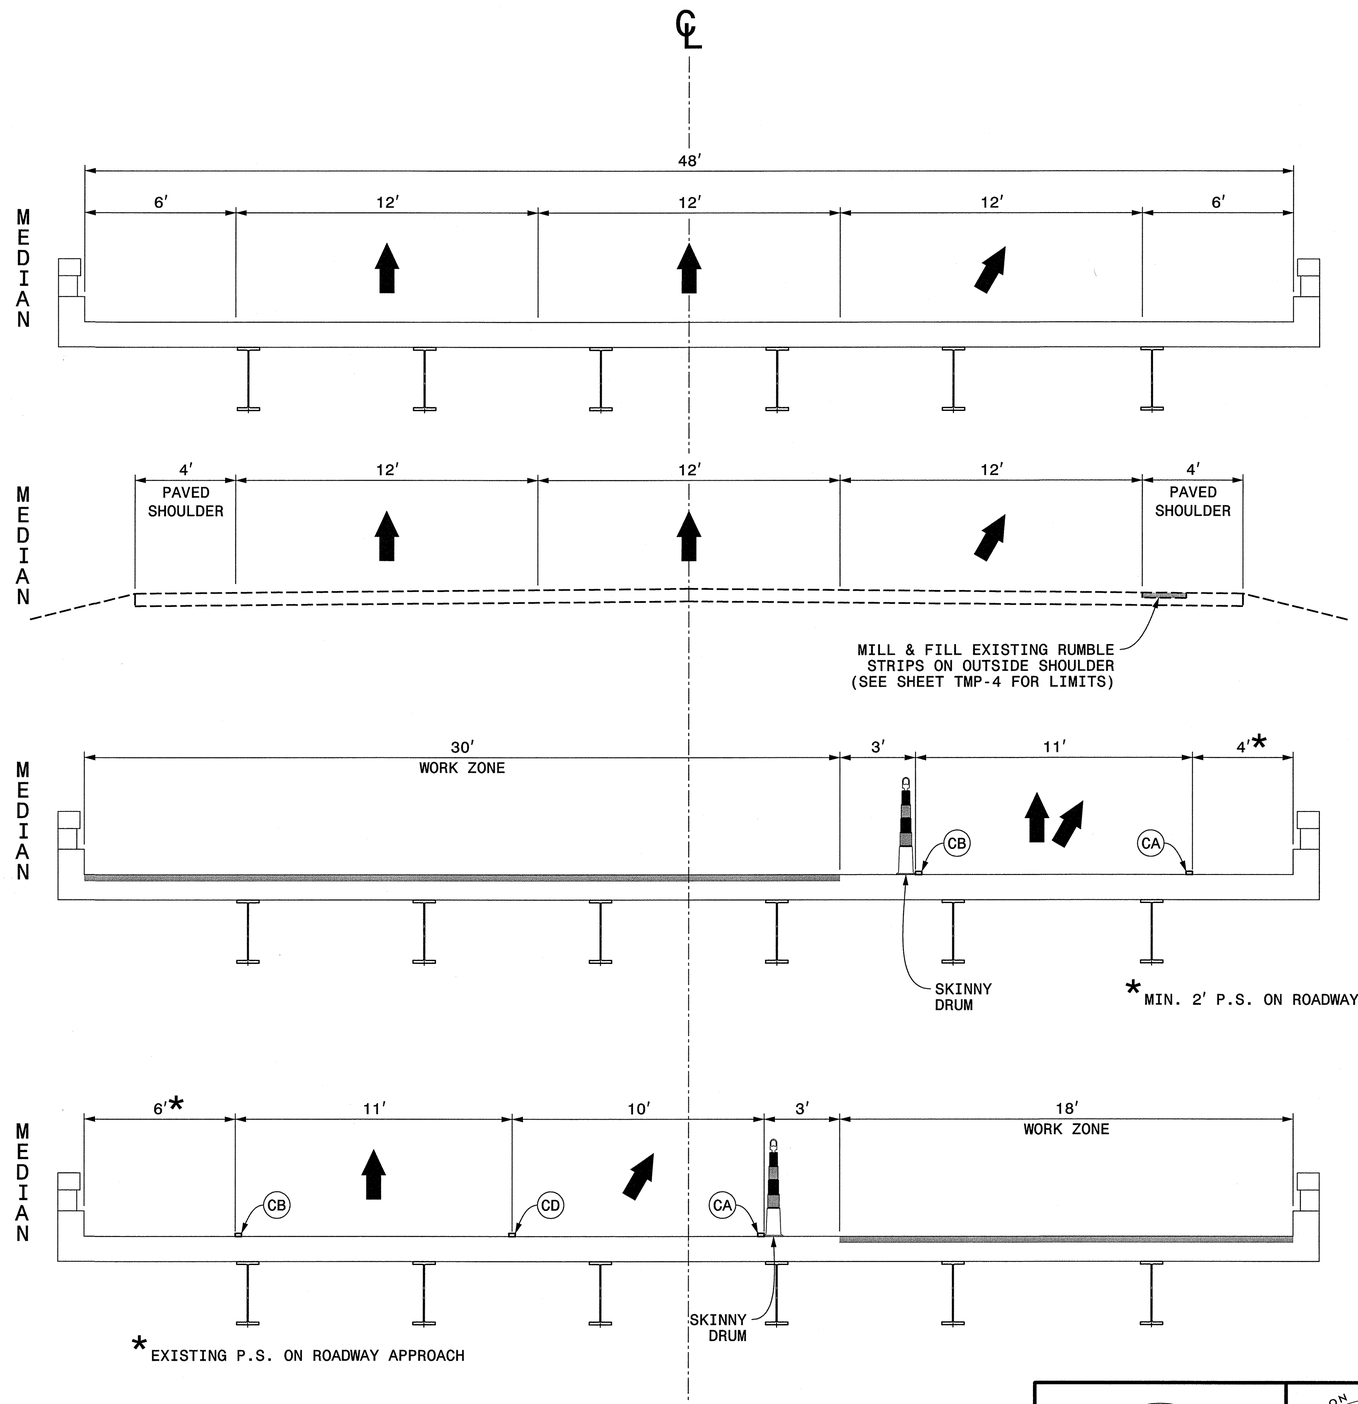

SEAL

NORTH CAROLINA PROFESSIONAL SEAL 033789 ENGINEER MICHELLE WARD

12/9/13

DIVISION OF HIGHWAYS · STATE OF NORTH CAROLINA · DEPARTMENT OF TRANSPORTATION · WORK ZONE TRAFFIC CONTROL

BRIDGE NO. 16
SWAIN COUNTY
(US 19/74 EB
OVER ALARKA RIVER)
TYPICAL SECTIONS

PLOT DRIVER: NCDOT_pdf_mono_eng_50.plt PENTABLE: NCDOT_tcp.tbl
USER: gfaulkne DATE: 12/9/2013 TIME: 9:38:52 AM
FILE: pw:\\PWAPPTPA01:SouthEast_Tampa\Documents\000166\CON00179759\00000000000220965\06.00_Project_Design\BP-5500CC_DD_EE\Traffic\TrafficControl\TCP\BP-5500DD Swain\BP-5500DD_TMP_TMP-8.dgn