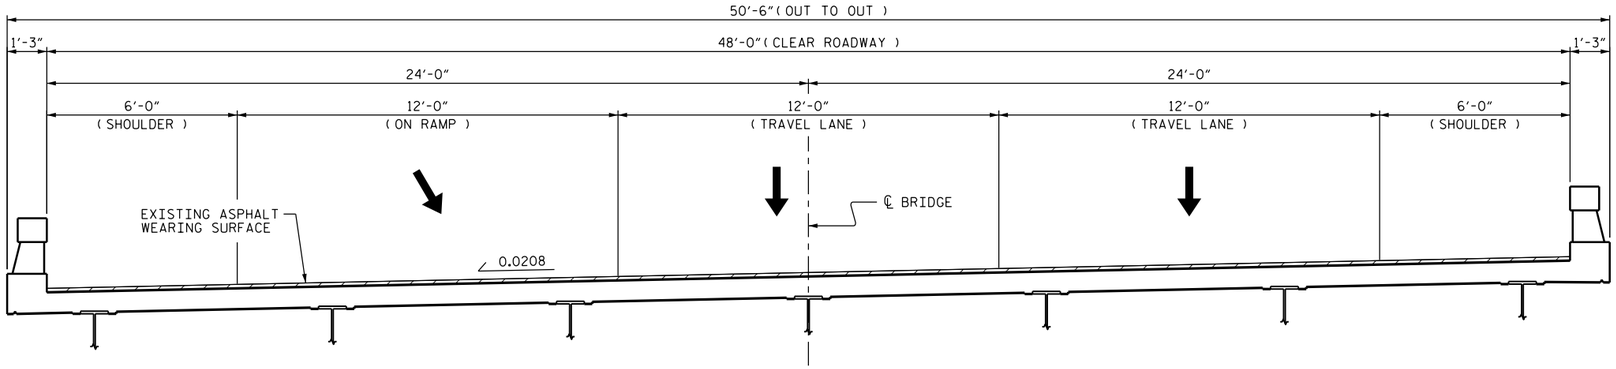

TYPICAL SECTION

(EXISTING)(LOOKING NORTH)

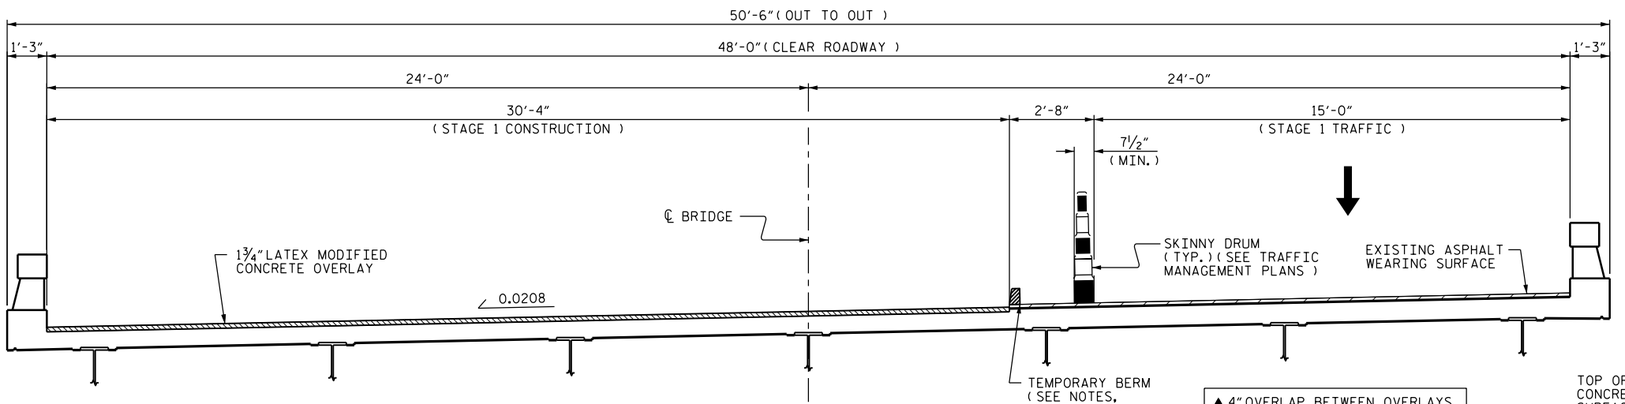

TYPICAL SECTION

(RIGHT LANE WORK ZONE)(LOOKING NORTH)

▲ 4" OVERLAP BETWEEN OVERLAYS

PREVIOUSLY POURED LMC
TO BE HYDRO-DEMOLITIONED
& RECAST WITH LMC

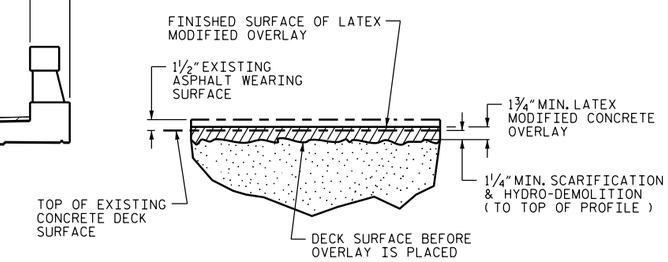

DETAIL FOR LATEX MODIFIED CONCRETE OVERLAY

(FINISHED SURFACE OF THE LATEX MODIFIED CONCRETE OVERLAY IS APPROX. 1" BELOW THE SURFACE OF THE EXISTING ASPHALT WEARING SURFACE)

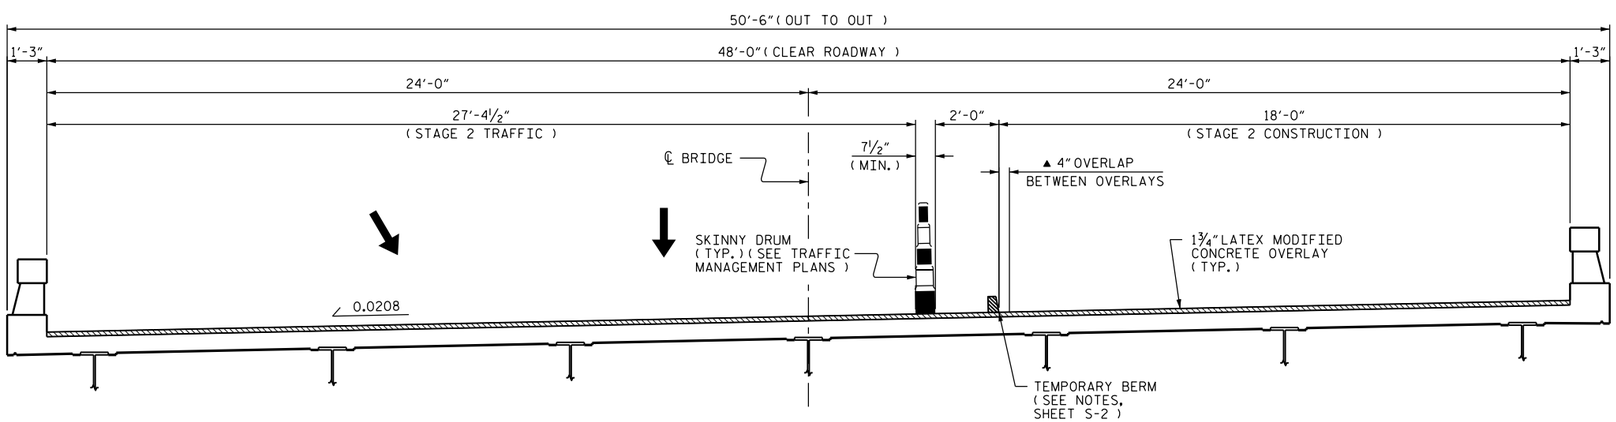

TYPICAL SECTION

(LEFT LANE WORK ZONE)(LOOKING NORTH)

PROJECT NO. BP-5500DD

SWAIN COUNTY

BRIDGE NO. 13

STATE OF NORTH CAROLINA
DEPARTMENT OF TRANSPORTATION
RALEIGH

STAGING SEQUENCE

NORTH CAROLINA PROFESSIONAL SEAL 035635 ENGINEER DAVID N. SNOKE
4/21/14

REVISIONS						SHEET NO.
NO.	BY:	DATE:	NO.	BY:	DATE:	S-3
1			3			TOTAL SHEETS
2			4			24

DRAWN BY : P.C. BREWER DATE : 7/13
CHECKED BY : D.N. SNOKE DATE : 4/14
DESIGN ENGINEER OF RECORD: - DATE : -

29-APR-2014 15:08
S:\PRS\POC\Squad C\Preservation_Projects\BP-5500\DD\SWAIN_13\860013_SD_LMC.dgn
pbrewer