PROJ. REFERENCE NO.	SHEET NO.
BP-5500DD	TMP-6

HDR Engineering, Inc. of the Carolinas
3733 National Drive, Suite 207 Raleigh, N.C. 27612
N.C.B.E.L.S. License Number: F-0116

LEGEND

US 19 SB/74 WB ON-RAMP ROUTE

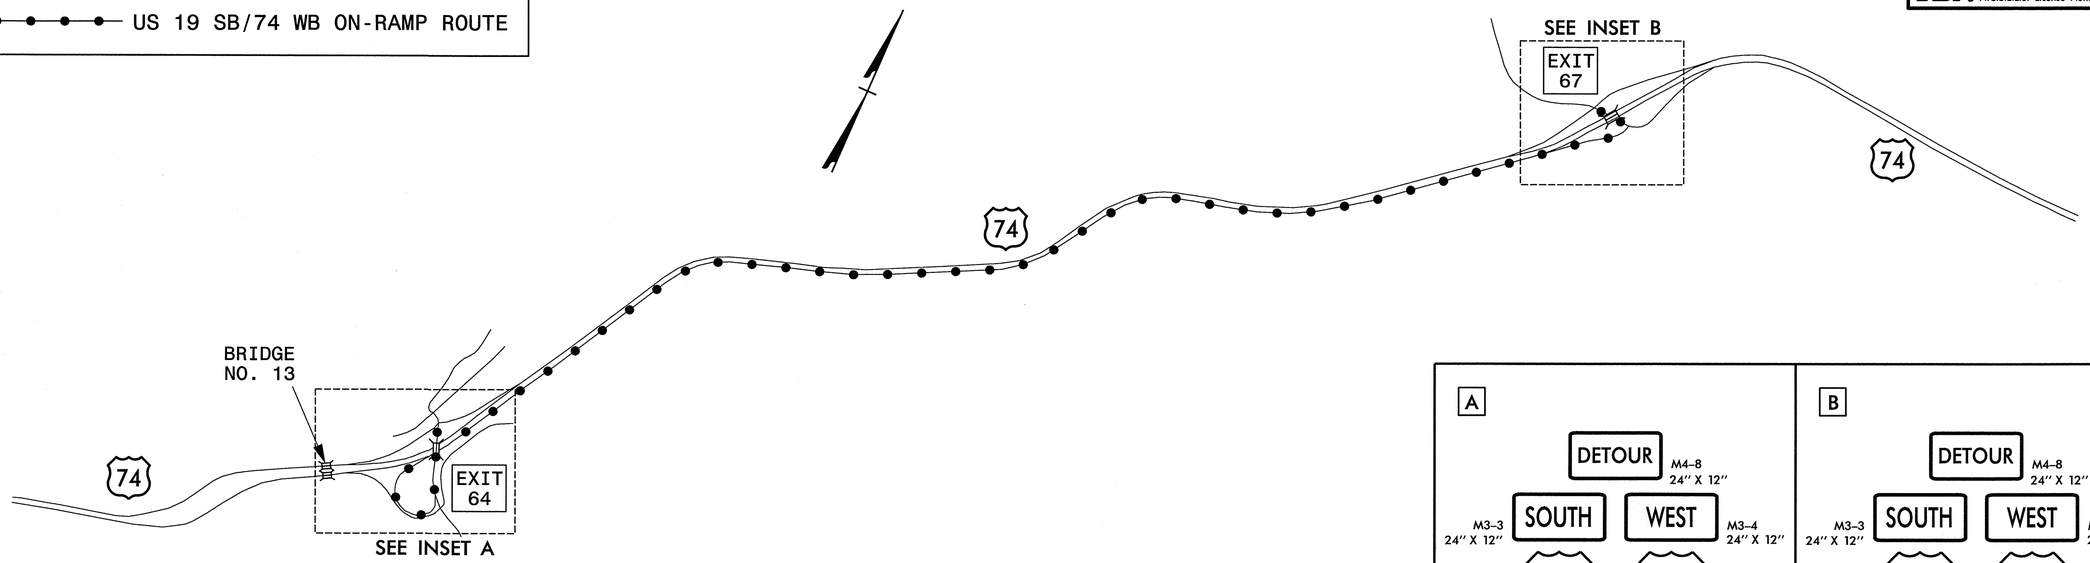

INSET A

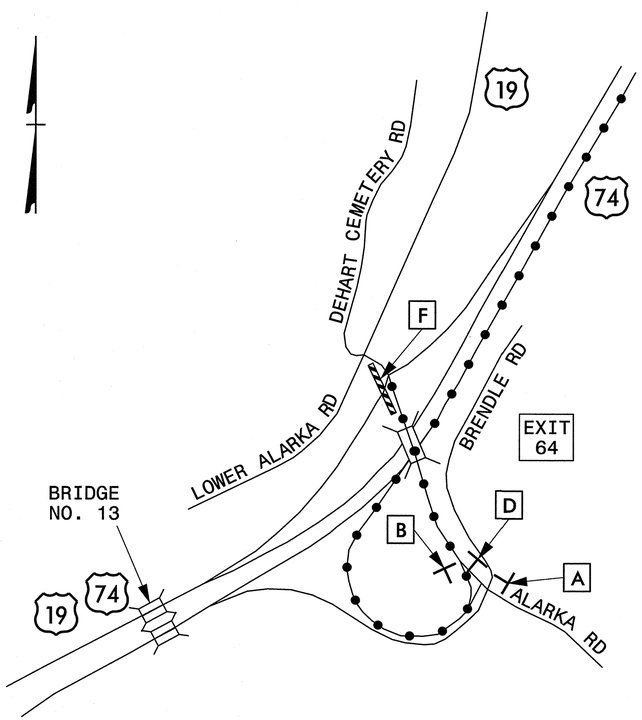

INSET B

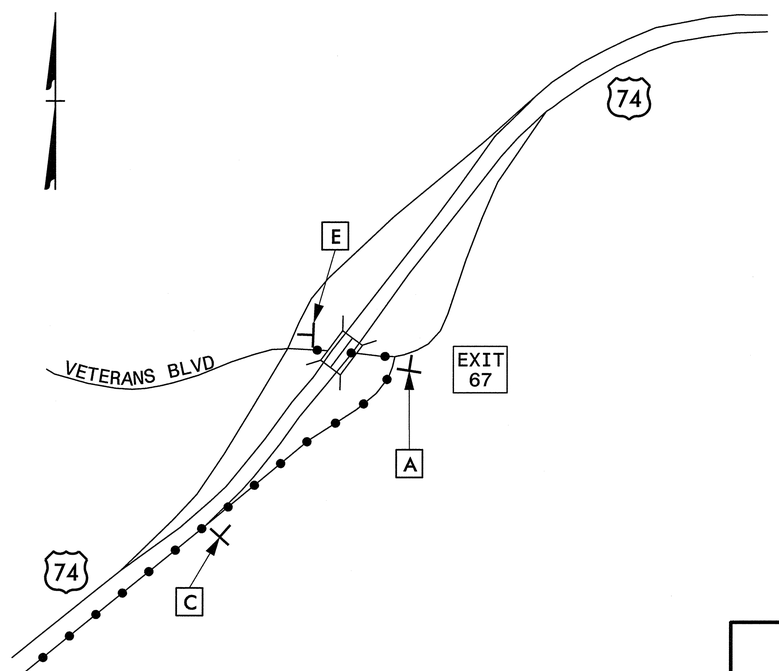

A

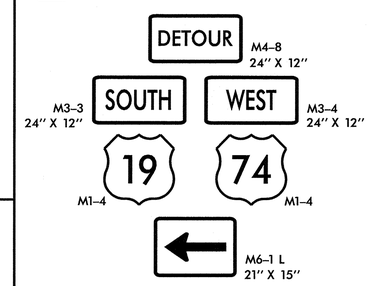

B

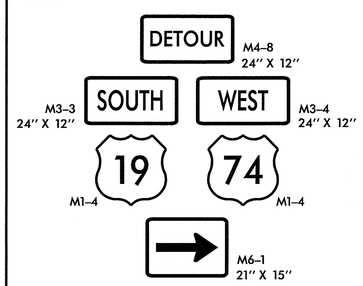

C

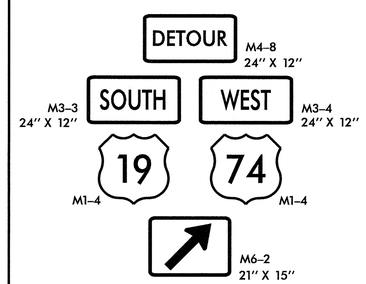

D

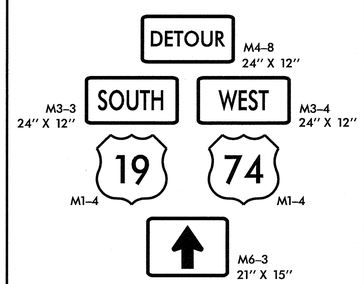

E

F

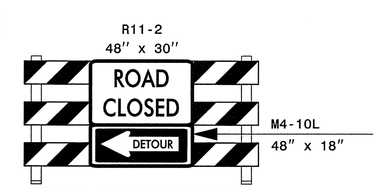

TYPE III BARRICADE

SEAL

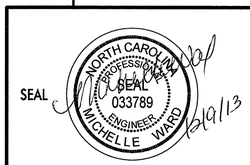

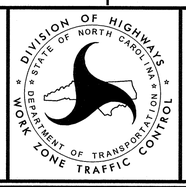

BRIDGE NO. 13
US 19 SB/74 WB ON-RAMP
DETOUR ROUTE

PLOT DRIVER: NCDOT_pdf_mono_eng_50.plt PENTABLE: NCDOT_tcp.tbl
USER: afaulkne DATE: 12/9/2013 TIME: 9:38:35 AM
FILE: pw:\\PWAPPTPA01:SouthEast_Tampa\Documents\00016\CON00797\59\0000000002209\65\06.00_Project_Design\BP-5500CC_DD_EE\Traffic\TrafficControl\TCP\BP-5500DD Swain\BP-5500DD_TMP_TMP-6.dgn