SPAN "A" QUANTITIES		
	ESTIMATE	ACTUAL
CLASS II SURFACE PREPARATION	1 SQ. YDS.	
CLASS III SURFACE PREPARATION	0 SQ. YDS.	
SCARIFYING BRIDGE DECK	250 SQ. YDS.	
HYDRO-DEMOLITION OF BRIDGE DECK	250 SQ. YDS.	

PAYMENT FOR CLASS II & CLASS III SURFACE PREPARATION IS BASED ON THE SQUARE FEET OF ADDITIONAL DEMOLITION REQUIRED FOLLOWING HYDRO-DEMOLITION OF THE BRIDGE DECK. SEE SPECIAL PROVISIONS.

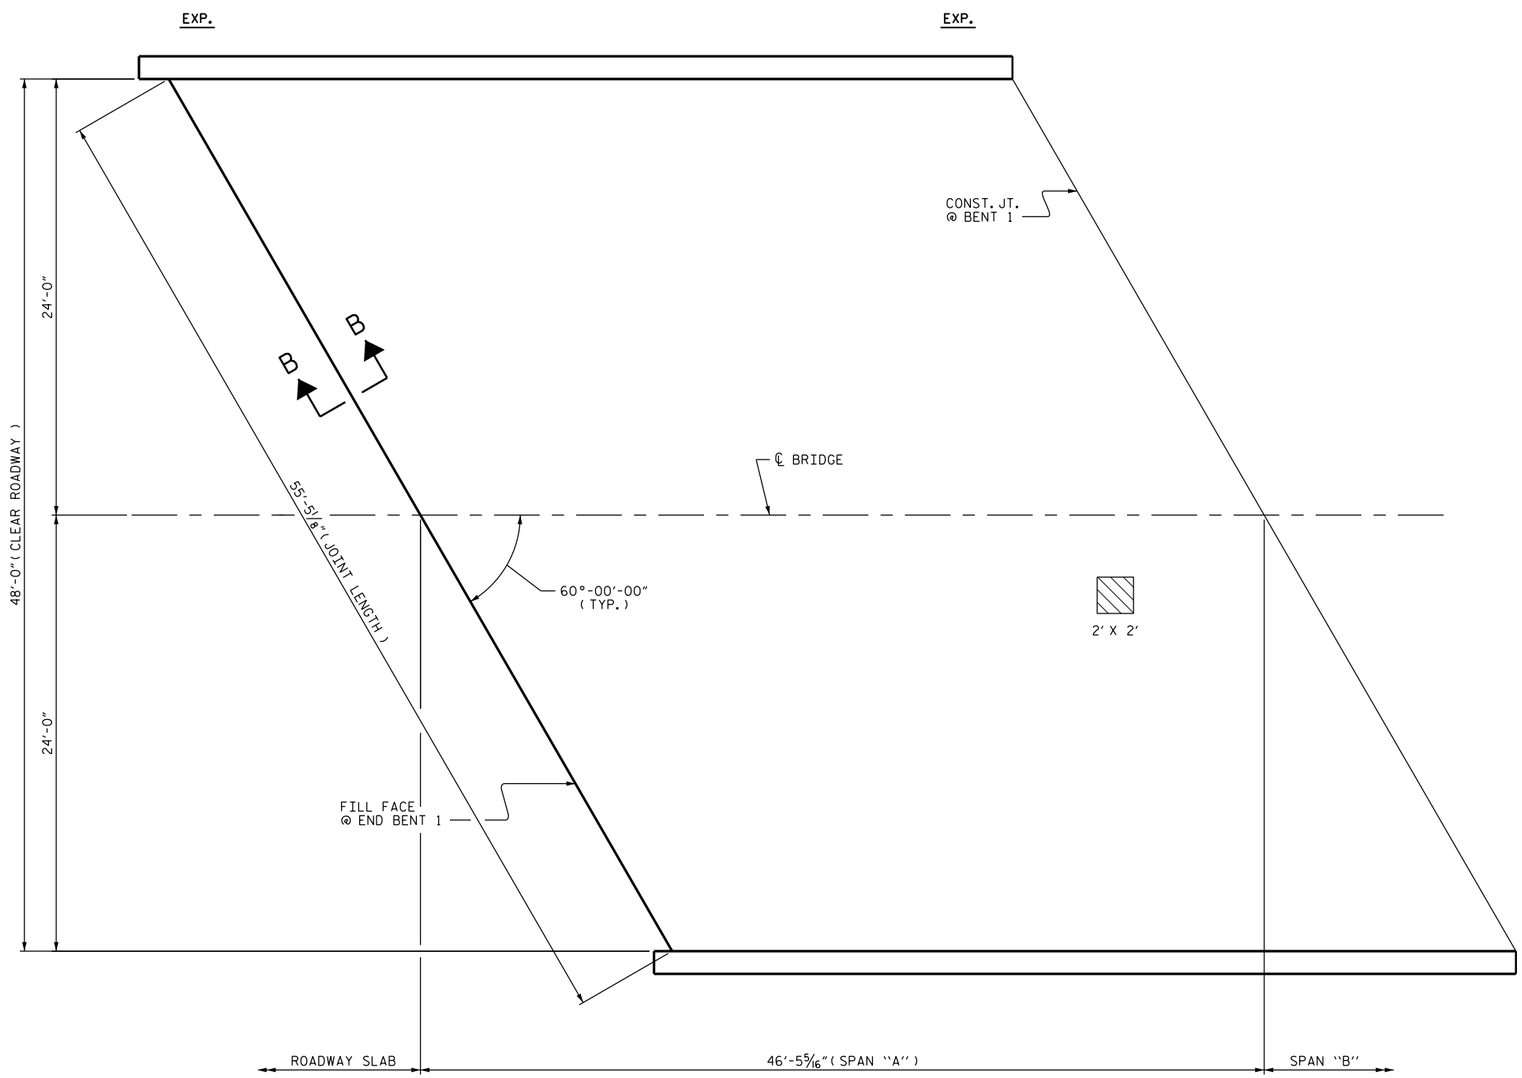

CLASS II SURFACE PREPARATION

SCARIFICATION & HYDRO-DEMOLITION

PLAN OF SPAN "A"

(FOR SECTION VIEWS, SEE "JOINT DETAILS" SHEET.)

PROJECT NO. BP-5500DD

SWAIN COUNTY

BRIDGE NO. 13

SHEET 1 OF 4

NORTH CAROLINA PROFESSIONAL SEAL 035635 ENGINEER DAVID N. SNOKE

4/21/14

STATE OF NORTH CAROLINA
DEPARTMENT OF TRANSPORTATION
RALEIGH

SURFACE PREPARATION

SPAN "A"

REVISIONS						SHEET NO.
NO.	BY:	DATE:	NO.	BY:	DATE:	S-5
1			3			TOTAL SHEETS
2			4			24

DRAWN BY :	P.C. BREWER	DATE :	2/14
CHECKED BY :	D.N. SNOKE	DATE :	4/14
DESIGN ENGINEER OF RECORD:	-	DATE :	-

29-APR-2014 15:09
S:\PBS\PDC\Squad C\Preservation_Projects\BP-5500\DD\SWAIN_13\860013_SD_LMC.dgn
pbrewer