PROJ. REFERENCE NO.	SHEET NO.
BP-5500DD	TMP-4

HDR Engineering, Inc. of the Carolinas
3733 National Drive, Suite 207 Raleigh, N.C. 27612
N.C.B.E.L.S. License Number: F-0116

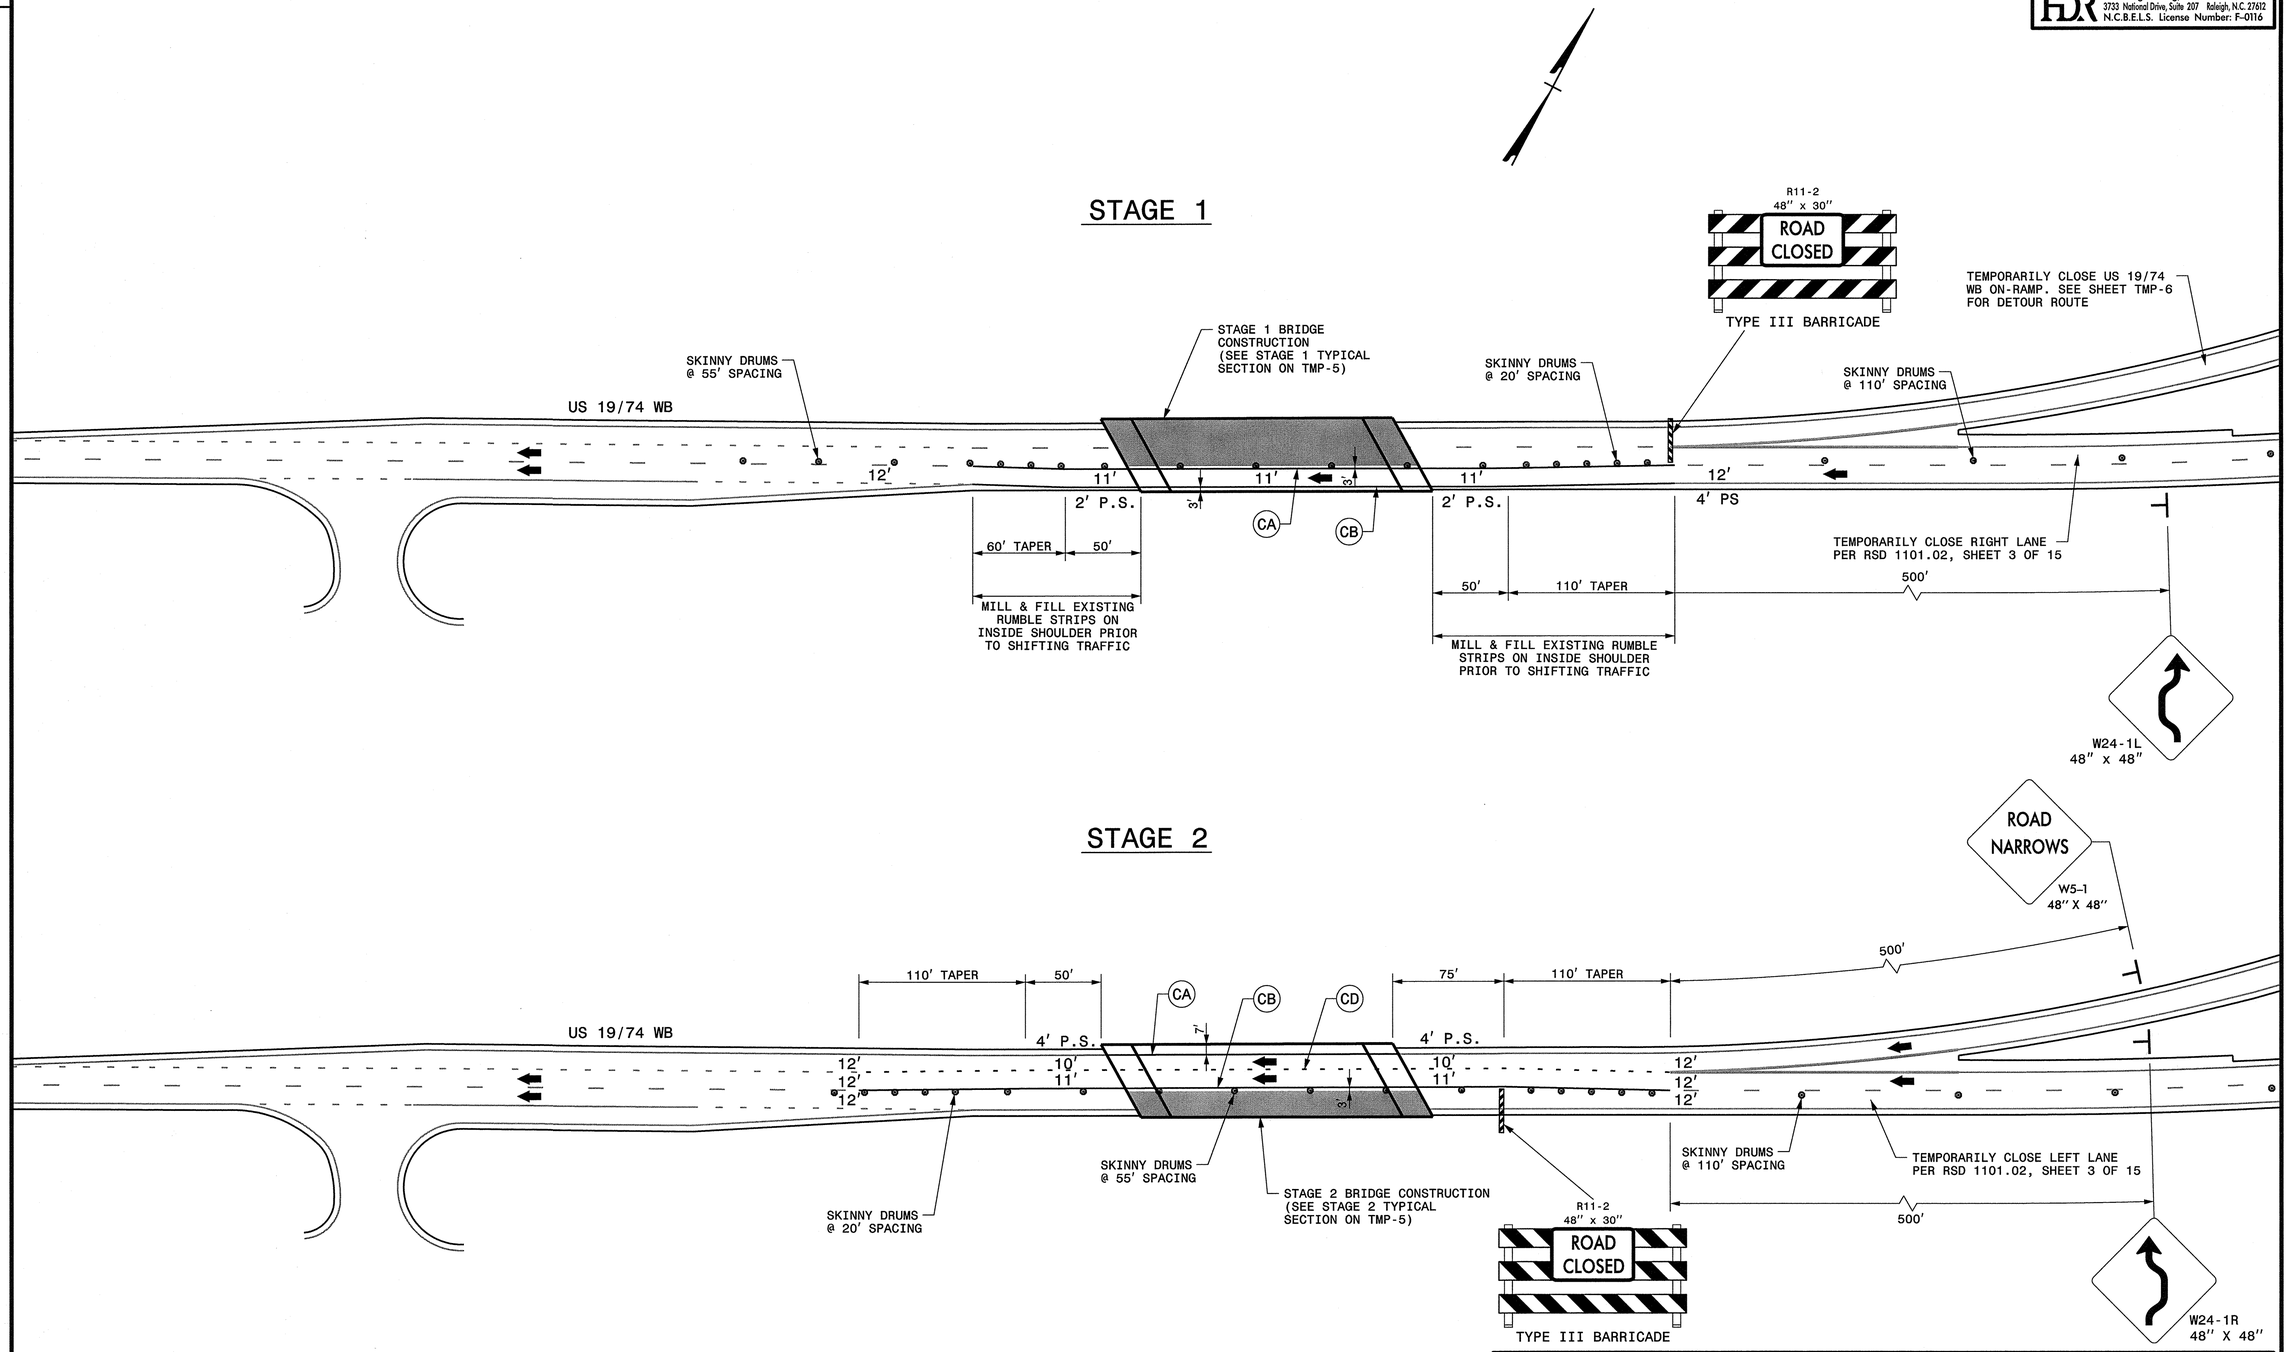

SEAL

NORTH CAROLINA PROFESSIONAL SEAL 033789 ENGINEER MICHELLE WARD

12/19/13

DIVISION OF HIGHWAYS STATE OF NORTH CAROLINA DEPARTMENT OF TRANSPORTATION WORK ZONE TRAFFIC CONTROL

BRIDGE NO. 13
SWAIN COUNTY
(US 19/74 WB
OVER ALARKA CREEK)
PLAN VIEW

PLOT DRIVER: NCDOT_pdf_mono_eng_50.plt PENTABLE: NCDOT_top.tbl
USER: dfaulkne DATE: 12/9/2013 TIME: 9:38:18 AM
FILE: pw:\\PWAPPTPA01.SouthEast_Tampa\Documents\000166\CON00079759\0000000000220965\06.00_Project_Design\BP-5500CC_DD_EE\Traffic\TrafficControl\TCP\BP-5500DD Swain\BP-5500DD_TMP_TMP-4.dgn