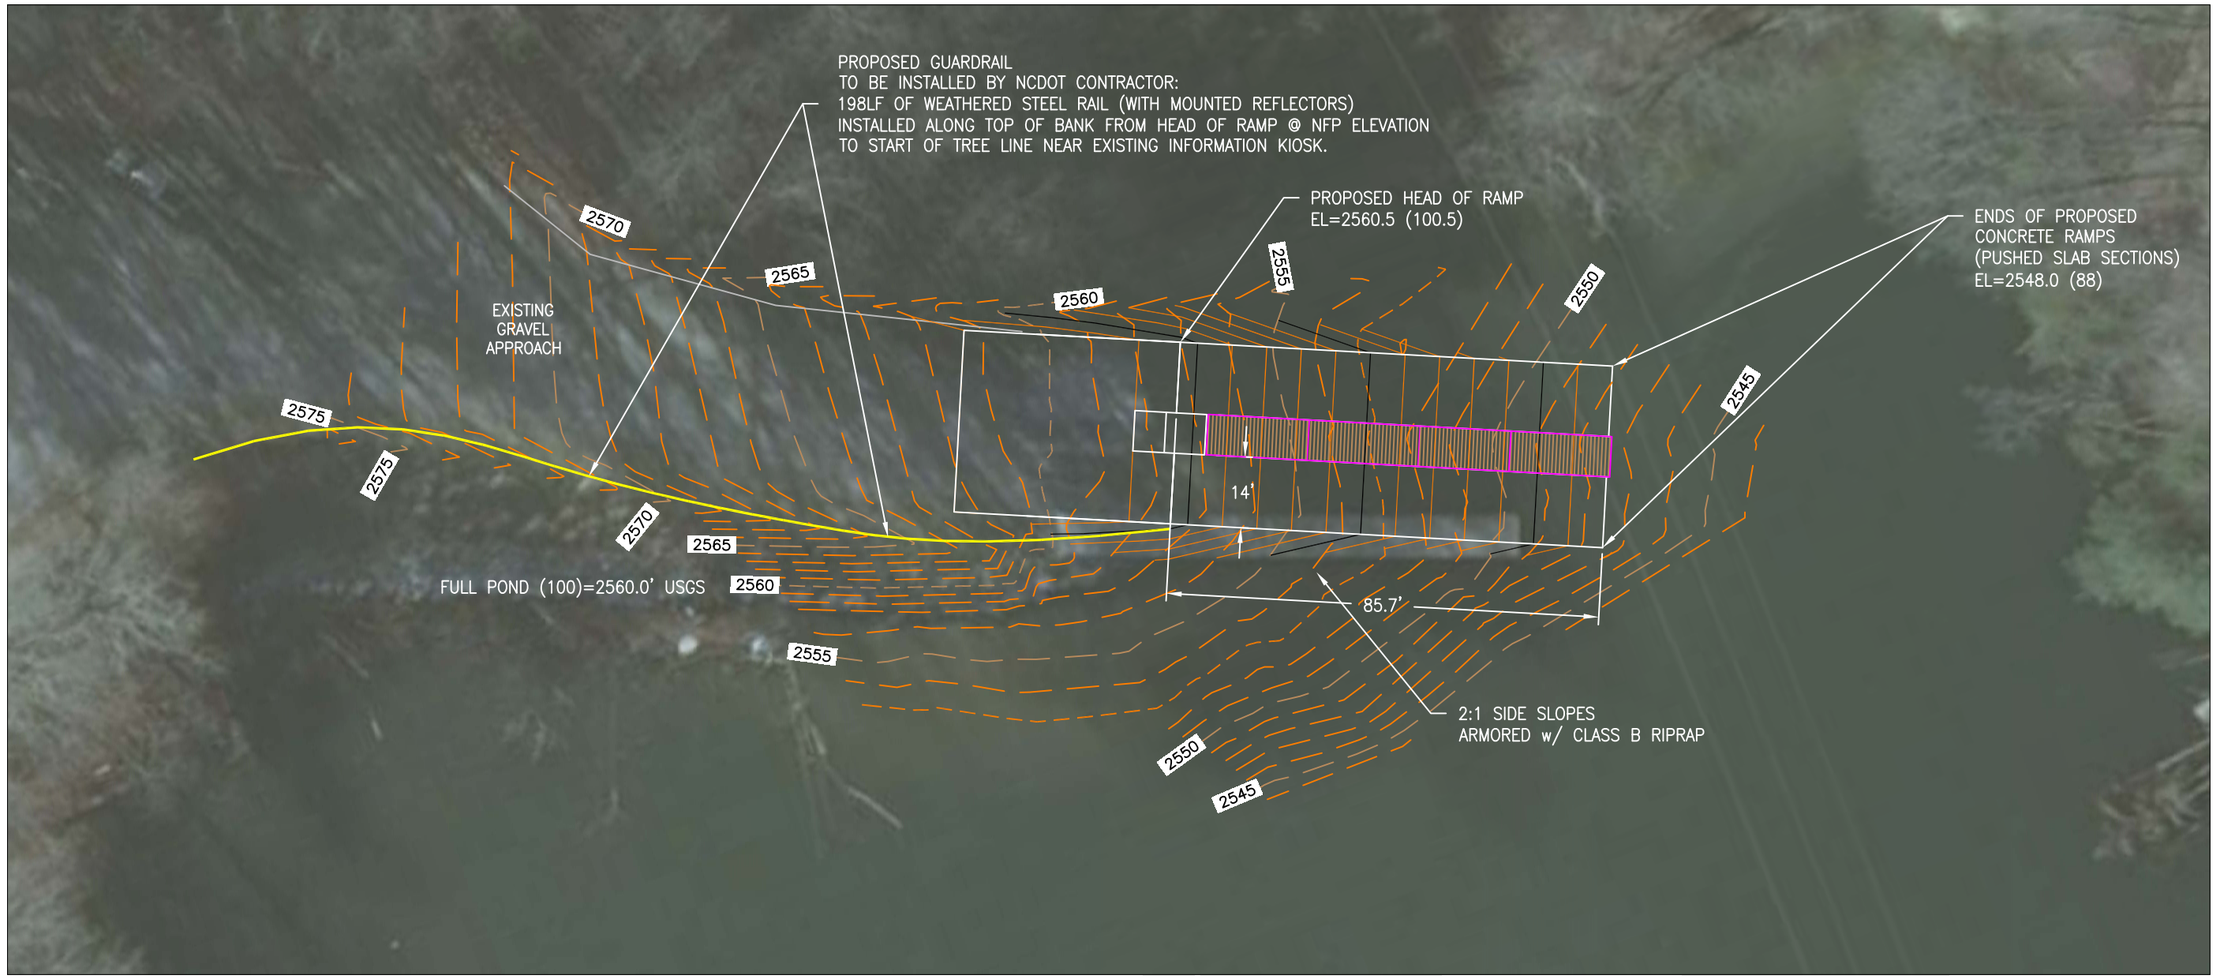

PROPOSED SITE PLAN
Scale: 1"=30'

30 0 30 60 90
Scale: 1" = 30'

THIS DOCUMENT ORIGINALLY ISSUED & SEALED BY:
JEFF C. FERGUSON, PE
LICENSE #: 037868
DATE SEALED: 18-NOV-2012
THIS MEDIUM SHALL NOT BE CONSIDERED A CERTIFIED DOCUMENT.

NORTH CAROLINA WILDLIFE RESOURCES COMMISSION
DIVISION OF ENGINEERING SERVICES
1720 MAIL SERVICE CENTER
RALEIGH, NORTH CAROLINA 27699
Phone: 919.707.0150
Fax: 919.707.0162
www.ncwildlife.org

BEAR CREEK LAKE BOATING ACCESS AREA
PROPOSED RAMP & DOCK IMPROVEMENTS
SITE PLAN
WITH PROPOSED GUARDRAIL LOCATION

Date: 18-NOV-2012
File Name: Bear Creek BAA.dwg
Surveyed: JCF
Designed: JCF
Drawn: JCF
Approved:
Sheet No. 1 OF 1