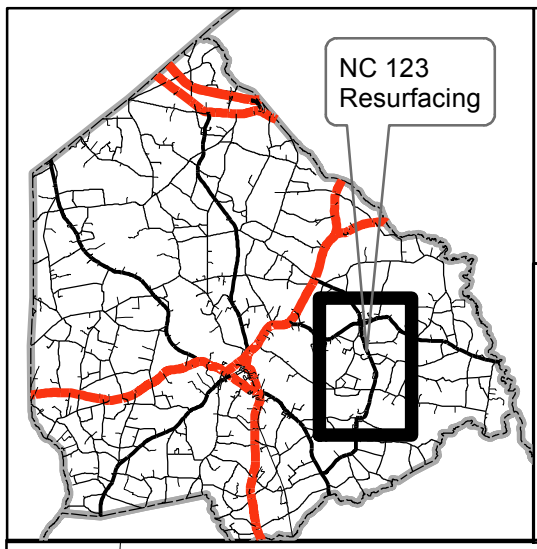

RESURFACING CONTRACT: DB00215

WBS: 2CR.10401.13
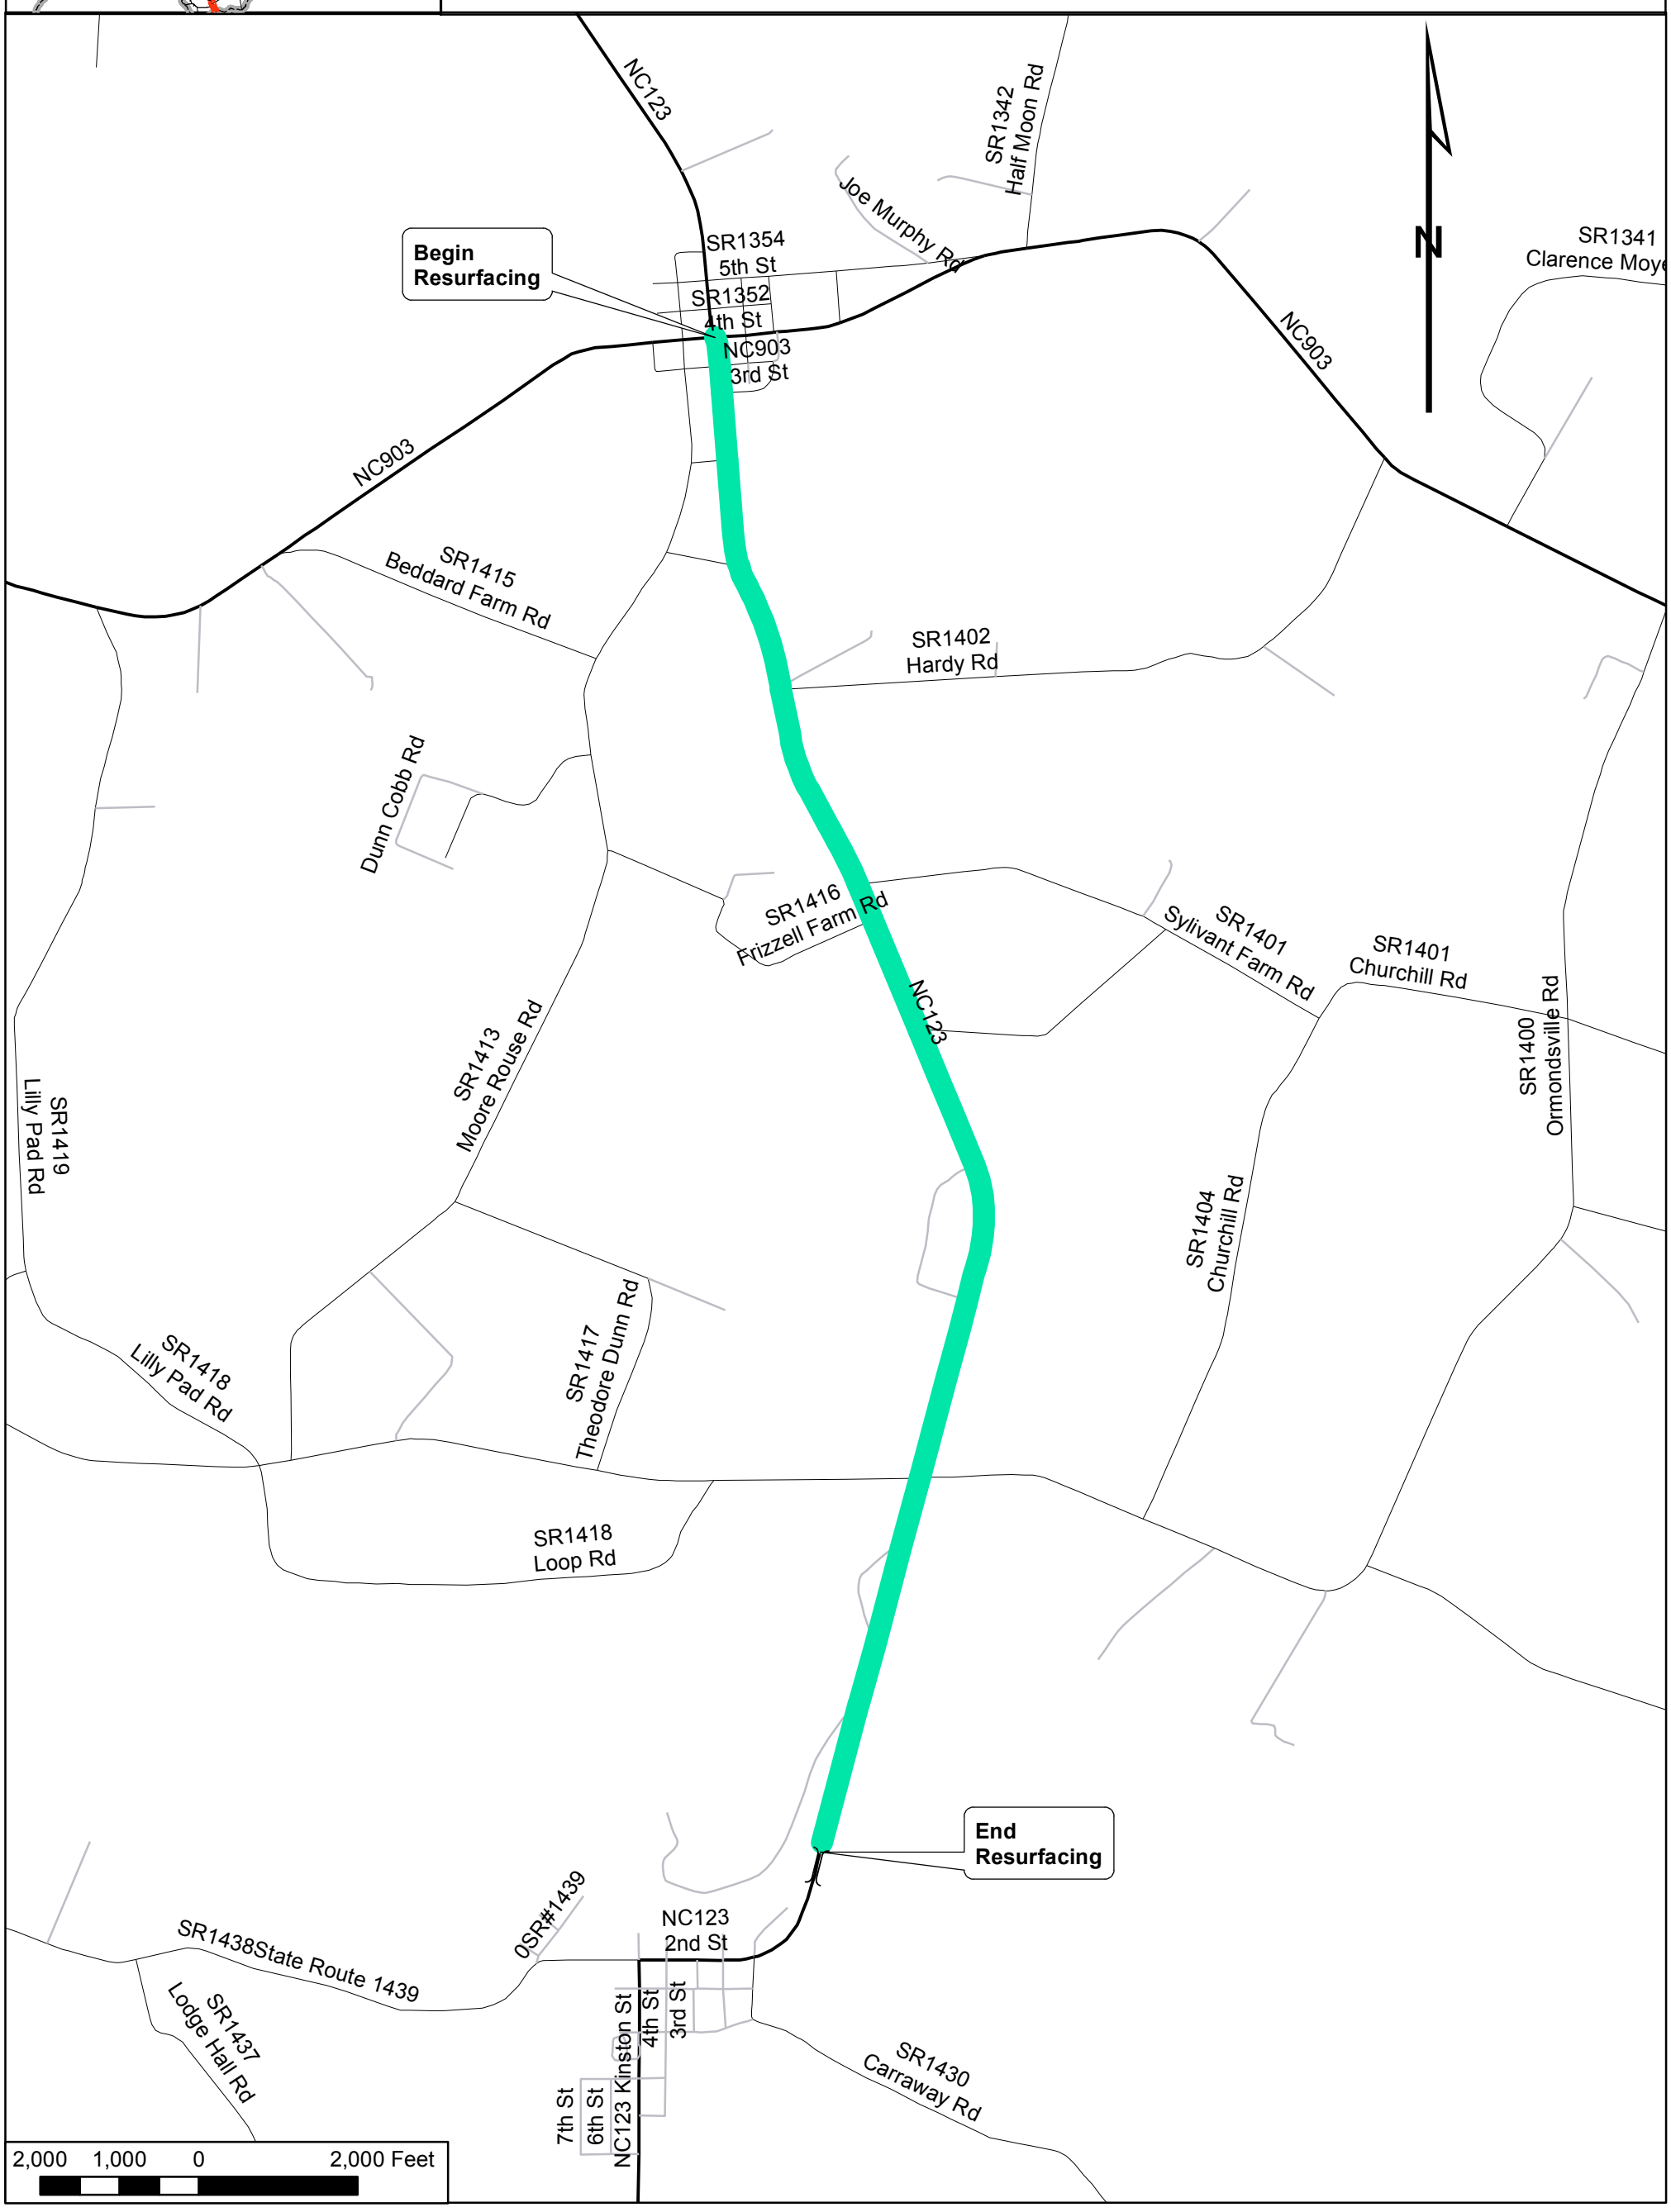
Widen 3' Strengthen and Resurface From NC 903 to Begin Bridge at Contentnea Creek, Mill Bridge North End Approach Only. 3.76 miles x 26'