| PROJECT REFERENCE NO. | SHEET NO. |
|---|---|
| W-5601D | PM1 |

## PAVEMENT MARKING SCHEDULE

### PAVEMENT MARKING LINES AND MARKERS

| | |
|---|---|
| AA - THERMOPLASTIC (6" YELLOW, 120 MILS) | 10' YELLOW SKIP |
| AB - THERMOPLASTIC (6" YELLOW, 120 MILS) | SOLID YELLOW W/ 10' SKIP |
| AC - THERMOPLASTIC (6" YELLOW, 120 MILS) | SOLID DOUBLE YELLOW |
| AD - THERMOPLASTIC (6" WHITE, 120 MILS) | 4' X 3' MINI SKIP |
| AE - THERMOPLASTIC (24" WHITE, 120 MILS) | STOP BAR |
| AF - THERMOPLASTIC (6" WHITE, 90 MILS) | EDGE LINE |
| AG - SNOWPLOWABLE PAVEMENT MARKERS | YELLOW/YELLOW @ 80' SPACING |

## PAVEMENT MARKING NOTES

1. EDGE LINES SHALL BE 1.0' FROM PROPOSED EOP.
2. PAINT MARKINGS AND TRAFFIC CONTROL DEVICES SHALL BE IN ACCORDANCE WITH NCDOT STANDARD SPECIFICATIONS FOR ROADS AND STRUCTURES, NCDOT ROADWAY STANDARD DRAWINGS, AND THE CURRENT EDITON OF THE MANUAL OF UNIFORM TRAFFIC CONTROL DEVICES (MUTCD). QUANTITIES FOR THESE ITEMS HAVE BEEN ACCOUNTED FOR IN THE CONTRACT BID FORM.

NAD 83/NSRS 2007 NC GRID

50 25 0 50 100
PLANS

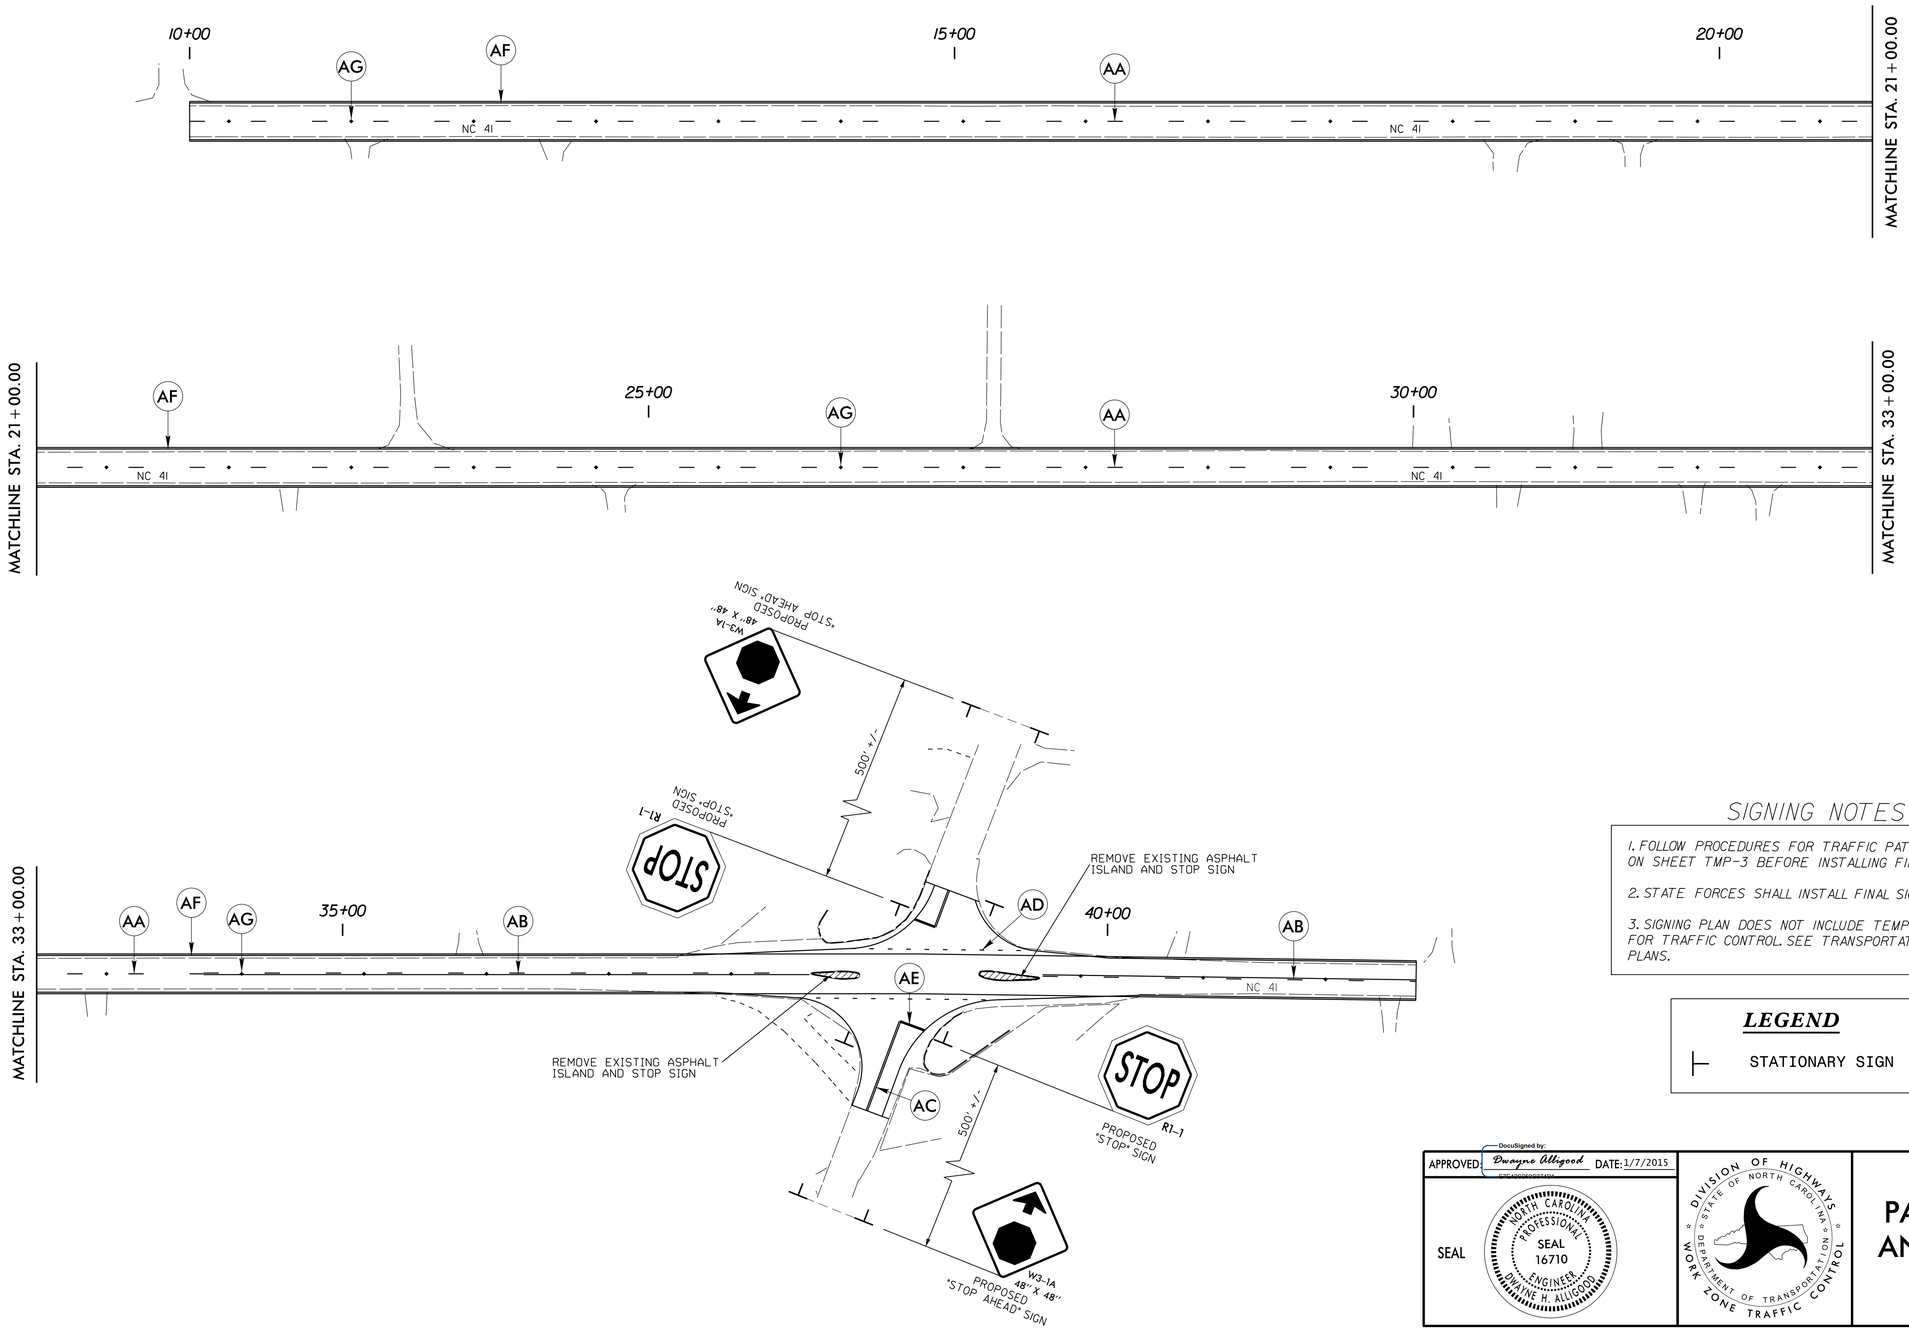


## SIGNING NOTES

1. FOLLOW PROCEDURES FOR TRAFFIC PATTERN ALTERATION ON SHEET TMP-3 BEFORE INSTALLING FINAL SIGNING.
2. STATE FORCES SHALL INSTALL FINAL SIGNING.
3. SIGNING PLAN DOES NOT INCLUDE TEMPORARY SIGNING FOR TRAFFIC CONTROL. SEE TRANSPORTATION MANAGEMENT PLANS.

**LEGEND**

⊢ STATIONARY SIGN

APPROVED: DocuSigned by: Dwayne Alligood DATE: 1/7/2015

SEAL

NORTH CAROLINA PROFESSIONAL ENGINEER SEAL 16710 DWAYNE H. ALLIGOOD

DIVISION OF HIGHWAYS STATE OF NORTH CAROLINA DEPARTMENT OF TRANSPORTATION WORK ZONE TRAFFIC CONTROL

# PAVEMENT MARKING AND SIGNING PLAN

REVISIONS

8/17/99

19-DEC-2014 11:37
C:\PROJECTS\JONES\NC41_70 toTrenton\NC41_ddt2_psh_pm1.dgn
$$USER$$