09/08/99

# TIP PROJECT: W-5601D

# CONTRACT: DB00209

See Sheet 1-A For Index of Sheets

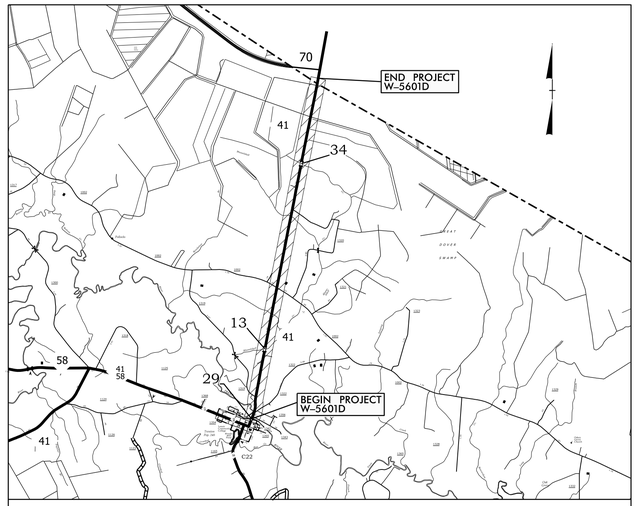


VICINITY MAP
(NOT TO SCALE)

STATE OF NORTH CAROLINA
DIVISION OF HIGHWAYS

# JONES COUNTY

| STATE | STATE PROJECT REFERENCE NO. | SHEET NO. | TOTAL SHEETS |
|---|---|---|---|
| N.C. | W-5601D | 1 | |

| STATE PROJ. NO. | F.A. PROJ. NO. | DESCRIPTION |
|---|---|---|
| 50138.1.FR5 | HSIP-0041(33) | PE |
| 50138.3.FR5 | HSIP-0041(33) | CONST |

***LOCATION: NC 41 FROM BRIDGE #29 TO JUST SOUTH OF US 70***

***TYPE OF WORK: PAVING, GRADING, DRAINAGE AND PAVEMENT MARKING***

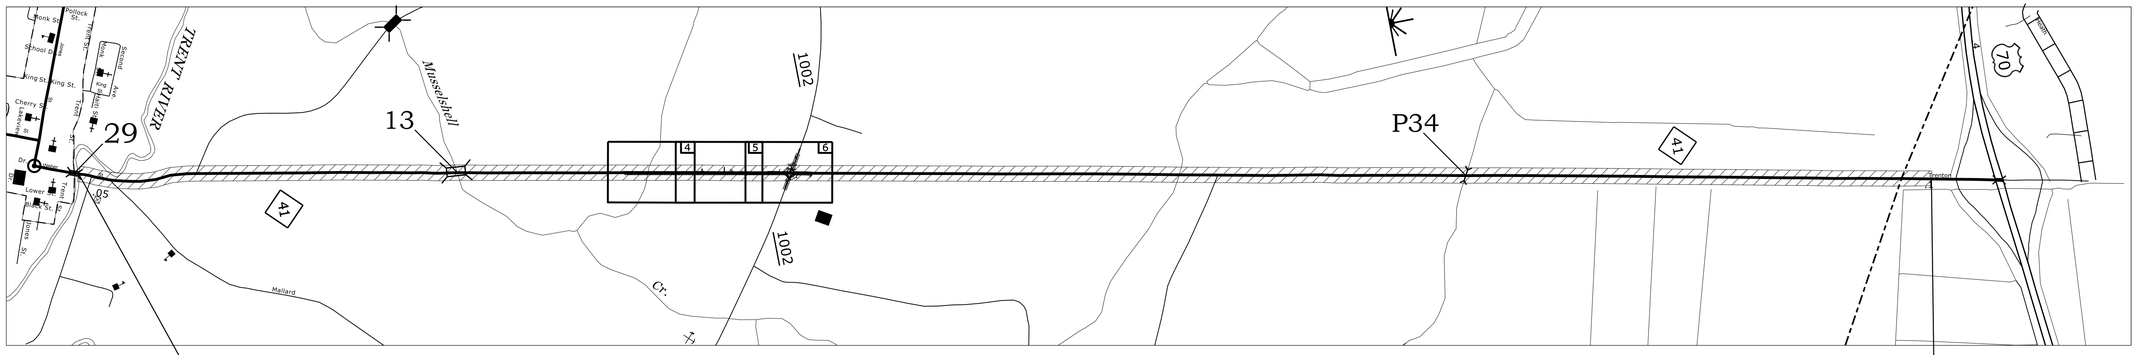


***GRAPHIC SCALES***

50 25 0 50 100
PLANS

50 25 0 50 100
PROFILE (HORIZONTAL)

10 5 0 10 20
PROFILE (VERTICAL)

***PROJECT LENGTH***

***LENGTH ROADWAY TIP PROJECT W-5601D = 6.01 MILES***

***TOTAL LENGTH TIP PROJECT W-5601D = 6.01 MILES***

Prepared in the Office of:

***DIVISION OF HIGHWAYS***

*1704 North Greene Street, Greenville NC, 27835*

*2012 STANDARD SPECIFICATIONS*

***RIGHT OF WAY DATE:***

***LETTING DATE:***
FEBRUARY 2015

DWAYNE H. ALLIGOOD, PE
*PROJECT ENGINEER*

LANG JONES
*PROJECT DESIGN ENGINEER*

***HYDRAULICS ENGINEER***

NORTH CAROLINA PROFESSIONAL SEAL 16710 ENGINEER DWAYNE H. ALLIGOOD

DocuSigned by:
Dwayne Alligood
12/10/2014 PE
SIGNATURE:

***ROADWAY DESIGN ENGINEER***

NORTH CAROLINA PROFESSIONAL SEAL 16710 ENGINEER DWAYNE H. ALLIGOOD

DocuSigned by:
Dwayne Alligood
12/10/2014 PE
SIGNATURE:

STATE OF NORTH CAROLINA • DEPARTMENT OF TRANSPORTATION •

09-DEC-2014 06:09
G:\PROJECTS\JONES\NC41_70 toTrentonVNC41_ddc2_pshl.dgn
$$$$USERNAME$$$$