| PROJECT REFERENCE NO. | SHEET NO. |
|---|---|
| W-5601D | 6 |
| R/W SHEET NO. | |
| ROADWAY DESIGN ENGINEER | HYDRAULICS ENGINEER |

NORTH CAROLINA PROFESSIONAL SEAL 16710 ENGINEER DWAYNE H. ALLIGOOD

DocuSigned by: Dwayne Alligood 12/10/2014 E7E42C259C374D1...

50 25 0 50 100

PLANS

# MATCHLINE STA. 33+00.00 SEE SHEET 5

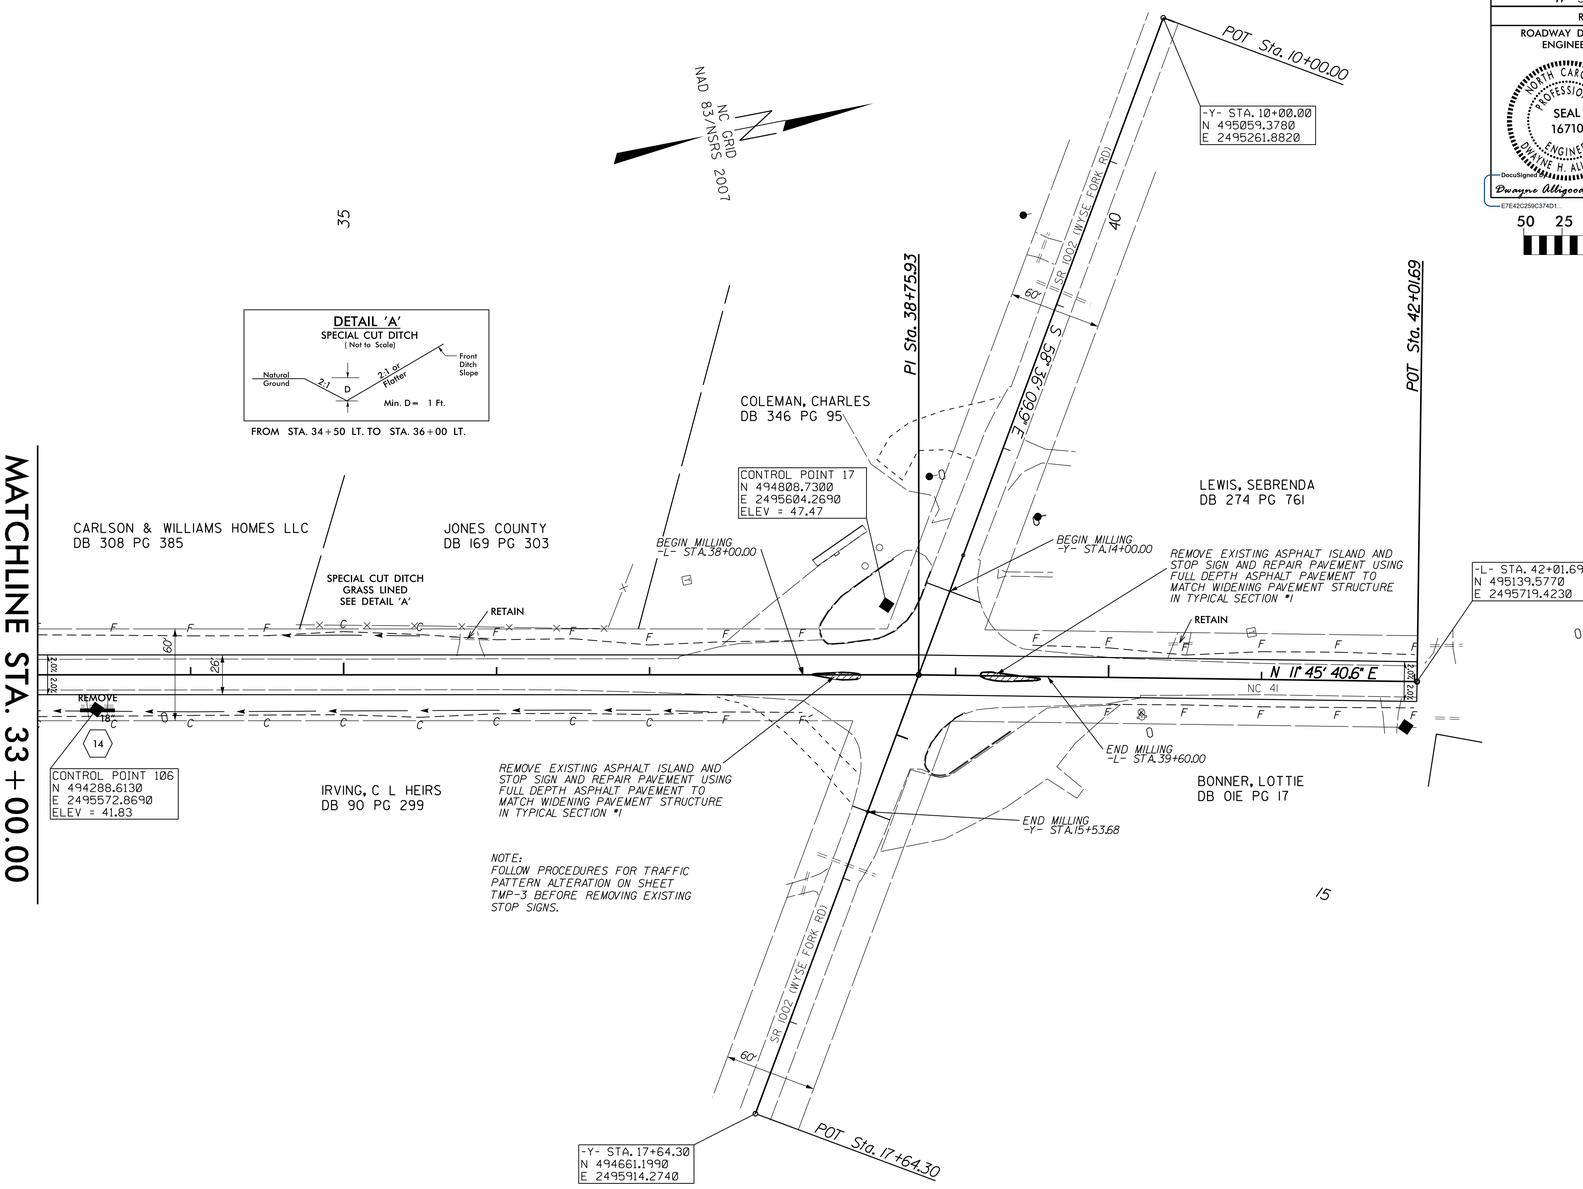


## -Y- PROFILE GRADE

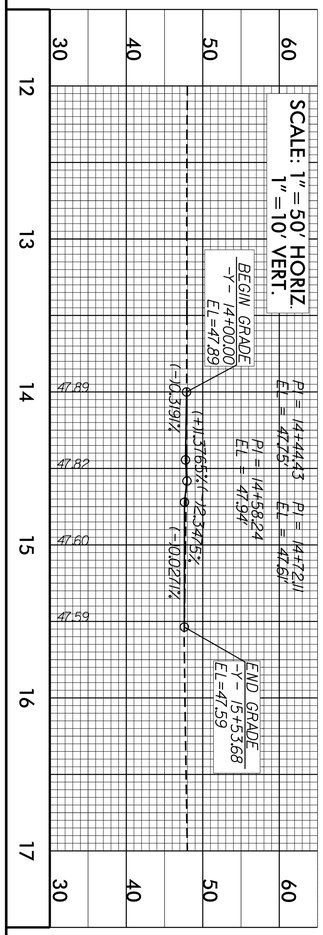


## -L- PROFILE GRADE

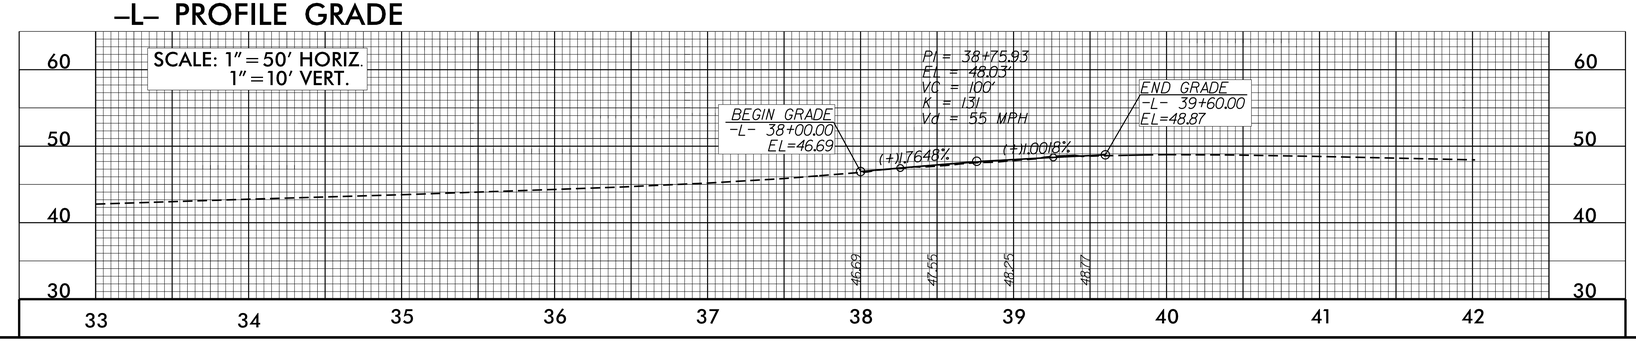


REVISIONS

8/17/99

09-DEC-2014 06:10
C:\PROJECTS\WORKING\DESIGN\NC41_70 toTrenton\NC41_ddk22_psh6.dgn
$$$$USERNAME$$$$