09/08/99

TIP PROJECT: W-5601L

CONTRACT: DB00238

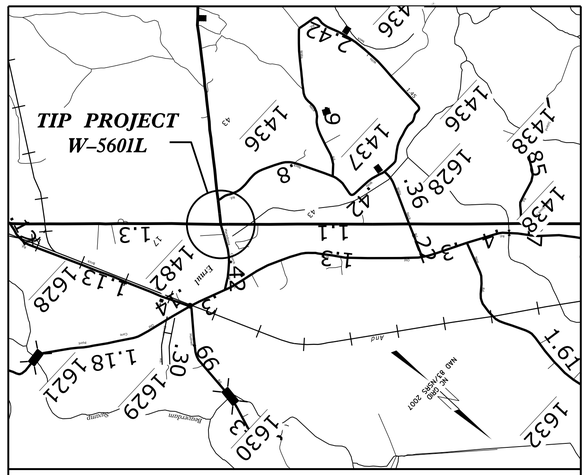

VICINITY MAP
(NOT TO SCALE)

See Sheet 1-A For Index of Sheets

STATE OF NORTH CAROLINA
DIVISION OF HIGHWAYS

CRAVEN COUNTY

STATE	STATE PROJECT REFERENCE NO.	SHEET NO.	TOTAL SHEETS
N.C.	W-5601L	1	

STATE PROJ. NO.	F. A. PROJ. NO.	DESCRIPTION
50138.1.FS13	HSIP-0017(145)	PE
50138.3.FS13	HSIP-0017(145)	CONST

LOCATION: US 17 AT NC 43 AND SR 1482 (MACEDONIA CHURCH ROAD)

TYPE OF WORK: WIDENING, GRADING, PAVING, DRAINAGE

NAD 83/NSRS 2007
NC GRID

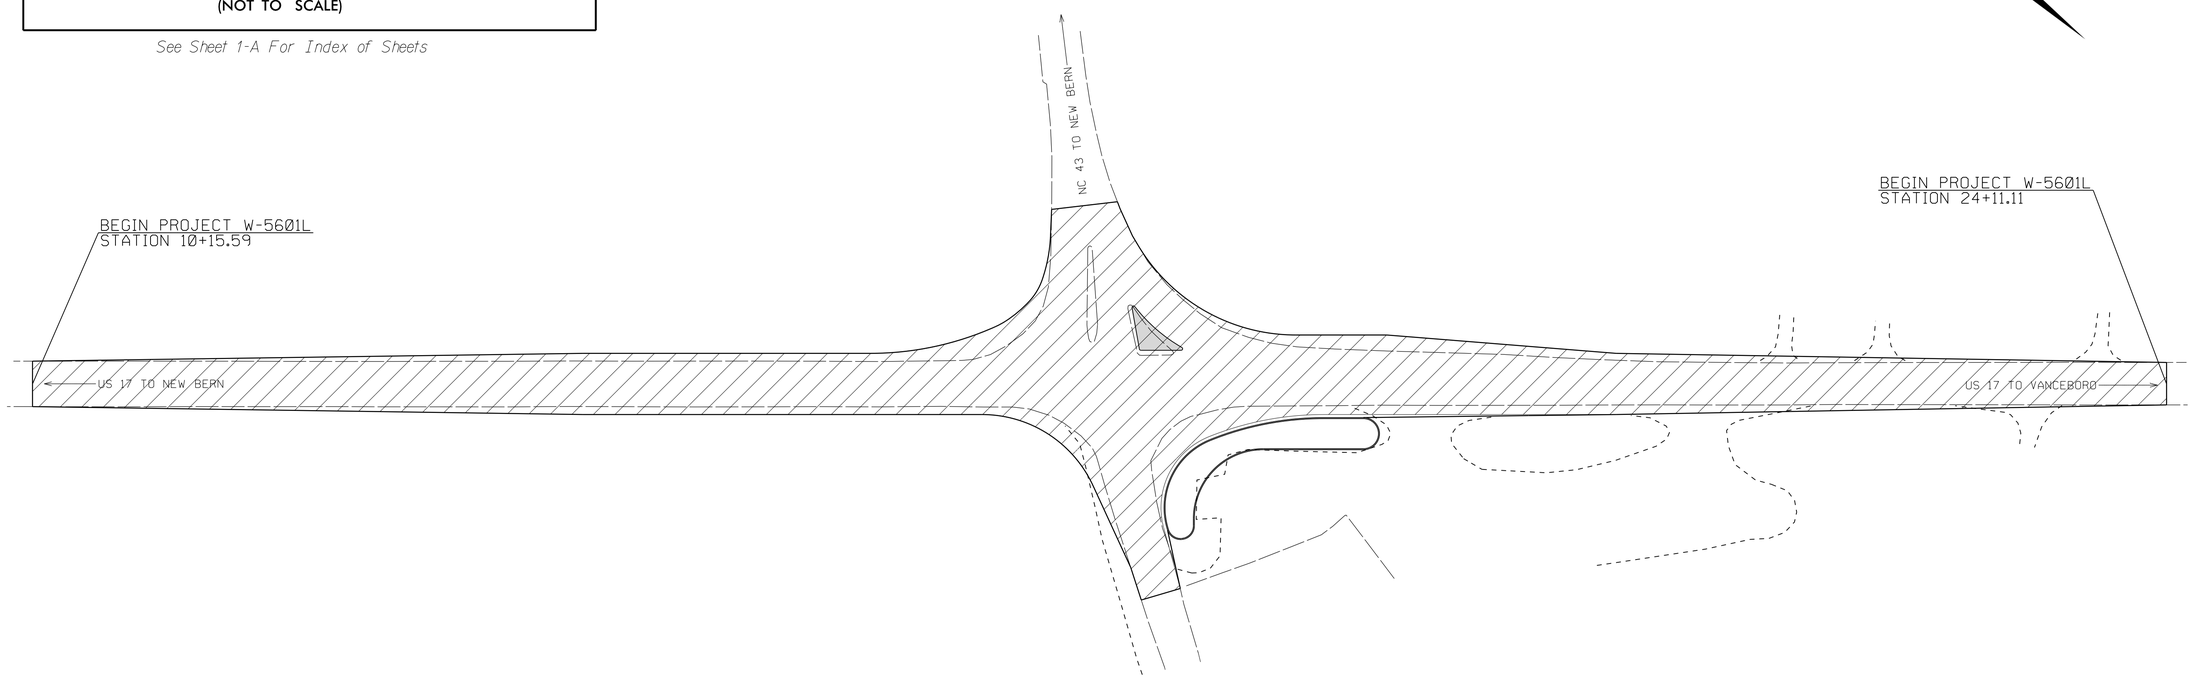

GRAPHIC SCALES

50 25 0 50 100
PLANS

50 25 0 50 100
PROFILE (HORIZONTAL)

10 5 0 10 20
PROFILE (VERTICAL)

PROJECT LENGTH

TOTAL LENGTH PROJECT W-5601L = 0.365 MILES

Prepared in the Office of:
DIVISION OF HIGHWAYS
1704 N. Greene Street, Greenville NC, 27835

2012 STANDARD SPECIFICATIONS

RIGHT OF WAY DATE:
N/A

LETTING DATE:
APRIL 2015

ED EATMON, P.E.
PROJECT ENGINEER

LANG JONES
PROJECT DESIGN ENGINEER

HYDRAULICS ENGINEER
DocuSigned by: Ed Eatmon
SEAL 11274
NORTH CAROLINA PROFESSIONAL ENGINEER EDWARD EATMON, JR.
3/31/2015
P.E.
SIGNATURE:

ROADWAY DESIGN ENGINEER
DocuSigned by: Ed Eatmon
SEAL 11274
NORTH CAROLINA PROFESSIONAL ENGINEER EDWARD EATMON, JR.
3/31/2015
P.E.
SIGNATURE:

STATE OF NORTH CAROLINA • DEPARTMENT OF TRANSPORTATION

31-MAR-2015 10:50
G:\PROJECTS\CRAVEN\43\7Ernul\43@17\W5601L_pshl.DGN
$$$$USERNAME$$$$