PROJECT REFERENCE NO.	SHEET NO.
2CRJ0741.20	TMP-3

TEMPORARY LANE CLOSURE – LEFT LANE

50 25 0 50 100
PLANS

NOTES:

1. SPACING OF CHANNELIZING DEVICES NOT TO EXCEED 50 FEET ON TAPER CHANNELIZATION.

2. SPACING OF CHANNELIZING DEVICES NOT TO EXCEED 100 FEET ON TANGENT CHANNELIZATION.

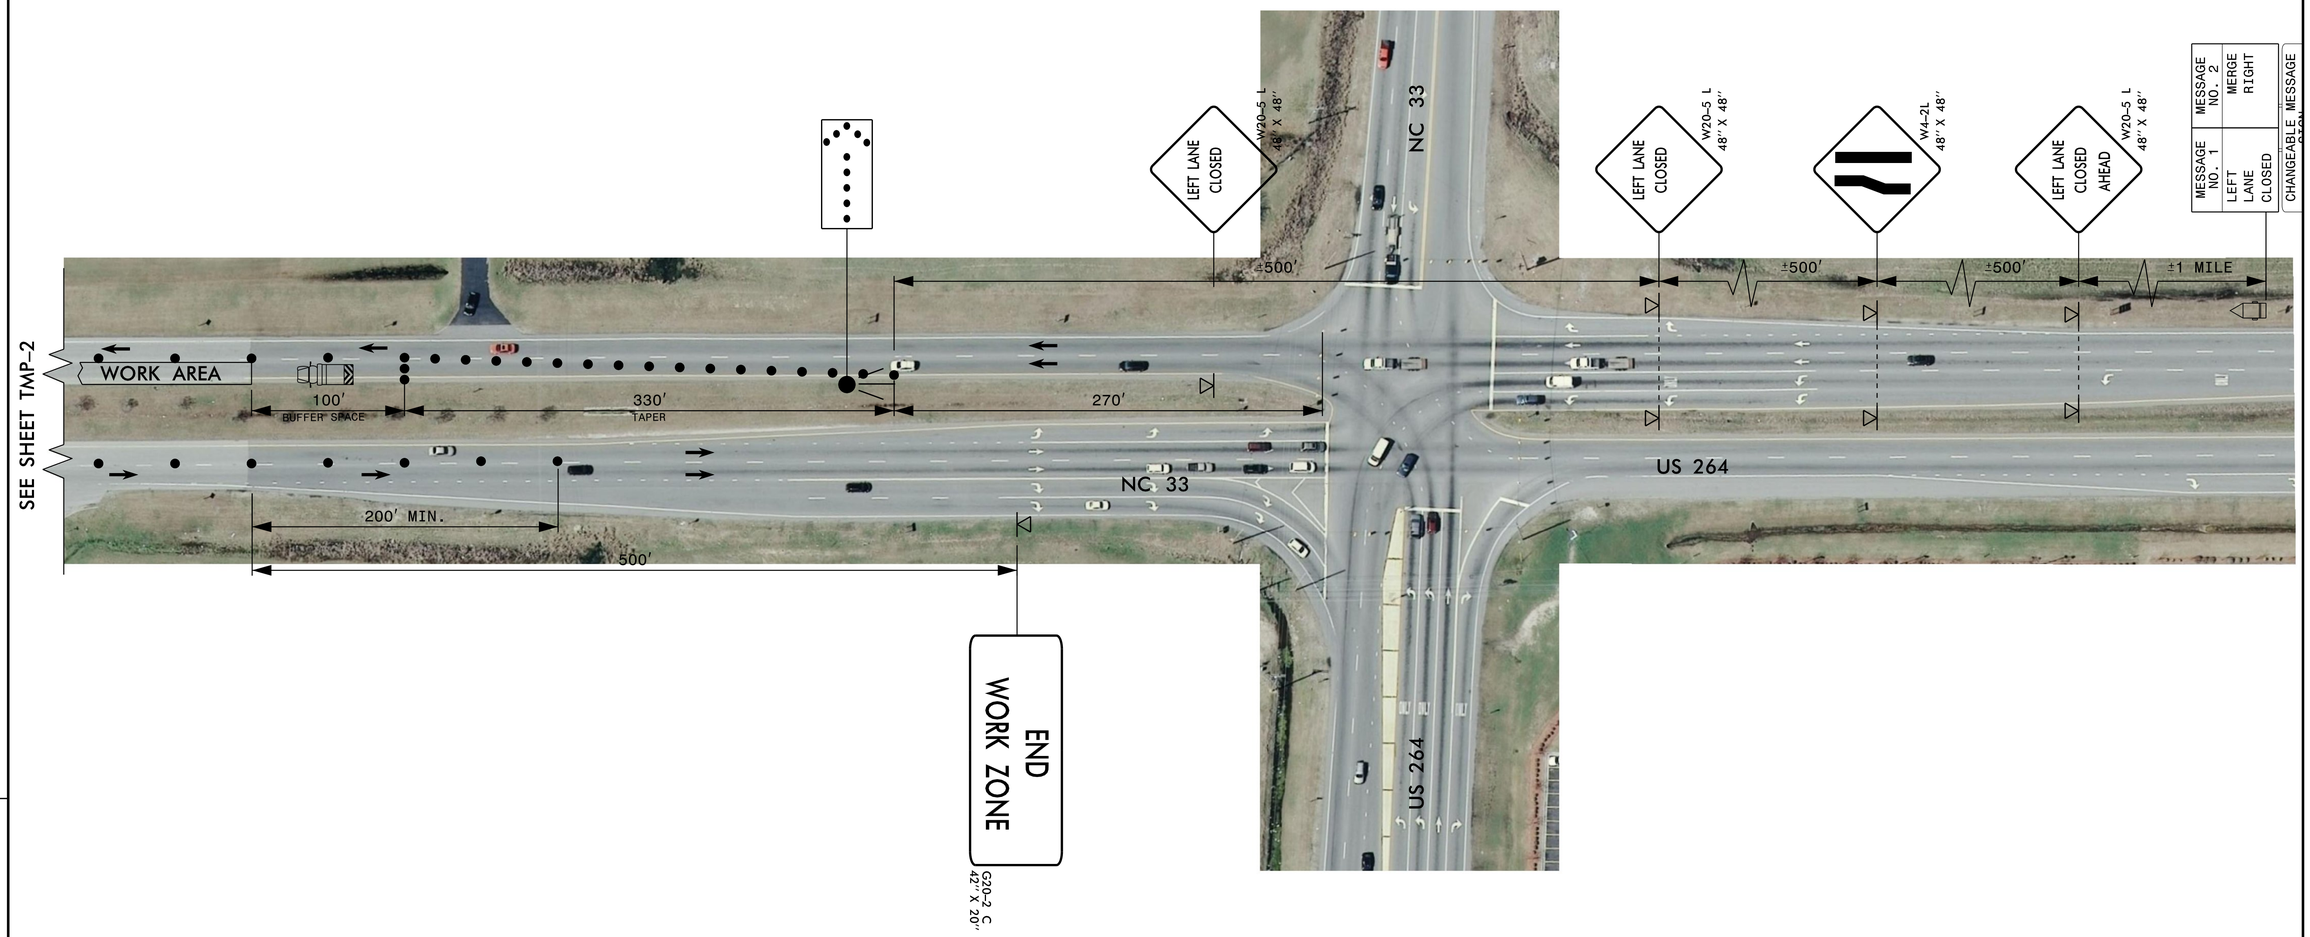

APPROVED: DocuSigned by: Steven J Hamilton C246793E5E184C8...
DATE: 5/1/2015
SEAL

NORTH CAROLINA PROFESSIONAL SEAL 15802 ENGINEER STEVEN JOHN HAMILTON

DIVISION OF HIGHWAYS · STATE OF NORTH CAROLINA · DEPARTMENT OF TRANSPORTATION · WORK ZONE TRAFFIC CONTROL

TEMPORARY LANE CLOSURE LEFT LANE

REVISIONS

8/17/99

30-APR-2015 17:07
R:\Traffic\TMS\TMP\US264A_RES_2CR.10741.20\us264a_psh_tmp3.dgn
$$$$USERNAME$$$$