PROJECT REFERENCE NO.	SHEET NO.
2CRJ0741.20	TMP-2

TEMPORARY LANE CLOSURE – LEFT LANE

50 25 0 50 100
PLANS

NOTES:

1. SPACING OF CHANNELIZING DEVICES NOT TO EXCEED 50 FEET ON TAPER CHANNELIZATION.

2. SPACING OF CHANNELIZING DEVICES NOT TO EXCEED 100 FEET ON TANGENT CHANNELIZATION.

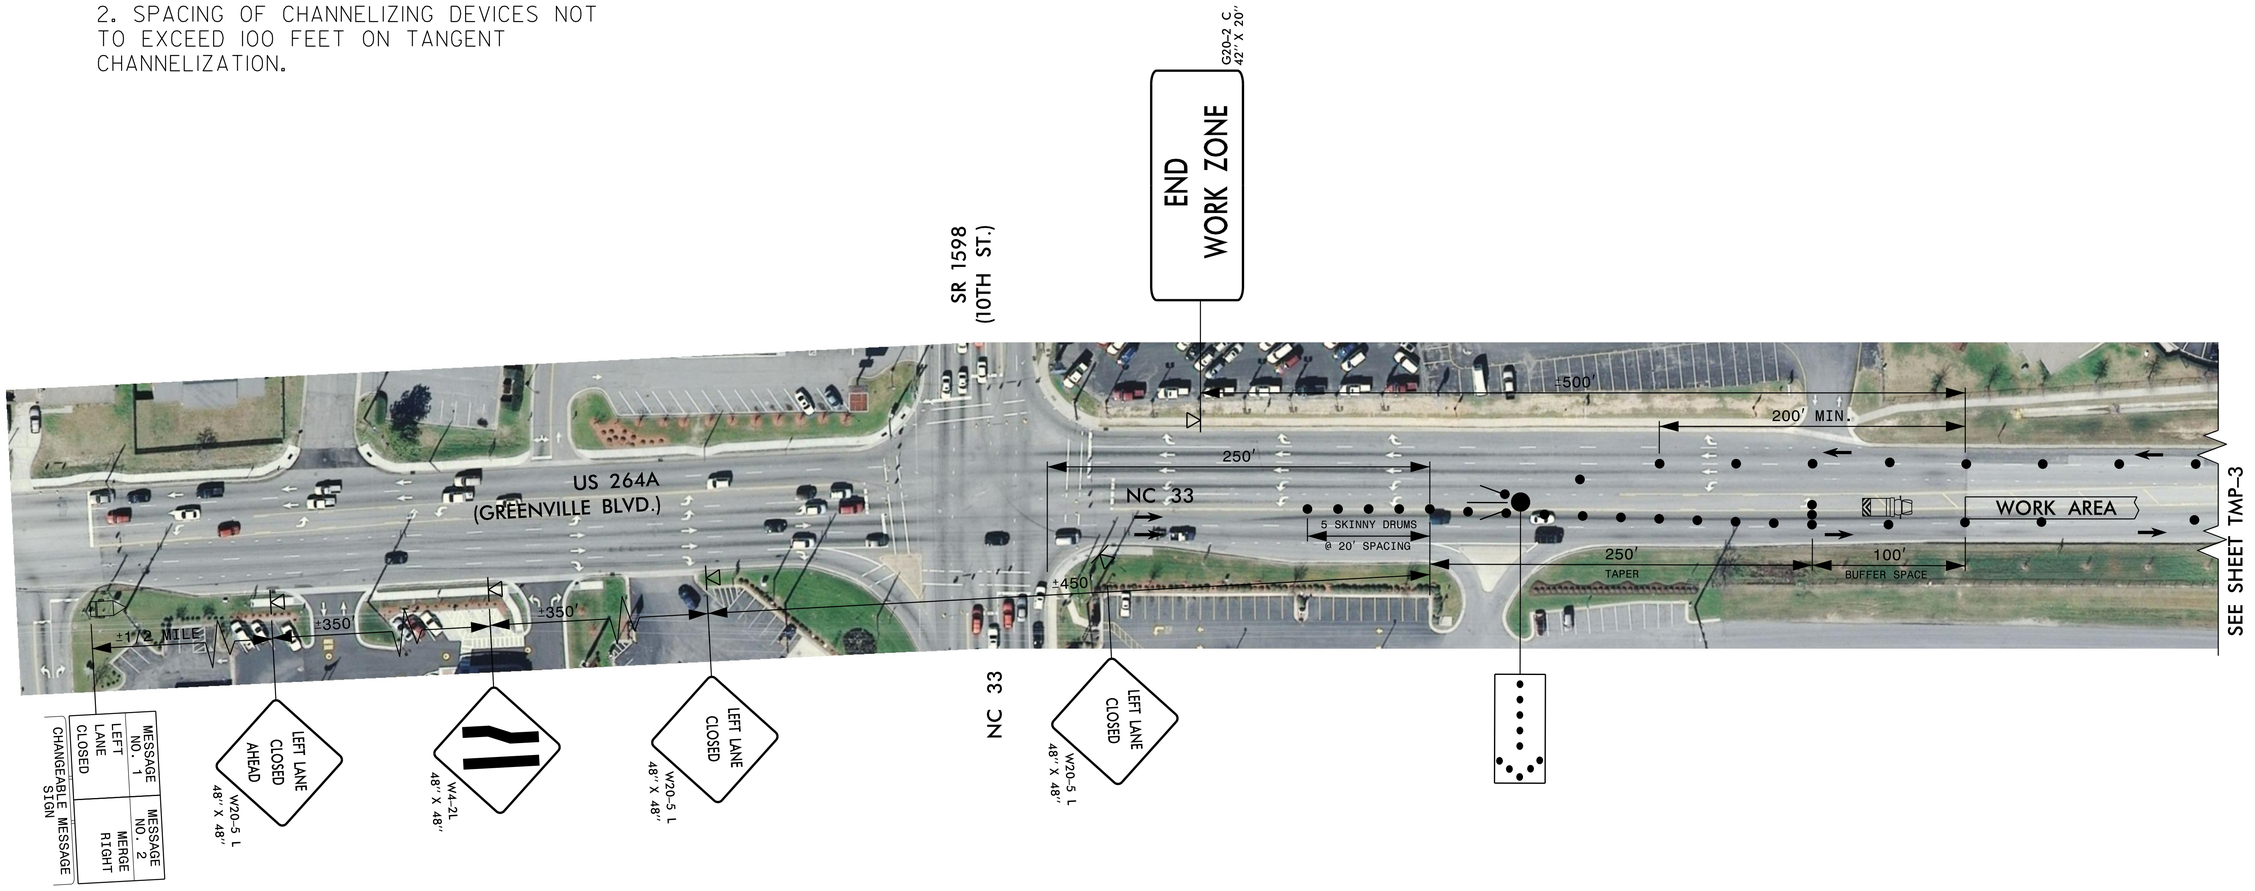

APPROVED: Steven J Hamilton
DocuSigned by: C246793E5E
DATE: 5/1/2015
SEAL

NORTH CAROLINA PROFESSIONAL SEAL 15802 ENGINEER STEVEN JOHN HAMILTON

DIVISION OF HIGHWAYS · STATE OF NORTH CAROLINA · DEPARTMENT OF TRANSPORTATION · WORK ZONE TRAFFIC CONTROL

TEMPORARY LANE CLOSURE LEFT LANE

REVISIONS

8/17/99

30-APR-2015 17:06
C:\PROJECTS\CONTRACT\US264A_RES_2CRJ0741.20\us264a_psh_tmp2.dgn
$$$$USERNAME$$$$