PROJECT REFERENCE NO.	SHEET NO.
2CRJ0741.20	TMP-5

TEMPORARY LANE CLOSURE – RIGHT LANE

50 25 0 50 100
PLANS

NOTES:

1. SPACING OF CHANNELIZING DEVICES NOT TO EXCEED 50 FEET ON TAPER CHANNELIZATION.

2. SPACING OF CHANNELIZING DEVICES NOT TO EXCEED 100 FEET ON TANGENT CHANNELIZATION.

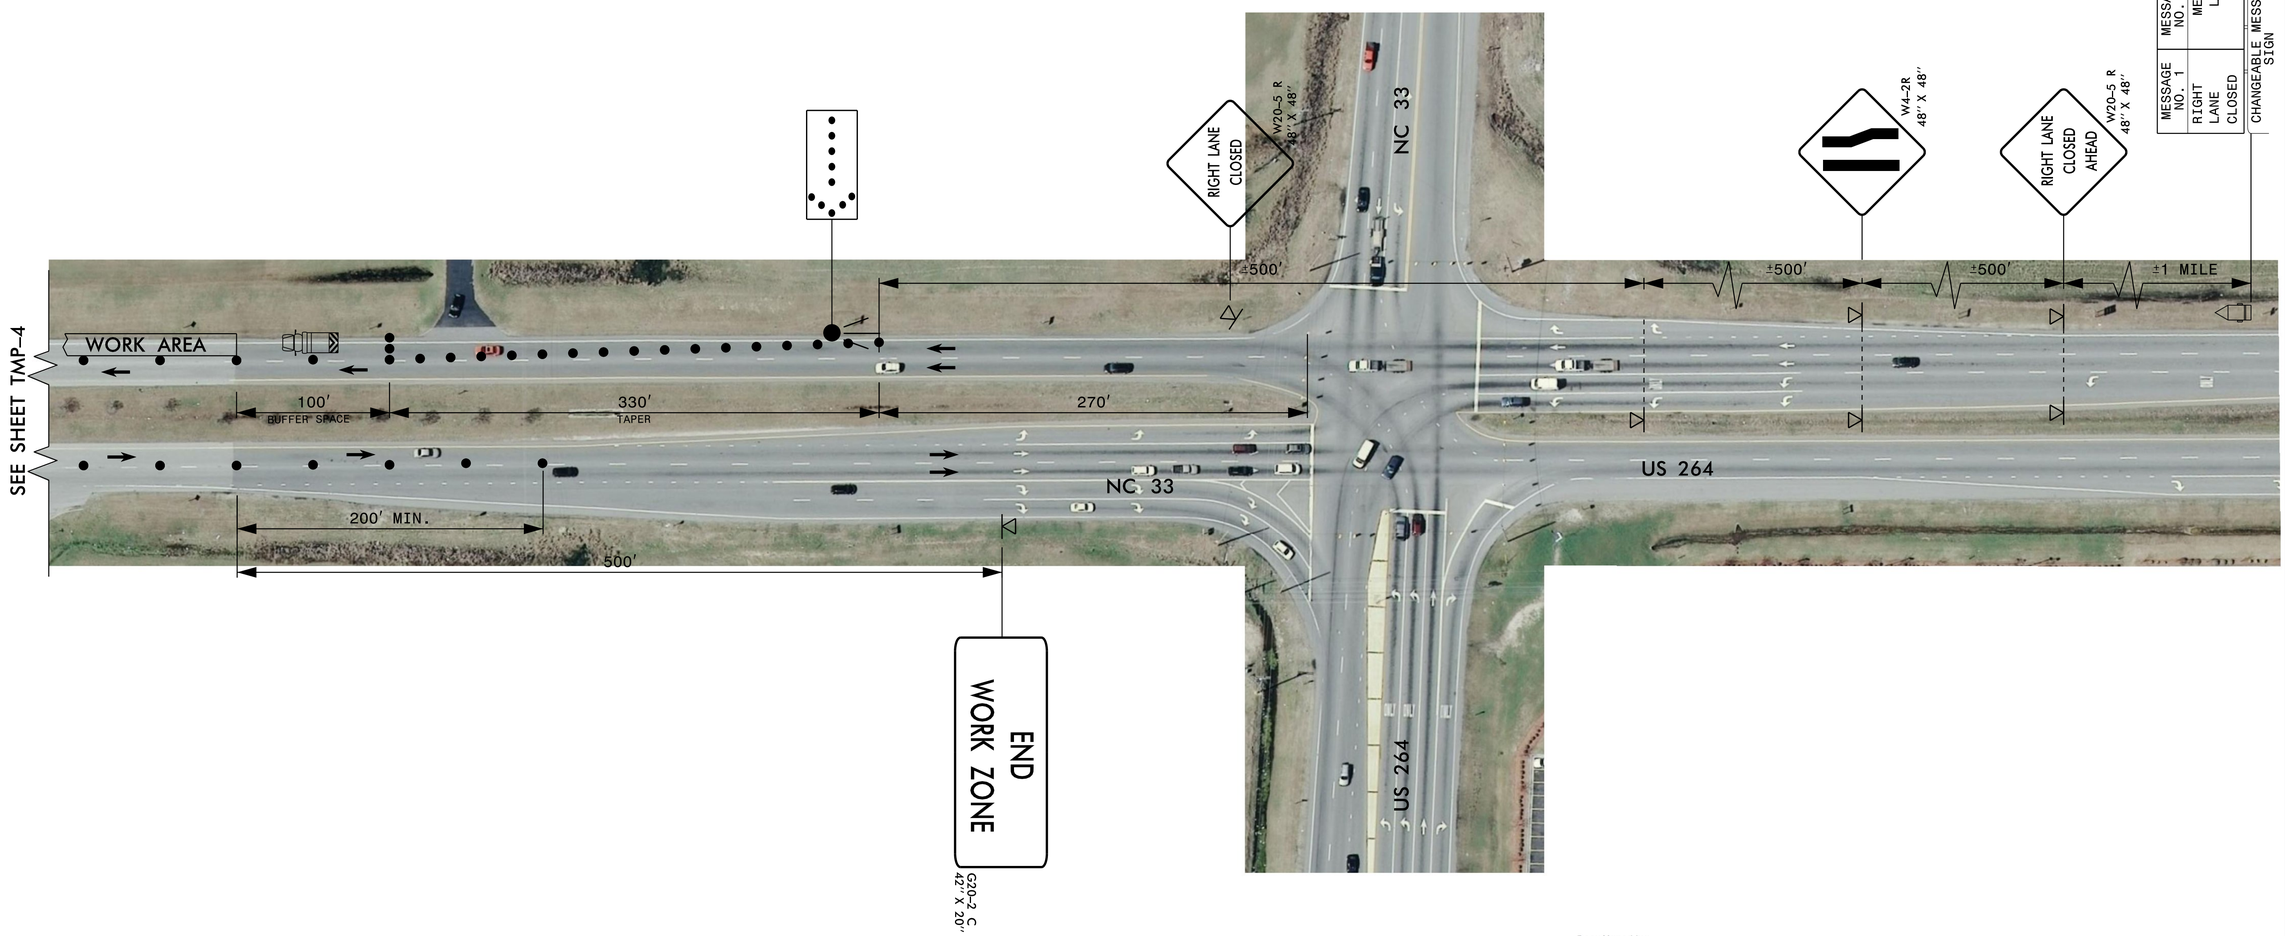

APPROVED: DocuSigned by: Steven J Hamilton C246793E5E184C0...
DATE: 5/1/2015
SEAL

NORTH CAROLINA PROFESSIONAL SEAL 15802 ENGINEER STEVEN JOHN HAMILTON

DIVISION OF HIGHWAYS STATE OF NORTH CAROLINA DEPARTMENT OF TRANSPORTATION WORK ZONE TRAFFIC CONTROL

TEMPORARY LANE CLOSURE RIGHT LANE

REVISIONS

8/17/99

30-APR-2015 17:09
R:\Traffic\Projects\US264A_RES_2CR.10741.20\us264a_psh_tmp5.dgn
$$$$USERNAME$$$$