PROJECT REFERENCE NO.	SHEET NO.
W-5329	5
R/W SHEET NO.	
ROADWAY DESIGN ENGINEER	HYDRAULICS ENGINEER

NORTH CAROLINA PROFESSIONAL SEAL 11274 ENGINEER BYCE EDWARD EATMON, III
DocuSigned by: Ed Eatmon 5/21/2015
A405E90A14244A7...

NORTH CAROLINA PROFESSIONAL SEAL 39745 ENGINEER JONATHAN LYLE MOORE
DocuSigned by: Jonathan Moore 5/21/2015
CDD29BE9C7EE4F3...

8/17/99

REVISIONS

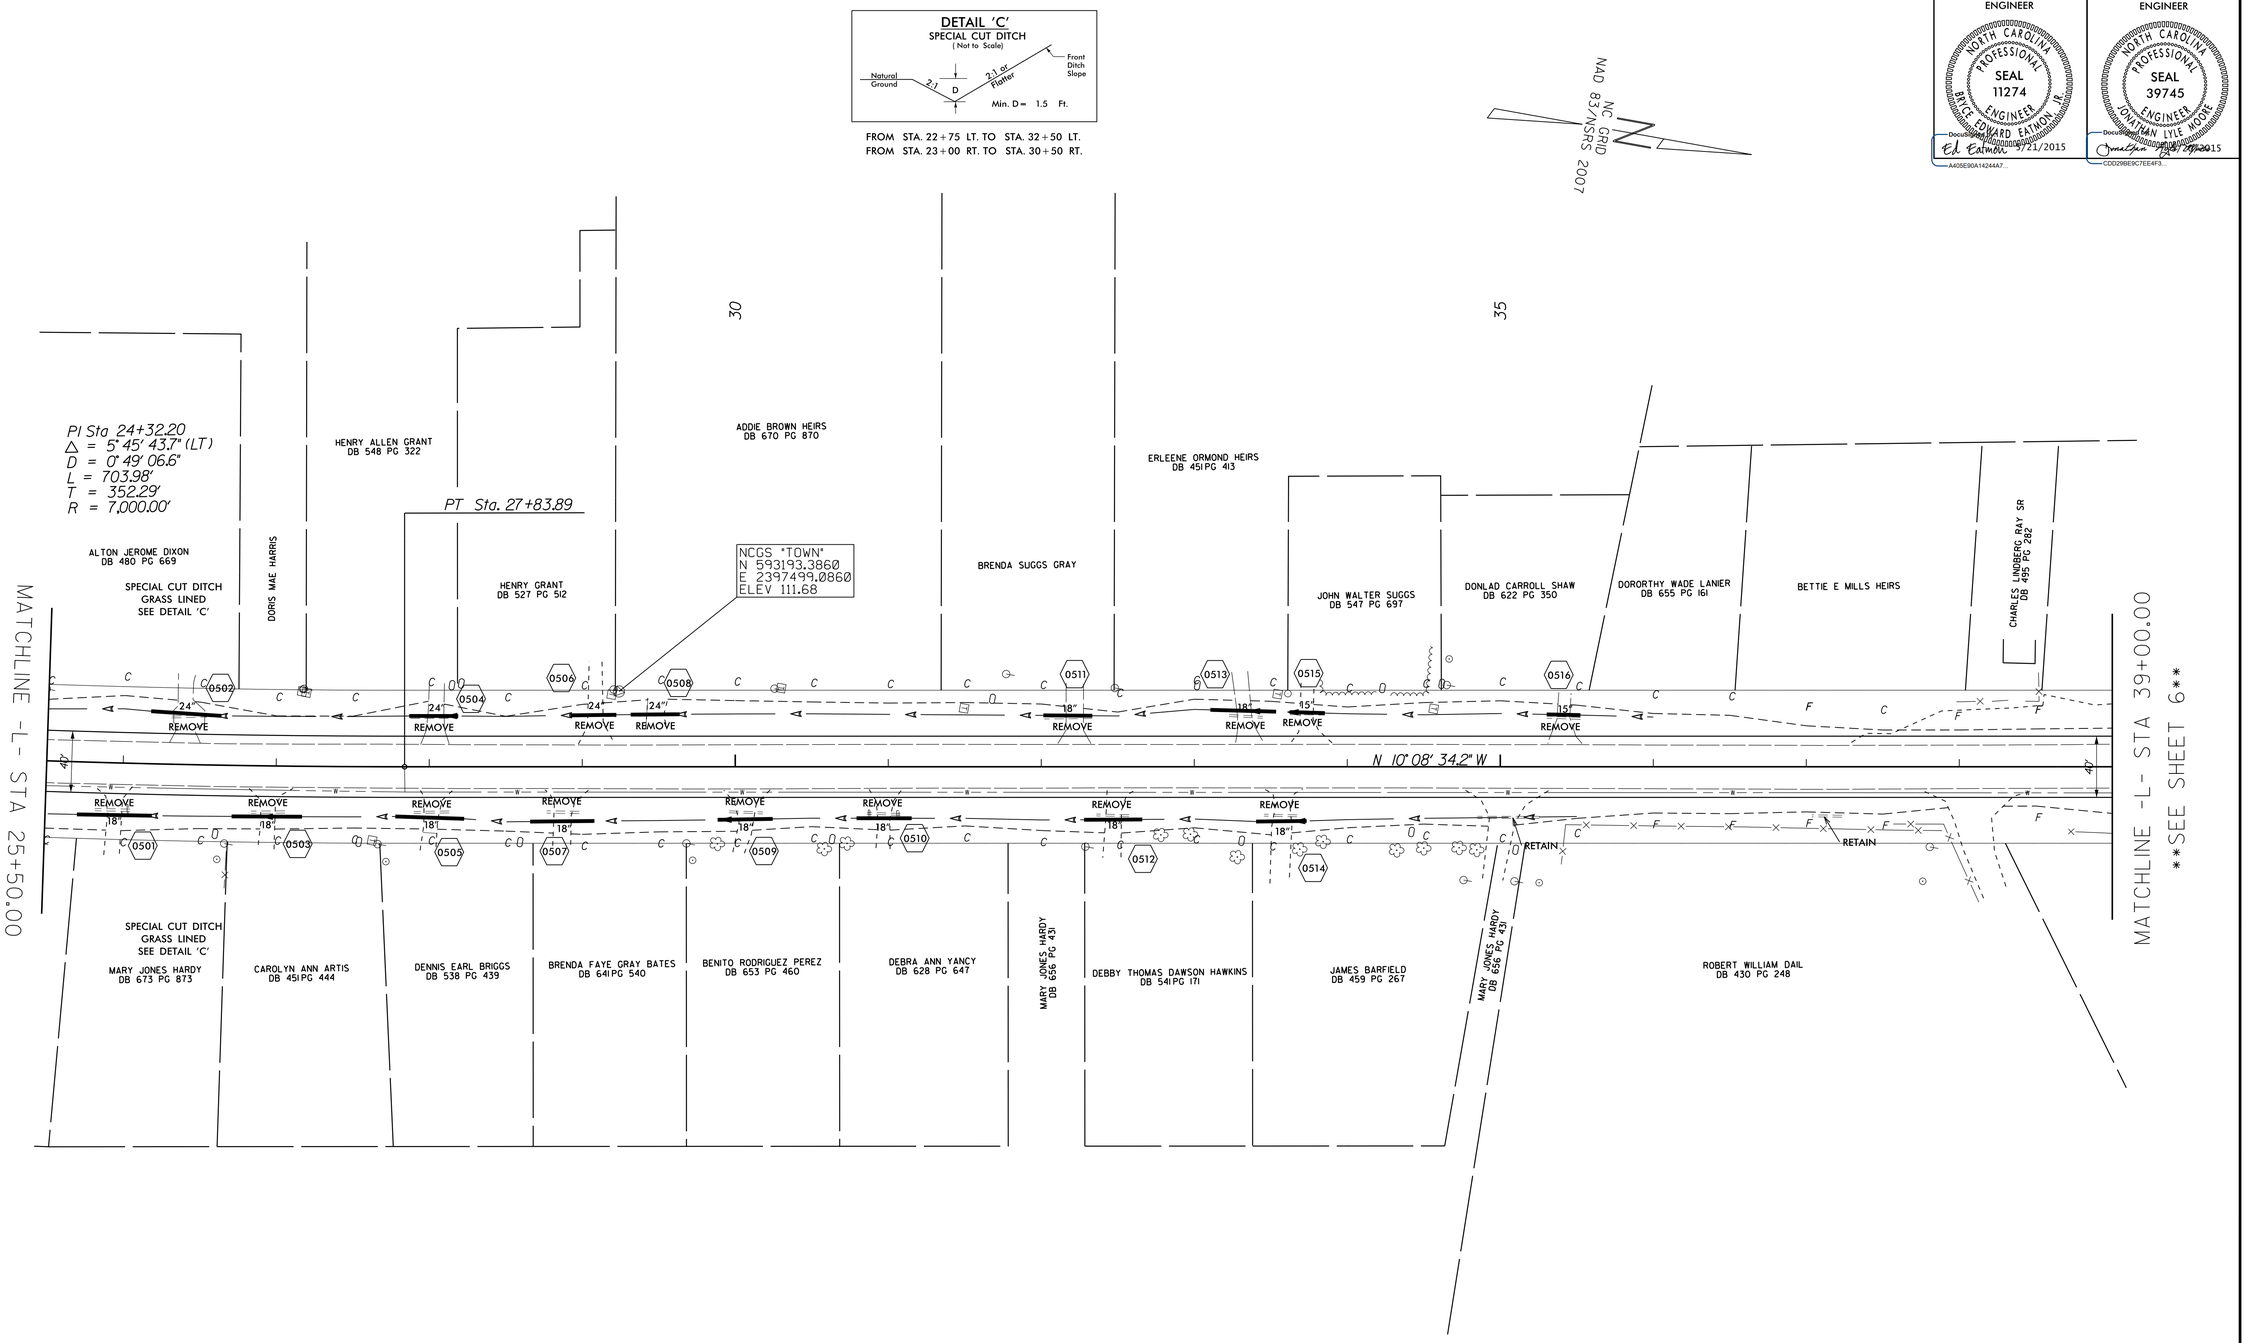

20-MAY-2015 08:17
C:\PROJECTS\ERLENE\BROWN258\258Brown\brown258.psh5.dgn
$$$$USERNAME$$$$