PROJECT REFERENCE NO.	SHEET NO.
W-5329	PM 2

PAVEMENT MARKING SCHEDULE

PAVEMENT MARKING LINES

AA - THERMOPLASTIC	(6" WHITE, 90 MILS)	EDGE LINE
AB - THERMOPLASTIC	(4" WHITE, 120 MILS)	13' MINI SKIP
AC - THERMOPLASTIC	(4" WHITE, 120 MILS)	SOLID LANE LINE
AD - THERMOPLASTIC	(4" YELLOW, 120 MILS)	SOLID DOUBLE YELLOW
AE - THERMOPLASTIC	(24" WHITE, 120 MILS)	STOP BAR
AF - THERMOPLASTIC	(12" YELLOW, 90 MILS)	SOLID YELLOW DIAGONAL LINE
AG - THERMOPLASTIC	(4" YELLOW, 90 MILS)	SOLID SKIP YELLOW

PAVEMENT MARKING SYMBOLS

BA - THERMOPLASTIC (LEFT ARROW, 90 MILS)

NOTE

PAINT MARKINGS AND TRAFFIC CONTROL DEVICES SHALL BE IN ACCORDANCE WITH NCDOT STANDARD SPECIFICATIONS FOR ROADS AND STRUCTURES, NCDOT ROADWAY STANDARD DRAWINGS, AND THE CURRENT EDITON OF THE MANUAL OF UNIFORM TRAFFIC CONTROL DEVICES (MUTCD). QUANTITIES FOR THESE ITEMS HAVE BEEN ACCOUNTED FOR IN THE CONTRACT BID FORM. ALL EDGE LINES SHALL BE 2' OFF EOP.

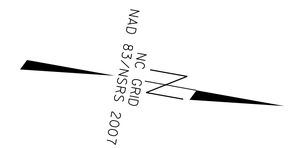

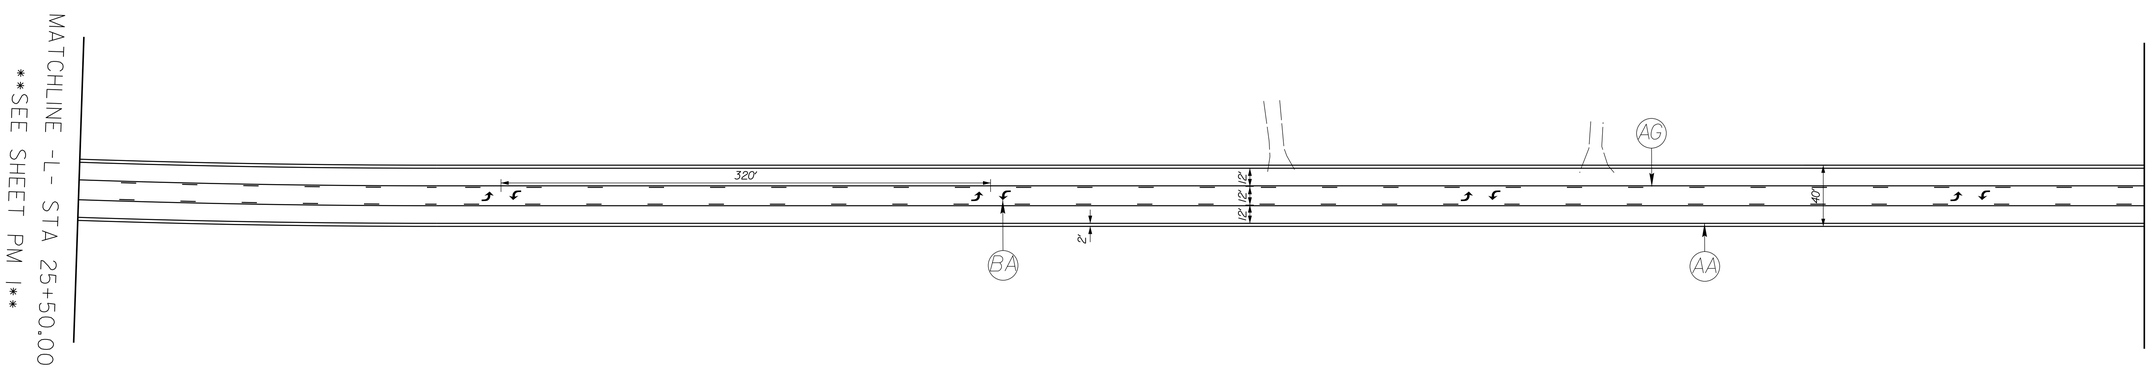

REVISIONS

8/17/99

20-MAY-2015 08:16
R:\STRUCTS\CONSTRUCTION\BROWN258\258Brown\brown258_pm2.dgn
$$$$USERNAME$$$$