PROJECT REFERENCE NO.	SHEET NO.
W-5329	U0 4

UTILITIES WILL BE PLACED BY OTHERS

LEGEND

EXISTING BURIED COPPER
PROPOSED BURIED COPPER — PROP U/G TEL CABLES

NOTE:

-PLACE PROPOSED CABLE AT 2' INSIDE HIGHWAY R/W

-PLACE AT A DEPTH OF 30"

NOTE:

-PLACE SILT FENCES AT BORE PITS & OBSERVE BEST ERSOSION PRACTICES

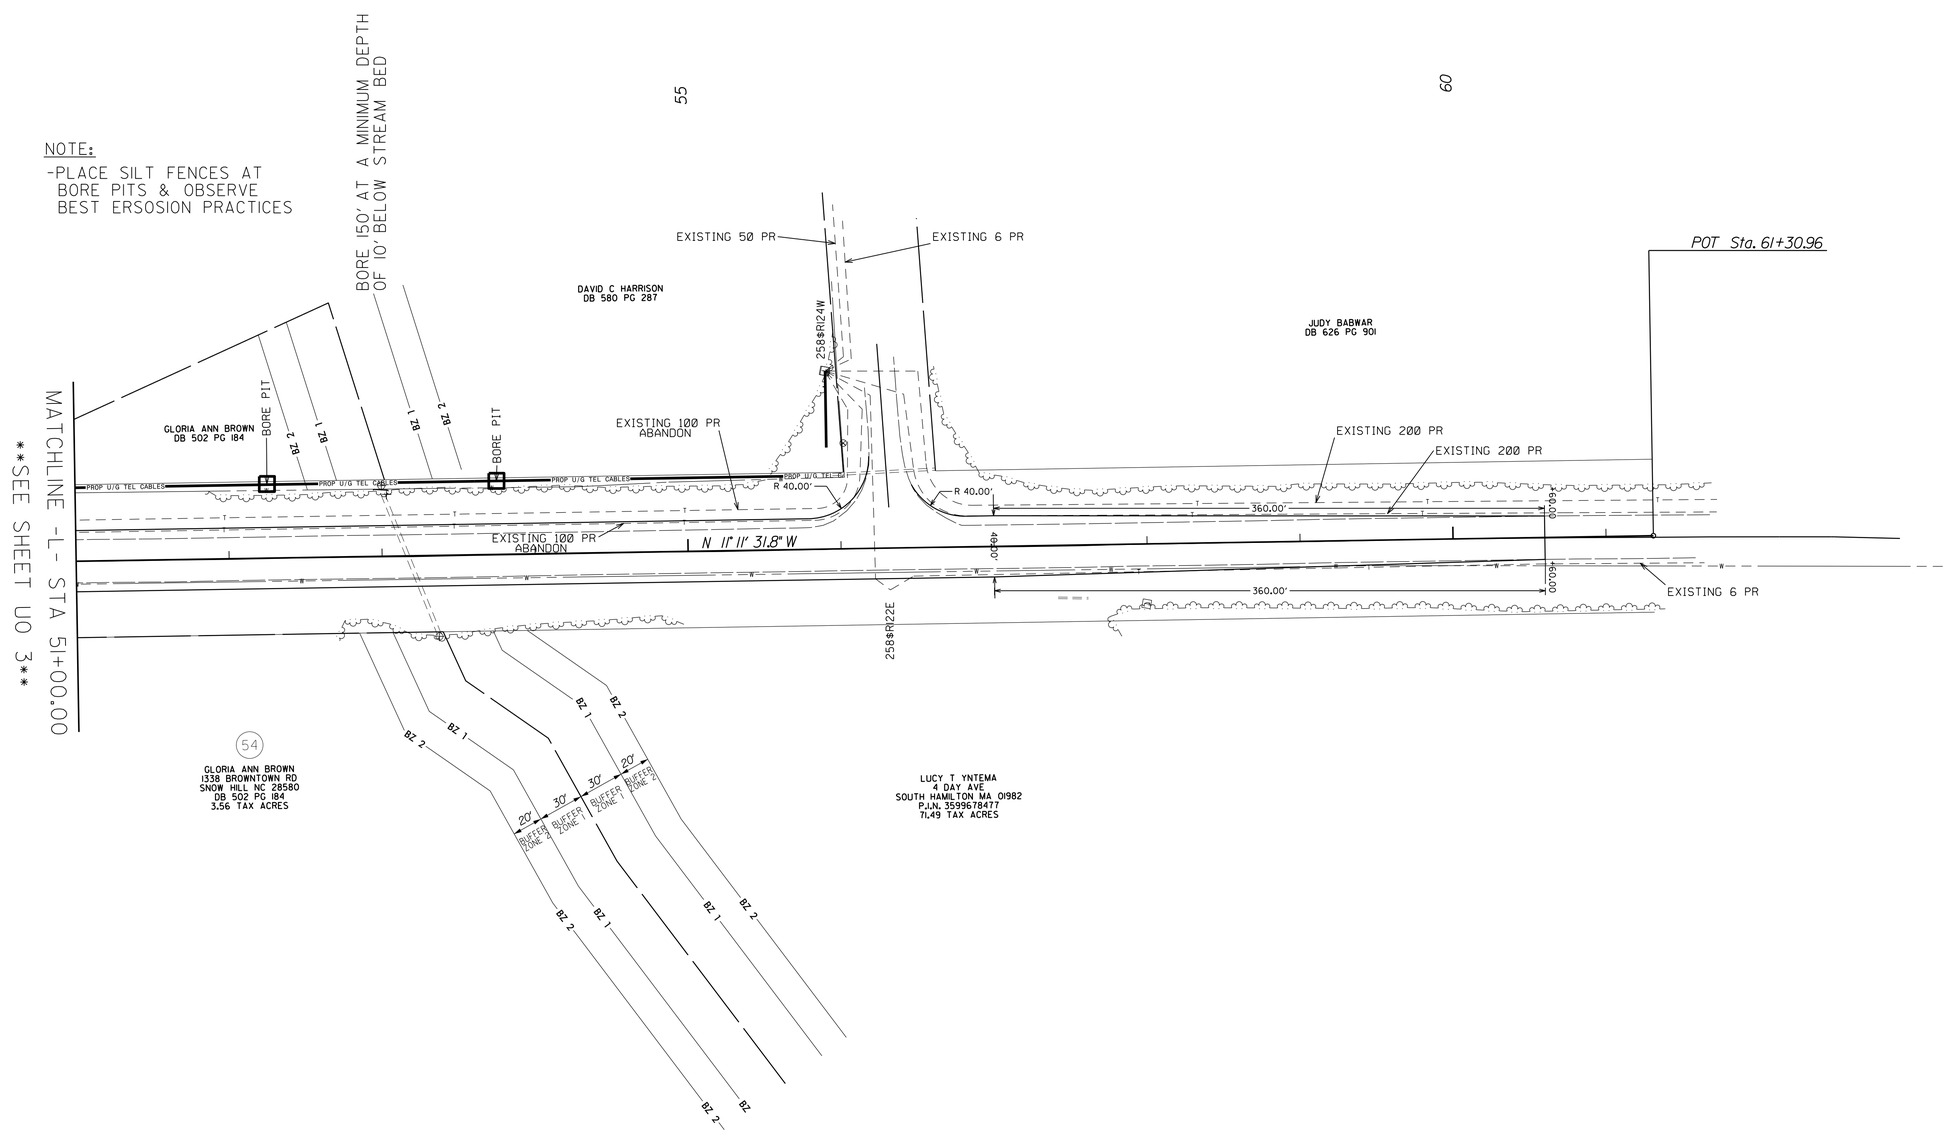

REVISIONS

8/17/99

20-MAY-2015 08:17
P:\DESIGN\STATE\BROWN258\258Brown\brown258_U04.dgn
$$$$USERNAME$$$$