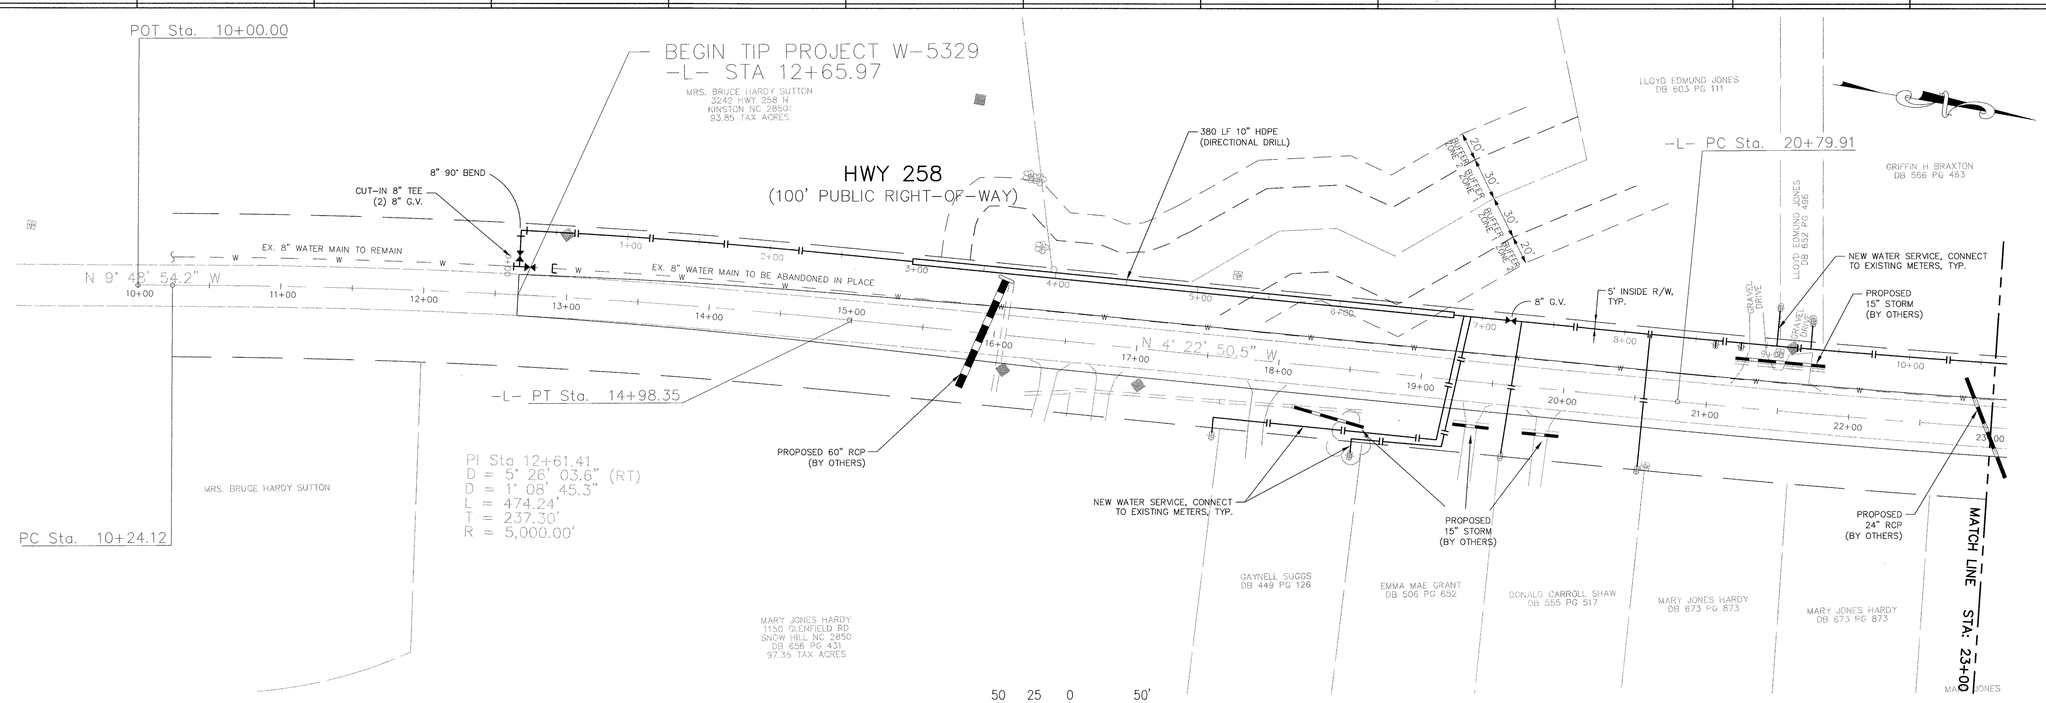

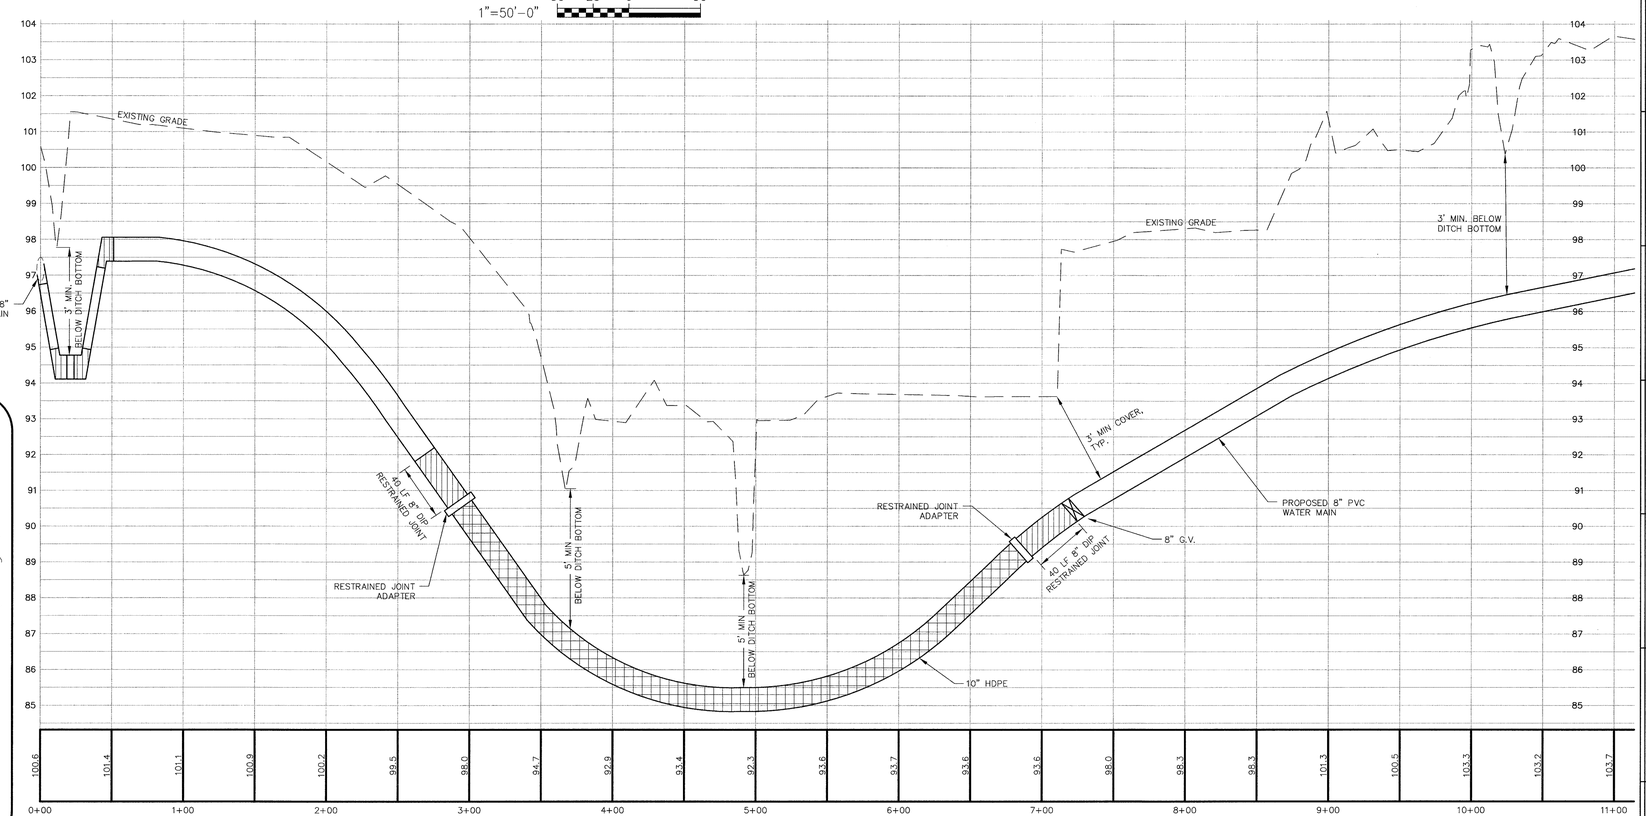

HWY 258
(100' PUBLIC R/W)
HORIZONTAL SCALE: 1" = 50'
VERTICAL SCALE: 1" = 2'

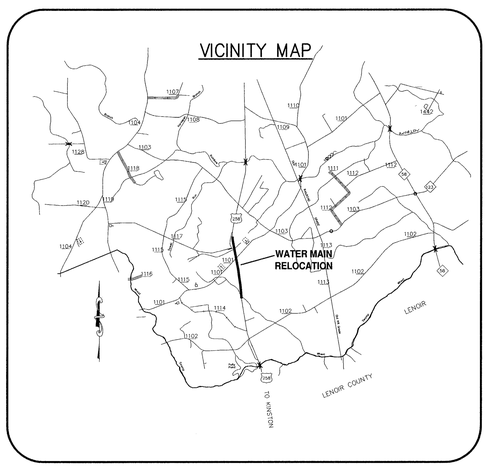

SEAL

THE EAST GROUP, P.A. CORPORATE SEAL N.C.

SEAL

NORTH CAROLINA PROFESSIONAL SEAL 0394 ENGINEER JOSE S. CLEMENTE 3/13/15

SHEET INDEX

SHEET NO.	DESCRIPTION
C1.1	PLAN AND PROFILE HWY 258
C2.1	PLAN AND PROFILE HWY 258
C3.1	PLAN AND PROFILE HWY 258
C4.1	PLAN AND PROFILE HWY 258
C5.1	DETAILS

CONTACTS:

GREENE COUNTY
PHONE: 252-747-5720

DAVID JONES
PUBLIC WORKS DIRECTOR

REV. NO.	DATE	REVISIONS	BY
1	03/13/15	ISSUE FOR CONSTRUCTION	TJH

THE EAST GROUP, P.A.
■Engineering■Architecture■Surveying■Technology
324 Evans St., Greenville, NC 27858 (252) 758-1746 (252) 830-3954 (Fax)
4325 Lake Boone Trail, Suite 311, Raleigh, NC 27607 (919) 784-9330 (919) 784-9331 (Fax)
■ NC Engineering License No. C-0206 ■ NC Architectural License No. 50213

PROJECT TITLE
NCDOT HWY 258
GREENE COUNTY
WATER MAIN
Greene County, NC

DRAWING TITLE
Water Main Relocation
Hwy 258
Plan and Profile

SCALE: AS NOTED	DEPARTMENT: CIVIL
DRAWN BY: SLJ	DATE STARTED: 12/29/14
CHECKED	SHEET No.
APPROVED	DRAWING NO. C1.1
PROJECT NO. 20140221	

THIS DRAWING IS THE PROPERTY OF THE EAST GROUP, P.A. ANY USE, REUSE, REPRODUCTION, DISPLAY OR SALE OF THIS DRAWING WITHOUT WRITTEN CONSENT OF THE EAST GROUP, P.A. IS STRICTLY PROHIBITED. (© COPYRIGHT, THE EAST GROUP, P.A. 2015)