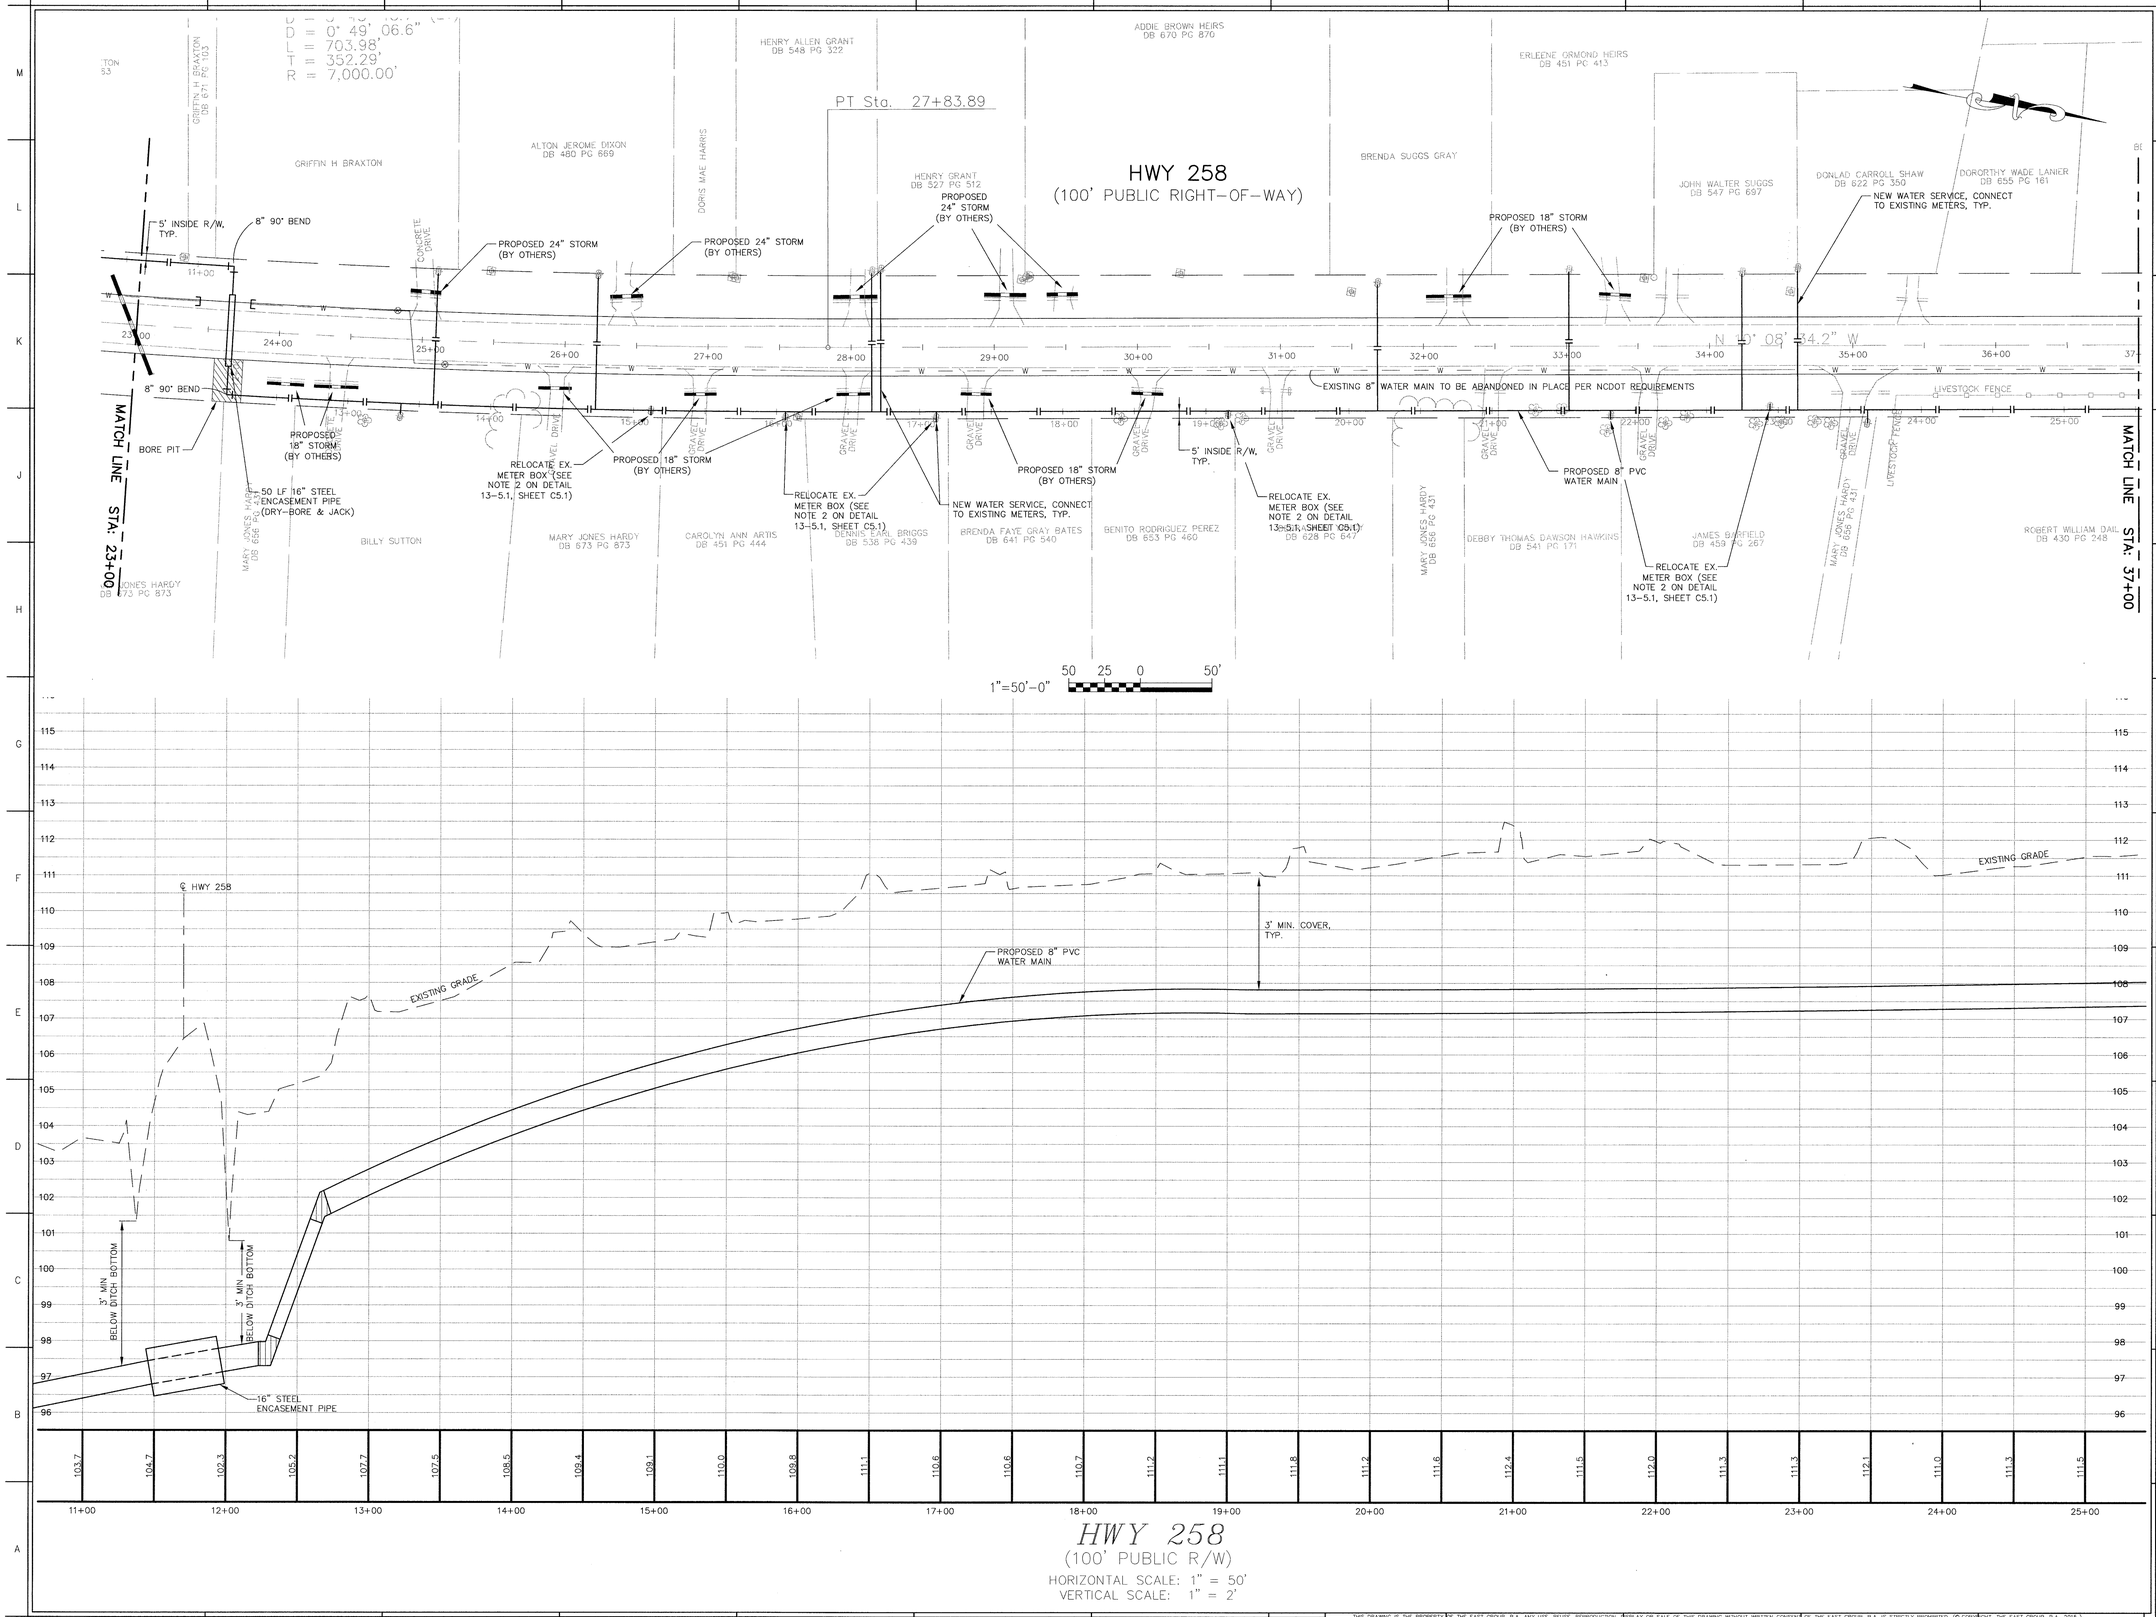

THIS DRAWING IS THE PROPERTY OF THE EAST GROUP, P.A. ANY USE, REUSE, REPRODUCTION, DISPLAY OR SALE OF THIS DRAWING WITHOUT WRITTEN CONSENT OF THE EAST GROUP, P.A. IS STRICTLY PROHIBITED. (© COPYRIGHT, THE EAST GROUP, P.A. 2015.)

SEAL

SEAL
NORTH CAROLINA PROFESSIONAL ENGINEER SEAL 29422 MICHELLE S. CLEMENTS
3/13/15

REV. NO.	DATE	REVISIONS	BY
1	03/13/15	ISSUE FOR CONSTRUCTION	TJH

THE EAST GROUP, P.A.
■Engineering■Architecture■Surveying■Technology
324 Evans St., Greenville, NC 27858 (252) 758-3746 (252) 830-3854 (Fax)
4325 Lake Boone Trail, Suite 311, Raleigh, NC 27607 (919) 784-9330 (919) 784-9331 (Fax)
■NC Engineering License No. C-0206 ■ NC Architectural License No. 5021

PROJECT TITLE
NCDOT HWY 258
GREENE COUNTY
WATER MAIN
Greene County, NC

DRAWING TITLE
Water Main Relocation
Hwy 258
Plan and Profile

SCALE: AS NOTED	DEPARTMENT: CIVIL
DRAWN BY: SLJ	DATE STARTED: 12/29/14
CHECKED	SHEET No.
APPROVED	DRAWING NO. C2.1
PROJECT NO. 20140221	