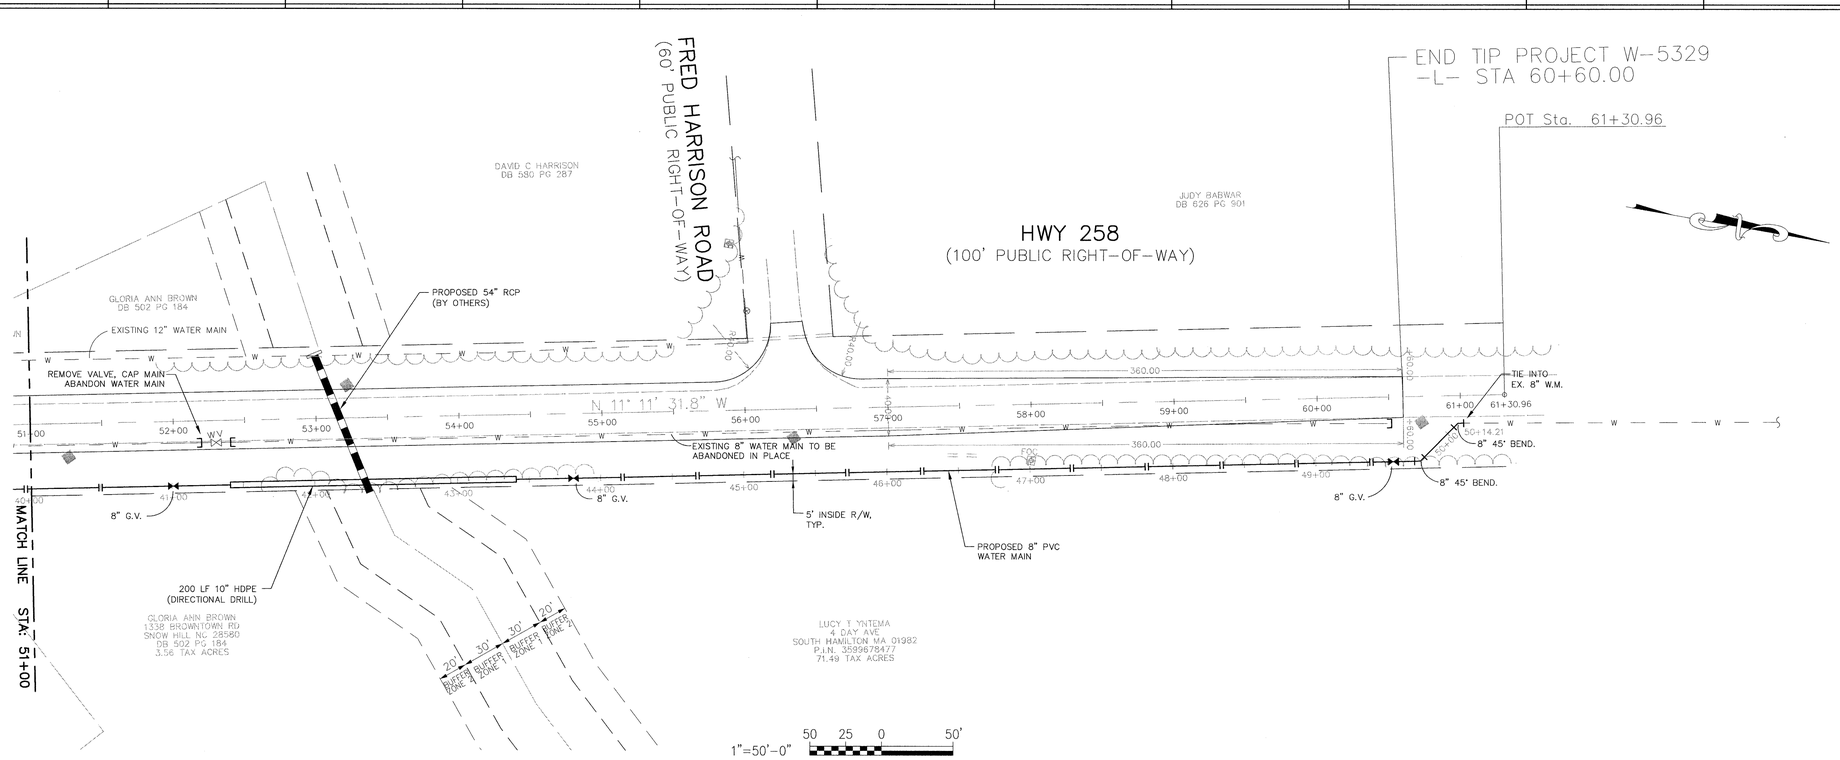

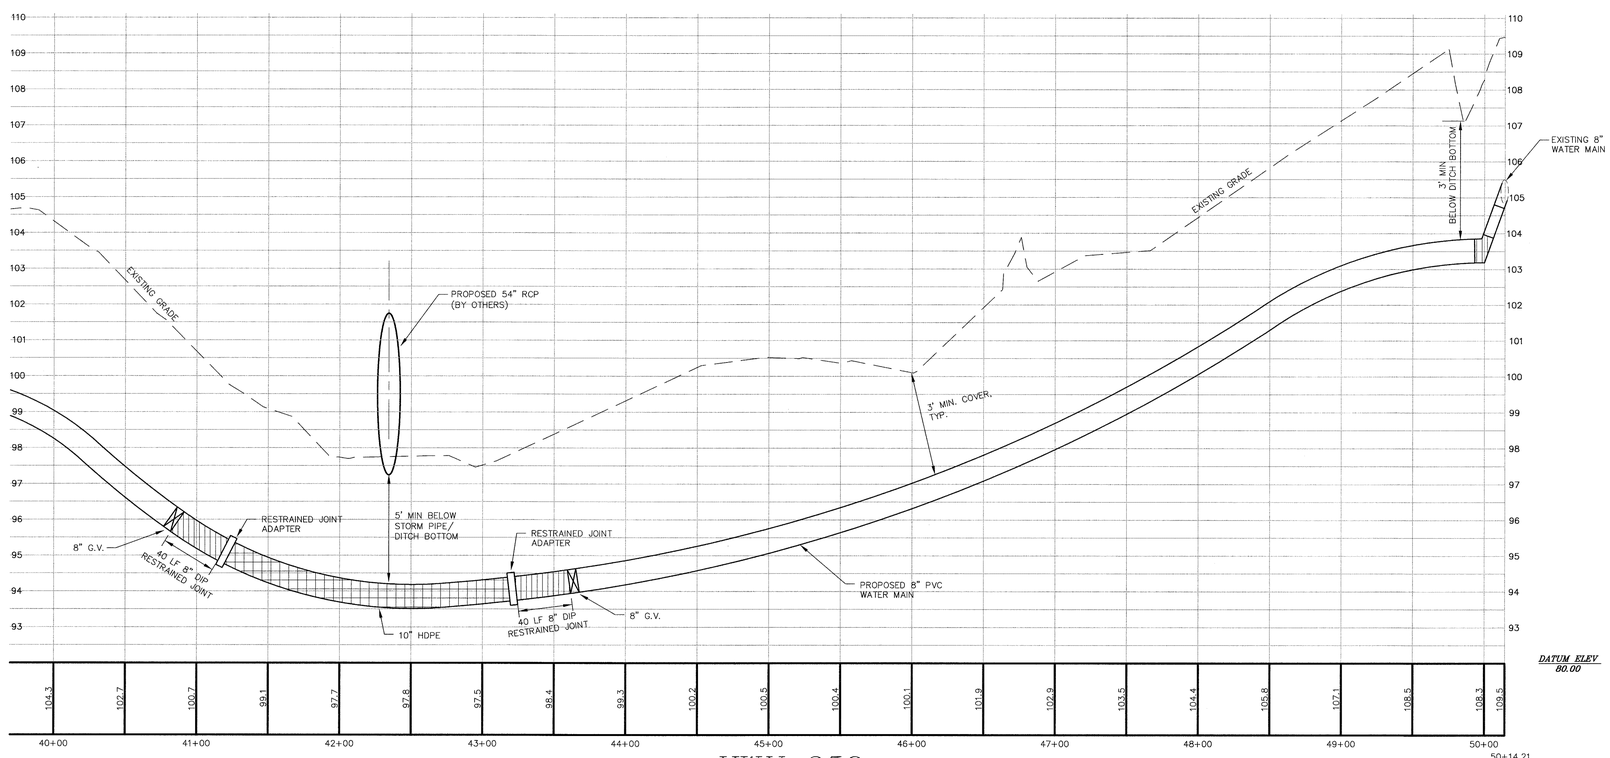

HWY 258

(100' PUBLIC R/W)

HORIZONTAL SCALE: 1" = 50'
VERTICAL SCALE: 1" = 2'

SEAL

SEAL
NORTH CAROLINA PROFESSIONAL ENGINEER SEAL
TIMOTHY J. HARRIS
SEALED
3/13/15

REV. NO.	DATE	REVISIONS	BY
1	03/13/15	ISSUE FOR CONSTRUCTION	TJH

THE EAST GROUP, P.A.

▪Engineering▪Architecture▪Surveying▪Technology

324 Evans St., Greenville, NC 27858 (252) 758-3746 (252) 830-3954 (Fax)
4325 Lake Boone Trail, Suite 311, Raleigh, NC 27607 (919) 784-9330 (919) 784-9331 (Fax)
▪NC Engineering License No. C-0206 ▪ NC Architectural License No. 50213

PROJECT TITLE

NCDOT HWY 258
GREENE COUNTY
WATER MAIN

Greene County, NC

DRAWING TITLE

Water Main Relocation
Hwy 258
Plan and Profile

SCALE: AS NOTED	DEPARTMENT: CIVIL
DRAWN BY: SLJ	DATE STARTED: 12/29/14
CHECKED	SHEET No.
APPROVED	DRAWING NO. C4.1
PROJECT NO. 20140221	

THIS DRAWING IS THE PROPERTY OF THE EAST GROUP, P.A. ANY USE, REUSE, REPRODUCTION, DISPLAY OR SALE OF THIS DRAWING WITHOUT WRITTEN CONSENT OF THE EAST GROUP, P.A. IS STRICTLY PROHIBITED. (© COPYRIGHT, THE EAST GROUP, P.A. 2015)