PROJECT REFERENCE NO.	SHEET NO.
W-5329	U0 3

UTILITIES WILL BE PLACED BY OTHERS

LEGEND

EXISTING BURIED COPPER
PROPOSED BURIED COPPER — PROP U/G TEL CABLES

NOTE:

-PLACE PROPOSED CABLE AT 2' INSIDE HIGHWAY R/W

-PLACE AT A DEPTH OF 30"

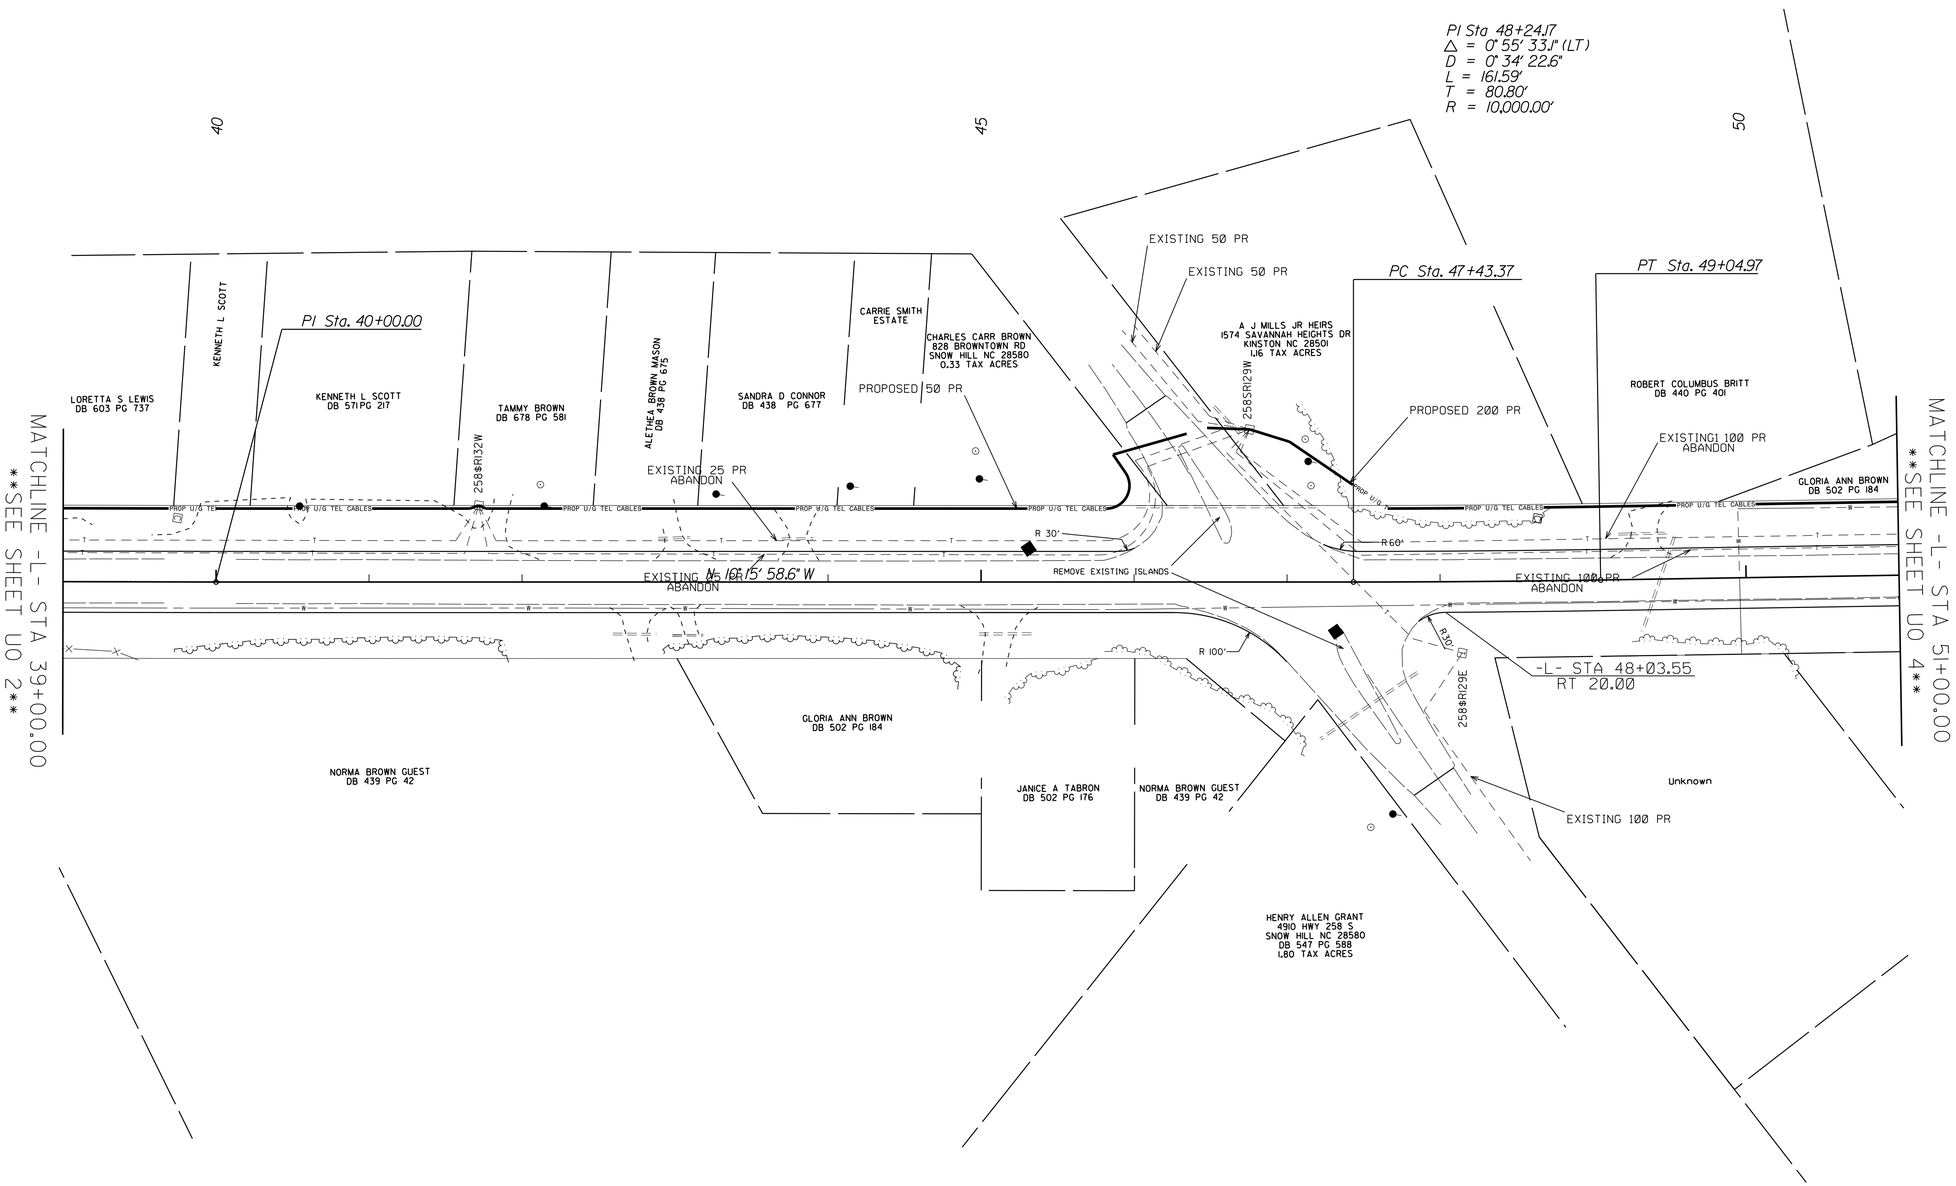

REVISIONS

8/17/99

20-MAY-2015 08:17
C:\PROJECTS\DGN\BROWN258\258Brown\brown258_U03.dgn
$$$$USERNAME$$$$