PROJECT REFERENCE NO.	SHEET NO.
W-5329	7
R/W SHEET NO.	
ROADWAY DESIGN ENGINEER	HYDRAULICS ENGINEER

NORTH CAROLINA PROFESSIONAL SEAL 11274 ENGINEER BYCE EDWARD EATMON JR.
DocuSign Envelope ID: A405E90A1424AA7...
Ed Eatmon 5/21/2015

NORTH CAROLINA PROFESSIONAL SEAL 39745 ENGINEER JONATHAN LYLE MOORE
DocuSign Envelope ID: CDD29BE9C7EE4F3...
Jonathan Moore 5/21/2015

REVISIONS

8/17/99

DETAIL 'D'

SPECIAL LATERAL GRASSED SWALE
(Not to Scale)

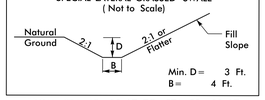

FROM STA. 49+00 LT. TO STA. 52+00 LT.

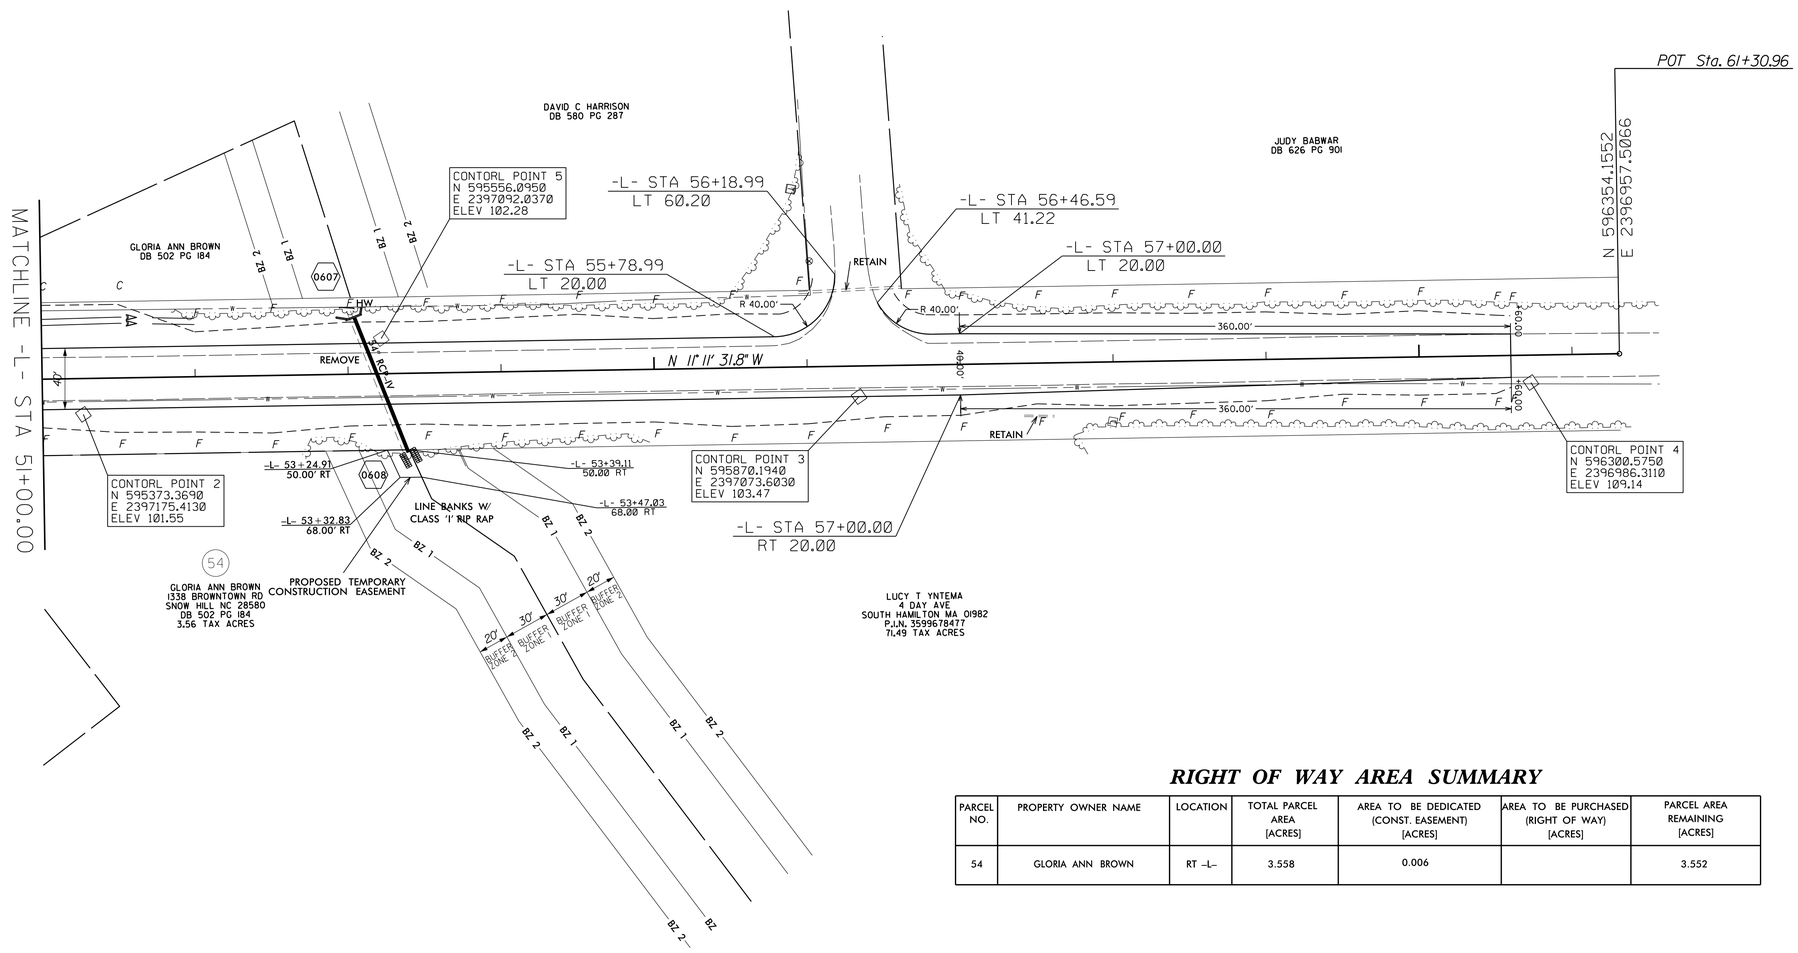

RIGHT OF WAY AREA SUMMARY

PARCEL NO.	PROPERTY OWNER NAME	LOCATION	TOTAL PARCEL AREA [ACRES]	AREA TO BE DEDICATED (CONST. EASEMENT) [ACRES]	AREA TO BE PURCHASED (RIGHT OF WAY) [ACRES]	PARCEL AREA REMAINING [ACRES]
54	GLORIA ANN BROWN	RT -L-	3.558	0.006		3.552

20-MAY-2015 08:17
R:\ROADWAY\PROJECTS\BROWN258\258Brown\brown258_psh7.dgn
$$$$USERNAME$$$$