| PROJECT REFERENCE NO. | SHEET NO. |
|---|---|
| W-5601K | 4 |
| R/W SHEET NO. | |
| ROADWAY DESIGN ENGINEER | HYDRAULICS ENGINEER |

NORTH CAROLINA PROFESSIONAL SEAL 11274 ENGINEER BRUCE EDWARD EATMON, JR.
Documents Not Considered Sealed Unless Signature, Date and Seal Are Affixed
ECS-A-DSE90A1 5/12/2015

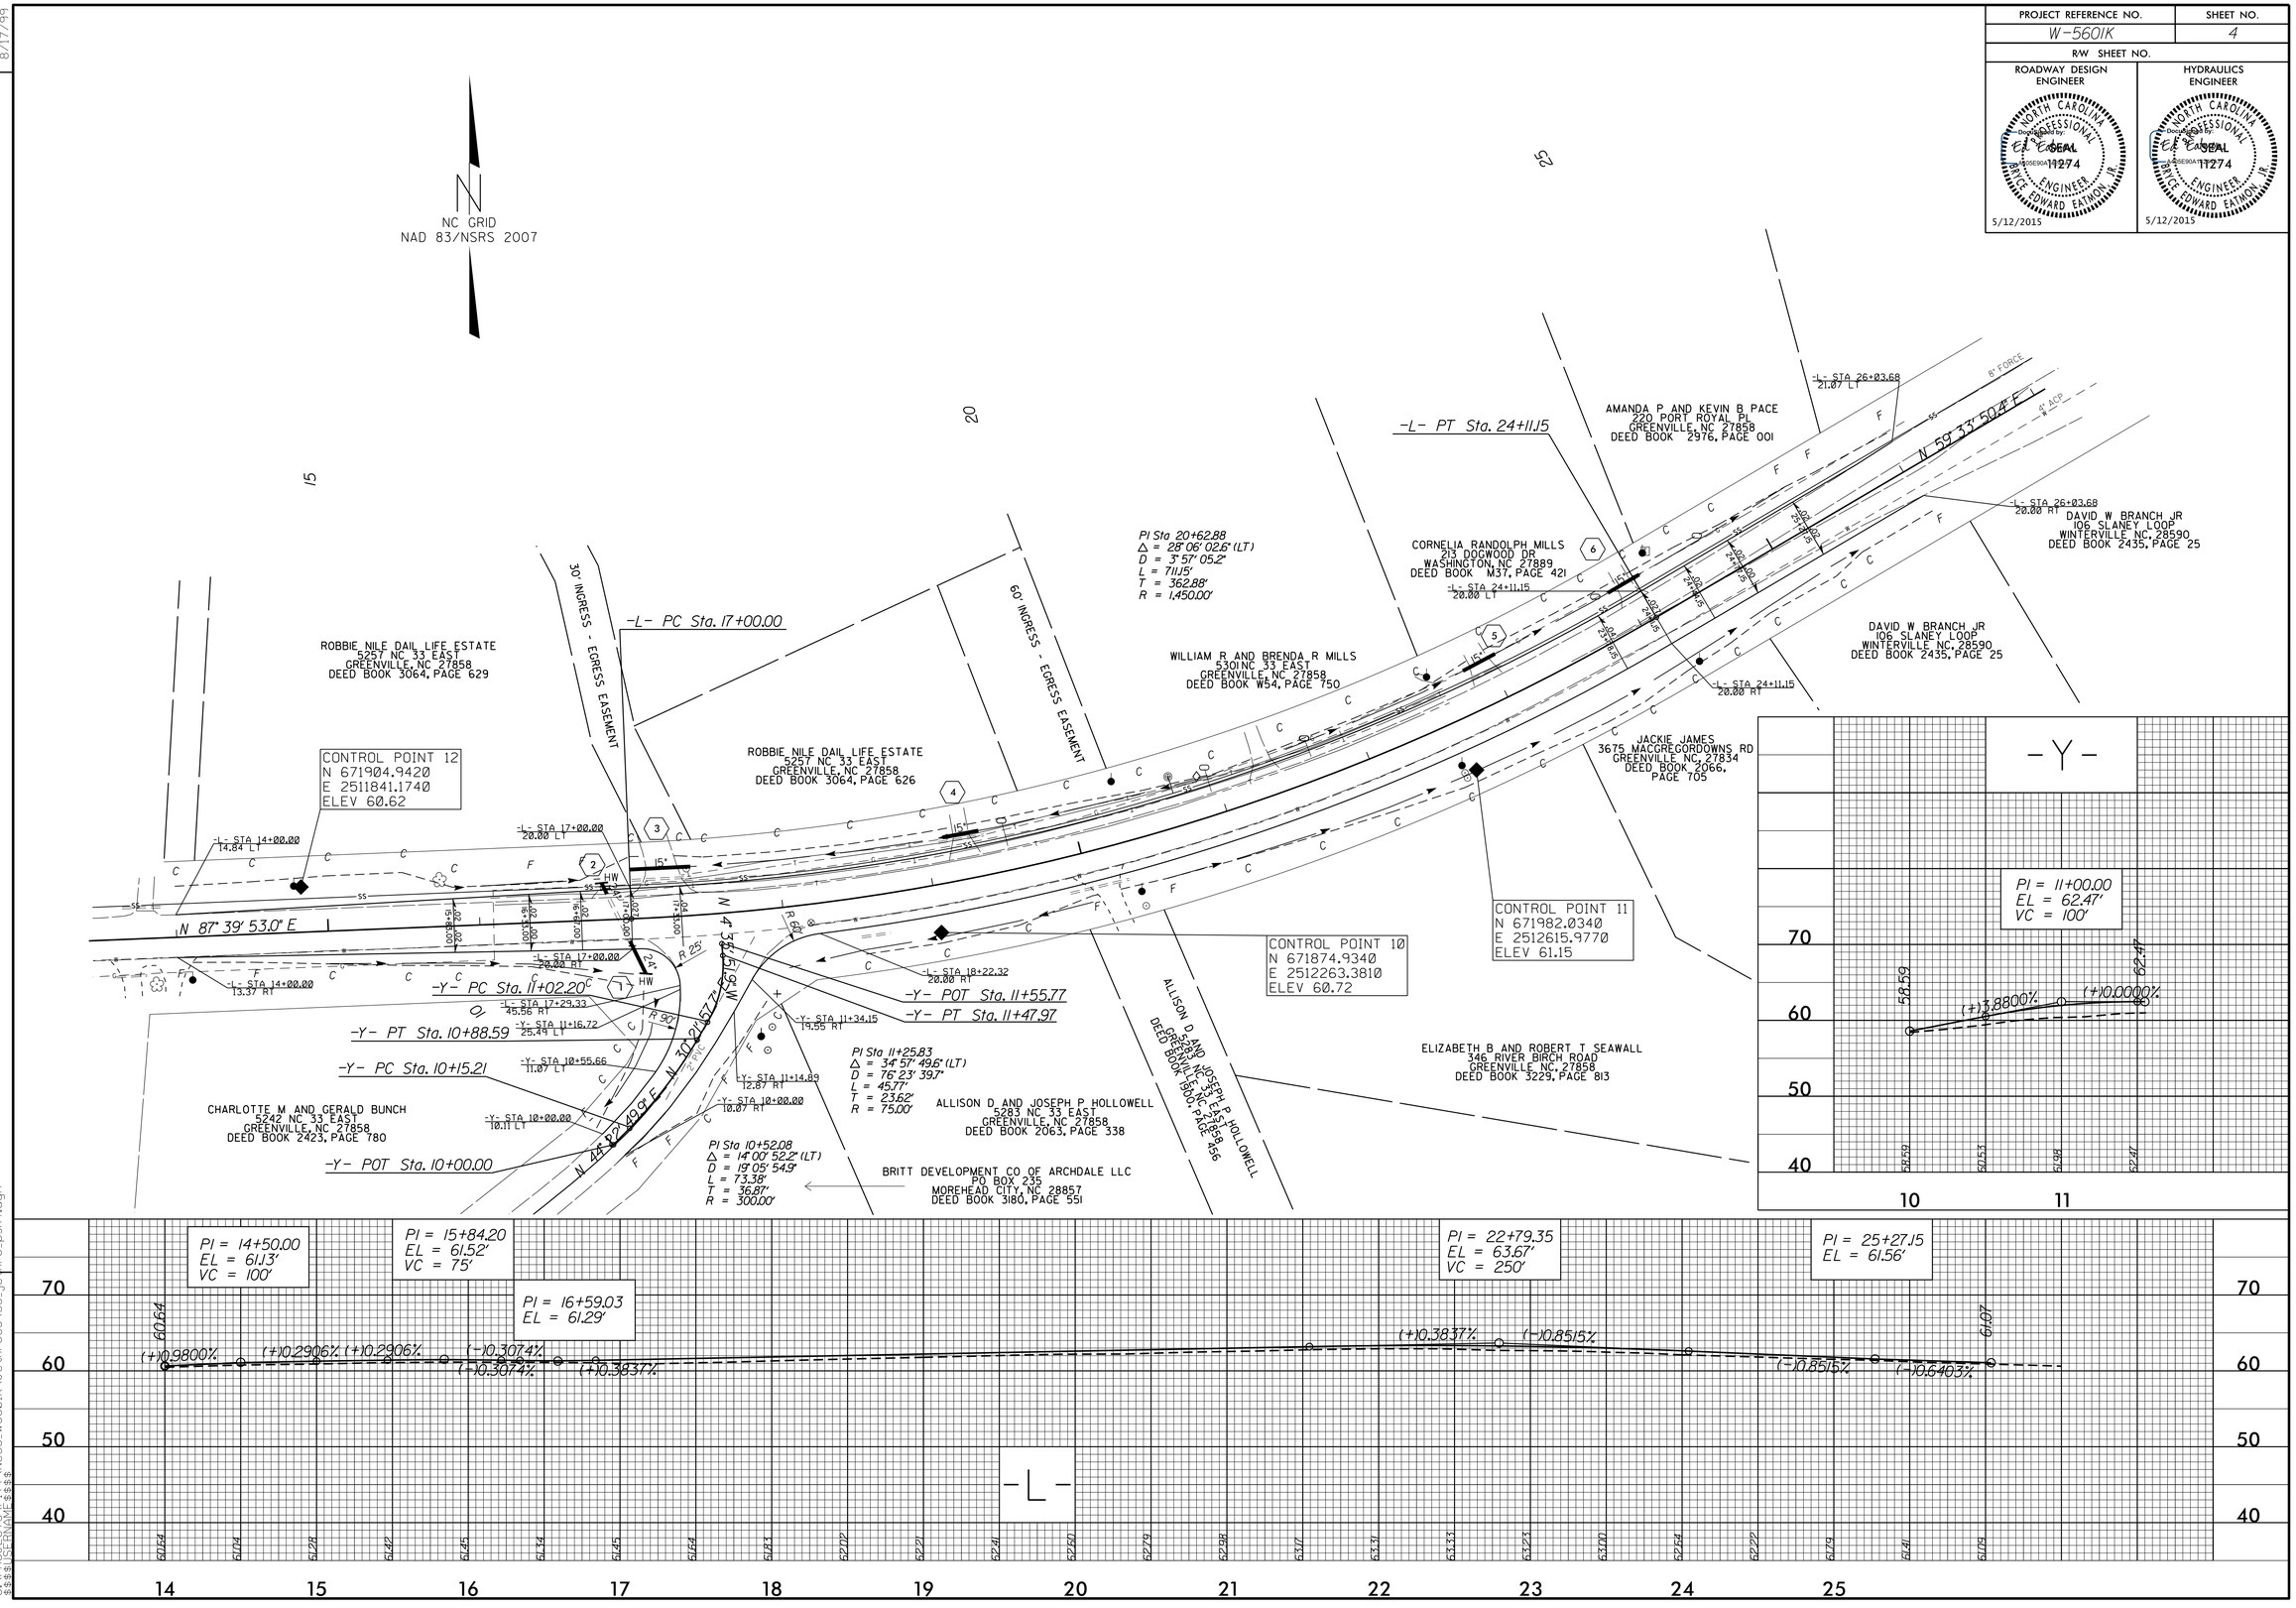


REVISIONS

8/17/99

08-MAY-2015 11:15
R:\ROADWAY\PROJECTS\TTN\NC33_W5601K\Jethro33\33_Jethro_psh4.dgn
$$$$USERNAME$$$$