09/08/99

# TIP PROJECT: W-5601K

# CONTRACT: DB00227

See Sheet 1-A For Index of Sheets

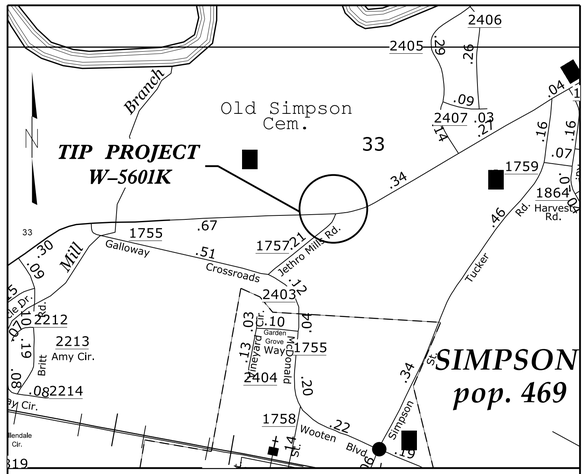


VICINITY MAP
(NOT TO SCALE)

STATE OF NORTH CAROLINA
DIVISION OF HIGHWAYS

# PITT COUNTY

| STATE | STATE PROJECT REFERENCE NO. | SHEET NO. | TOTAL SHEETS |
|---|---|---|---|
| N.C. | W-5601K | 1 | |

| STATE PROJ. NO. | F. A. PROJ. NO. | DESCRIPTION |
|---|---|---|
| 50138.1.FR12 | HSIP-0033(14) | PE |
| 50138.3.FR12 | HSIP-0033(14) | CONST |

***LOCATION: NC 33 BETWEEN SR 1755 (BLACKJACK-SIMPSON ROAD) AND SR 2405 (RIVERCREST ROAD)***

***TYPE OF WORK: PROVIDE A LEFT TURN LANE ON NC33 AT SR 1757 (JETHRO MILLS RD)***

NC GRID
NAD 83/NSRS 2007

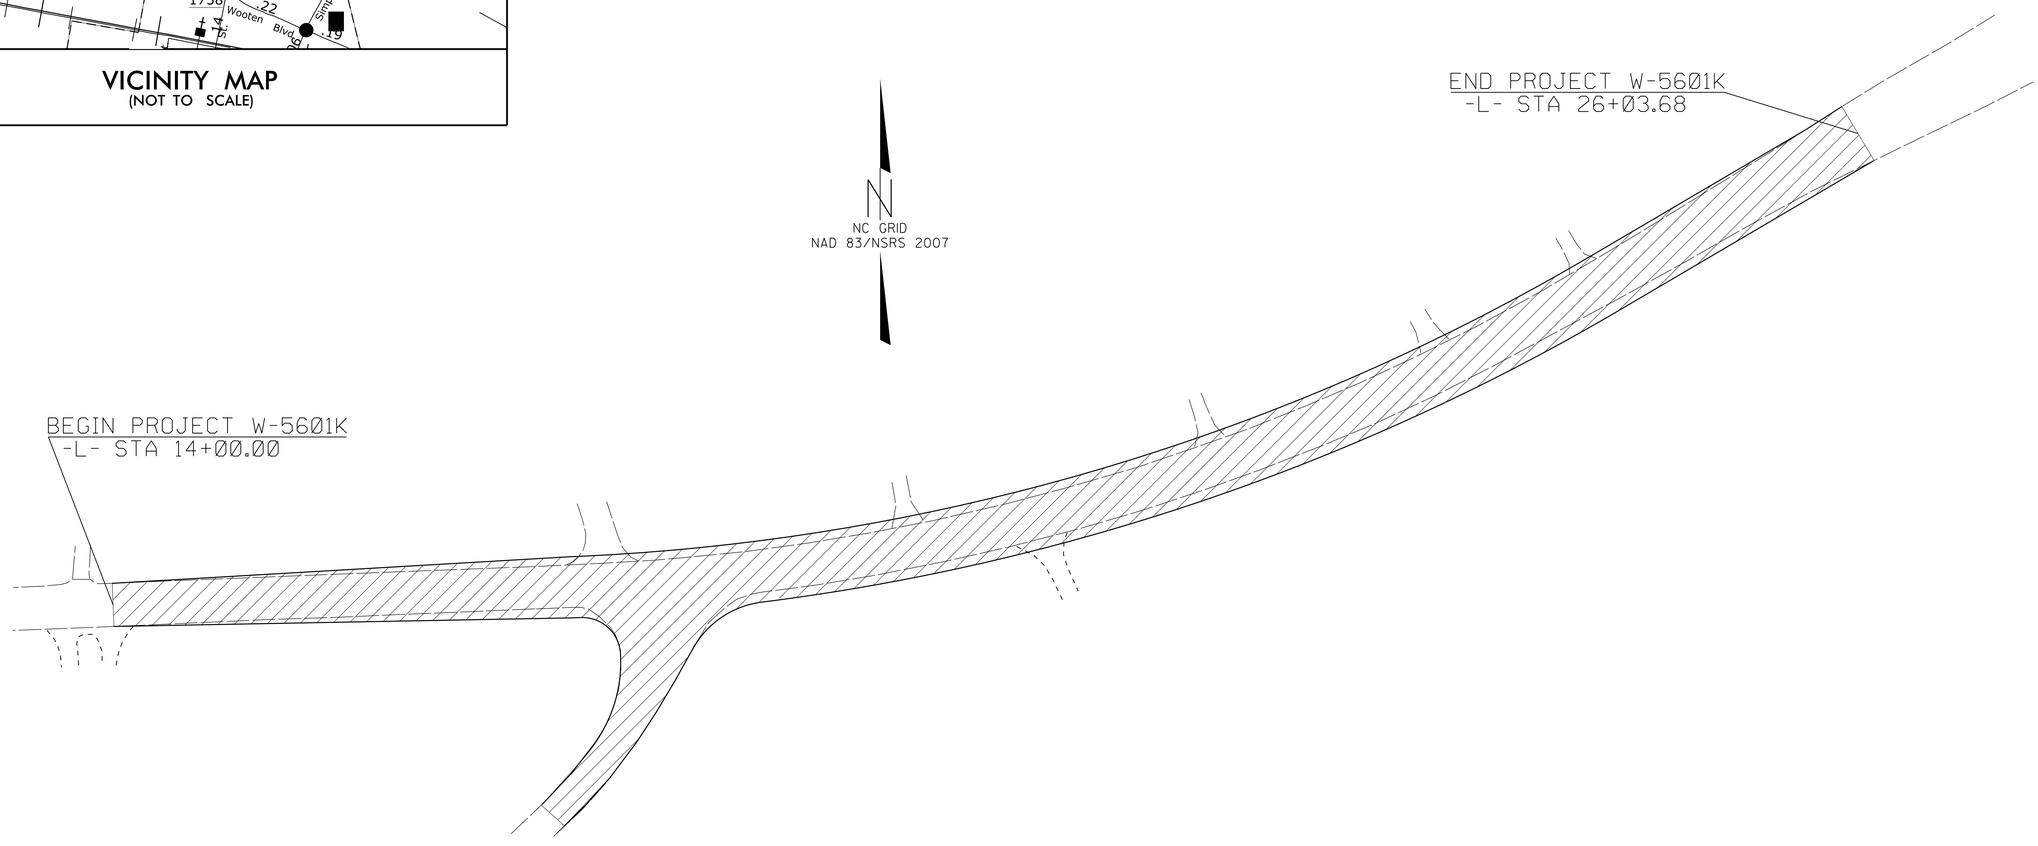


***GRAPHIC SCALES***

50 25 0 50 100
PLANS

***PROJECT LENGTH***

***LENGTH TIP PROJECT W-5601K = 0.256 MILES***

Prepared in the Office of:
***DIVISION OF HIGHWAYS***
*1704 NORTH GREENE STREET, GREENVILLE NC, 27835*

*2012 STANDARD SPECIFICATIONS*

***RIGHT OF WAY DATE:***
N/A

***LETTING DATE:***
JUNE 2015

ED EATMON, P.E.
*PROJECT ENGINEER*

LANG JONES
*PROJECT DESIGN ENGINEER*

***HYDRAULICS ENGINEER***
5/12/2015
DocuSigned by: Ed Eatmon A405E90A14244A7...
NORTH CAROLINA PROFESSIONAL SEAL 11274 ENGINEER BRYCE EDWARD EATMON, JR. P.E.
***SIGNATURE:***

***ROADWAY DESIGN ENGINEER***
5/12/2015
DocuSigned by: Ed Eatmon A405E90A14244A7...
NORTH CAROLINA PROFESSIONAL SEAL 11274 ENGINEER BRYCE EDWARD EATMON, JR. P.E.
***SIGNATURE:***

STATE OF NORTH CAROLINA • DEPARTMENT OF TRANSPORTATION •

08-MAY-2015 11:14
C:\PROJECTS\PITT\NC33_W5601K\Jethro33\33_jethro_pshl.dgn
$$$$USERNAME$$$$