| PROJECT REFERENCE NO. | SHEET NO. |
|---|---|
| W-5601K | PM 1 |

# PAVEMENT MARKING SCHEDULE

## PAVEMENT MARKING LINES

| | | | |
|---|---|---|---|
| AA - THERMOPLASTIC | ( 6" WHITE, | 90 MILS ) | EDGE LINE |
| AB - THERMOPLASTIC | ( 4" WHITE, | 120 MILS ) | 13' MINI SKIP |
| AC - THERMOPLASTIC | ( 4" WHITE, | 120 MILS ) | SOLID LANE LINE |
| AD - THERMOPLASTIC | ( 4" YELLOW, | 120 MILS ) | SOLID DOUBLE YELLOW |
| AE - THERMOPLASTIC | ( 24" WHITE, | 120 MILS ) | STOP BAR |
| AF - THERMOPLASTIC | ( 12" YELLOW, | 90 MILS ) | SOLID YELLOW DIAGONAL LINE |
| AG - THERMOPLASTIC | ( 4" YELLOW, | 120 MILS ) | SOLID SKIP YELLOW |

## PAVEMENT MARKING SYMBOLS

BA - THERMOPLASTIC ( LEFT ARROW, 90 MILS )

# NOTE

PAINT MARKINGS AND TRAFFIC CONTROL DEVICES SHALL BE IN ACCORDANCE WITH NCDOT STANDARD SPECIFICATIONS FOR ROADS AND STRUCTURES, NCDOT ROADWAY STANDARD DRAWINGS, AND THE CURRENT EDITON OF THE MANUAL OF UNIFORM TRAFFIC CONTROL DEVICES ( MUTCD ). QUANTITIES FOR THESE ITEMS HAVE BEEN ACCOUNTED FOR IN THE CONTRACT BID FORM. ALL EDGE LINES SHALL BE 2' OFF EOP.

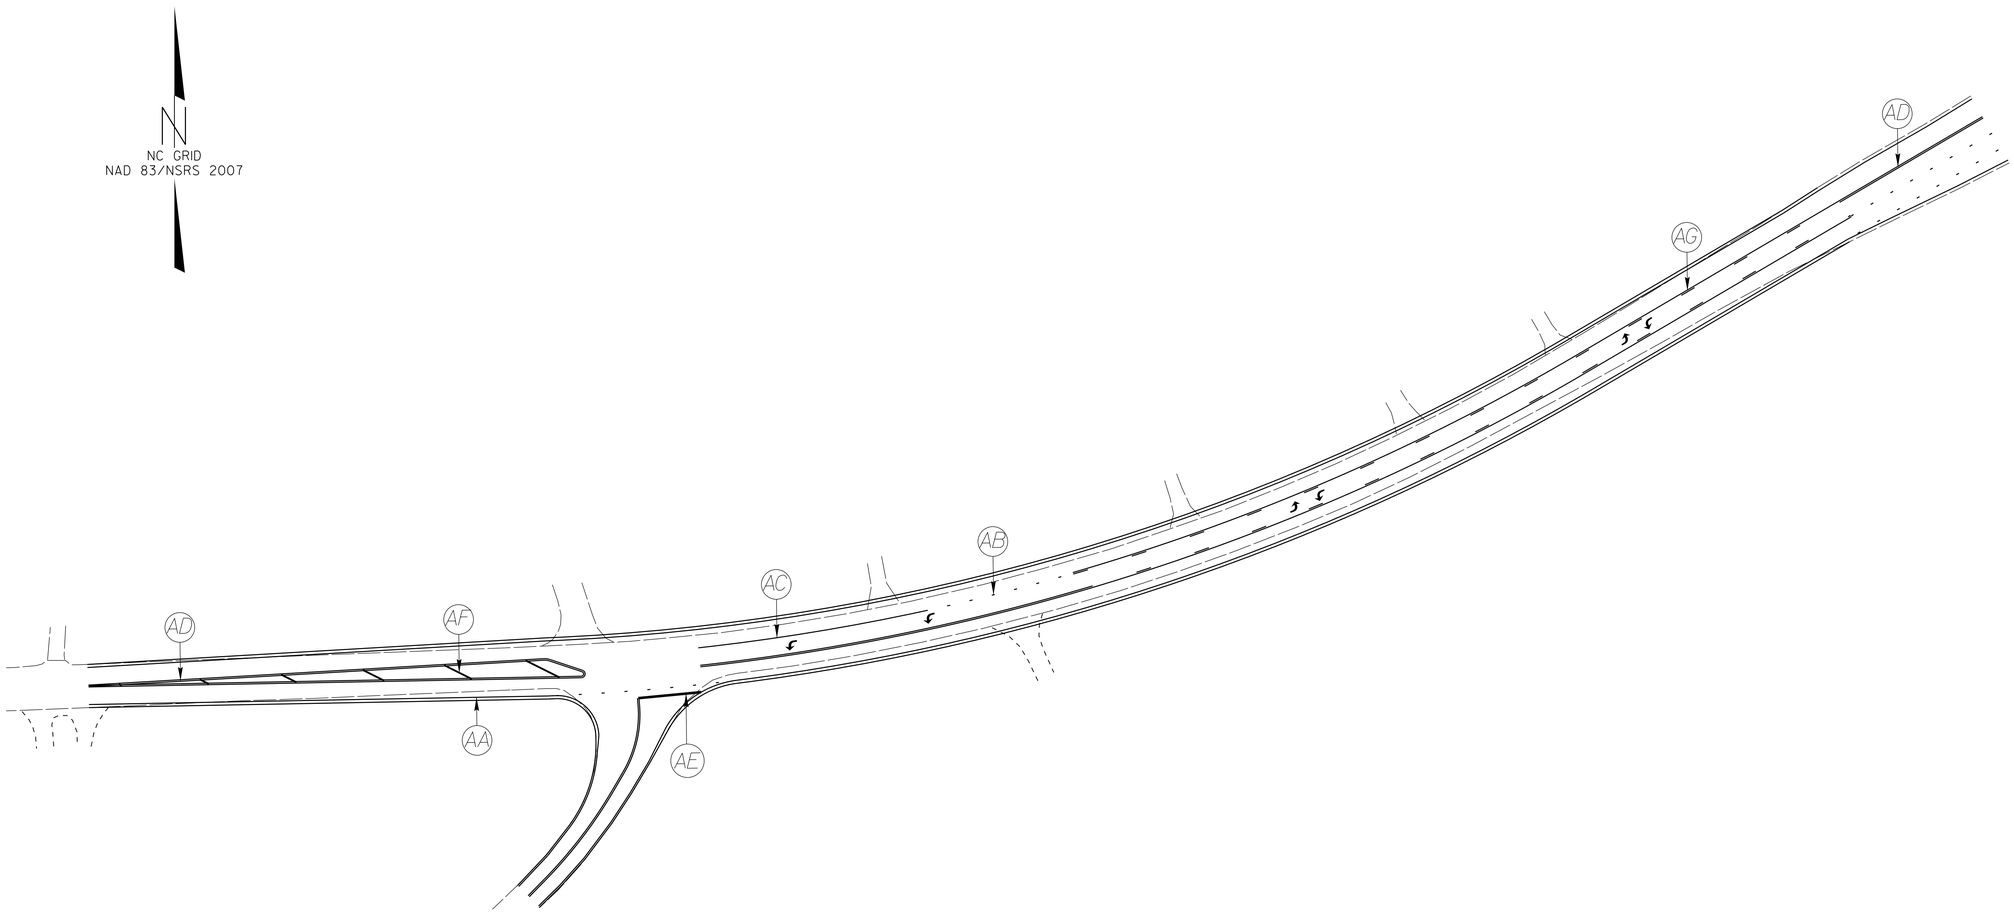


REVISIONS

8/17/99

03-JUN-2015 12:14
C:\Jobs\TIP\WC33.W5601K\Jethro33\33_Jethro_pm1.dgn
$$$$USERNAME$$$$