PROJECT REFERENCE NO.	SHEET NO.
W-5601N	PMI
R/W SHEET NO.	
ROADWAY DESIGN ENGINEER	HYDRAULICS ENGINEER

NORTH CAROLINA PROFESSIONAL SEAL 11274 ENGINEER BRYCE EDWARD EATMON, III

DocuSigned by: Ed Eatmon 5/21/2015 A405E90A14244A7...

NAD 83/2011

40 20 0 40 80

PLANS

PAVEMENT MARKING SCHEDULE

PAVEMENT MARKING LINES

AA - THERMOPLASTIC (12" WHITE, 120 MILS) 12" X 3' MINI SKIP
AB - THERMOPLASTIC (4" WHITE, 120 MILS) SOLID LANE LINE
AC - THERMOPLASTIC (4" YELLOW, 120 MILS) SOLID LANE LINE
AD - THERMOPLASTIC (4" YELLOW, 120 MILS) SOLID DOUBLE YELLOW

PAVEMENT MARKING SYMBOLS

BA - THERMOPLASTIC (STRAIGHT/LEFT ARROW, 90 MILS)
BB - THERMOPLASTIC (FISH-HOOK ARROW, 90 MILS)
BC - THERMOPLASTIC (CHARACTERS, 120 MILS)
BD - THERMOPLASTIC (YIELD LINE, 120 MILS)

NOTES

PAINT MARKINGS AND TRAFFIC CONTROL DEVICES SHALL BE IN ACCORDANCE WITH NCDOT STANDARD SPECIFICATIONS FOR ROADS AND STRUCTURES, NCDOT ROADWAY STANDARD DRAWINGS, AND THE CURRENT EDITON OF THE MANUAL OF UNIFORM TRAFFIC CONTROL DEVICES (MUTCD). QUANTITIES FOR THESE ITEMS HAVE BEEN ACCOUNTED FOR IN THE CONTRACT BID FORM.

STATE FORCES SHALL INSTALL SIGNING.

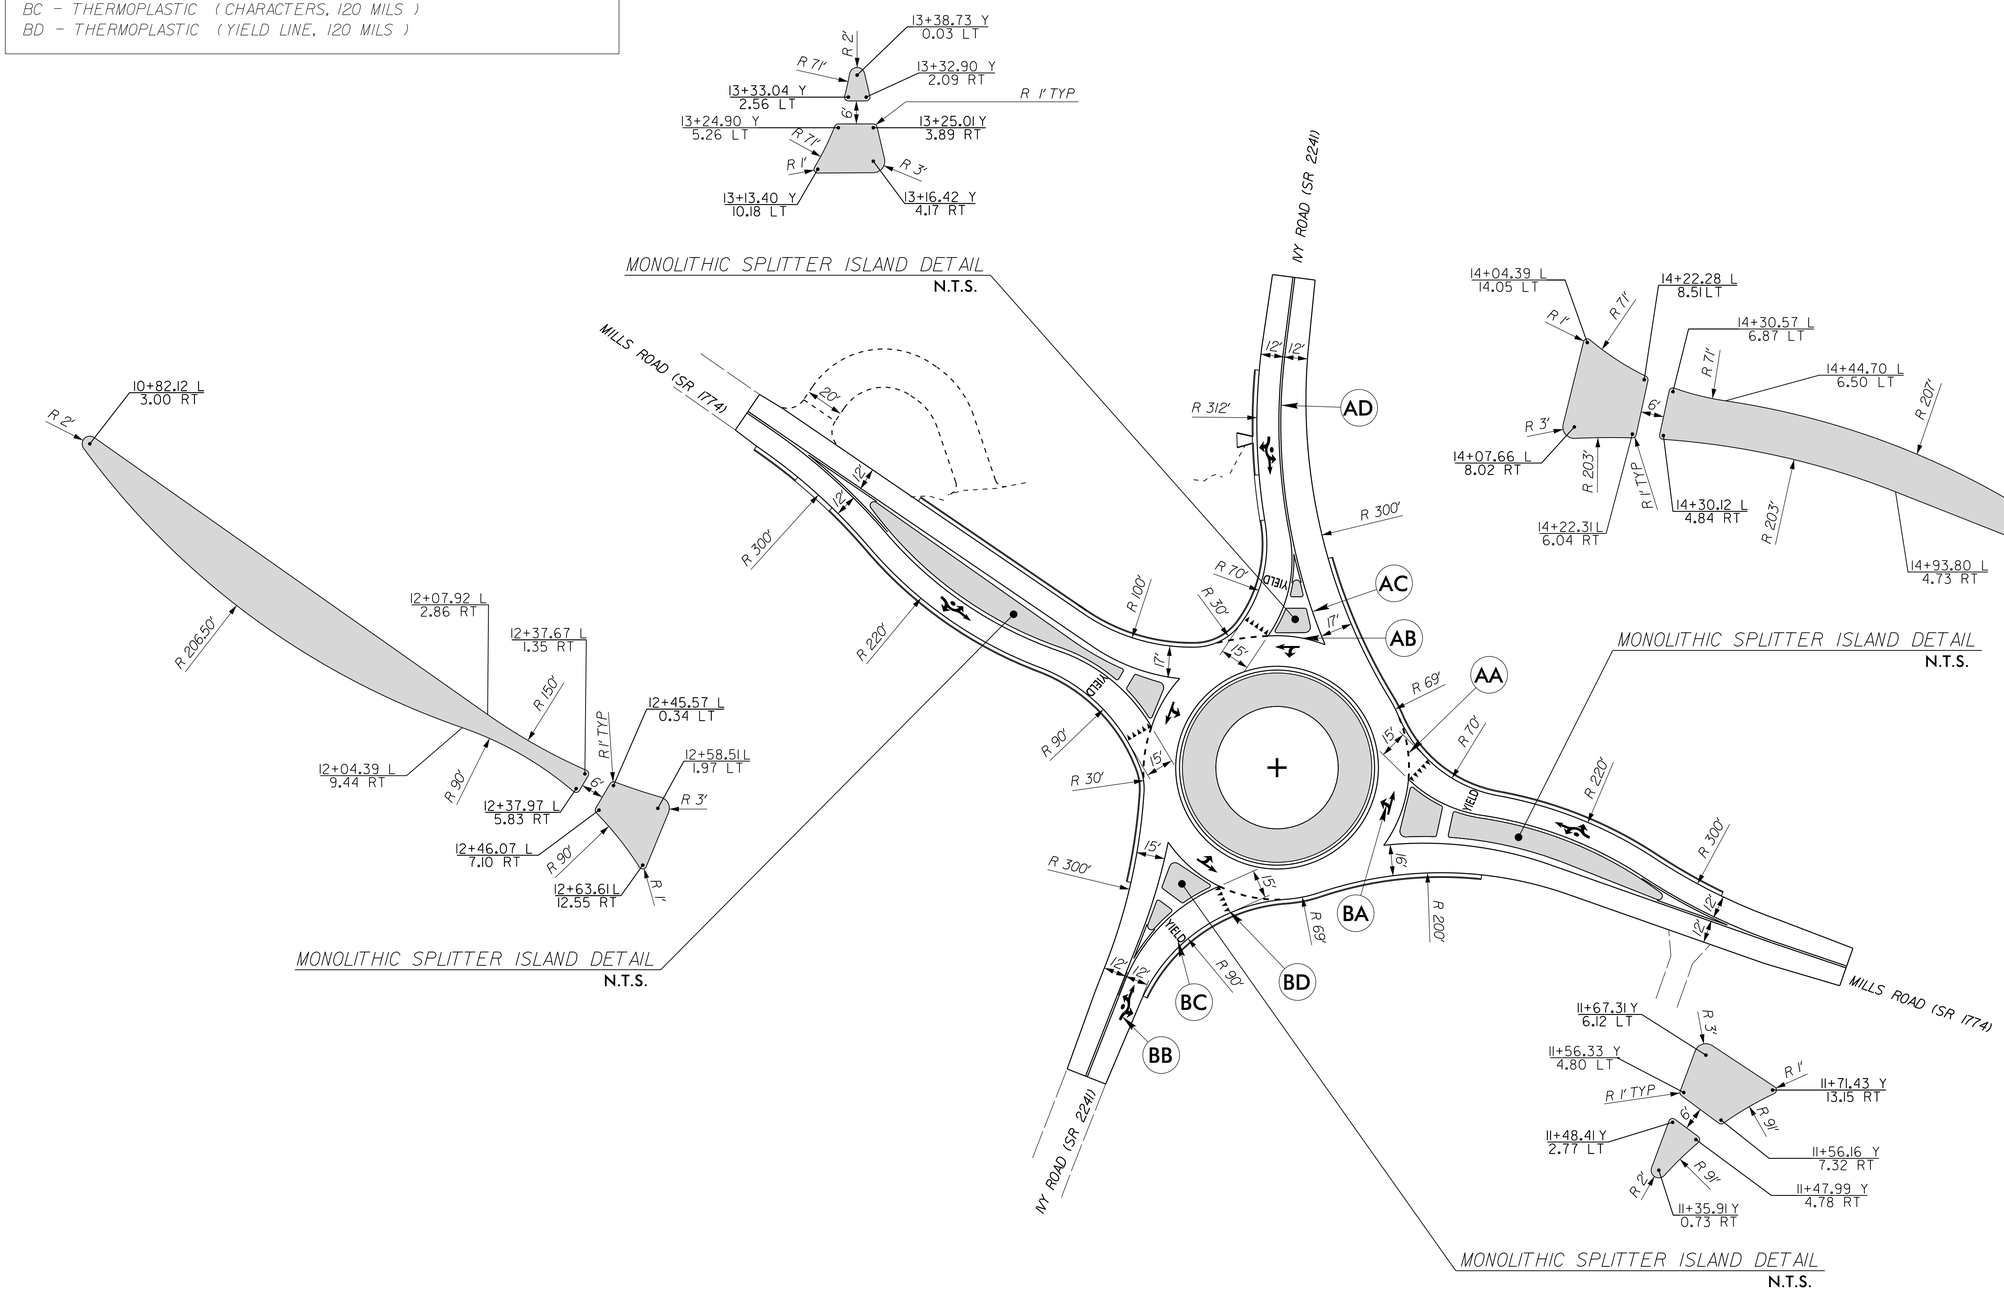

REVISIONS

8/17/99

20-MAY-2015 08:17
C:\PROJECTS\IVYMILLS\IVYMILLS.dgn
$$$$USERNAME$$$$