09/08/99

TIP PROJECT: W-5601N

CONTRACT:

STATE	STATE PROJECT REFERENCE NO.	SHEET NO.	TOTAL SHEETS
N.C.	W-5601N	1	

STATE PROJ. NO.	F.A. PROJ. NO.	DESCRIPTION
50138.1.FD15	HSIP-1774(2)	PE
50138.2.FD15	HSIP-1774(2)	RW
50138.3.FD15	HSIP-1774(2)	CONST

See Sheet 1-A For Index of Sheets

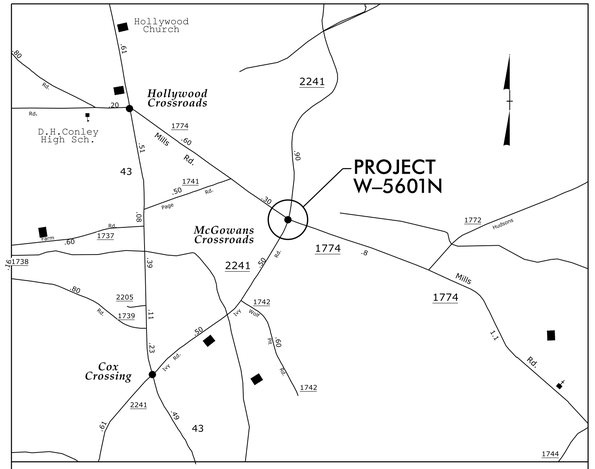

VICINITY MAP
(NOT TO SCALE)

STATE OF NORTH CAROLINA
DIVISION OF HIGHWAYS

PITT COUNTY

LOCATION: INTERSECTION OF SR 2241 (IVY RD) AND SR 1774 (MILLS RD)

TYPE OF WORK: ROUNDABOUT, PAVING, GRADING AND DRAINAGE

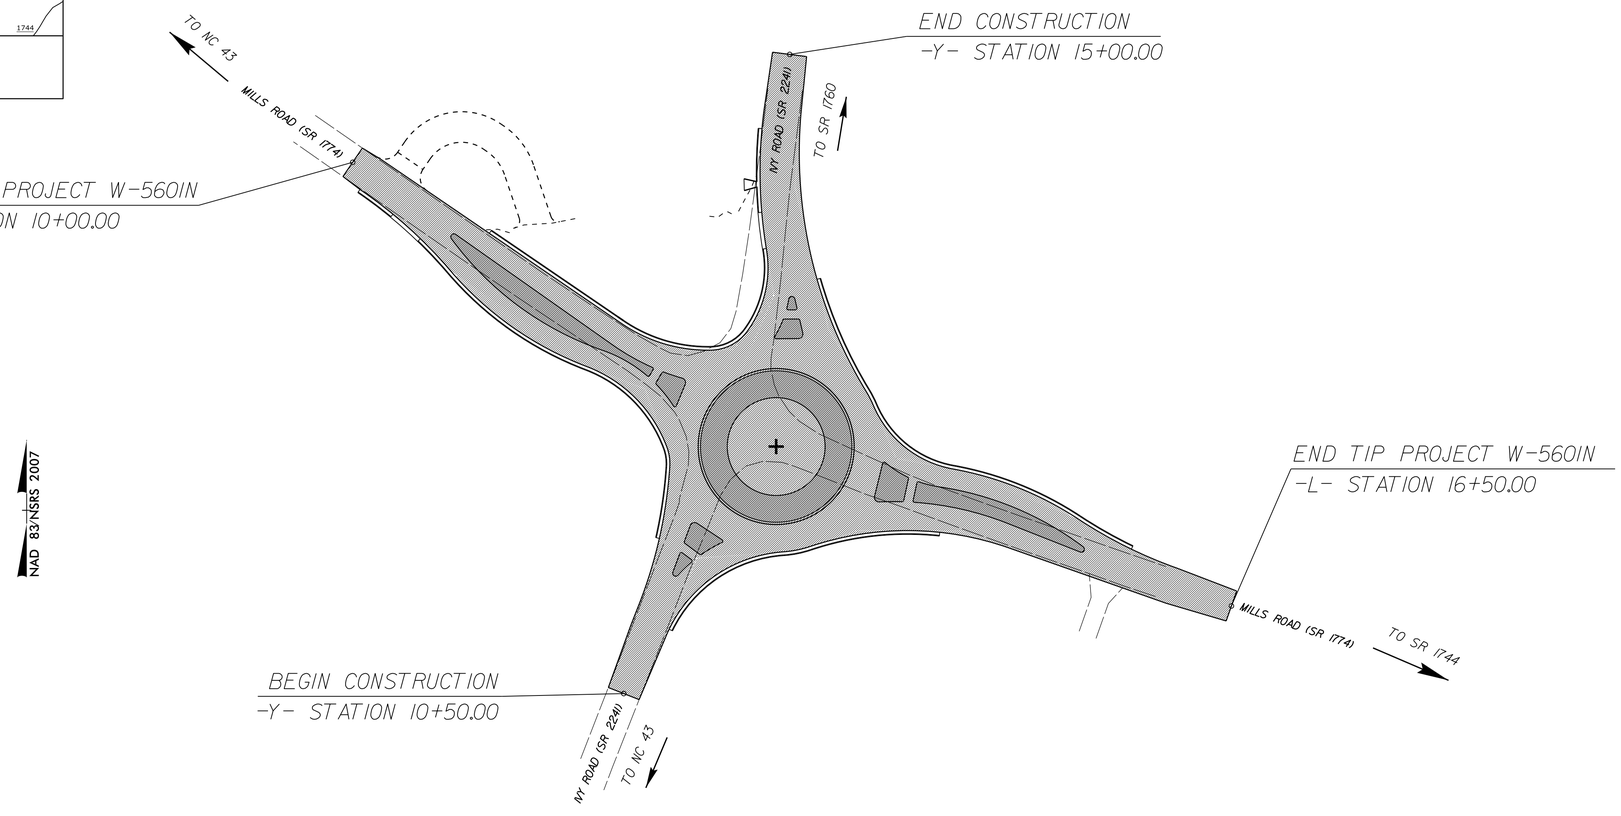

GRAPHIC SCALES

40 20 0 40 80
PLANS

50 25 0 50 100
PROFILE (HORIZONTAL)

10 5 0 10 20
PROFILE (VERTICAL)

PROJECT LENGTH

LENGTH ROADWAY TIP PROJECT W-5601N = 0.123 MILE

TOTAL LENGTH TIP PROJECT W-5601N = 0.123 MILE

Prepared in the Office of:

DIVISION OF HIGHWAYS

105 Pactolus Hwy., Greenville NC, 27835

2012 STANDARD SPECIFICATIONS

RIGHT OF WAY DATE:

LETTING DATE:
JUNE 2015

EDWARD EATMON, PE
PROJECT ENGINEER

VAN TRAN, PE
PROJECT DESIGN ENGINEER

HYDRAULICS ENGINEER

DocuSigned by: Ed Eatmon 5/21/2015
A405E90A14244A7...
P.E.
SIGNATURE:

NORTH CAROLINA PROFESSIONAL SEAL 11274 ENGINEER BRUCE EDWARD EATMON, JR.

ROADWAY DESIGN ENGINEER

DocuSigned by: Ed Eatmon 5/21/2015
A405E90A14244A7...
P.E.
SIGNATURE:

NORTH CAROLINA PROFESSIONAL SEAL 11274 ENGINEER BRUCE EDWARD EATMON, JR.

STATE OF NORTH CAROLINA DEPARTMENT OF TRANSPORTATION

20-MAY-2015 08:12
G:\PROJECTS\PITT\IVYMILLS\IVYMILLS_ddc2_psh_1.dgn
$$$$USERNAME$$$$