PROJECT REFERENCE NO.	SHEET NO.
W-5601N	4A
R/W SHEET NO.	

ROADWAY DESIGN ENGINEER — NORTH CAROLINA PROFESSIONAL SEAL 11274 ENGINEER BRYCE EDWARD EATMON, JR.
DocuSigned by: Ed Eatmon 5/21/2015
A405E90A14244A7...

HYDRAULICS ENGINEER — NORTH CAROLINA PROFESSIONAL SEAL 11274 ENGINEER BRYCE EDWARD EATMON, JR.
DocuSigned by: Ed Eatmon 5/21/2015
A405E90A14244A7...

30 15 0 30 60
PLANS

NAD 83/2011

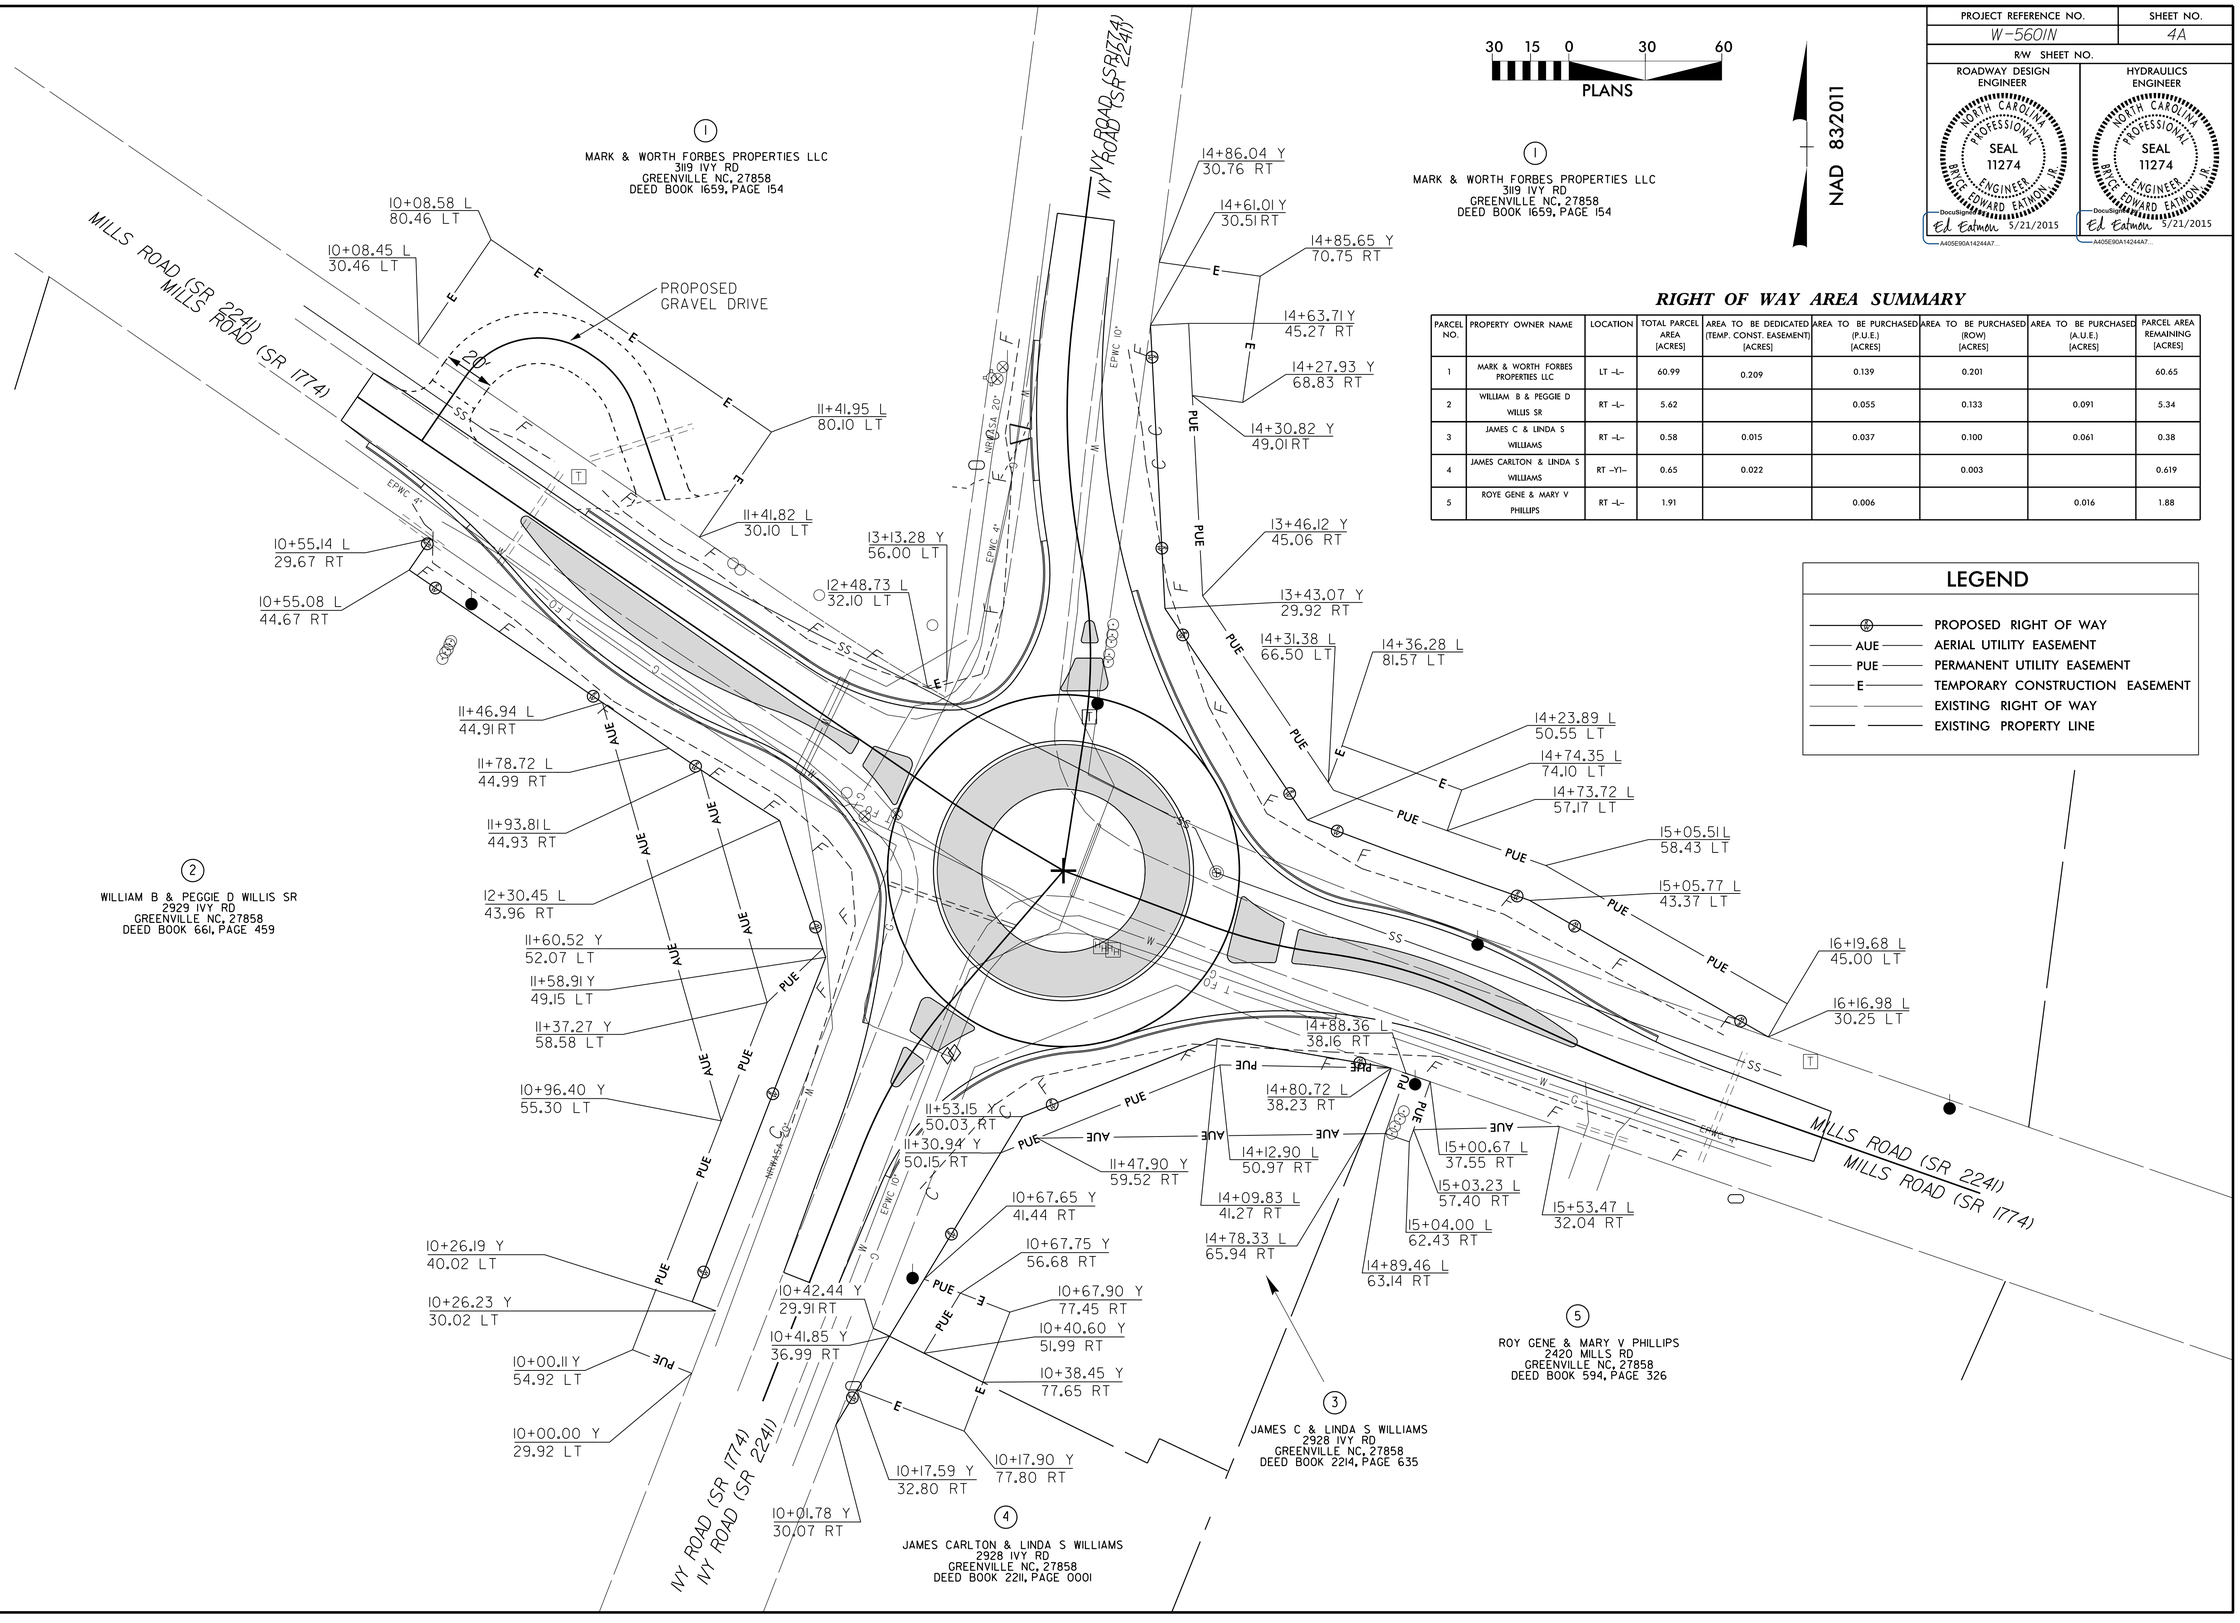

RIGHT OF WAY AREA SUMMARY

PARCEL NO.	PROPERTY OWNER NAME	LOCATION	TOTAL PARCEL AREA [ACRES]	AREA TO BE DEDICATED (TEMP. CONST. EASEMENT) [ACRES]	AREA TO BE PURCHASED (P.U.E.) [ACRES]	AREA TO BE PURCHASED (ROW) [ACRES]	AREA TO BE PURCHASED (A.U.E.) [ACRES]	PARCEL AREA REMAINING [ACRES]
1	MARK & WORTH FORBES PROPERTIES LLC	LT –L–	60.99	0.209	0.139	0.201		60.65
2	WILLIAM B & PEGGIE D WILLIS SR	RT –L–	5.62		0.055	0.133	0.091	5.34
3	JAMES C & LINDA S WILLIAMS	RT –L–	0.58	0.015	0.037	0.100	0.061	0.38
4	JAMES CARLTON & LINDA S WILLIAMS	RT –Y1–	0.65	0.022		0.003		0.619
5	ROYE GENE & MARY V PHILLIPS	RT –L–	1.91		0.006		0.016	1.88

LEGEND

- PROPOSED RIGHT OF WAY
- AUE — AERIAL UTILITY EASEMENT
- PUE — PERMANENT UTILITY EASEMENT
- E — TEMPORARY CONSTRUCTION EASEMENT
- EXISTING RIGHT OF WAY
- EXISTING PROPERTY LINE

REVISIONS

8/17/99

20-MAY-2015 08:13
C:\pwworking\ddot\d0059\IVYMILLS\IVYMILLS_dac2.psh_fo.dgn
$$$$USERNAME$$$$